

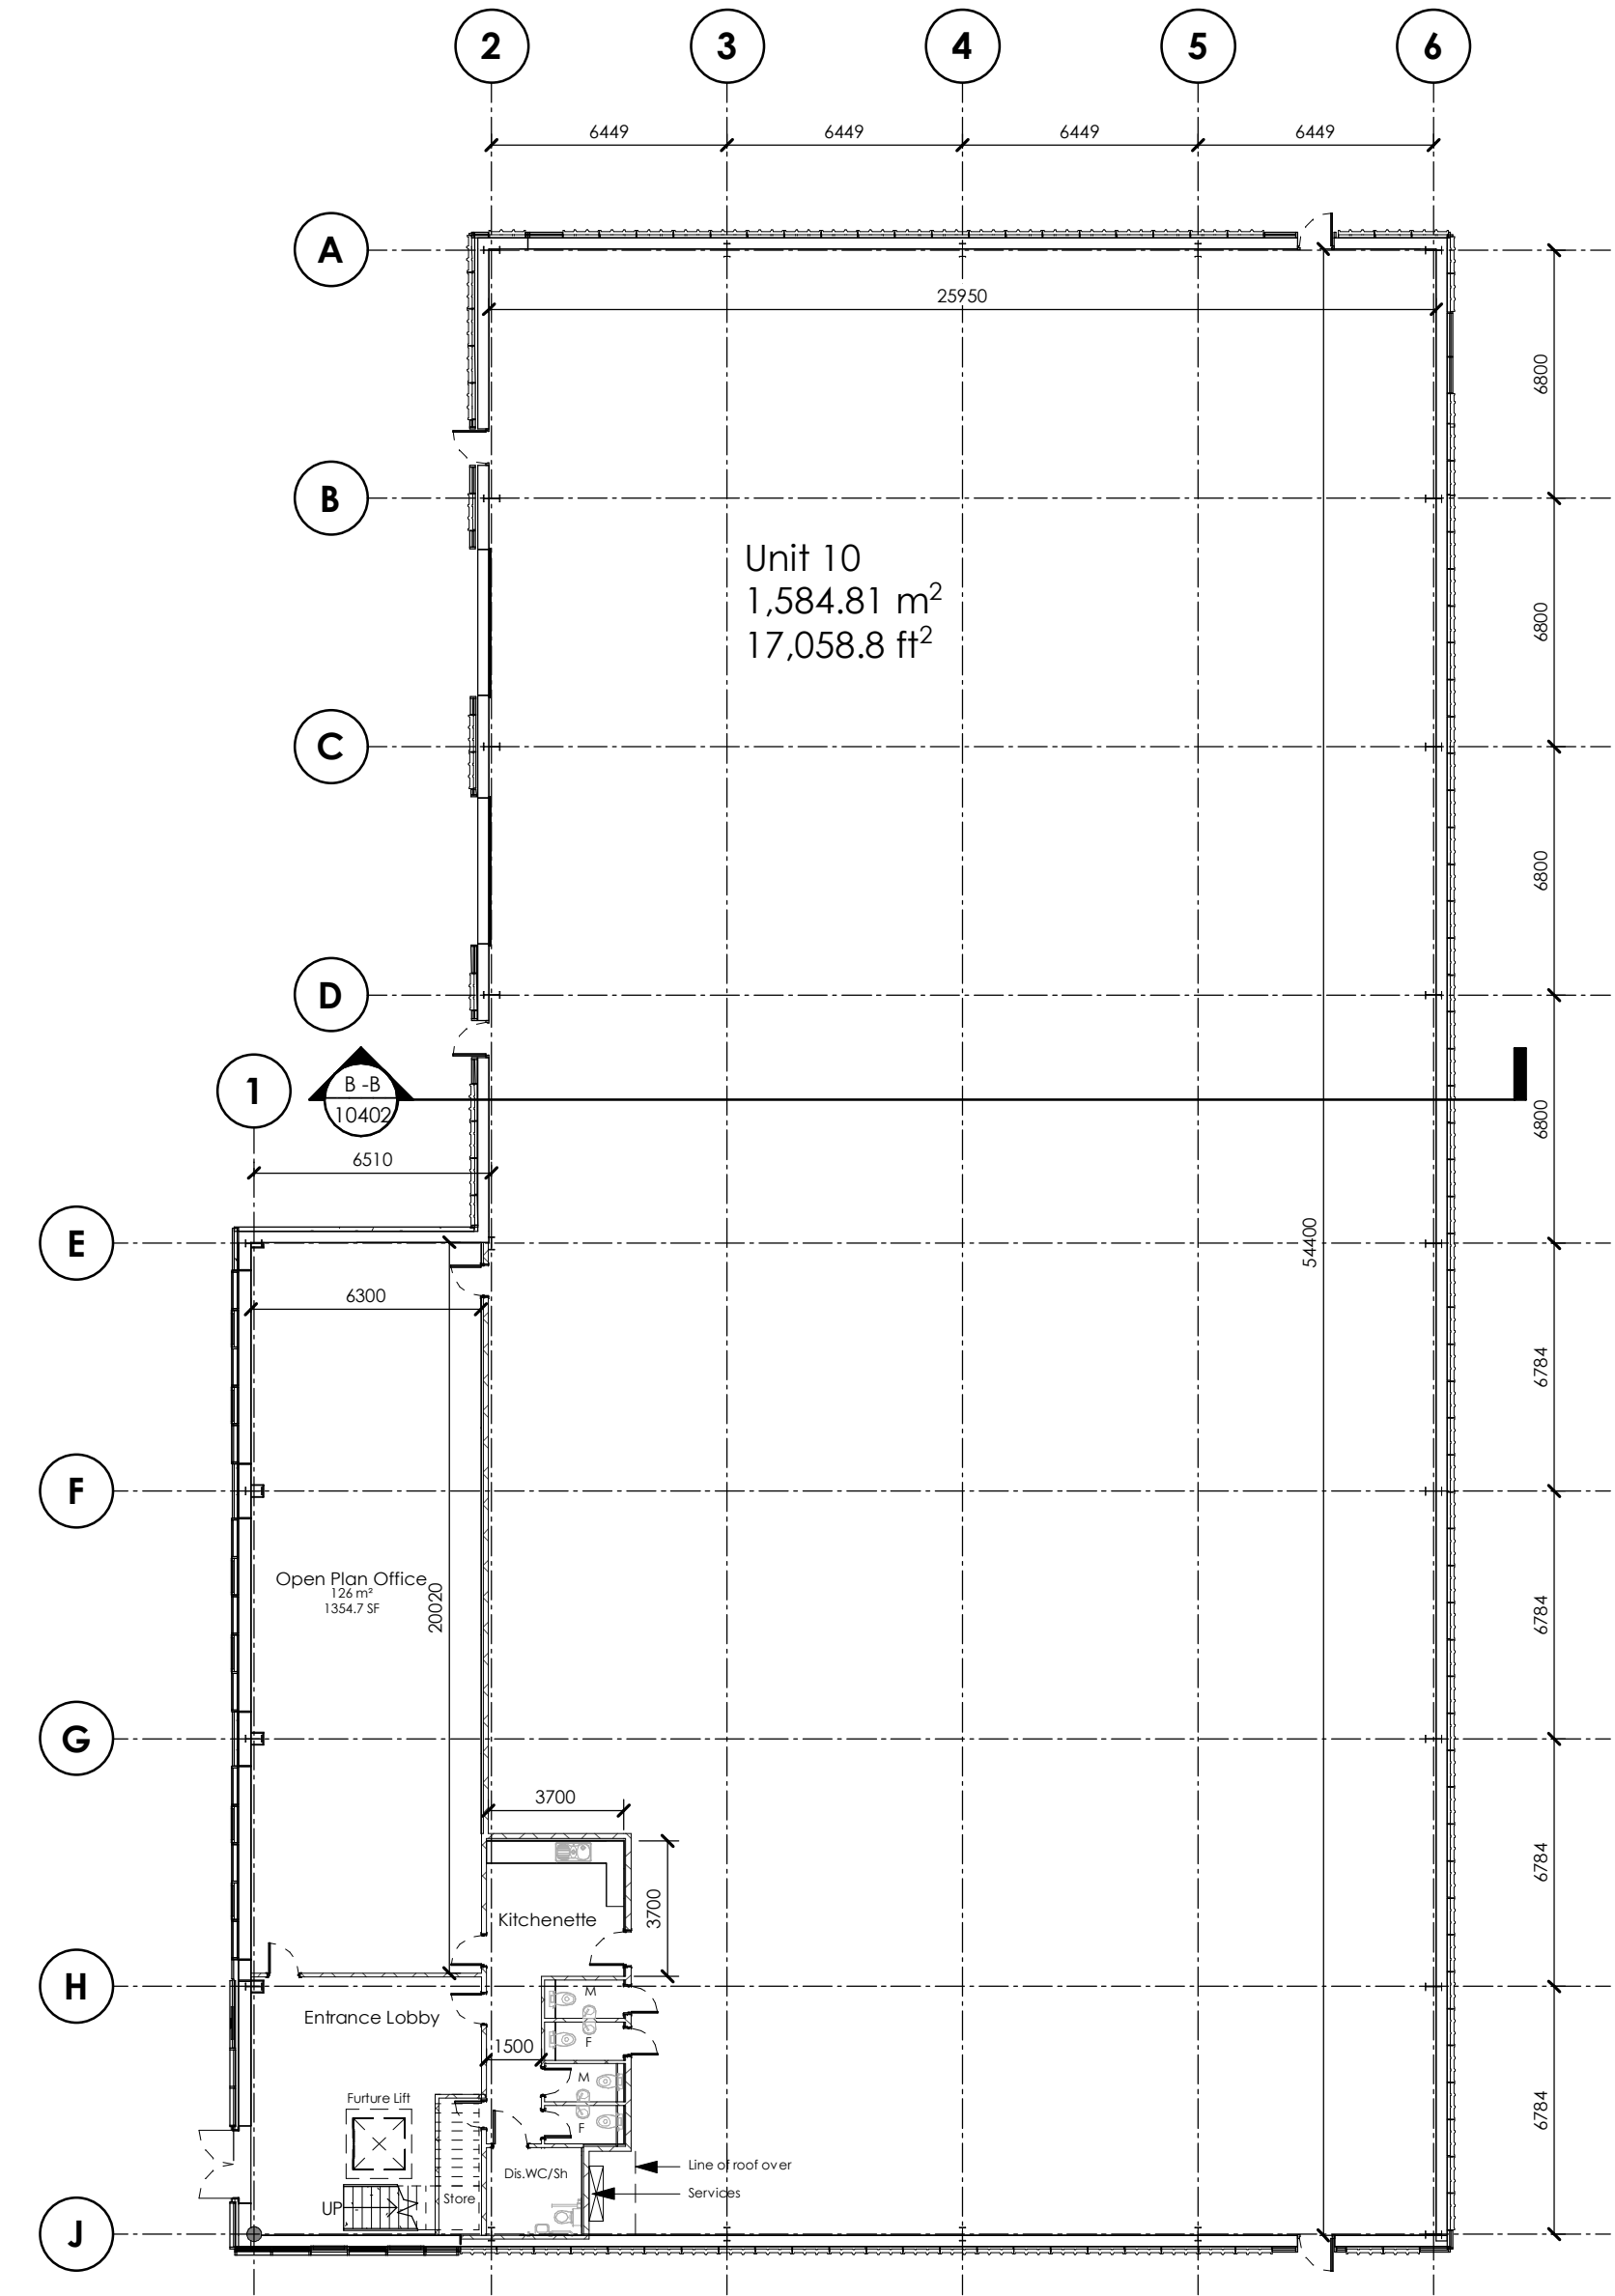


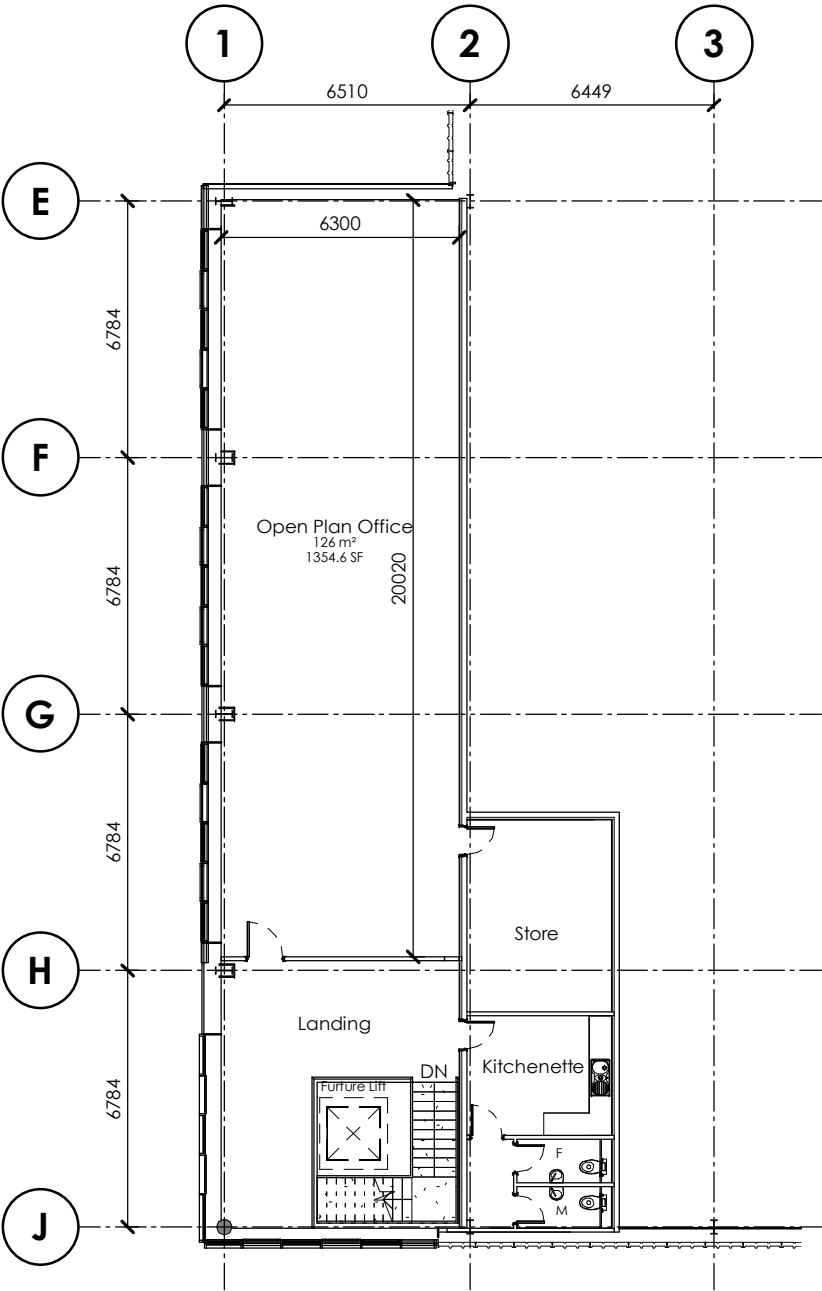

Ground Level
1 : 200

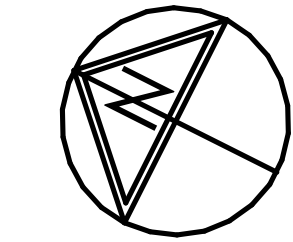


First Floor Level
1 : 200

Materials Schedule


- | | |
|---|--|
| 1. Walls - Brick - Light grey smooth brick, coloured mortar. | 6. Walls - High level cladding - HPS200 coated steel - Hamlet. |
| 2. Walls - HPS200 - Flat panel cladding - Hamlet | 7. Fascias - HPS200 coated steel - Oyster. |
| 3. Windows / Doors - Polyester coated aluminium frames - Grey Ral 7012. | 8. Roofs - HPS200 Coated Steel - Hamlet. |
| 4. Soffit - HPS200 Coated Steel - Oyster. | 9. Loading Door - HPS200 factory finished - Oyster. |
| 5. Walls - Trespa : Milano Terra NW 16 /ST. | 10. Walls - HPS200 coated steel cladding - Sirius. |
| | 11. Canopy - Polycarbonate with grey Ral 7012 framing. |

Materials Schedule


1 : 1

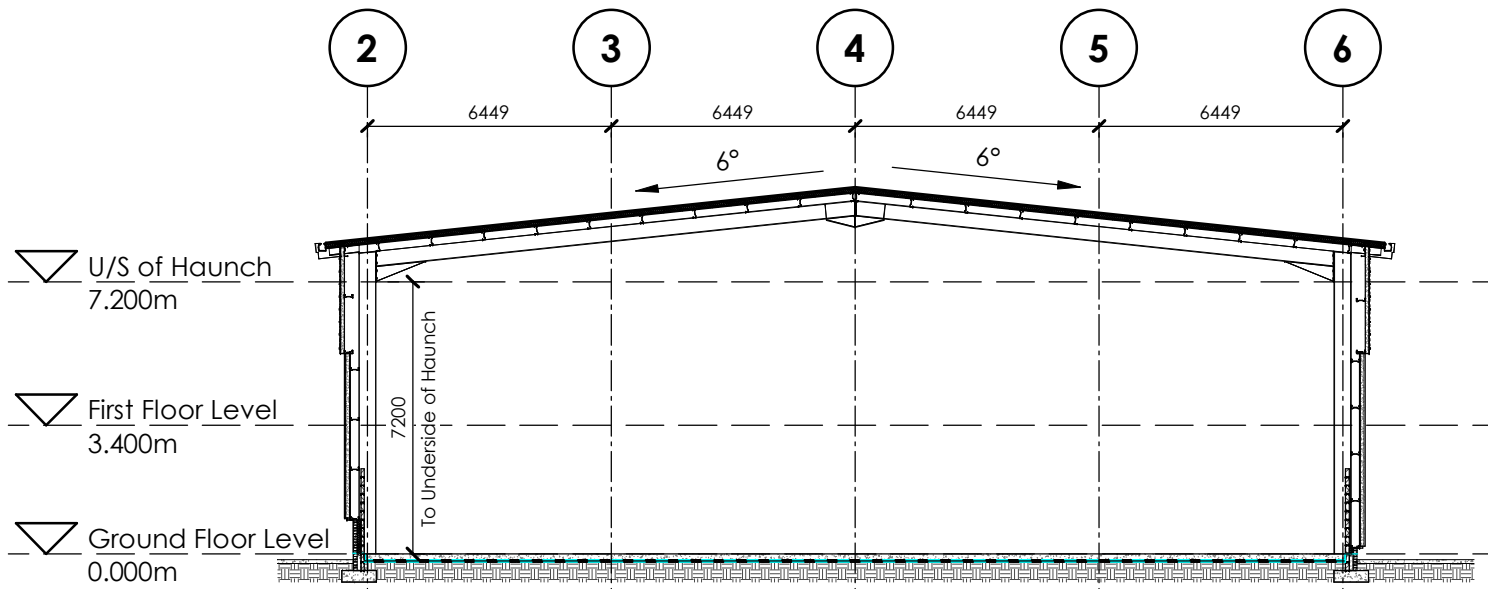


Section B - B
1 : 200

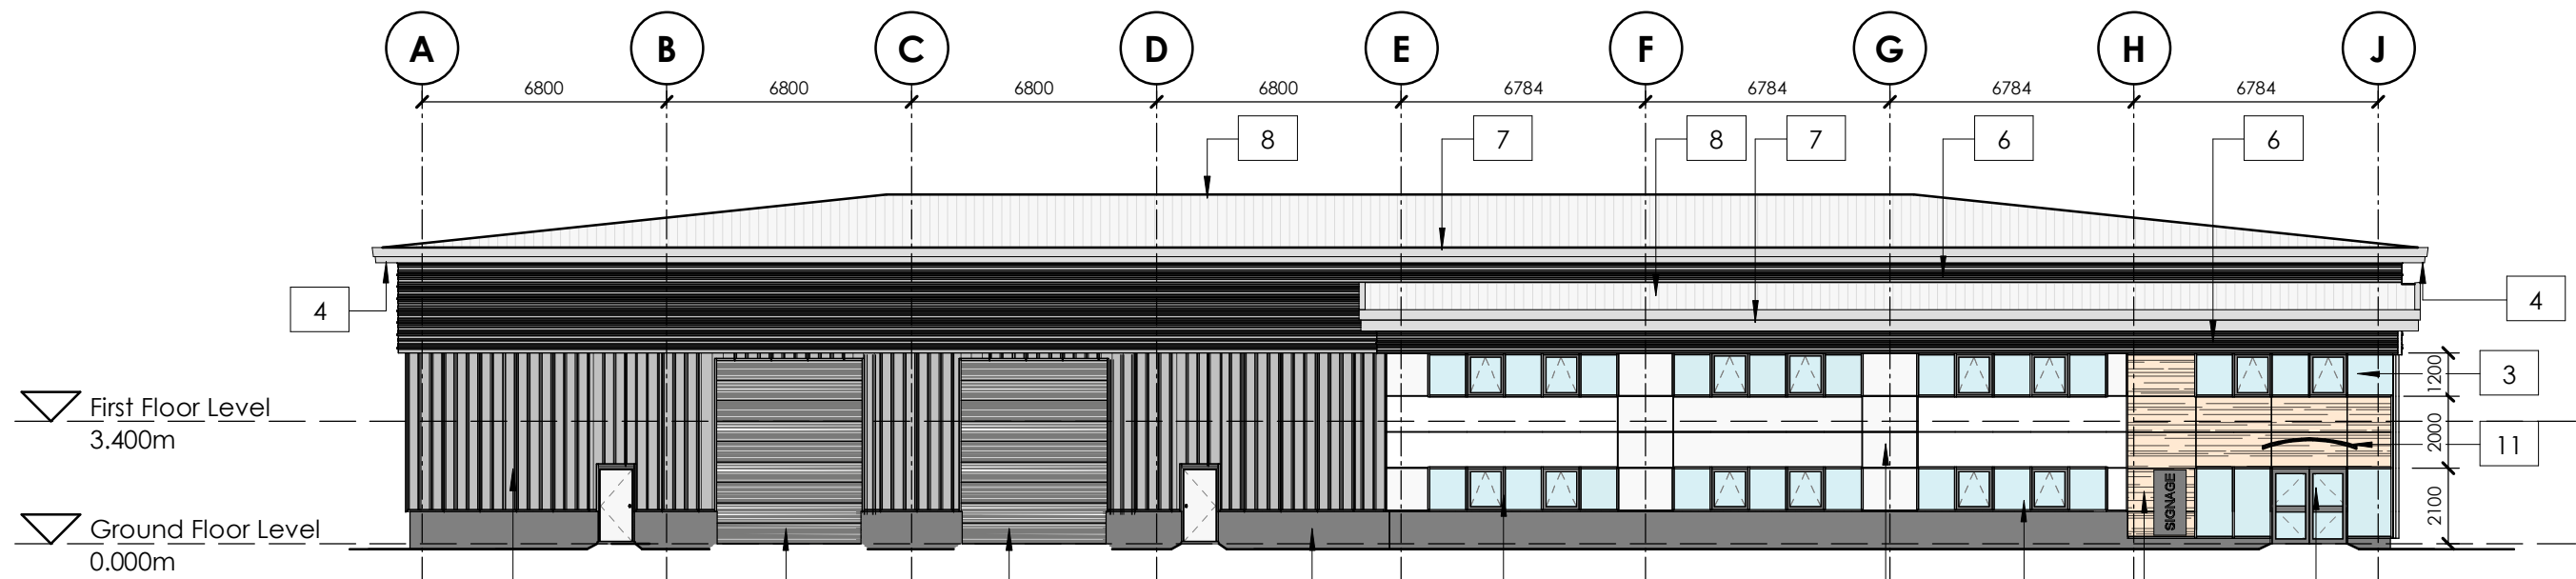


North - West Elevation
1 : 200

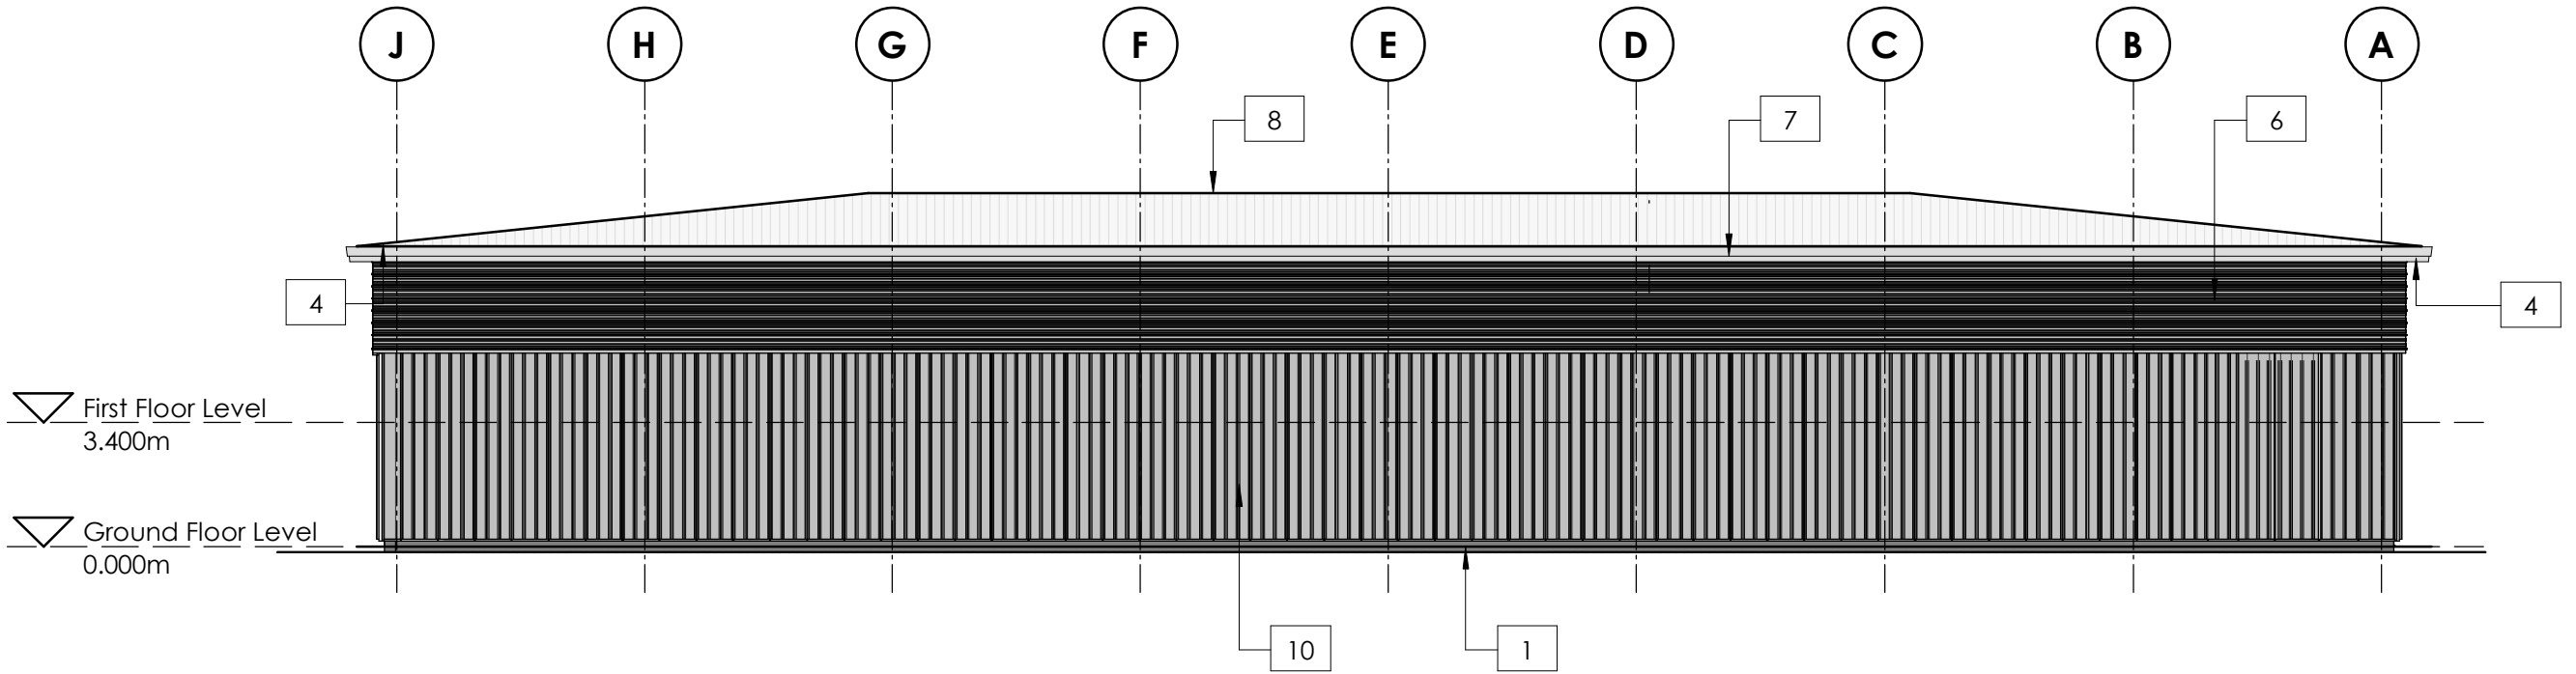

South - East Elevation
1 : 200

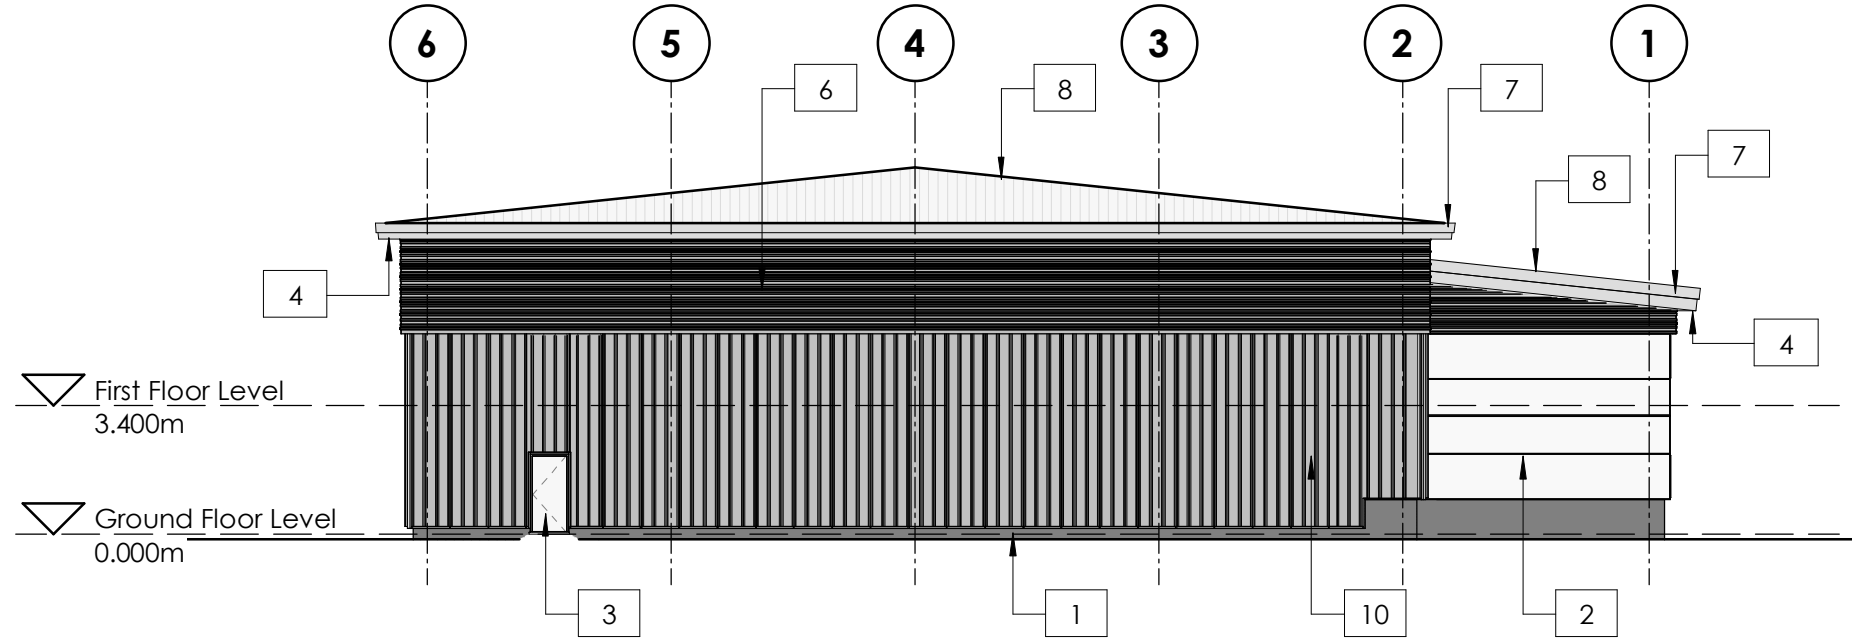

North - East Elevation
1 : 200

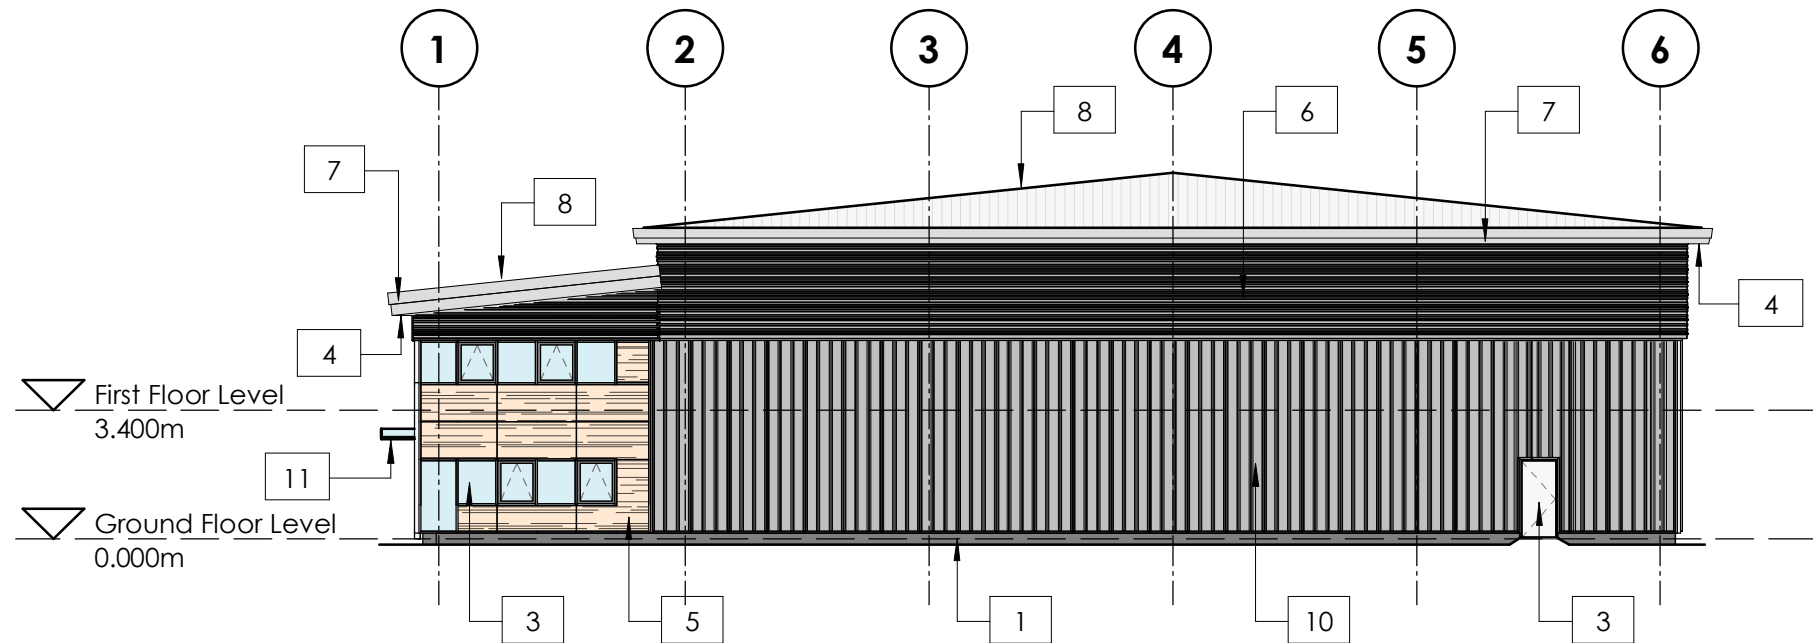

South - West Elevation
1 : 200

William Saunders is the trading name of Wm Saunders Partnership LLP. Wm Saunders Partnership Limited Liability Partnership is registered in England and Wales with the Registration number OC 308823. The Registered Office is Sheppard Lockton House, Cafferata Way, Newark-on-Trent, Notts, NG24

This drawing & any design thereon is the copyright of Wm Saunders Partnership LLP and must not be reproduced without their written consent.

Contractors must verify all dimensions, levels and co-ordinates of the site before commencing any work or making any shop drawings: no dimensions to be taken from drawing.

NOTE:
This drawing is subject to building regulations.
Materials and finishes to be agreed with the client.

P2	Issued for Planning	IR	SW	04.06.19
P1	Issued for Information/ Comment	IR	SW	24.05.19
Rev	Description	Dm	Vfd	Date
	As outlined in section 2.3 of the CIB Industry Guidance to Designers, insignificant risks can usually be ignored, as can risks arising from routine construction activities, unless the design compounds or significantly alters these risks. In accordance with CDM Regulations 8, 9 and 11, any significant risks relating to the design features shown on this drawing have been identified and are annotated thus: X			
	☒ No significant risks have been identified.			
	☐ Significant risks have been identified - refer to notes on drawing for information on residual risks and any control measures to be employed.			
Refer to the current Designer's Risk Assessment sheets for further details.				
Designer's Signature		SW	Date May'19	

Drawing Status
PLANNING

williamsaunders
architecture : engineering : building consultancy

Sheppard Lockton House
Cafferata Way,
Newark-on-Trent,
Nottinghamshire, NG24 2TN.
Tel: 01636 704361
Fax: 01636 702809
W: wm-saunders.co.uk

Also at Leeds, Lincoln & Wircsworth

Project

Proposed Development Phase 2
Capitol Park, Dodworth.

Client

Carnell Management Services

Title

Unit 10 Proposed Plan, Elevation
and Section

WS Project No.	Drawn by	Date	Scale	
11933	IR	May'19	As indicated	@ AI

Drawing/Document Reference

Project	Originator	Zone	Level	Type	Role	Number	Status	Revision
11933	WMS	P2	ZZ	DR	A	10402	S8	P2