


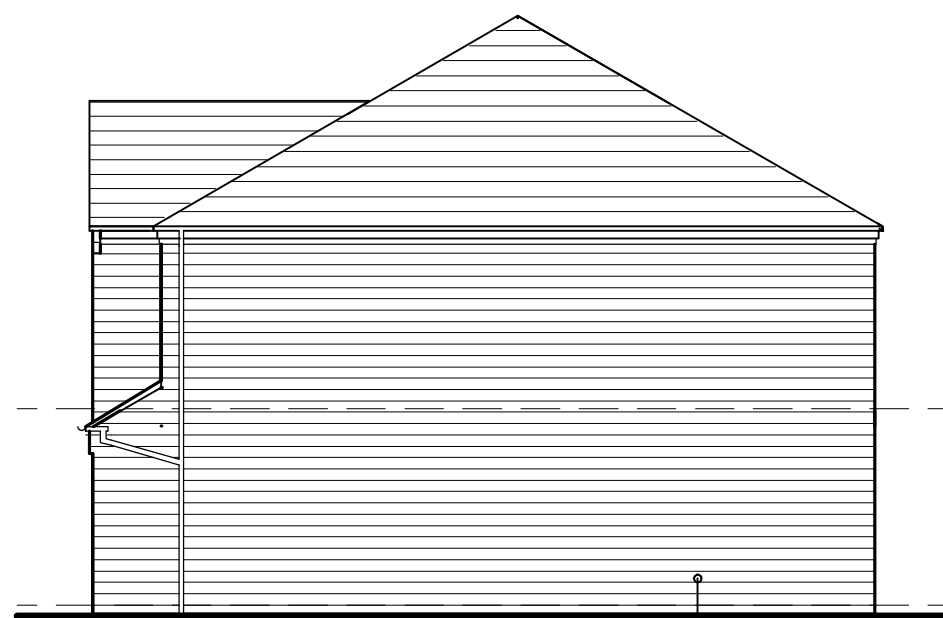

SIDE ELEVATION.

Reinforce using Brickforce SBF30W60 or similar approved at 150mm vertical centres in entire outer leaf.



REAR ELEVATION.

Reinforce using Brickforce SBF30W60 or similar approved at 150mm vertical centres in outer leaf where shown.

300x150 art-stone pad for fixing of external light - u/s of pad to be 1650 mm above f.f.l. - pad to be 300 mm from door jamb.



SIDE ELEVATION.

Reinforce using Brickforce SBF30W60 or similar approved at 150mm centres in entire outer leaf.



FRONT ELEVATION.

u/s cavity tray = 3000 mm from F.F.L. (20 courses).

Arncliffe

ARNCLIFFE HOMES LIMITED

Arncliffe House, Bramley Grange,

Thornor, Leeds LS14 3DW.

Tel: 0113 237 5900 Fax: 0113 265 4458

Proposed Residential Development

HALIFAX ROAD,
THURGOLAND.

SUNNINGDALE (1528)

ELEVATIONS

SCALE 1:50/1:100

DATE 10/06/2020 DRAWN IanDi

DRG. No. 292/SU/3

REV.