

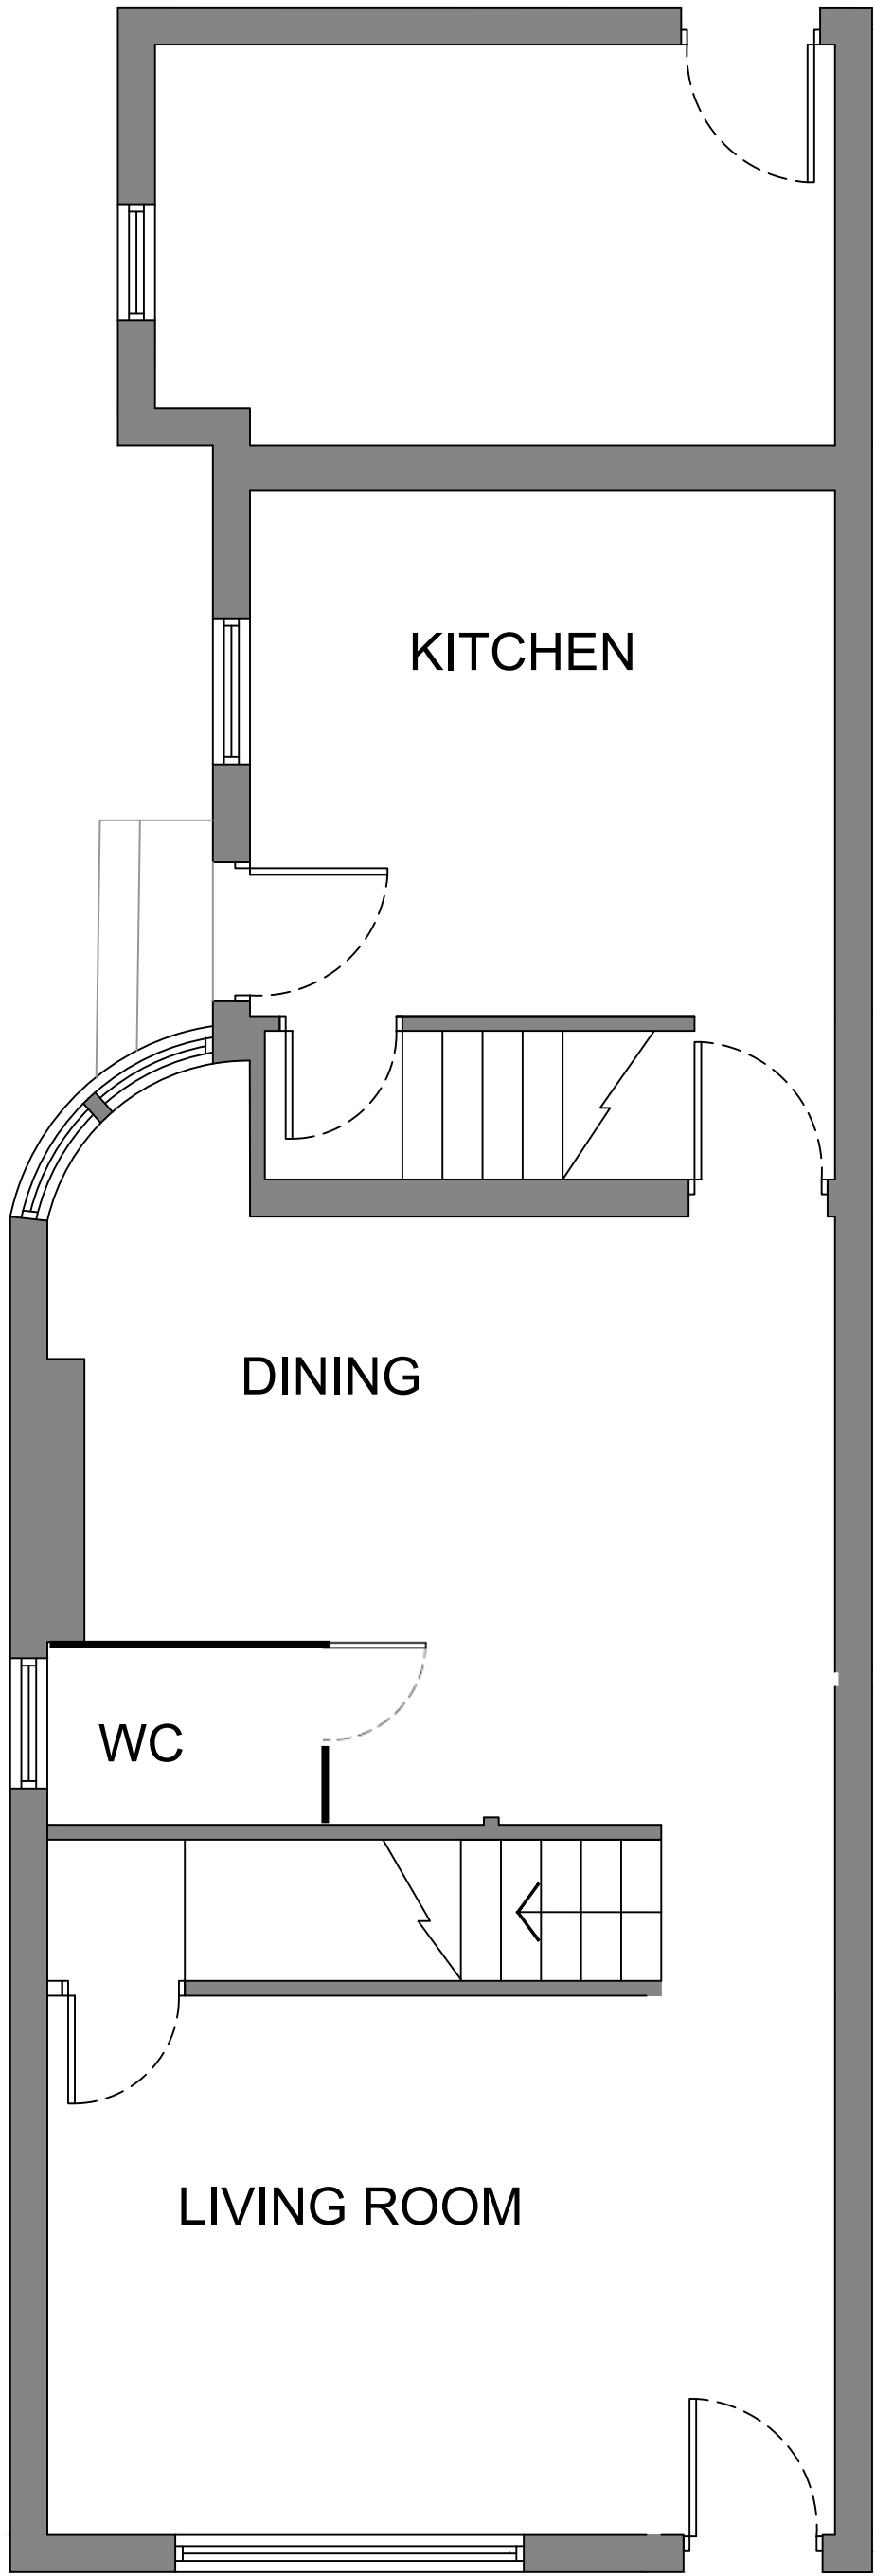



LEGEND: DO NOT SCALE

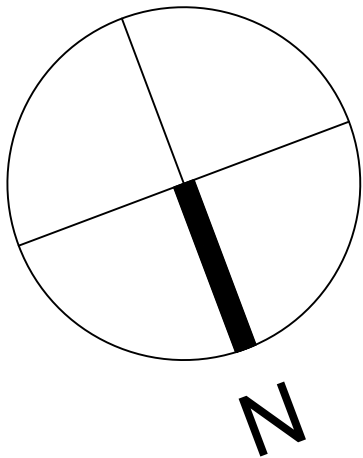


Proposed Ground Floor Plan
Scale 1:50

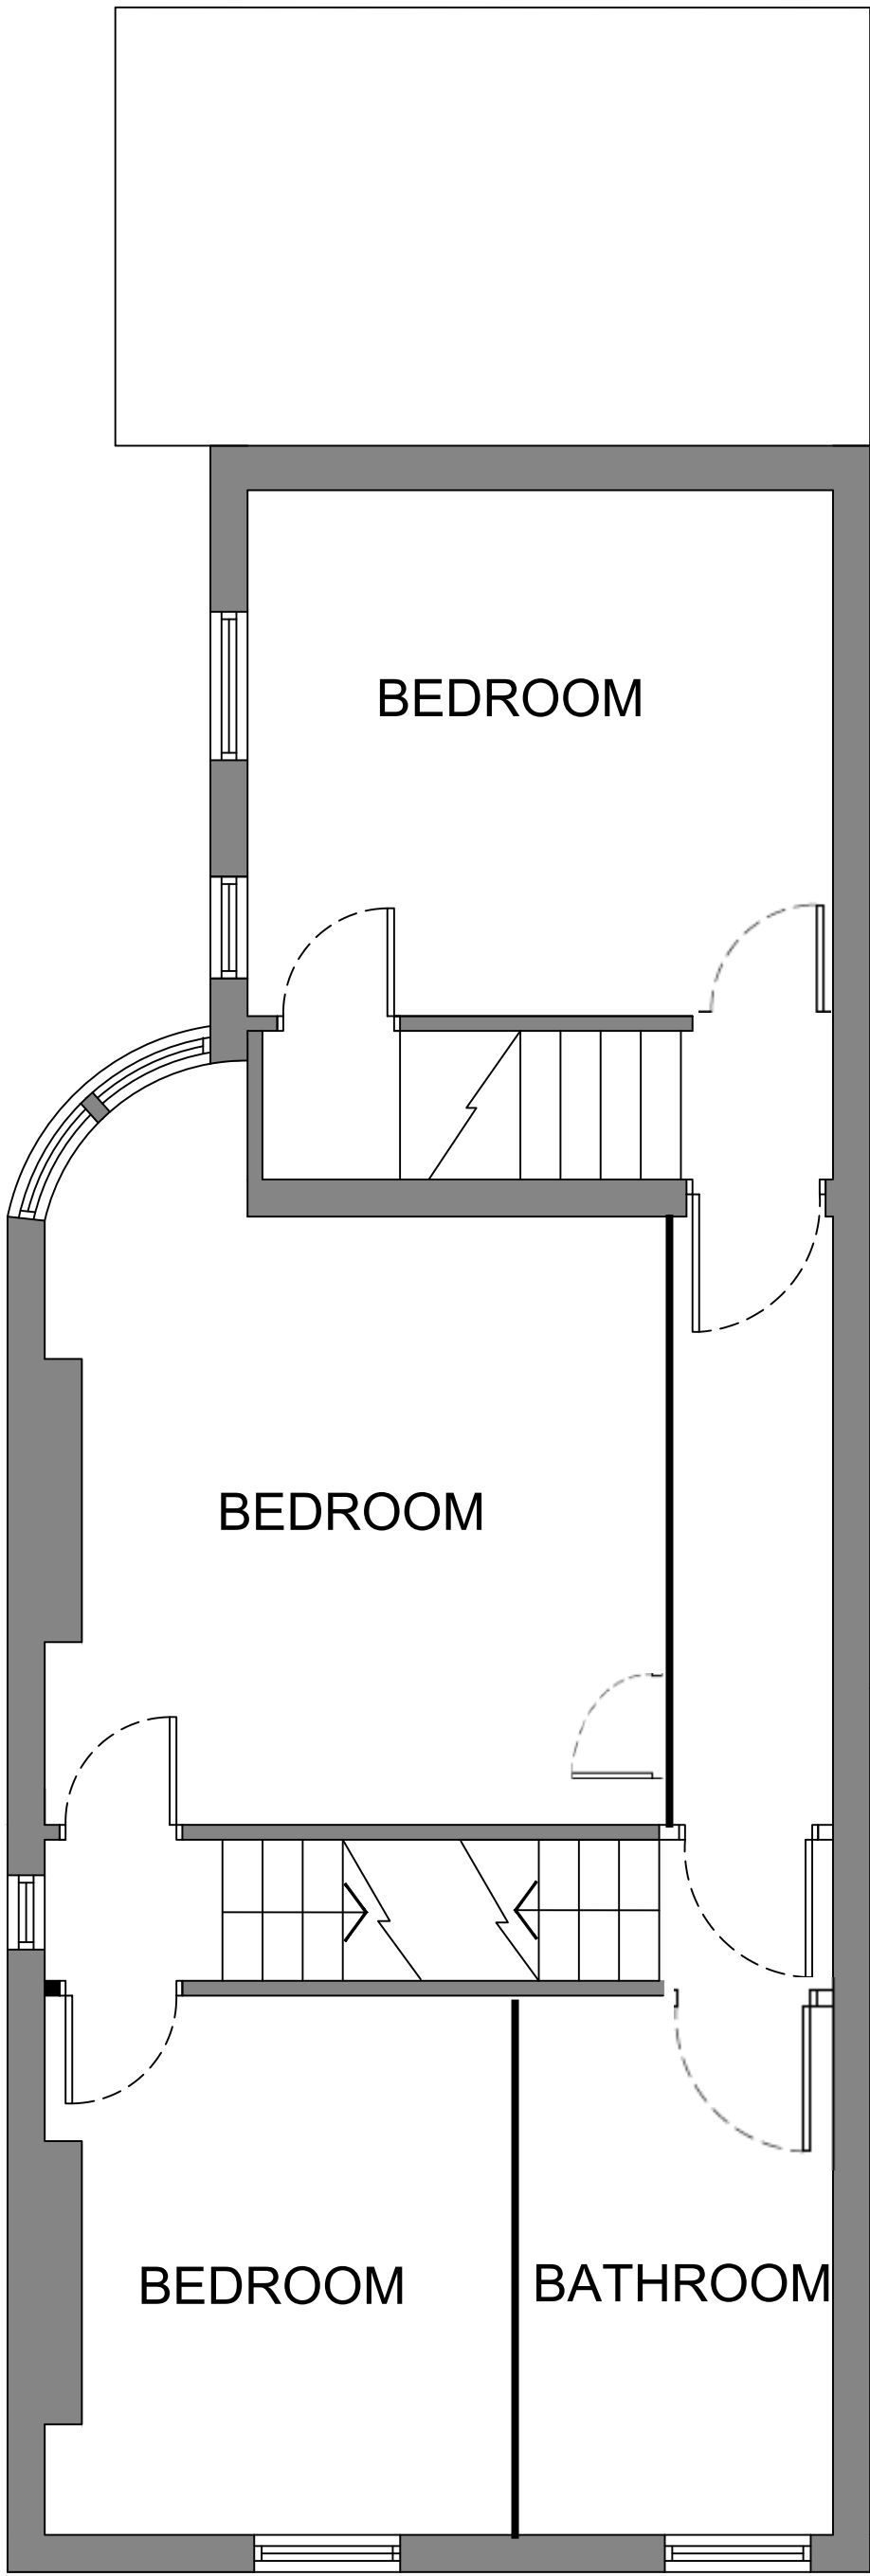

Proposed First Floor Plan
Scale 1:50

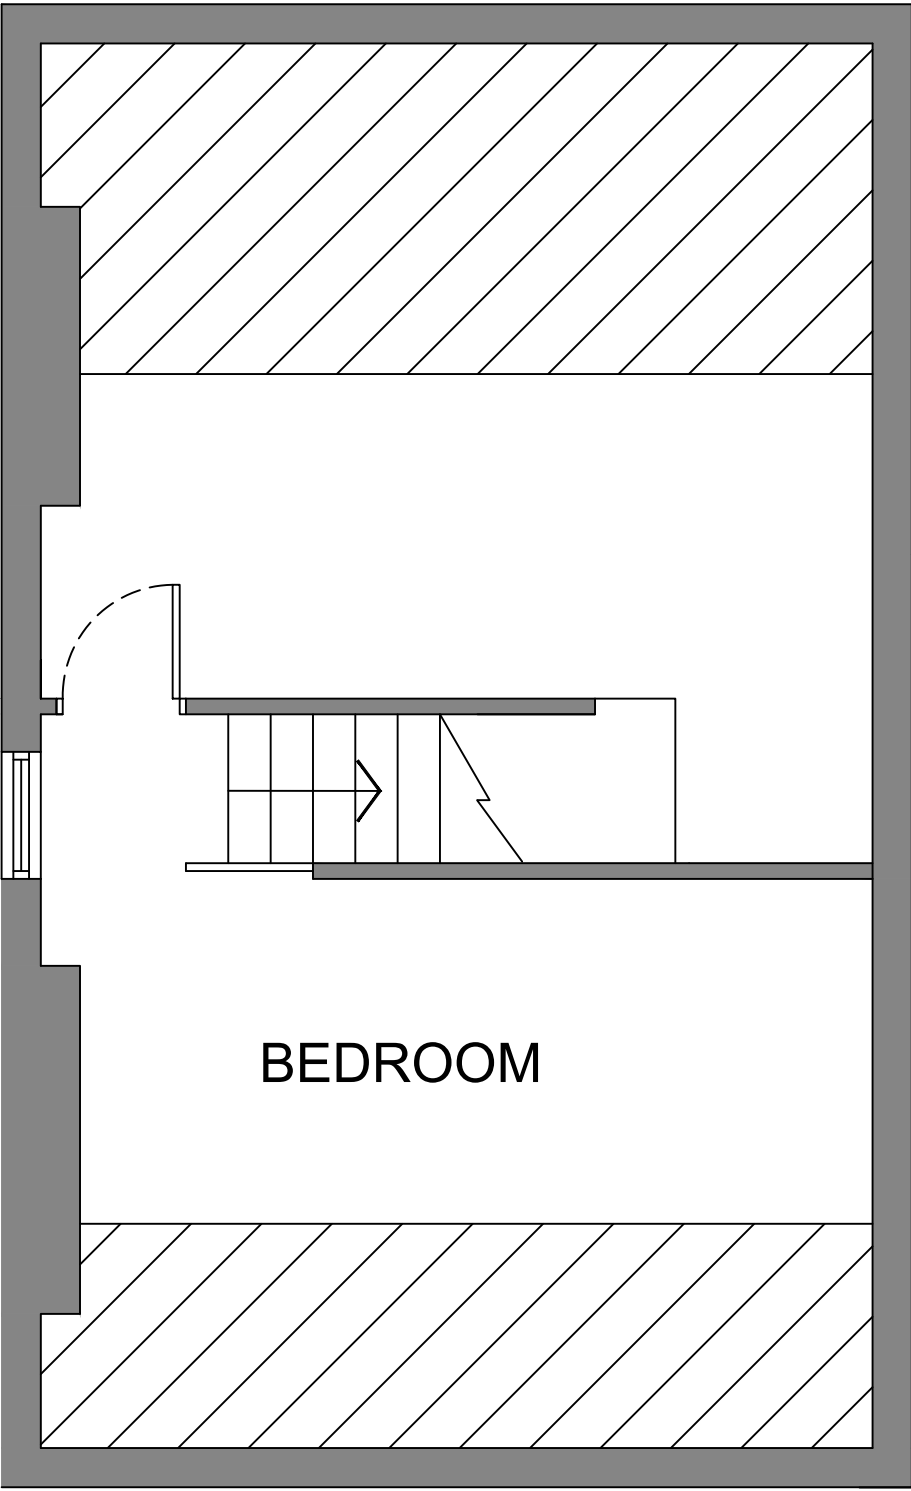

Proposed Second Floor Plan
Scale 1:50

 

Revision: Date: Description: Drw: Chk:



Project: 139 Docaster Road
Barnsley
S70 1UF

Drawing Title: Proposed Plans

Client:

Drawn:	Checked:	Date:	Scale:	Paper Size:
SC	SC	20/12/21	1:50	A1
Job No.:	Dwg No.:	Stage:	Revision:	
N/A	1	Planning		