






FRONT ELEVATION

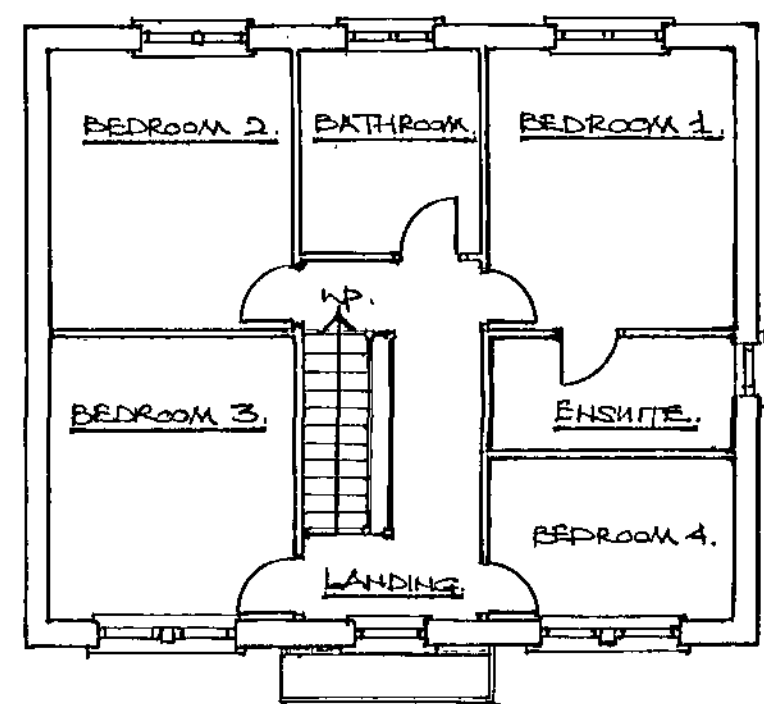


FIRST FLOOR PLAN.

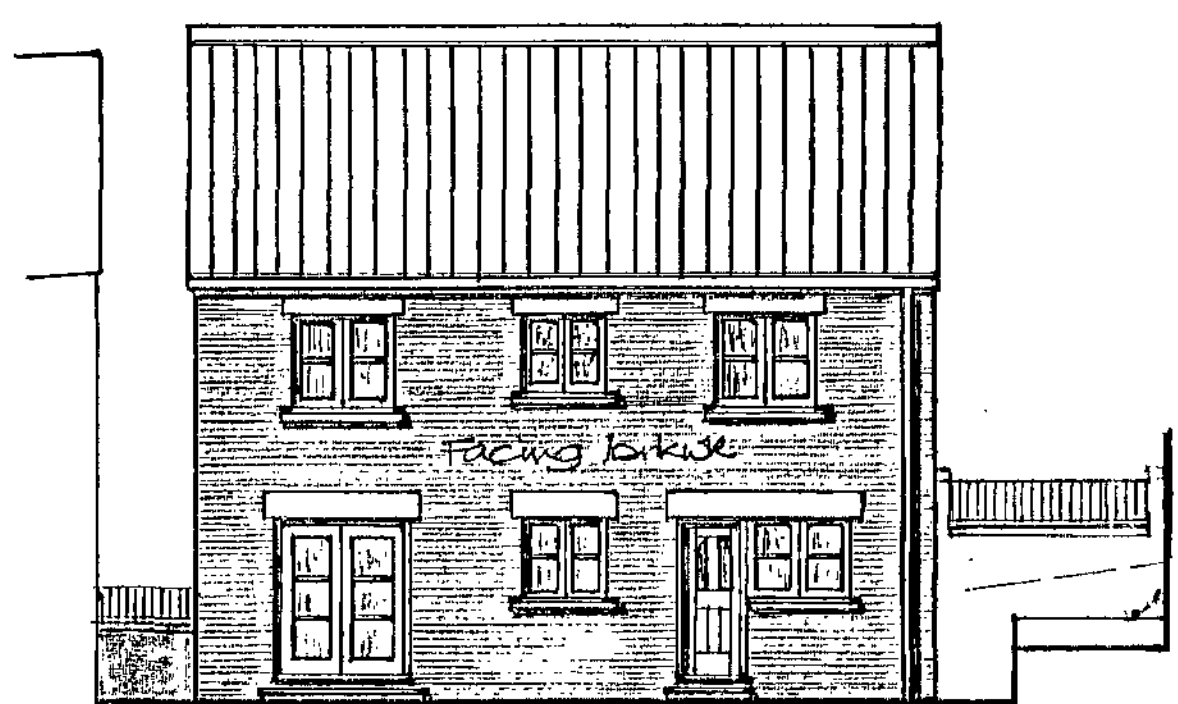


REAR ELEVATION.

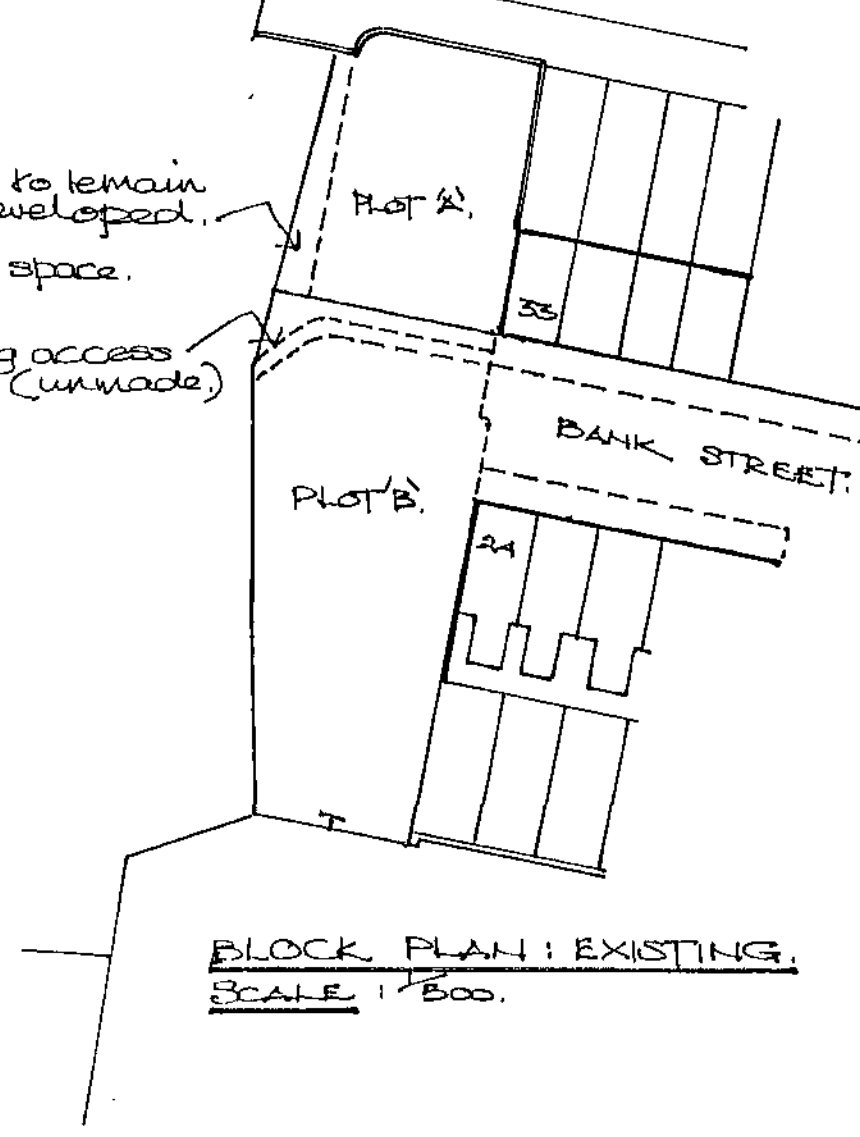


BLOCK PLAN: EXISTING.
SCALE 1" = 500.

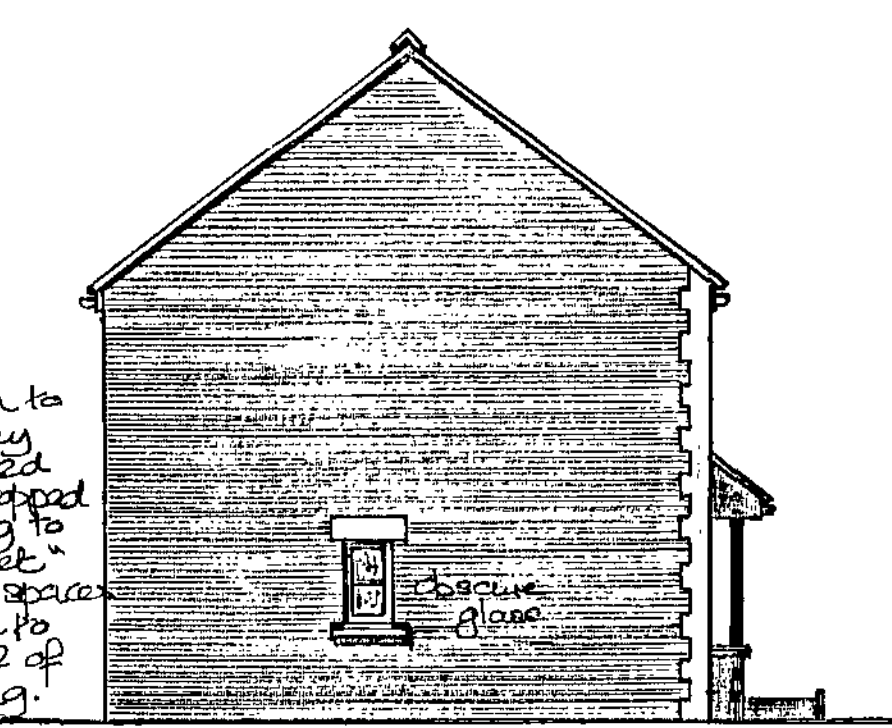


SIDE ELEVATION.

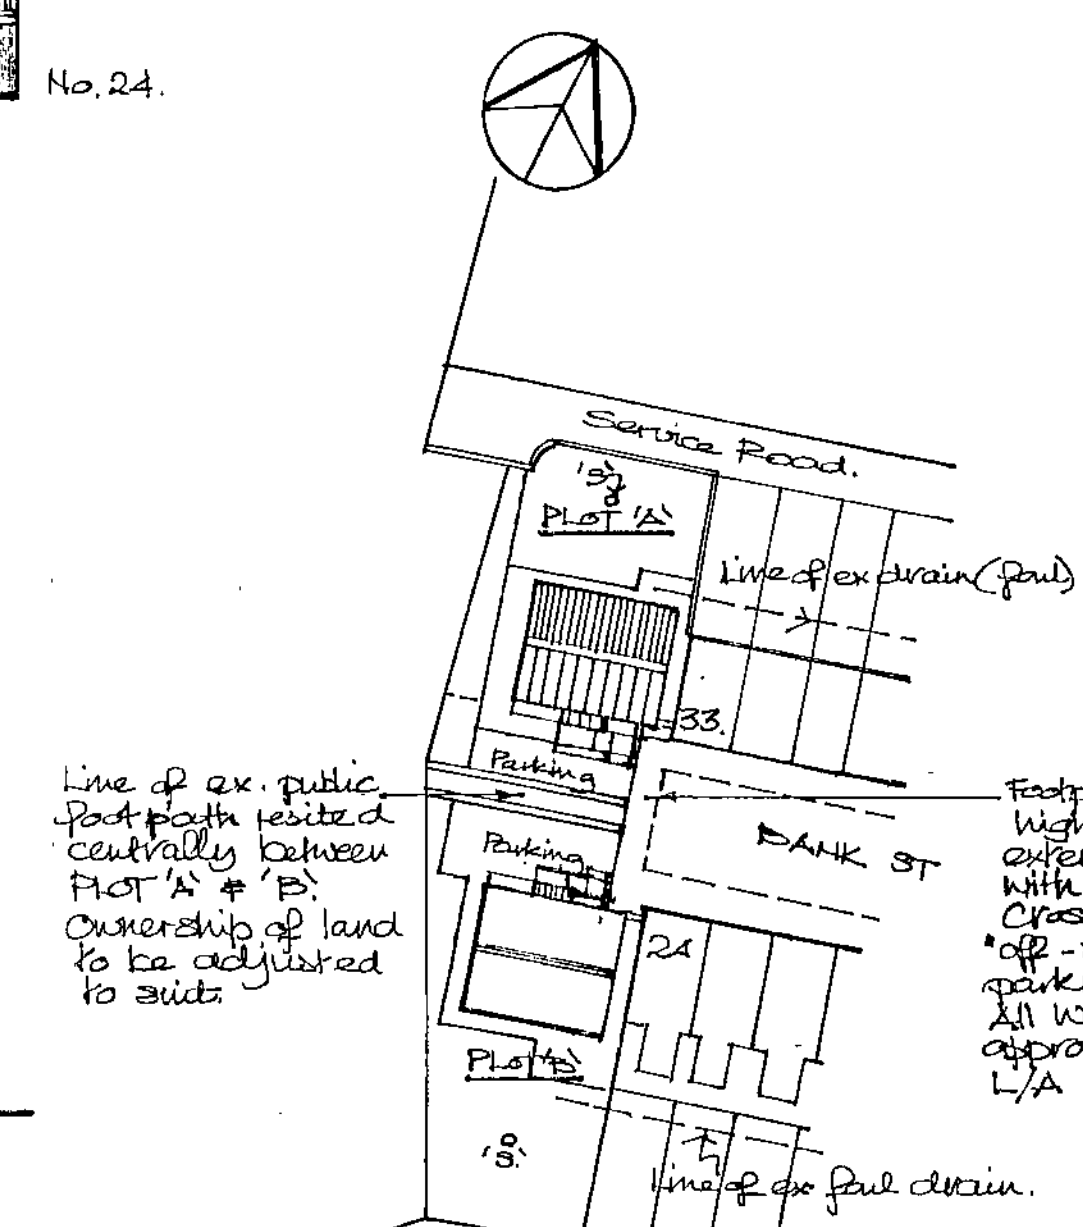


BLOCK PLAN : PROPOSED
SCALE : 1/500.

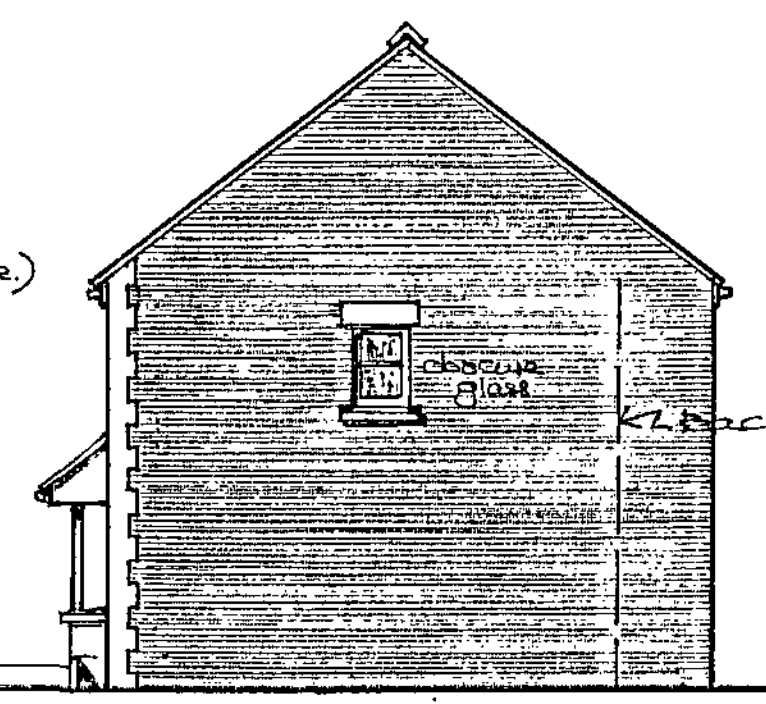


SIDE ELEVATION.

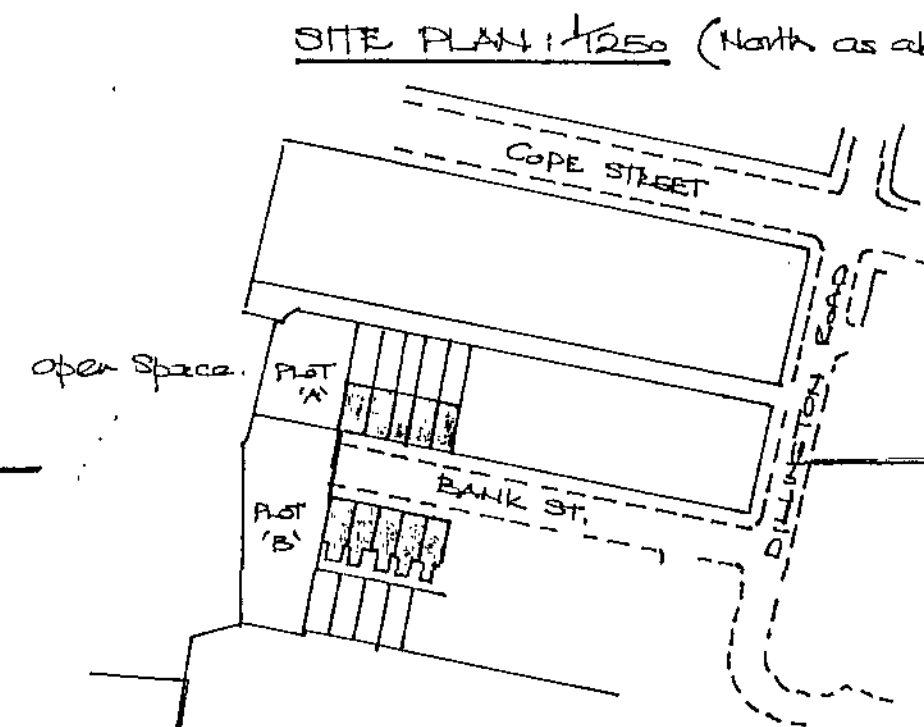

SITE PLAN: 1/250 (North as above.)

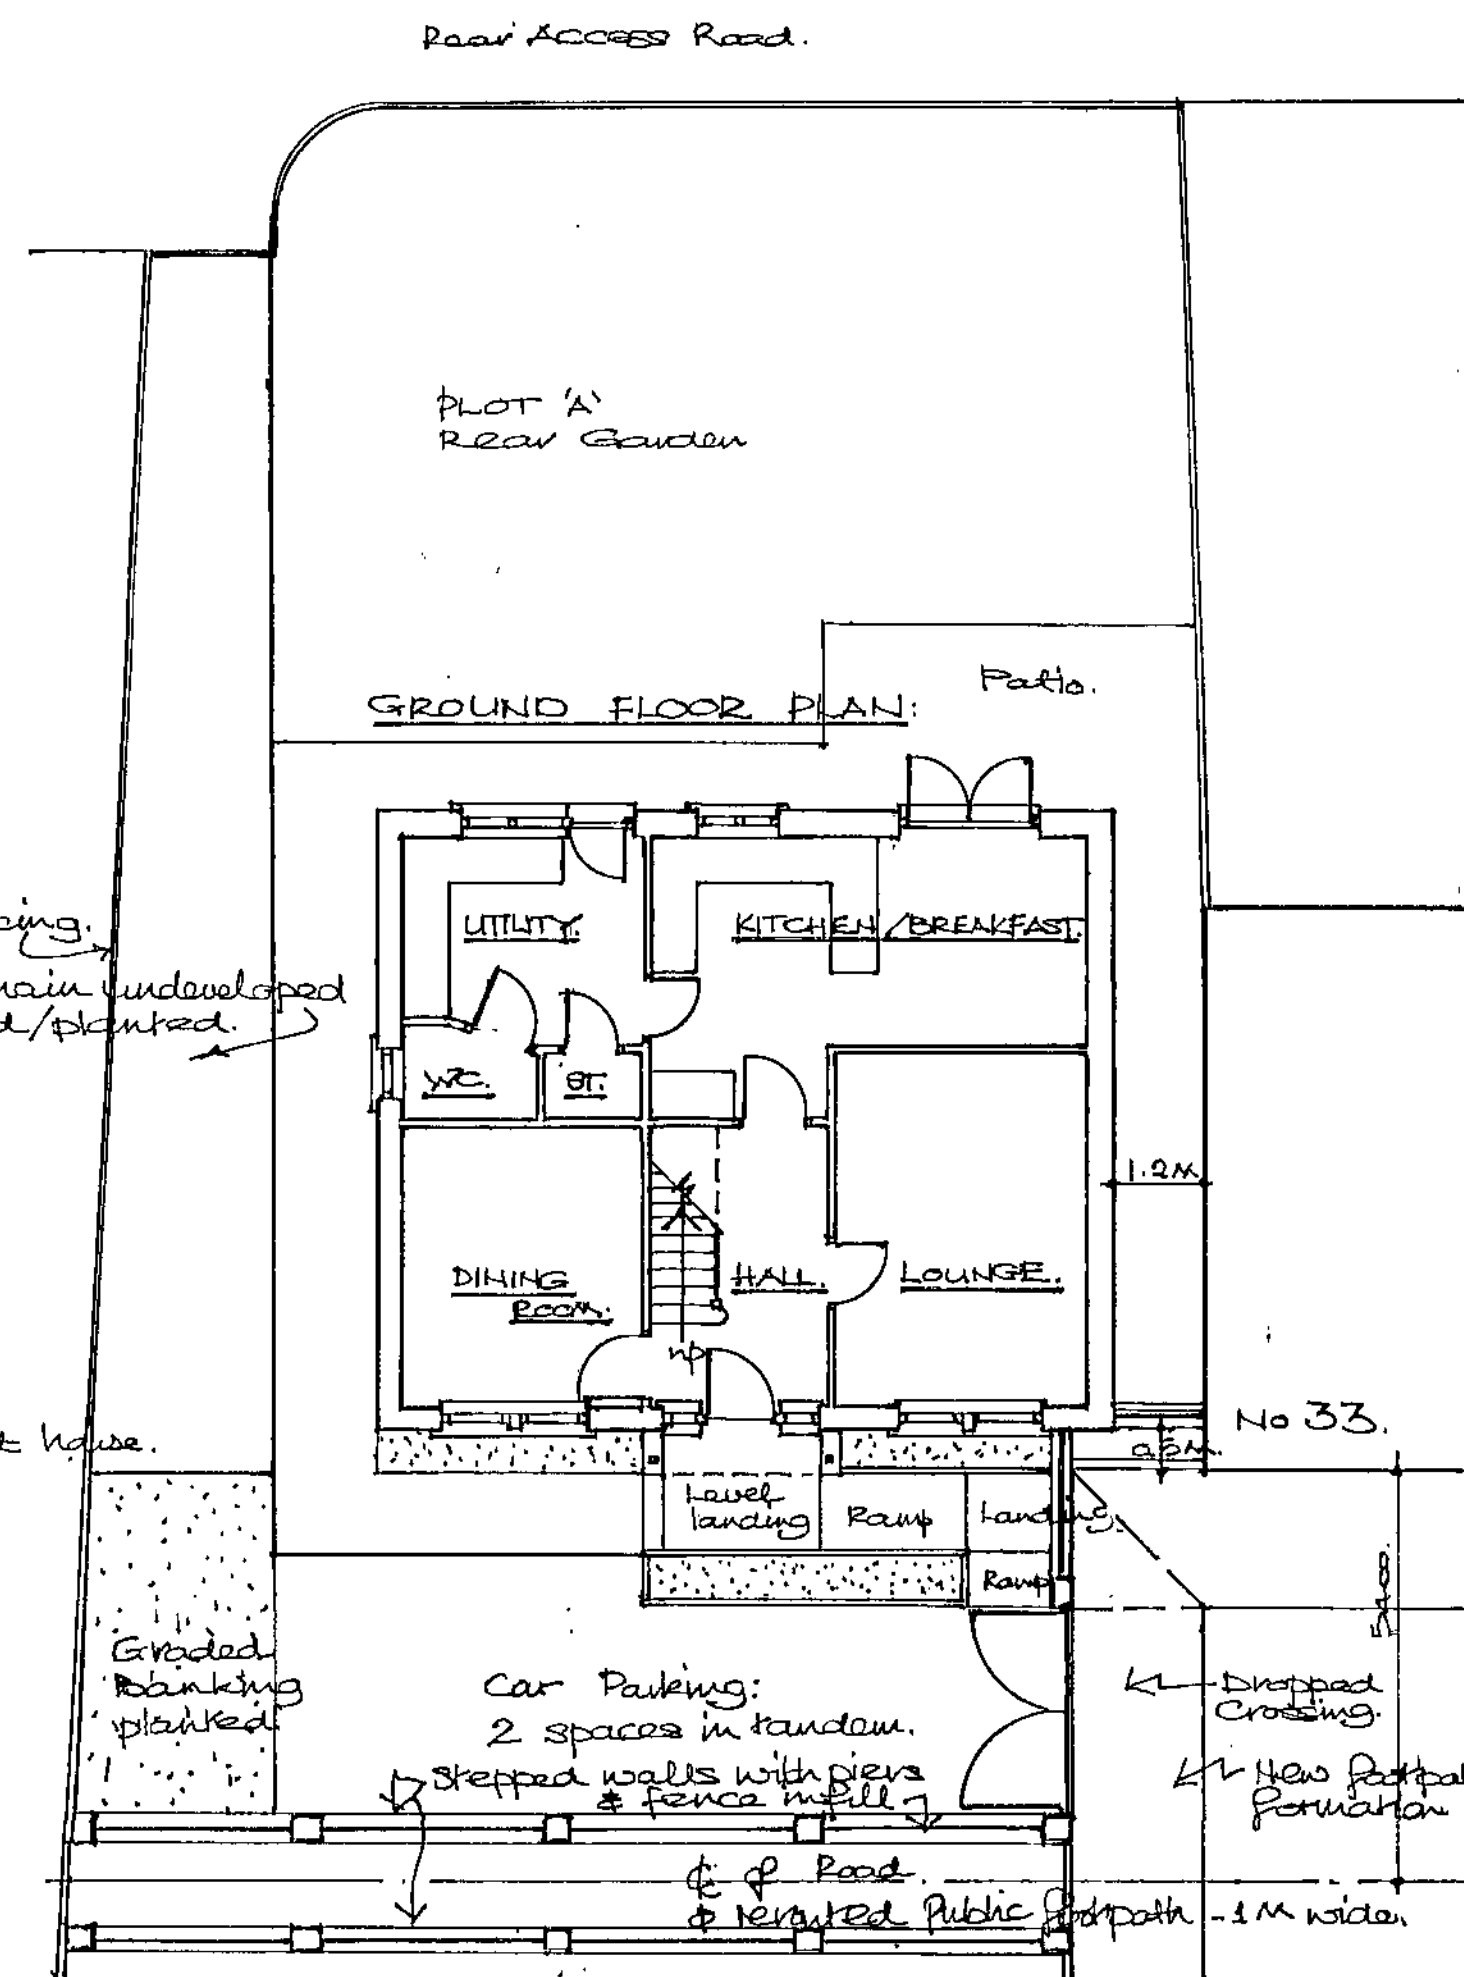

GROUND FLOOR PLAN:

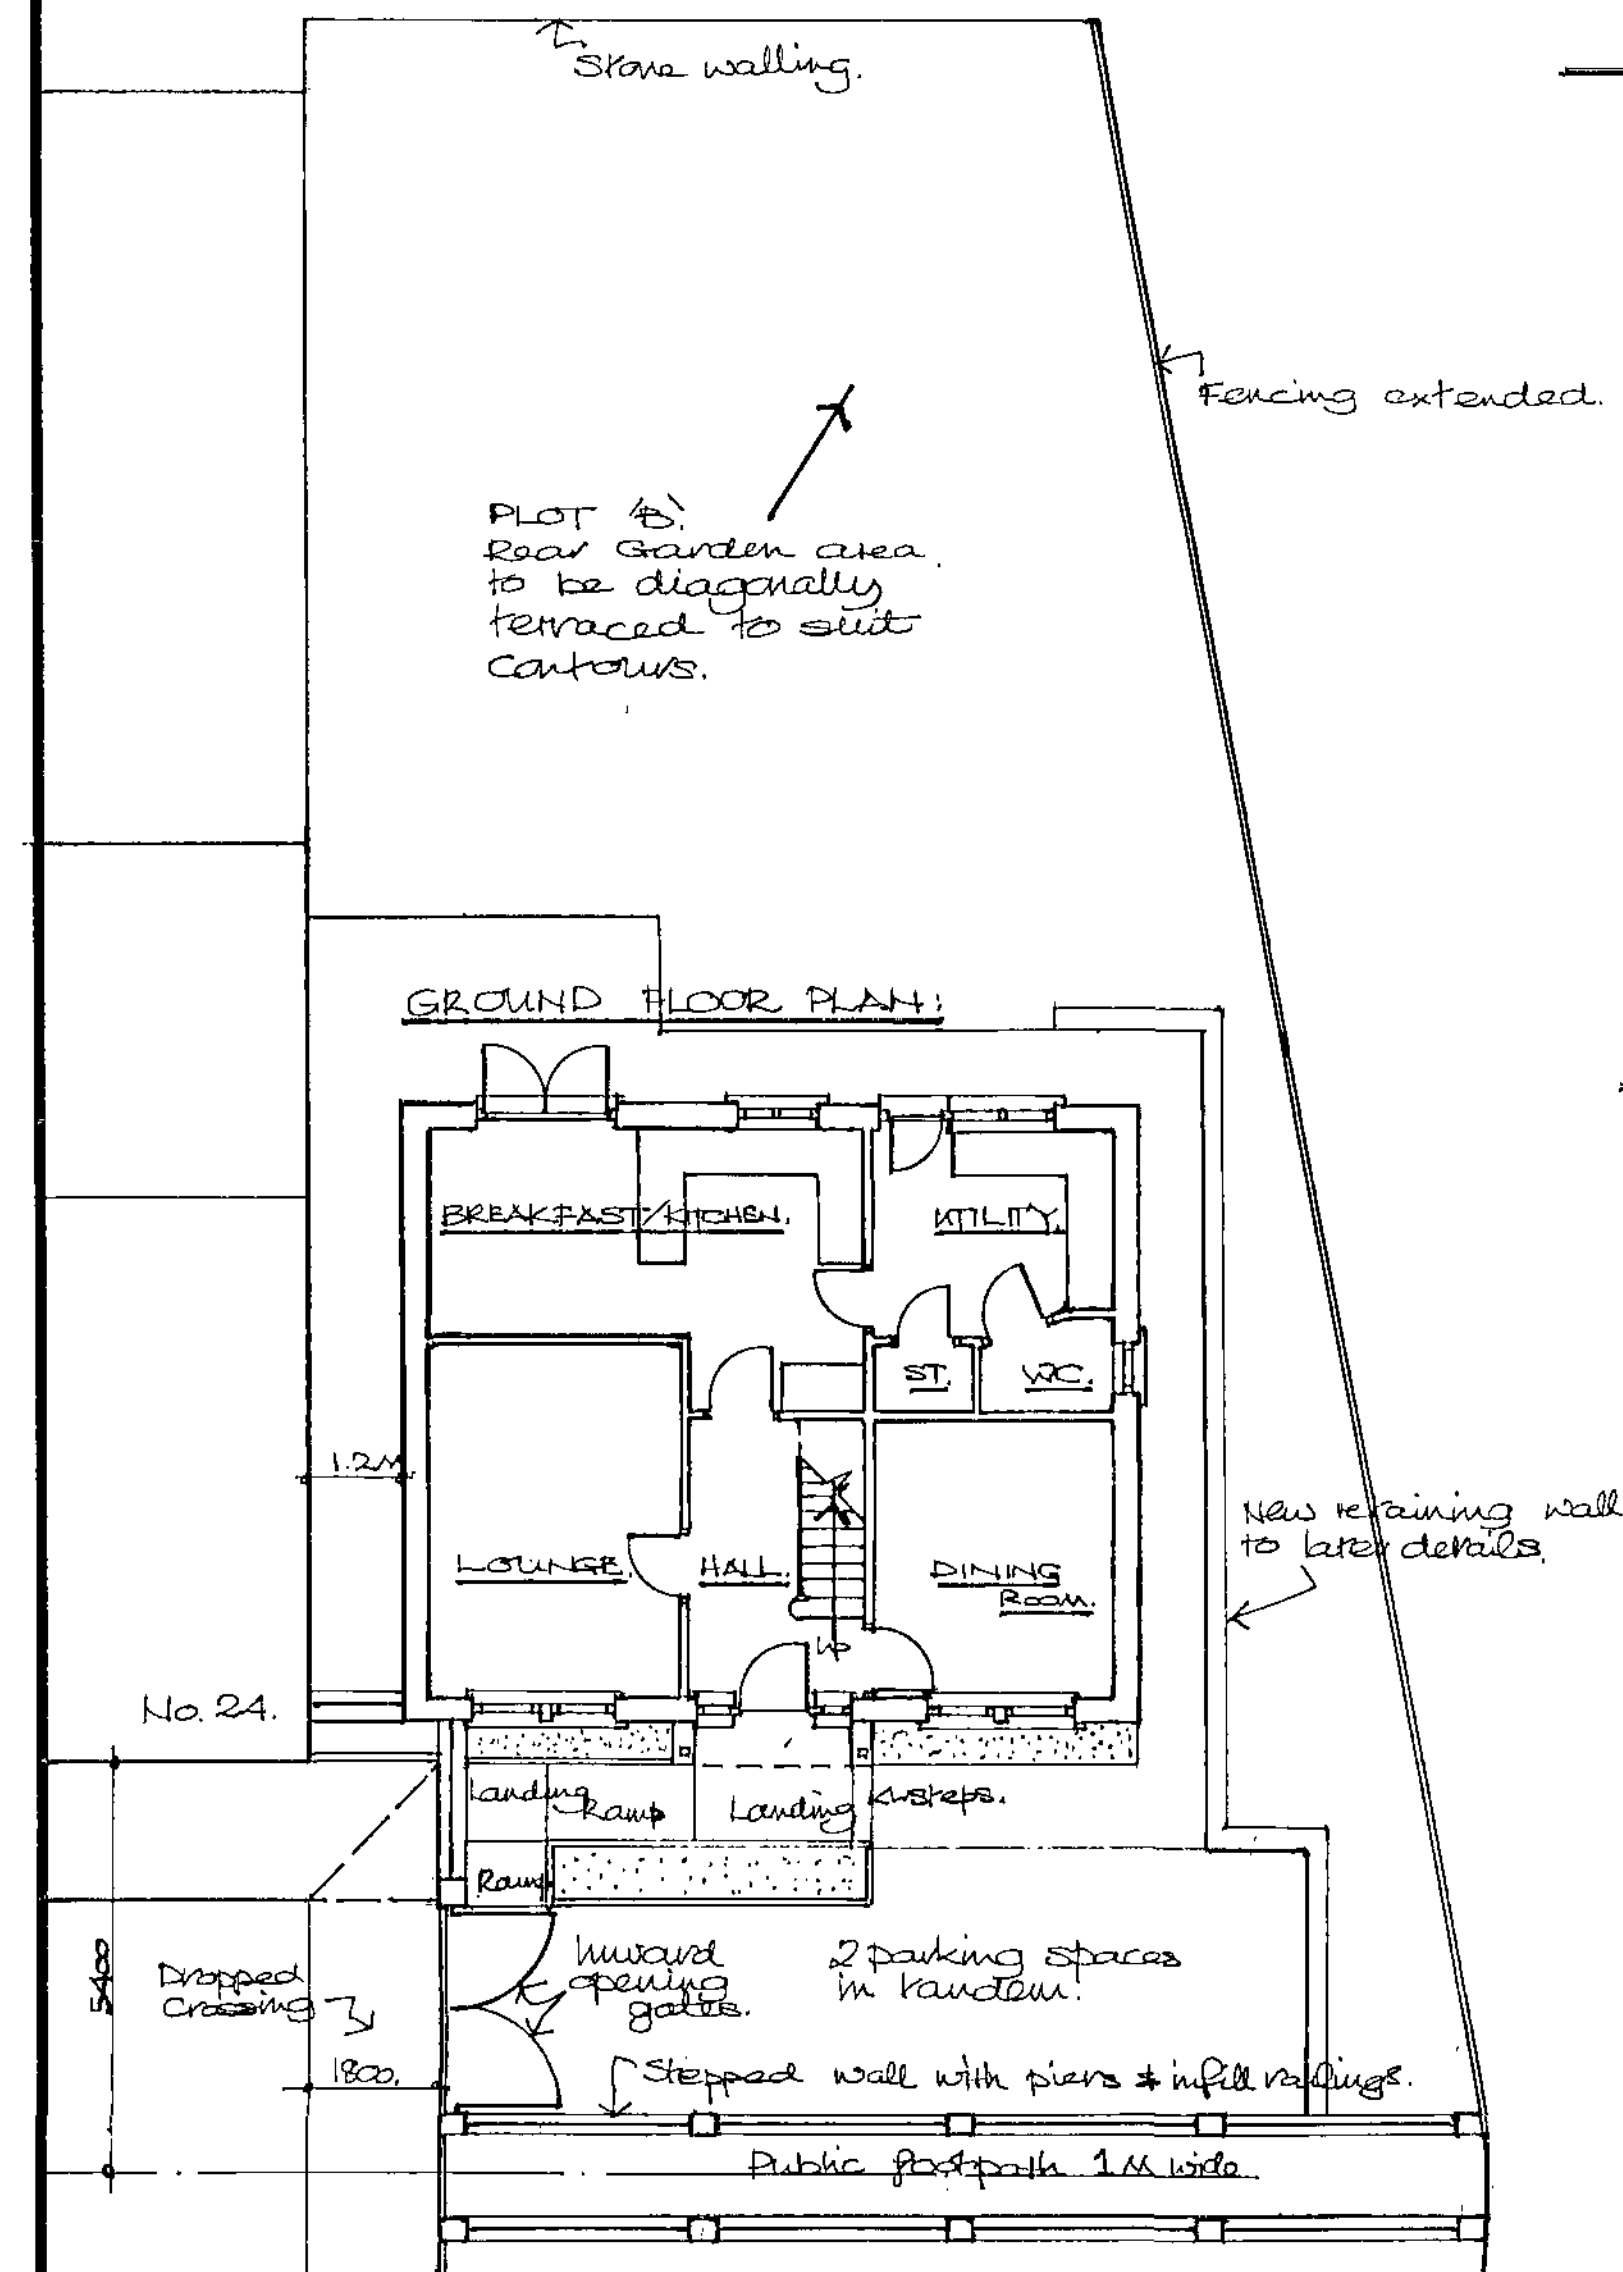

GROUND FLOOR PLAN:

[illegible]

Client	Messrs G. & M. FREEMAN	Drawn	JST	Date	MARCH 1898
Project	ERECTION of 2 NEW DWELLINGS ON LAND ADJACENT Nos. 24 & 26, BANK STREET, WATERBURY, CONNECTICUT.	Checked		Scale	1"=10' 1"=50' 1"=125'
Title	PROPOSED PLANS/ELEVATION, BLOCK & SITE PLANS.	Project Ref.	G & M / W.C.		
		Drawing No	1.		