



© This drawing/disk and the works depicted are the copyright of Buiding Design Group Ltd and may not be reproduced or amended, execept by written permission. No liability will be accepted for any amendments made by other persons.

Do not scale figured dimensions only are to be taken from this drawing


NOTES

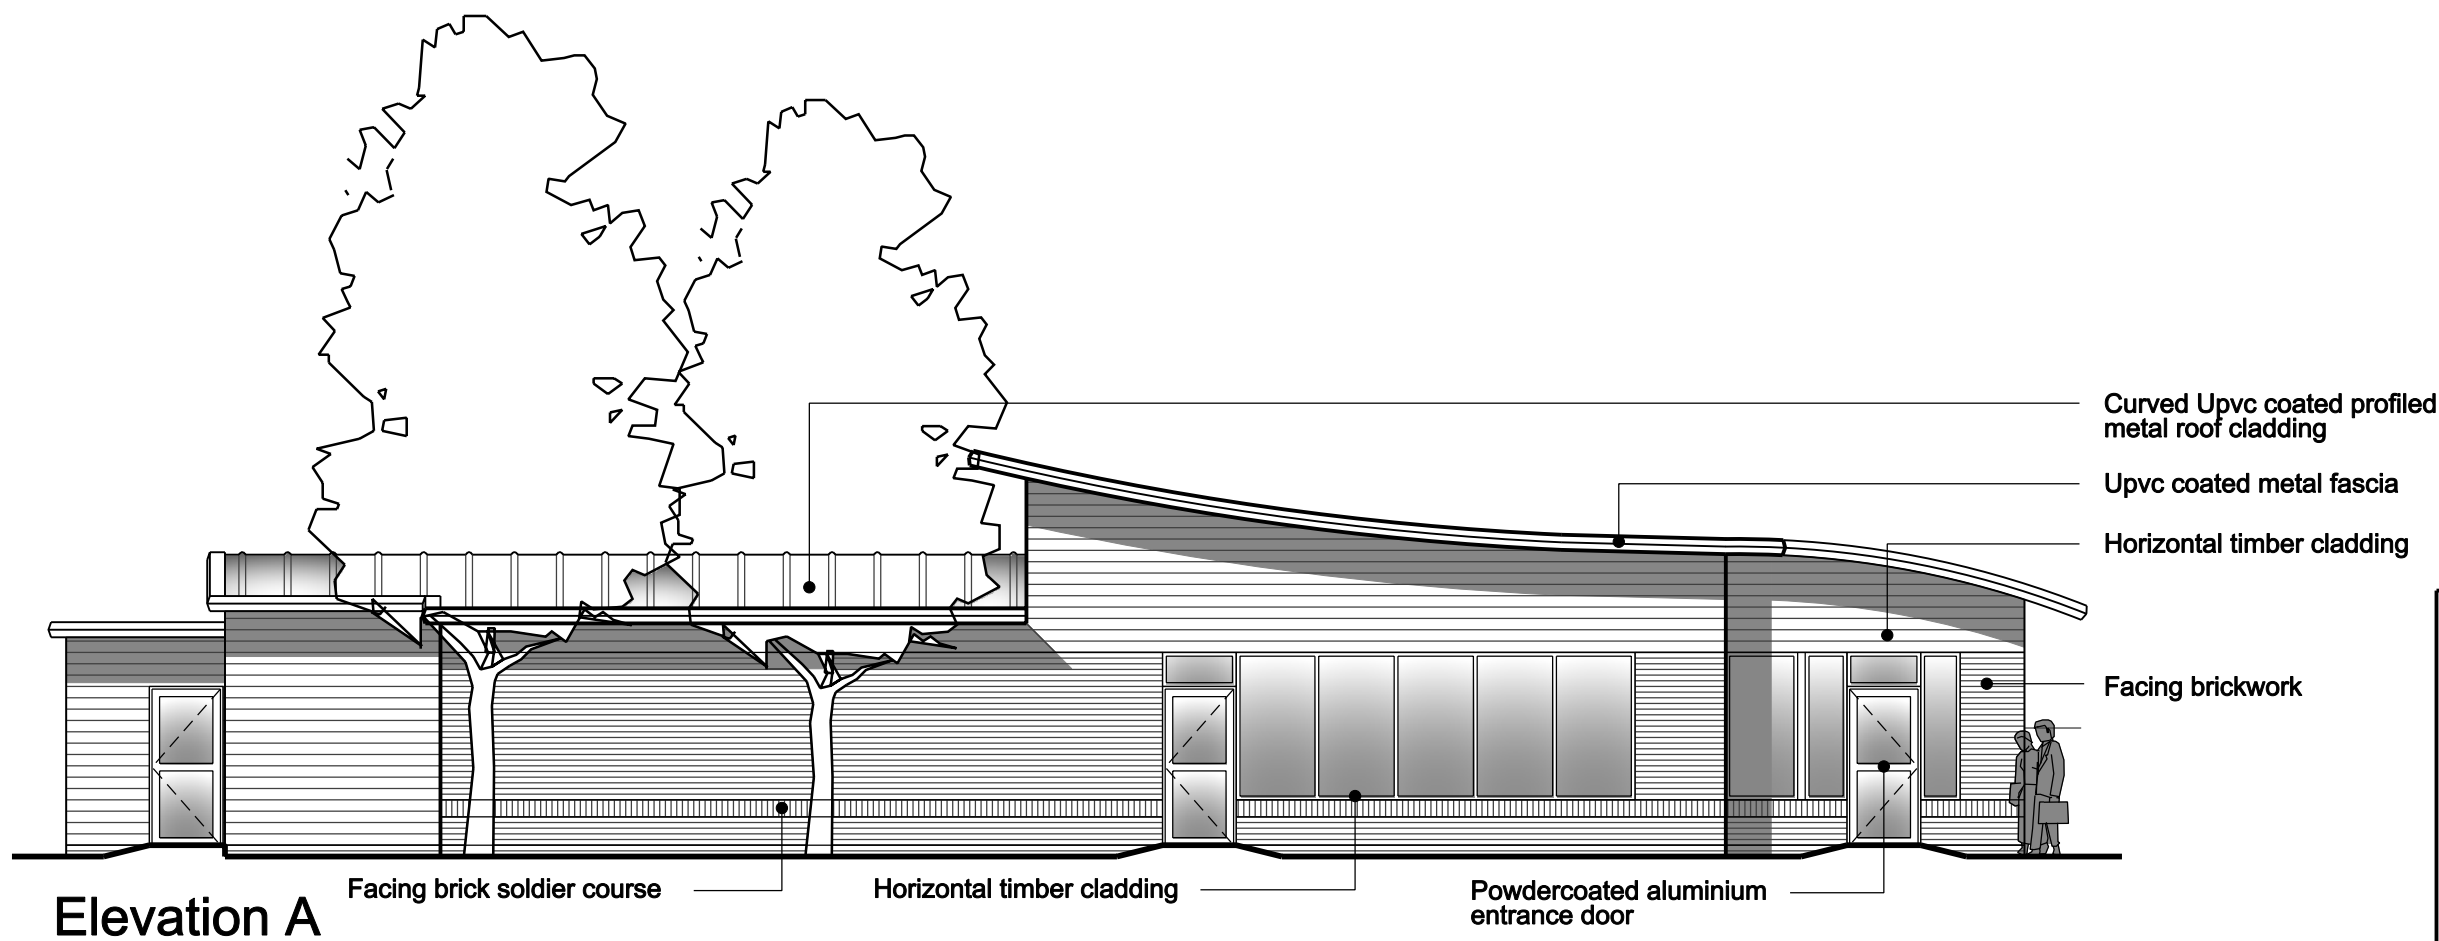


Elevation A

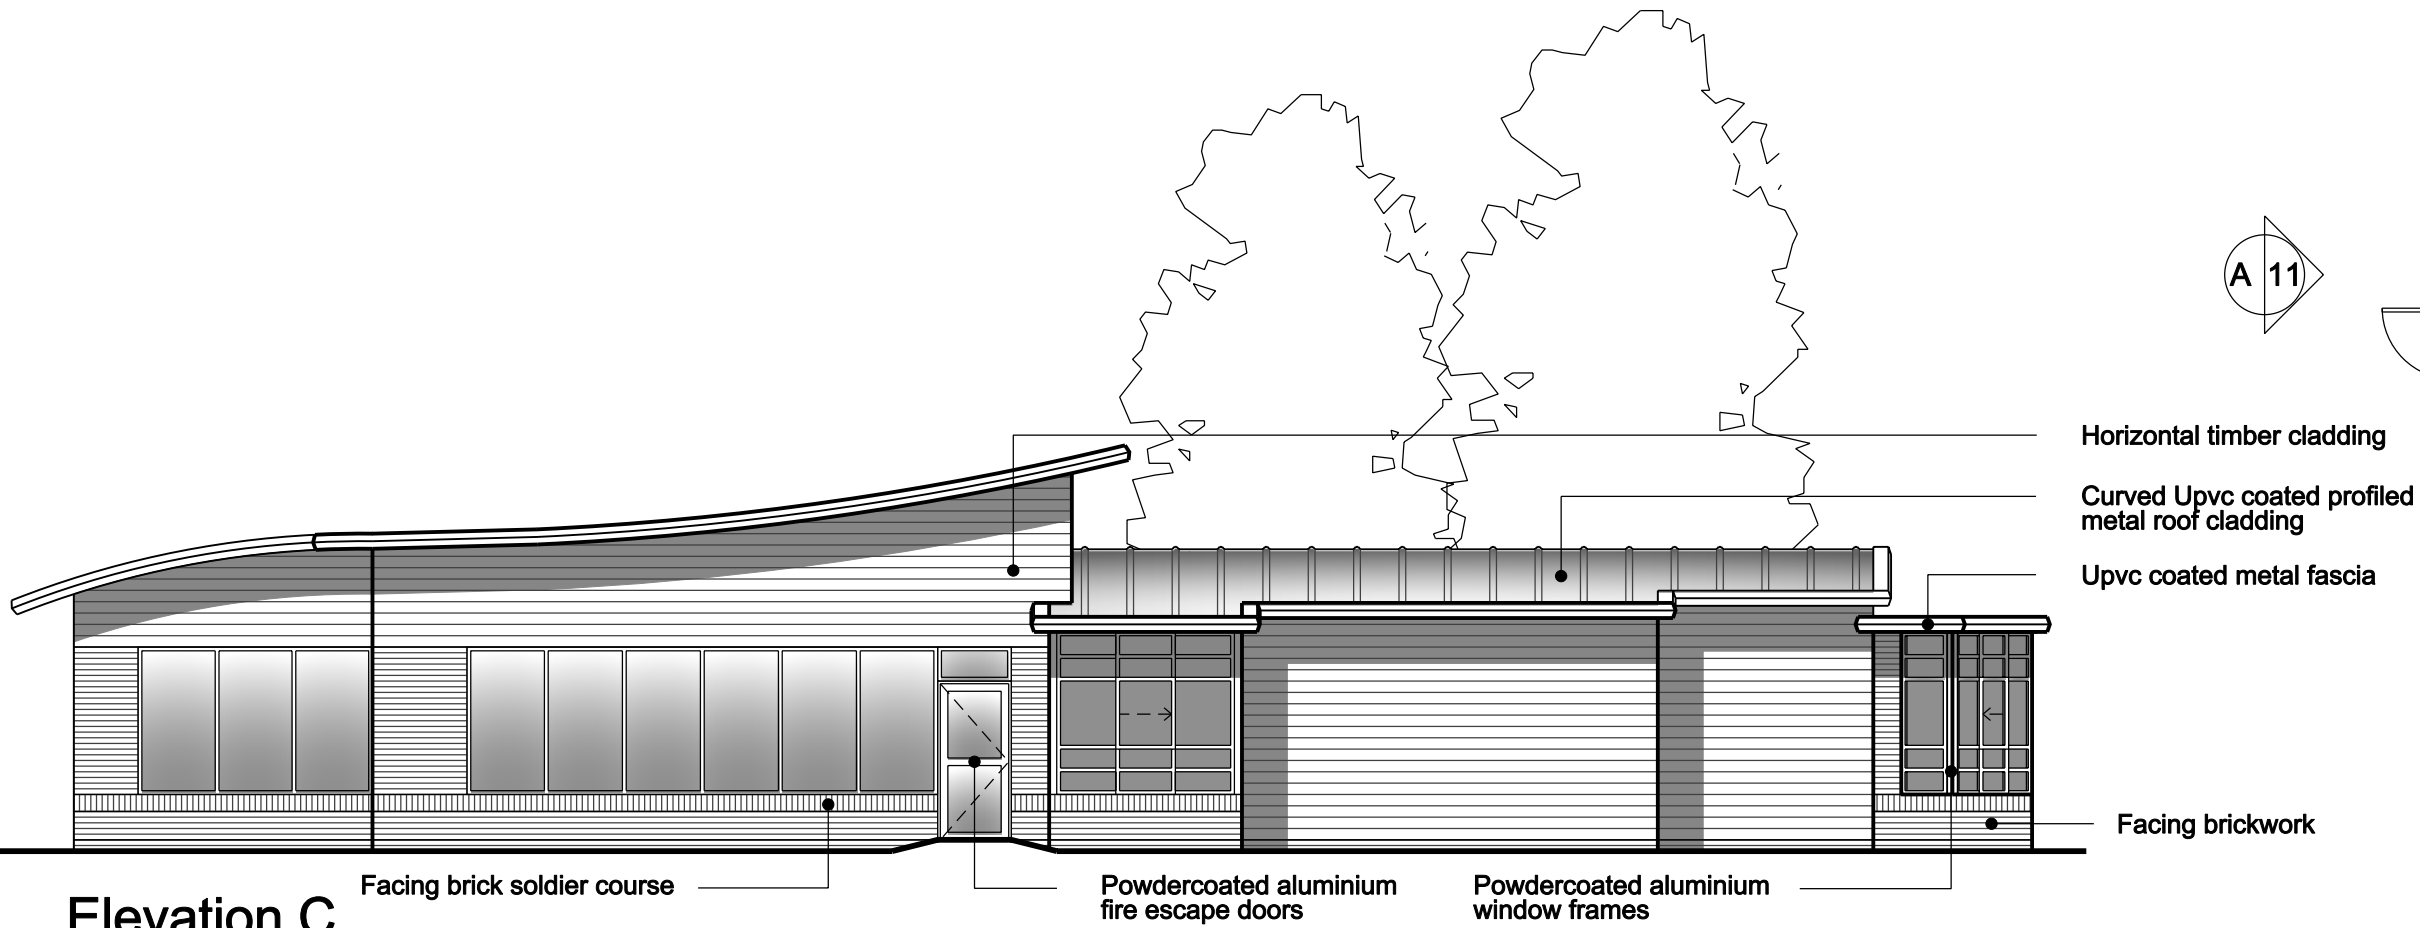


Elevation C

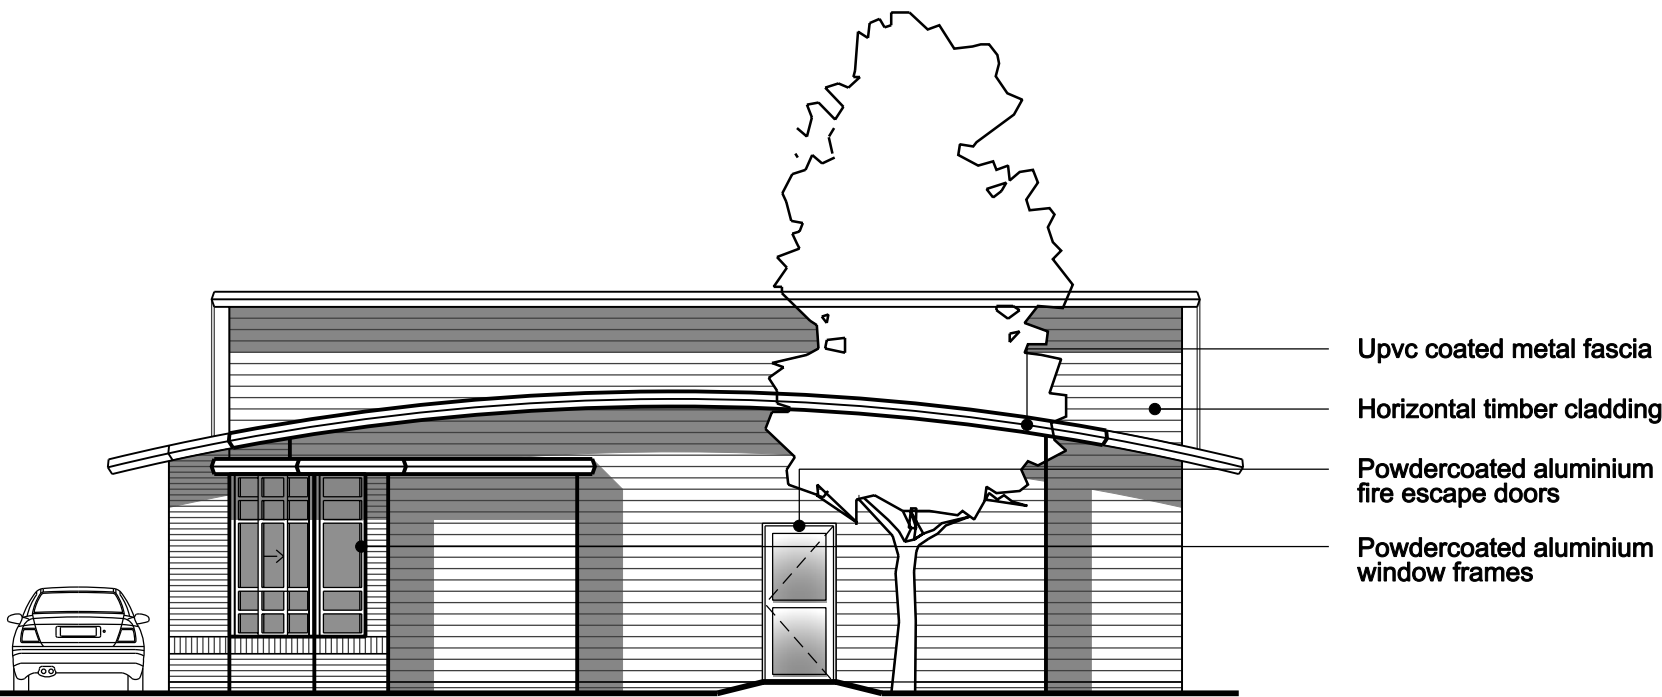

Elevation B

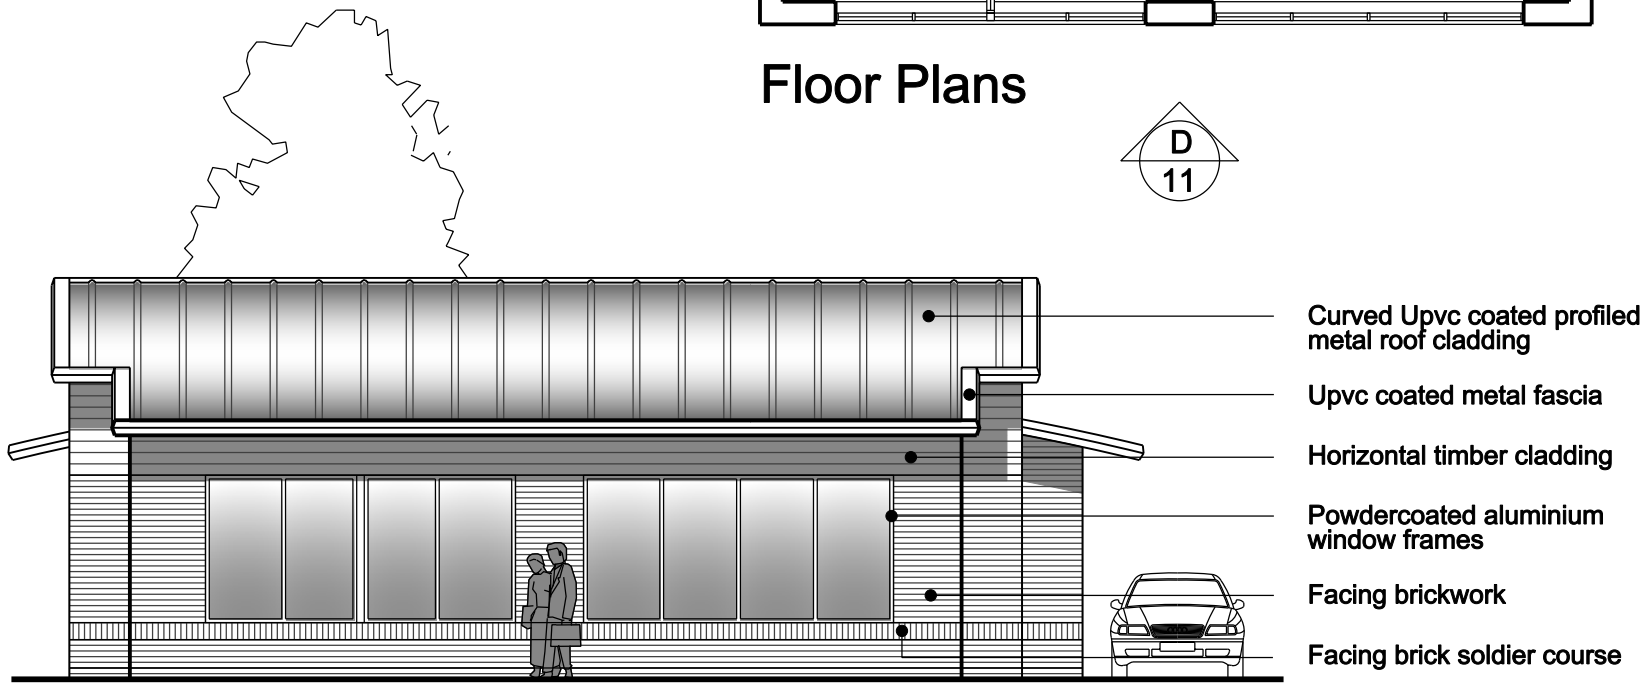

Elevation D

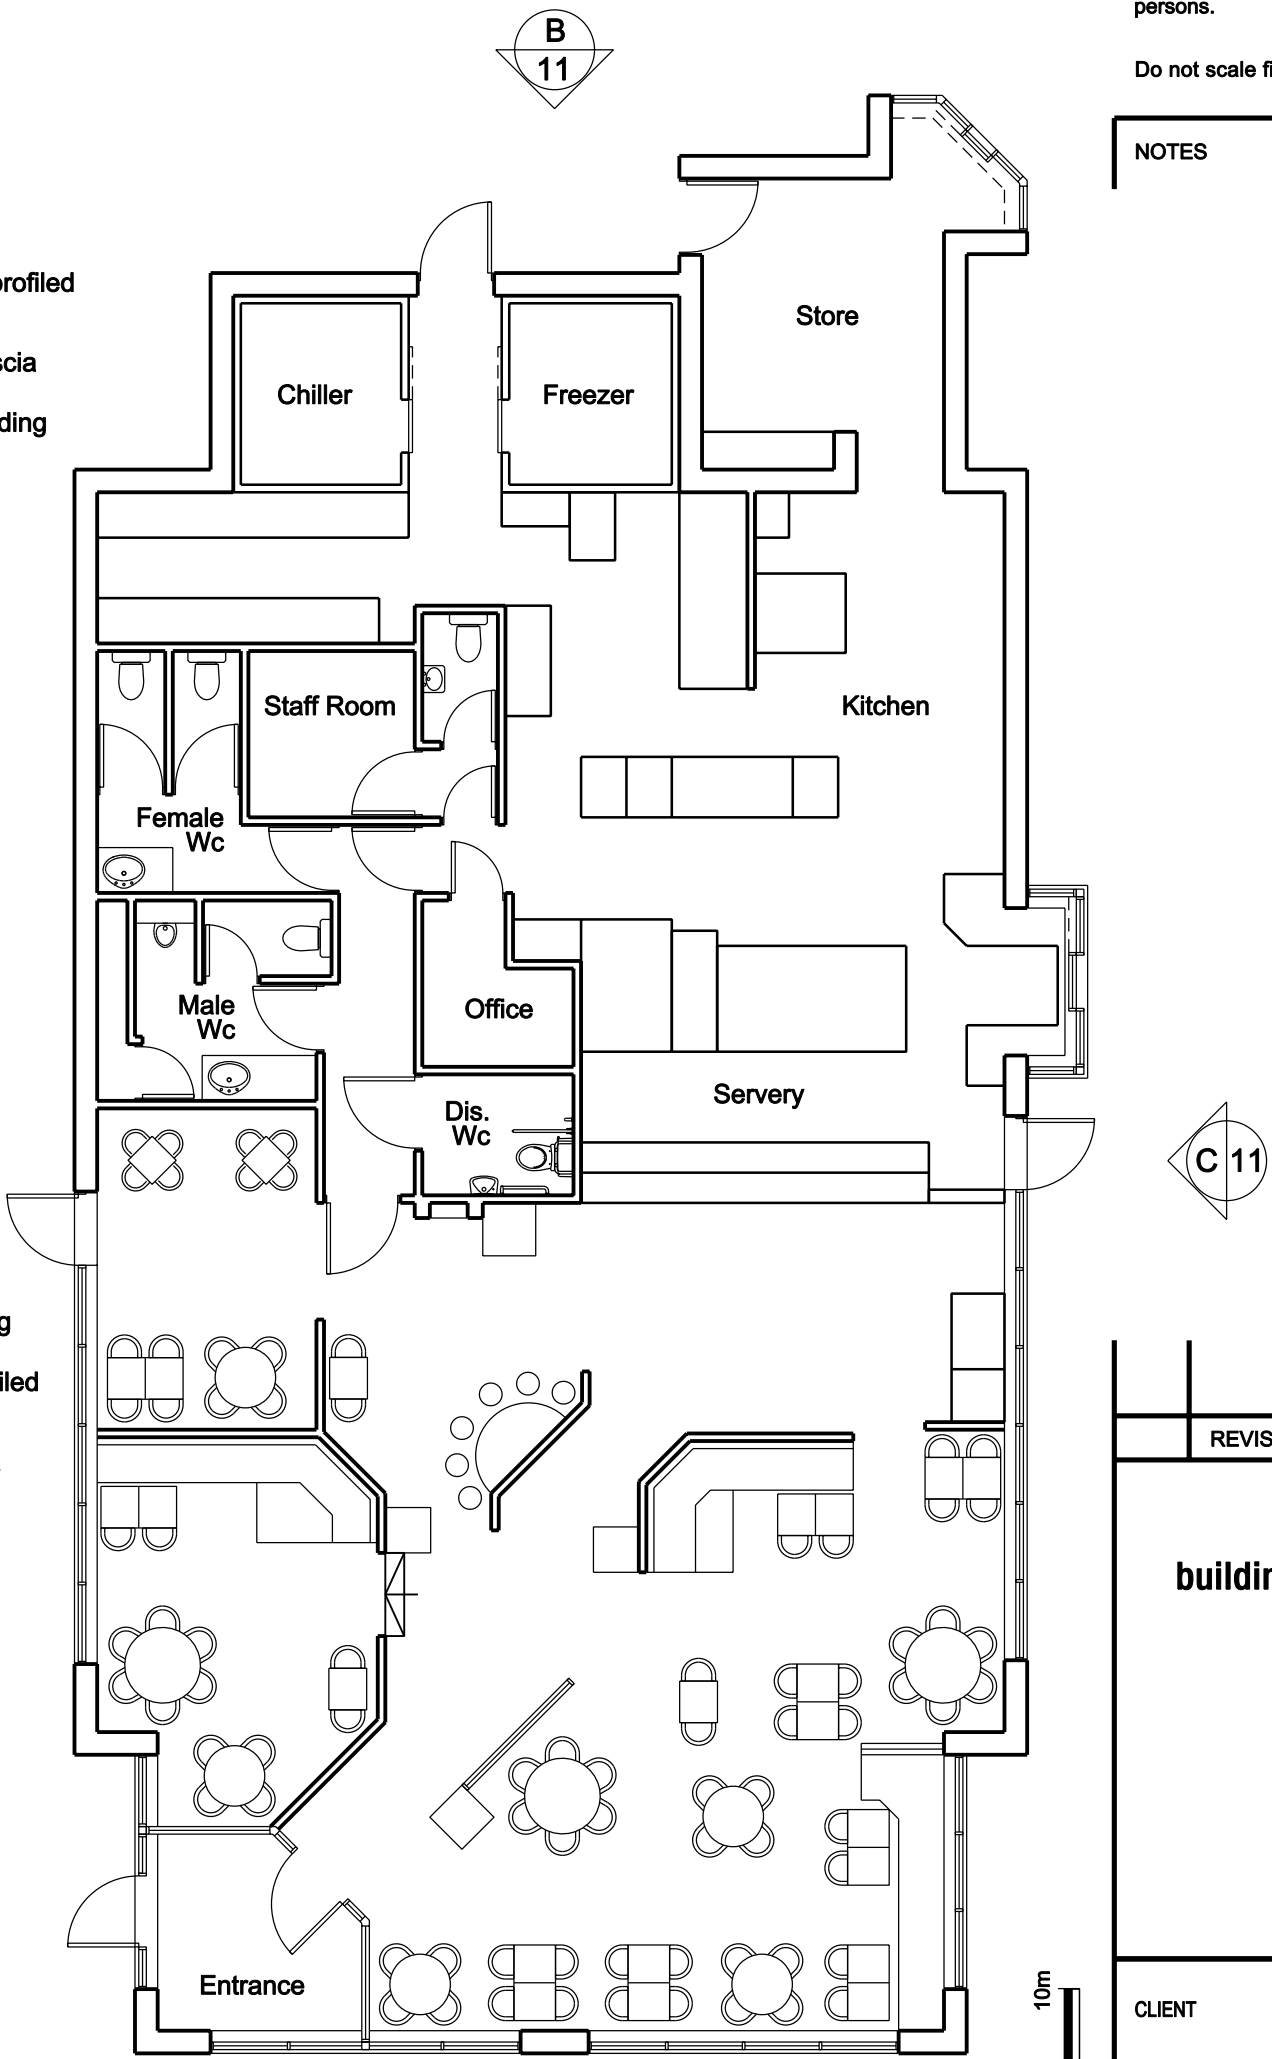

Floor Plans

REVISION	DATE	BY
building design group B D G		
6 Albert Road, Tamworth, Staffordshire. B79 7JN t: (+44) 01827 60465 f: (+44) 01827 52301 e: mail@bdg.uk.com www.bdg.uk.com		

CLIENT	P & DMJ Atkinson & Sons Ltd
--------	-----------------------------

PROJECT	Proposed Development Barnsley Road Goldthorpe
---------	---

TITLE	Proposed Restaurant B Plans & Elevations
-------	---

SCALE @A2	1:100	DATE	07/2009
-----------	-------	------	---------

DRAWN	AH	CHECKED	
-------	----	---------	--

DRAWING NO.	2545 / 09	STATUS	REVISION
-------------	-----------	--------	----------