



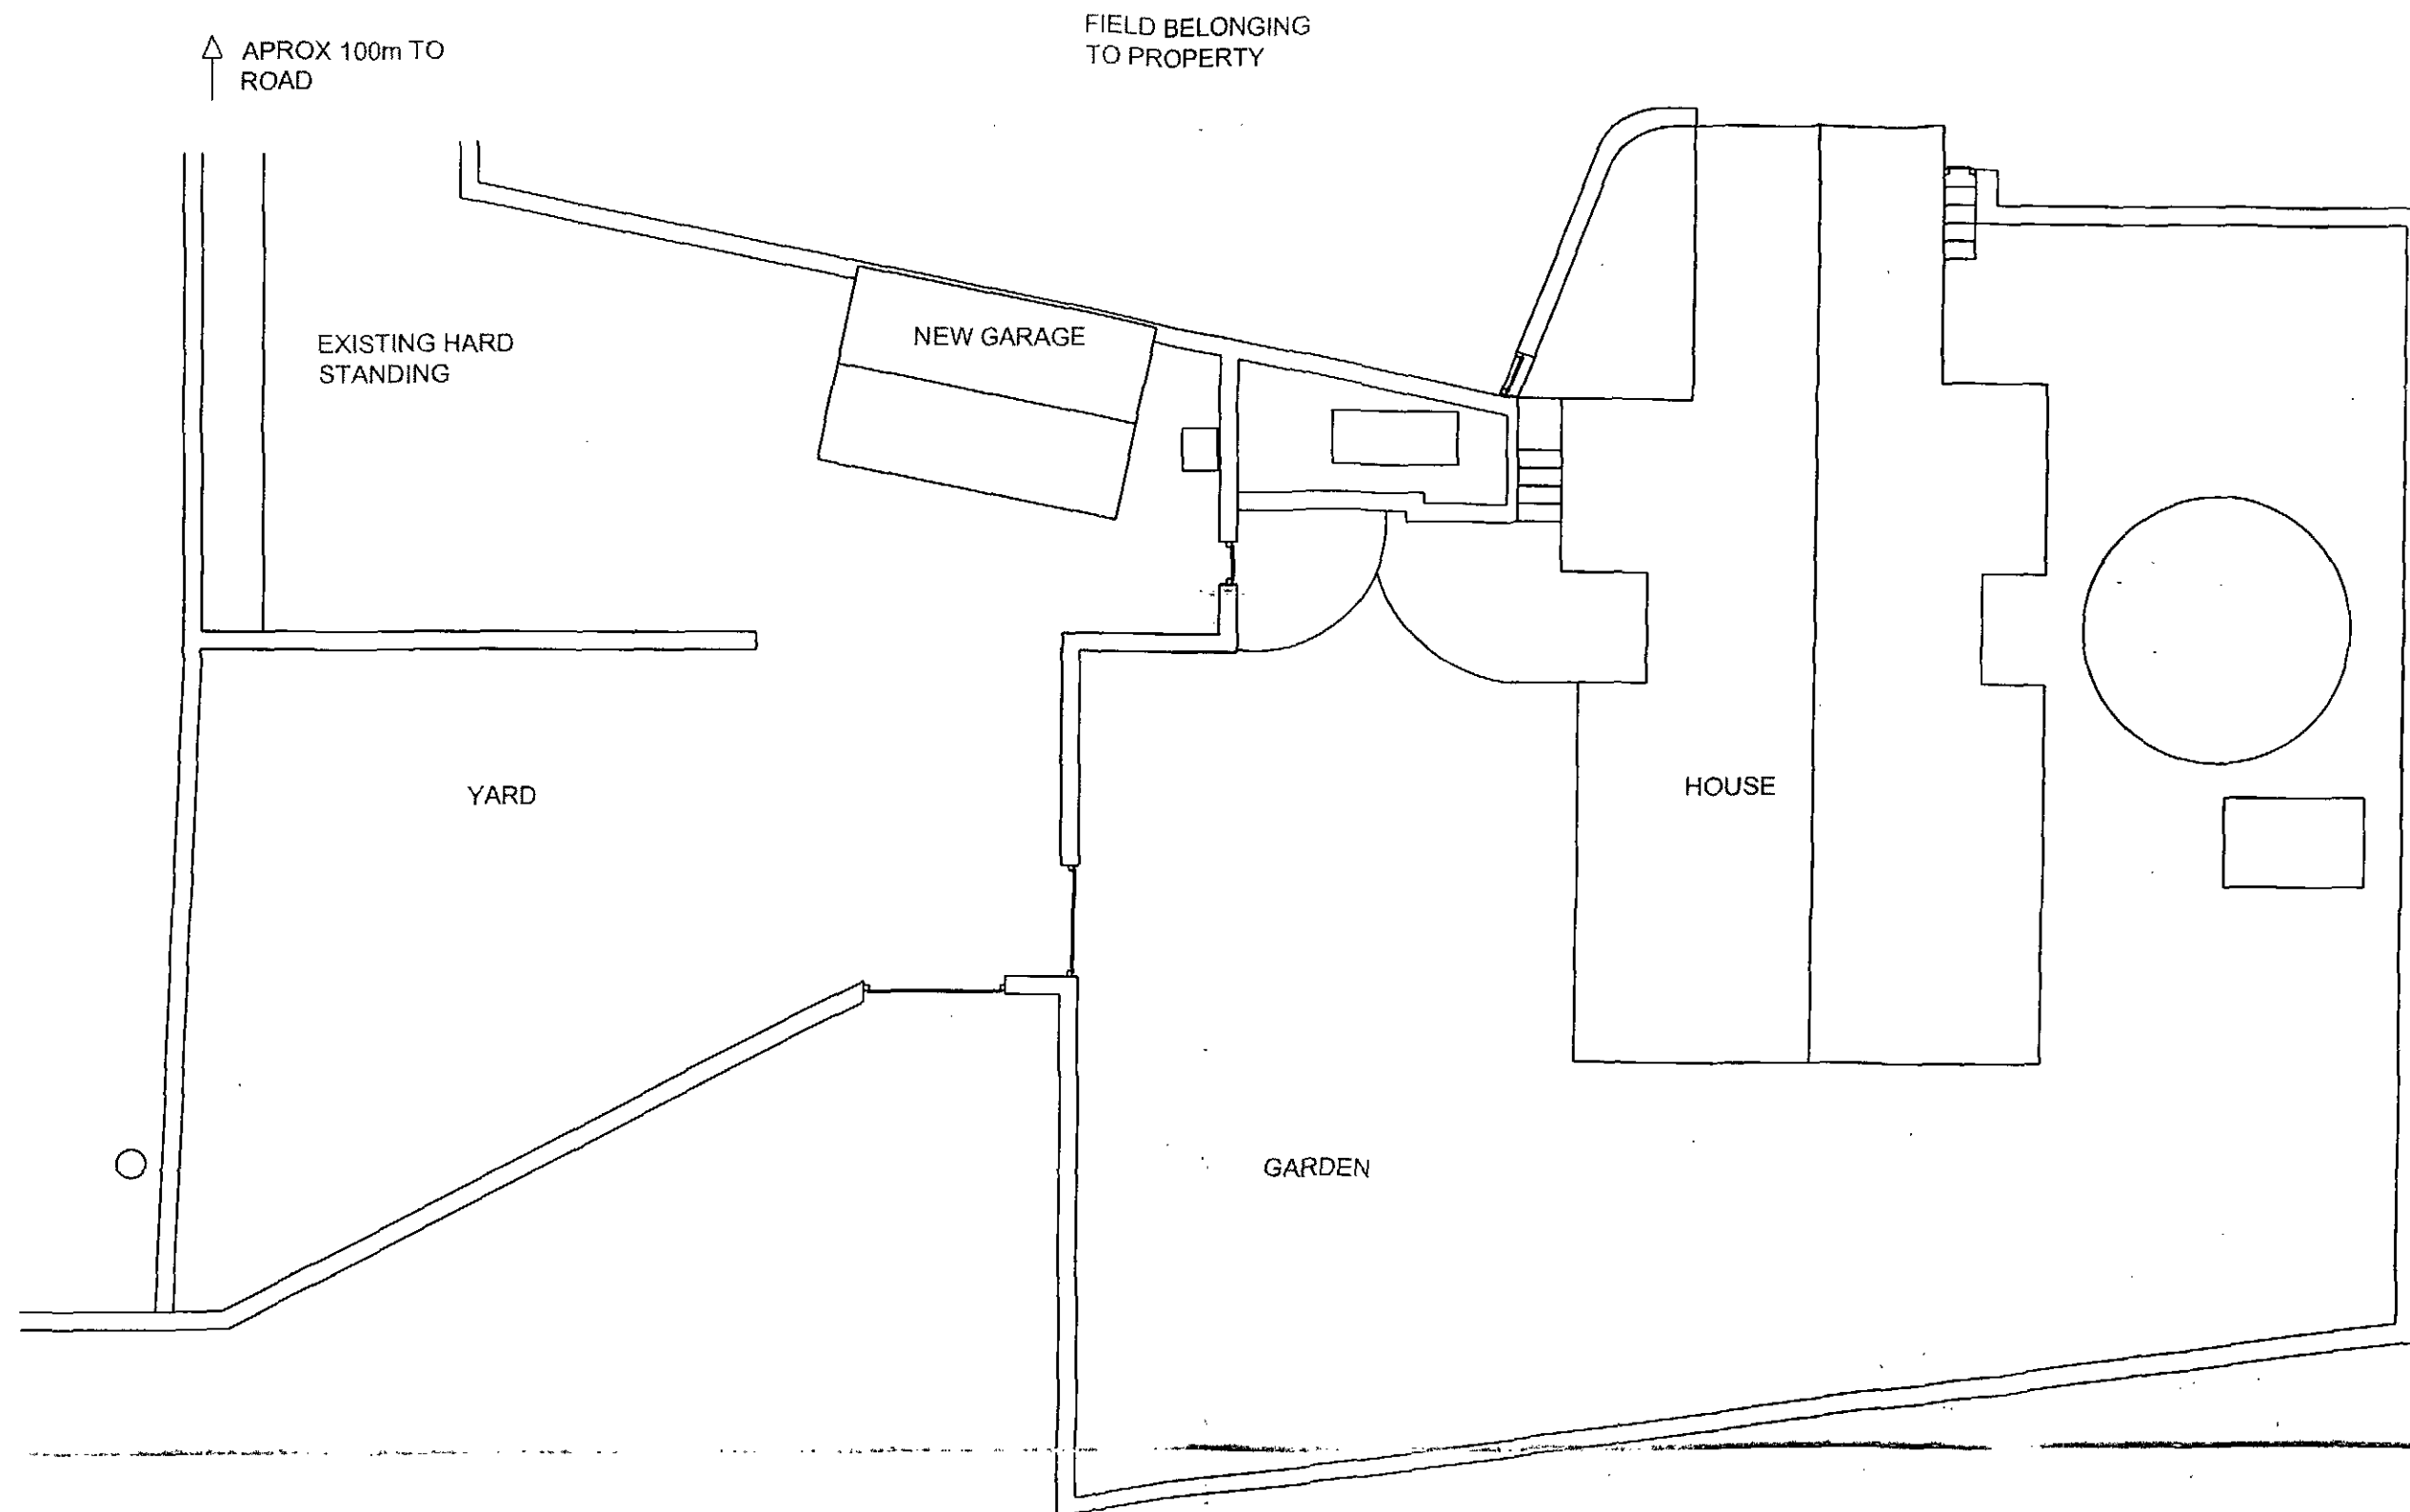


**E.J.Marsden**  
 Gyn Race,  
 Royd Lane, Millhouse Green,  
 Sheffield, S36 9NY


|        |                   |       |       |               |
|--------|-------------------|-------|-------|---------------|
| Title  | Plan View of Site |       |       | A3            |
| Job    | Gyn Race Garage   |       |       | Drawn EJM     |
| Dwg No | EM100908-01       |       |       | Checked <Chk> |
| Date   | 10/09/07          | Scale | 1:200 | Issue <Iss>   |

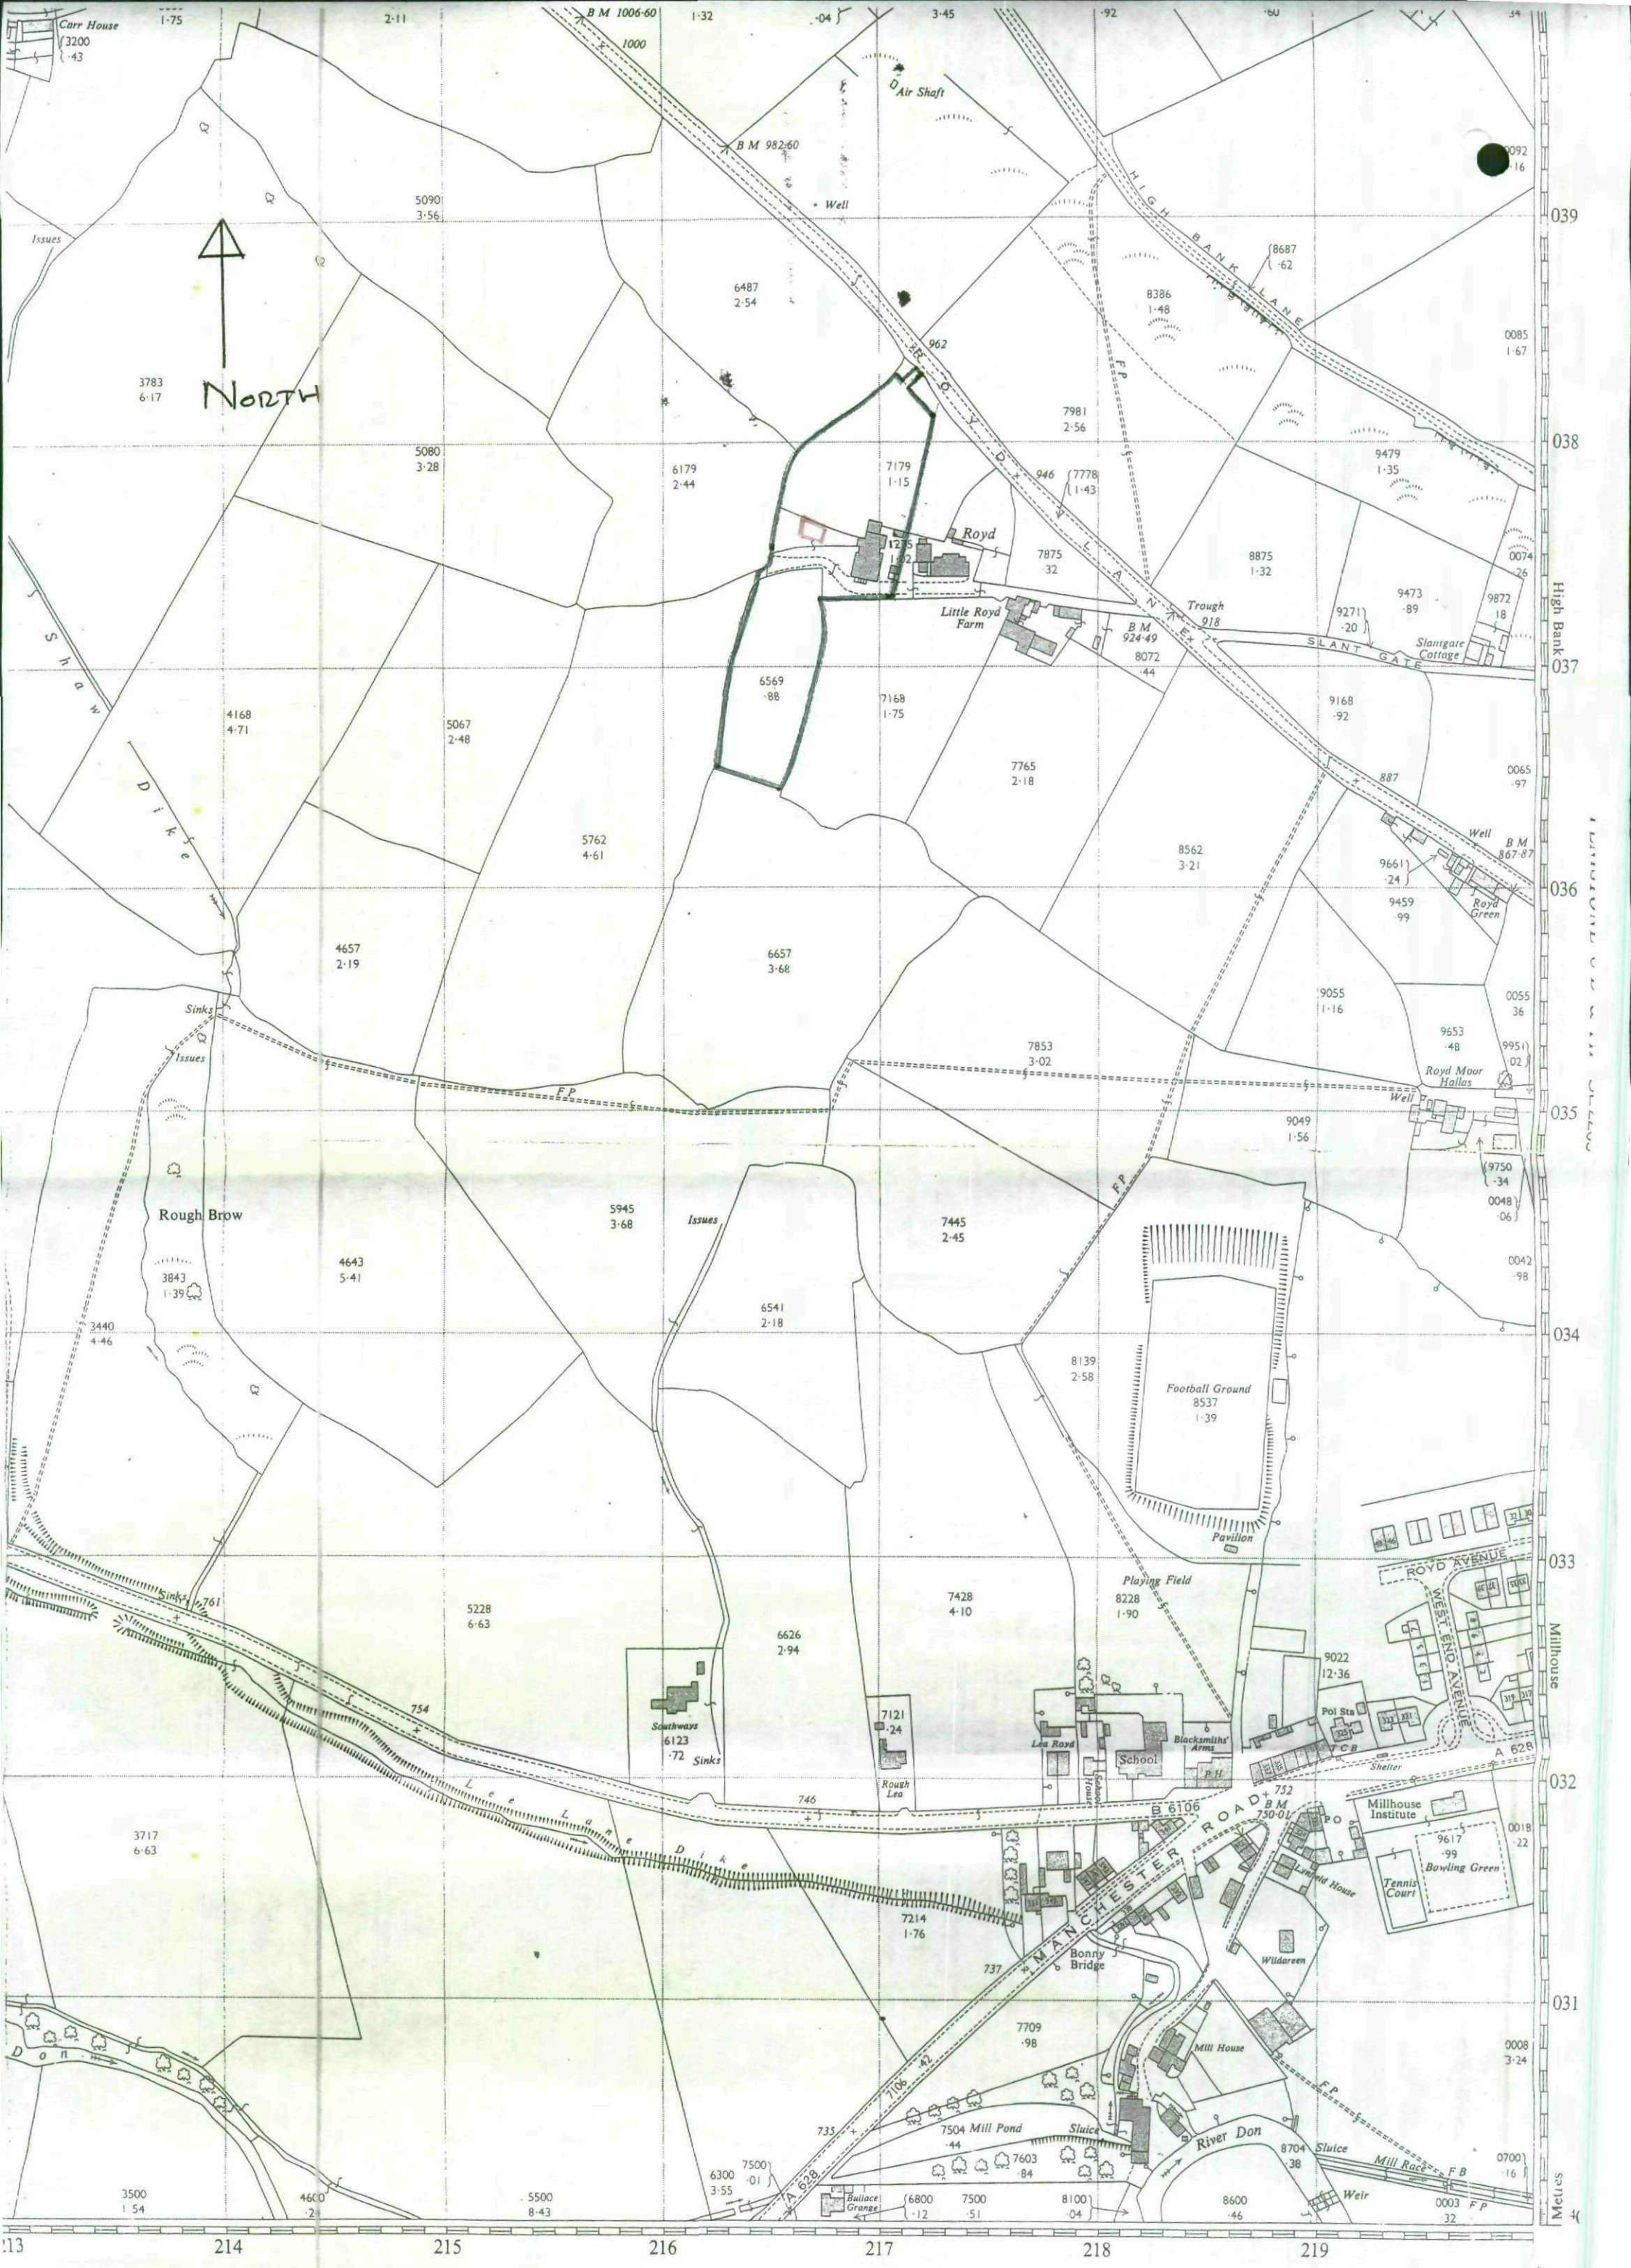


Viewed From  
East

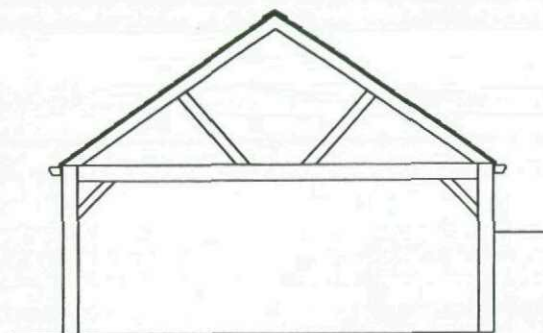


Viewed  
From North

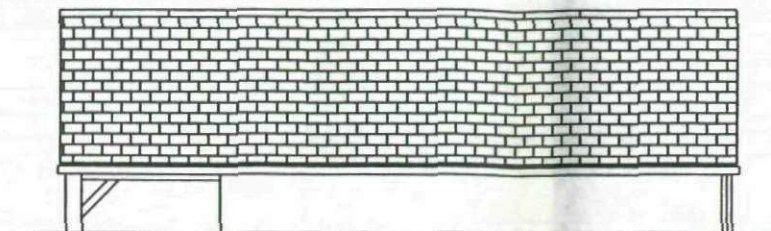


Plan

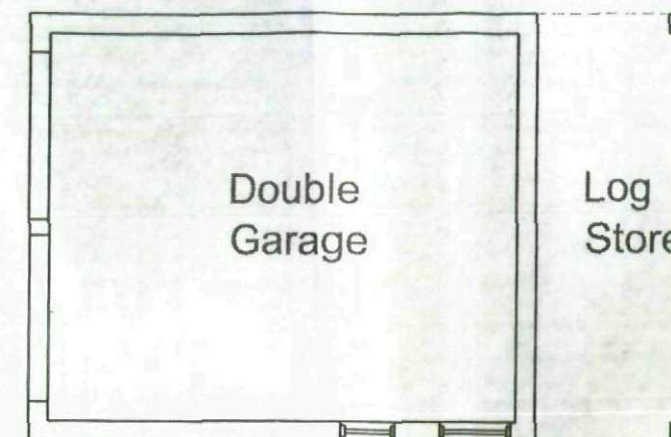

Viewed  
from West

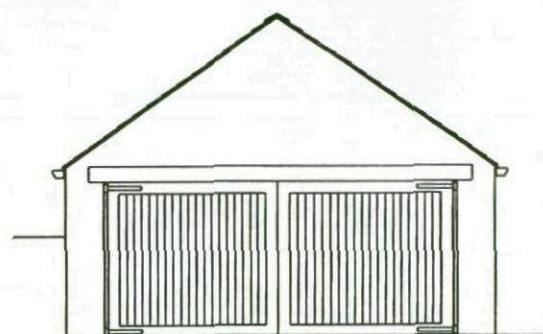

Viewed From  
South

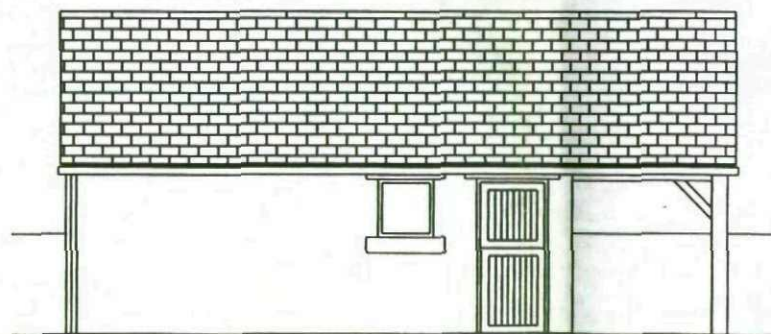

**Materials;**

Stone work - All exposed elevations faced with random coursed natural grit stone reclaimed from the site, recessed pointing.

Roofing - Yorkshire gray stone roofing slate, stone ridge tiles, flush pointed

Exposed timber frame- Natural stained European Oak

Log store East elevation - timber T&G above oak frame, natural stain

Garage doors - Side hung timber T&G, natural stain

Side door - Timber T&G, natural stain

Side window - Timber, no glazing bars, natural stain

Gutters - Timber gutters painted black

**E.J.Marsden**  
Gyn Race,  
Royd Lane, Millhouse Green,  
Sheffield, S36 9NY

|        |                 |       |       |               |
|--------|-----------------|-------|-------|---------------|
| Title  | Details         |       |       | A3            |
| Job    | Gyn Race Garage |       |       | Drawn EJM     |
| Dwg No | EM100907-02     |       |       | Checked <Chk> |
| Date   | 10/09/07        | Scale | 1:100 | Issue <Iss>   |