


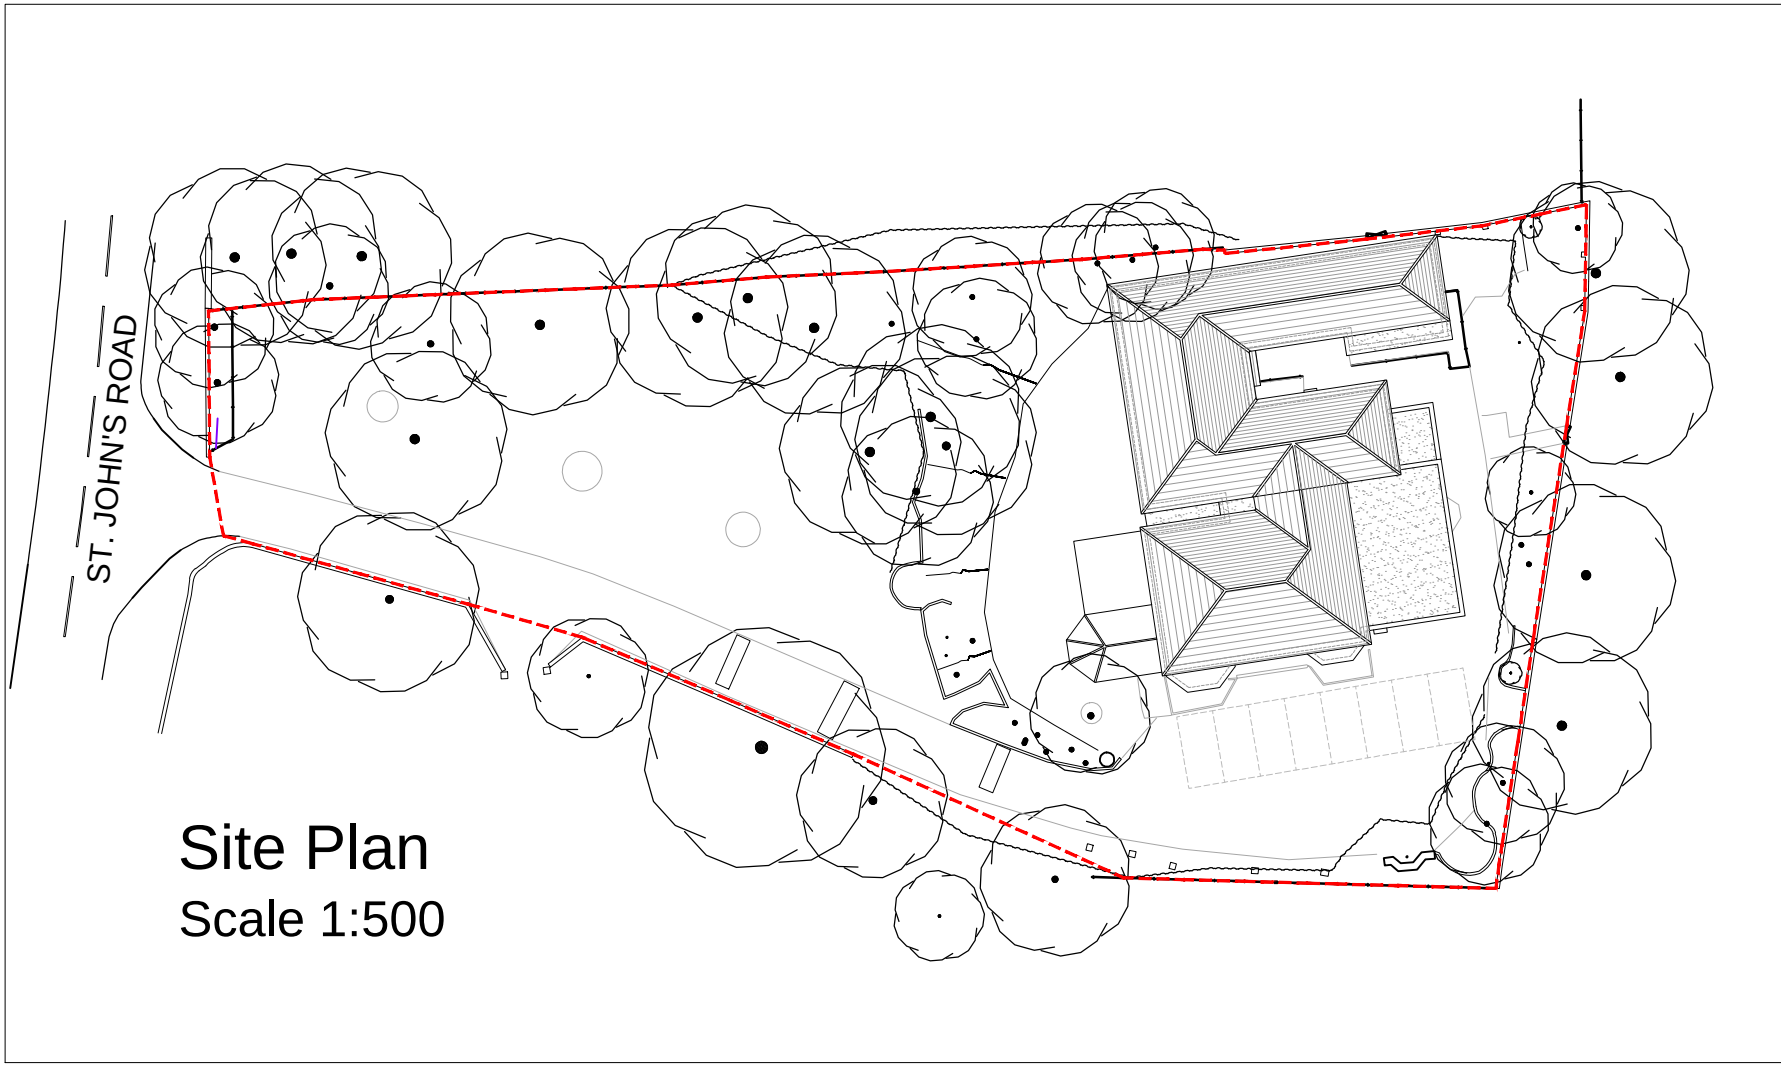

Notes

Do not scale, use figured dimensions only.

All dimensions to be verified on site prior to the commencement of any work or the production of any shop drawing. All discrepancies to be reported to the Architect.

This drawing is to be read in conjunction with all related Architect's and Engineers drawings and any other relevant information.


This drawing is copyright © of DWA Architects Ltd.

date	revision
-	-

DWA ARCHITECTS



DWA Architects Ltd
Renaissance House
1 St Mary's Court
York
YO24 1AH
Telephone
01904 544400
Facsimile
01904 544449
Email
york@dwa-architects.co.uk
Website
www.dwa-architects.co.uk

 

Client
WNF Group Ltd

Project
Care Home Redevelopment,
Willoughby House, St John's Road,
Cudworth, Barnsley, S72 8DE

Drawing Title
Site Plan Showing Roof Plan
- As Existing

Scale	1:200 @ A3 1:100 @ A1	Date	03.10.13
Drawn by	NMJ	Checked by	
Job No.	M5505	Drawing No.	65
Rev.			-