

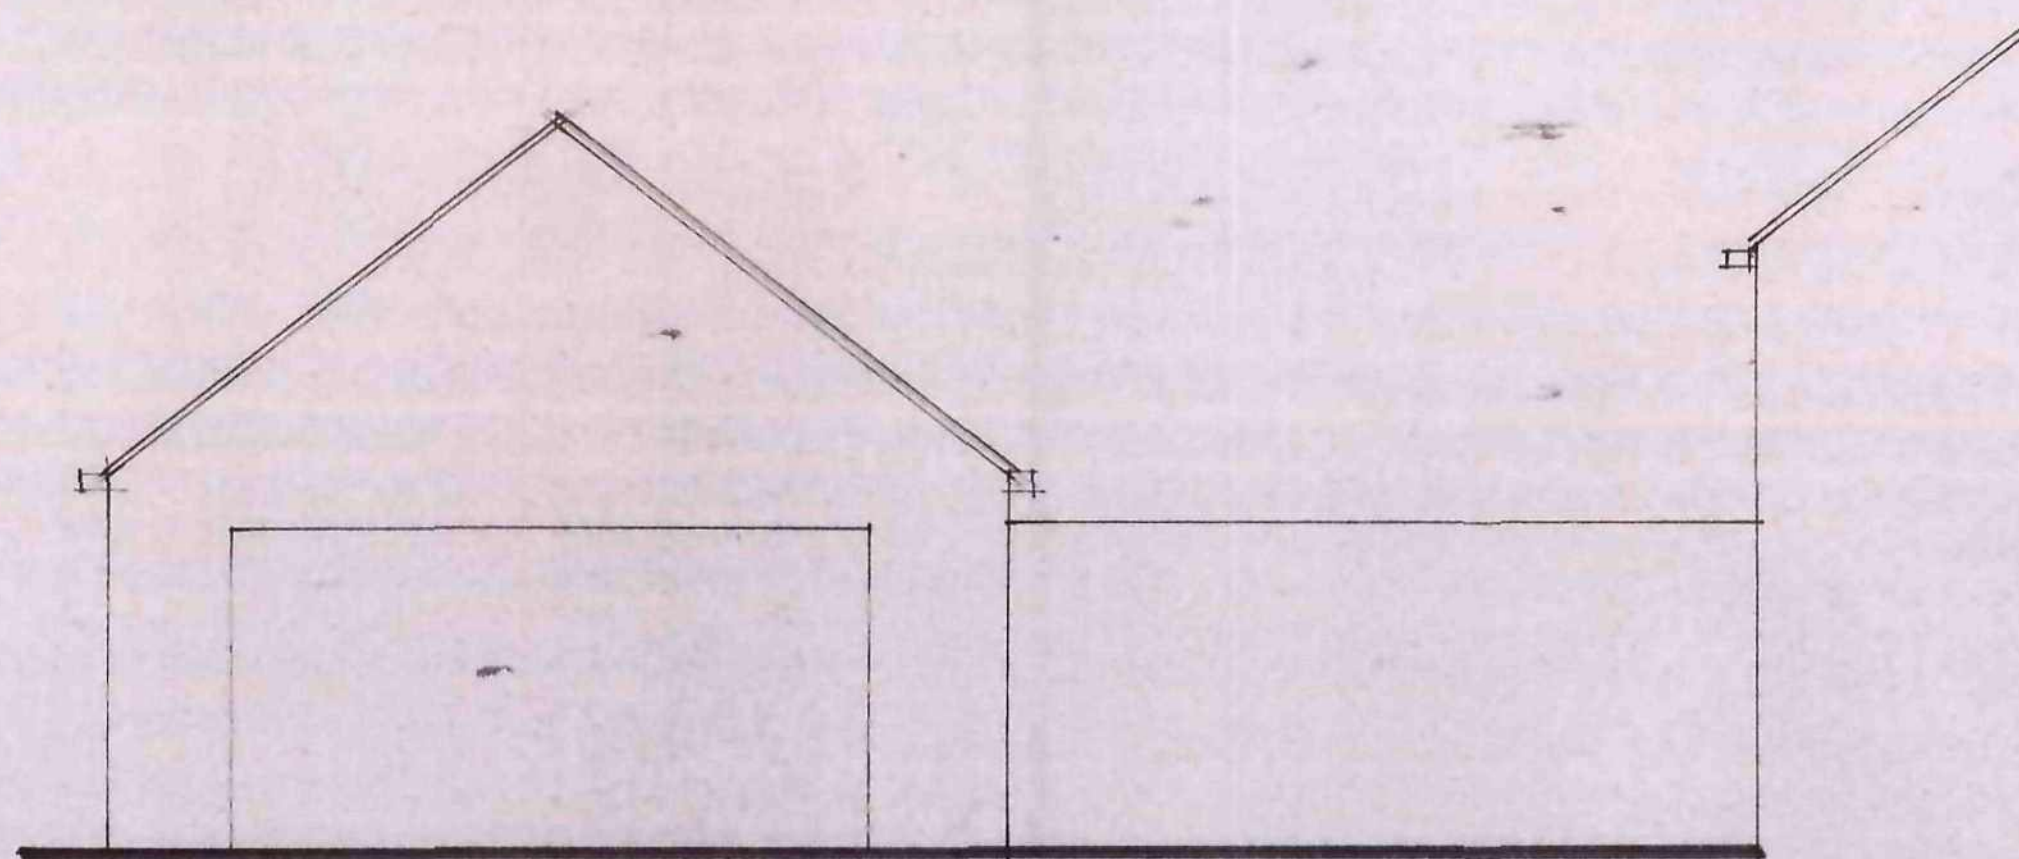
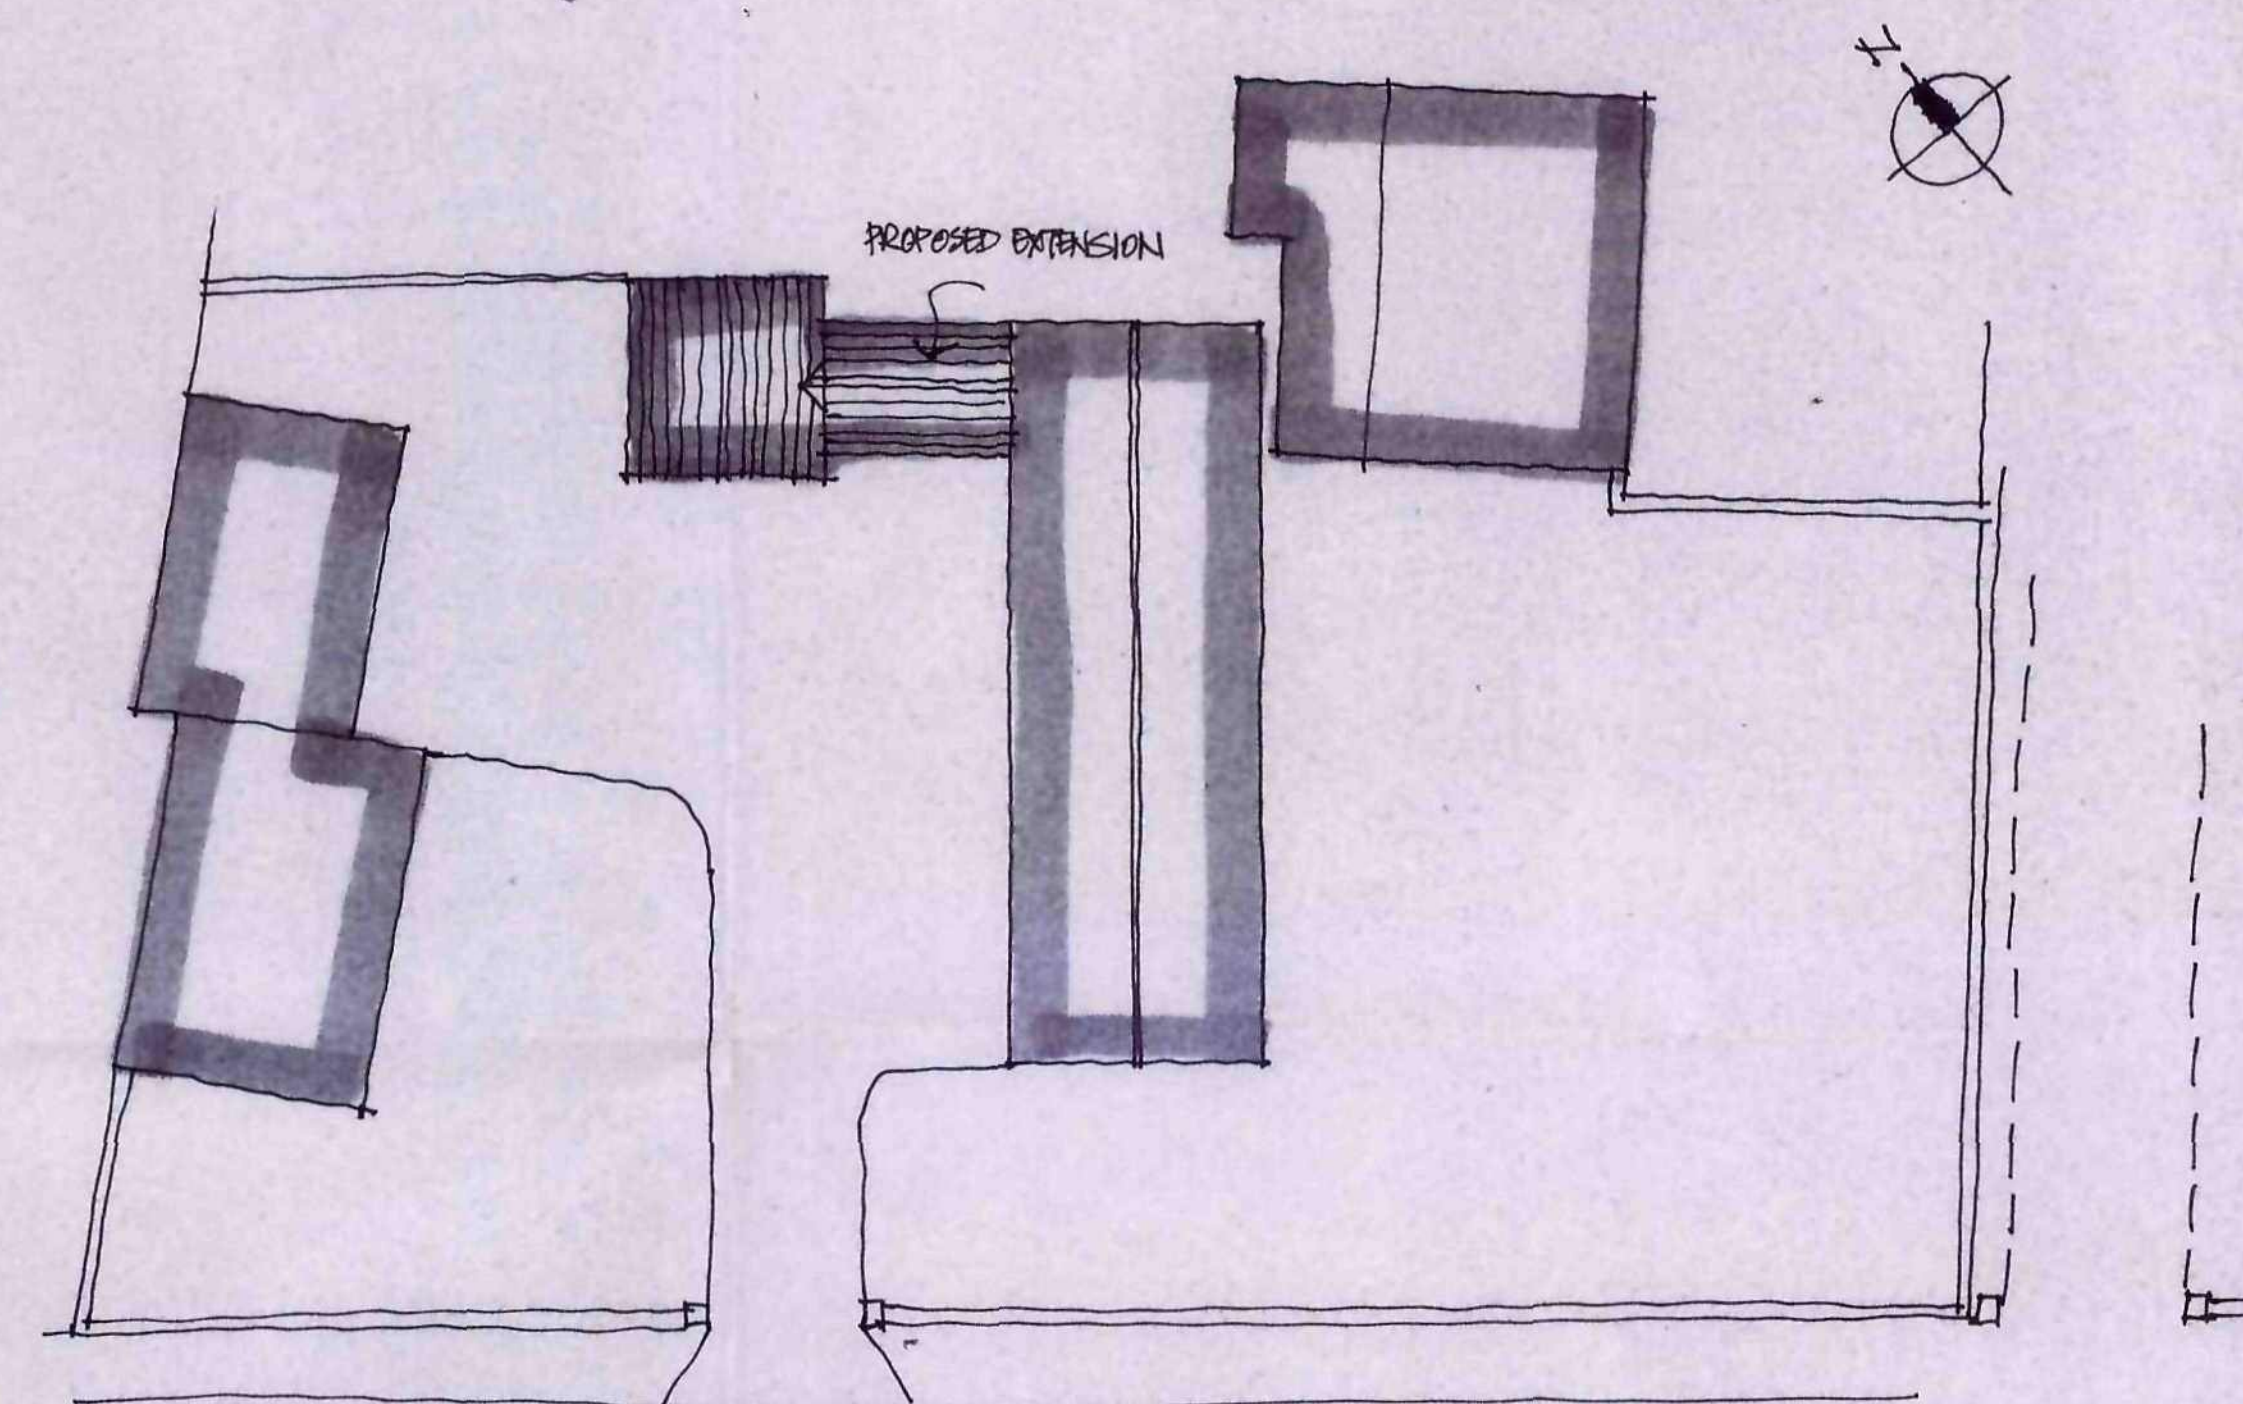


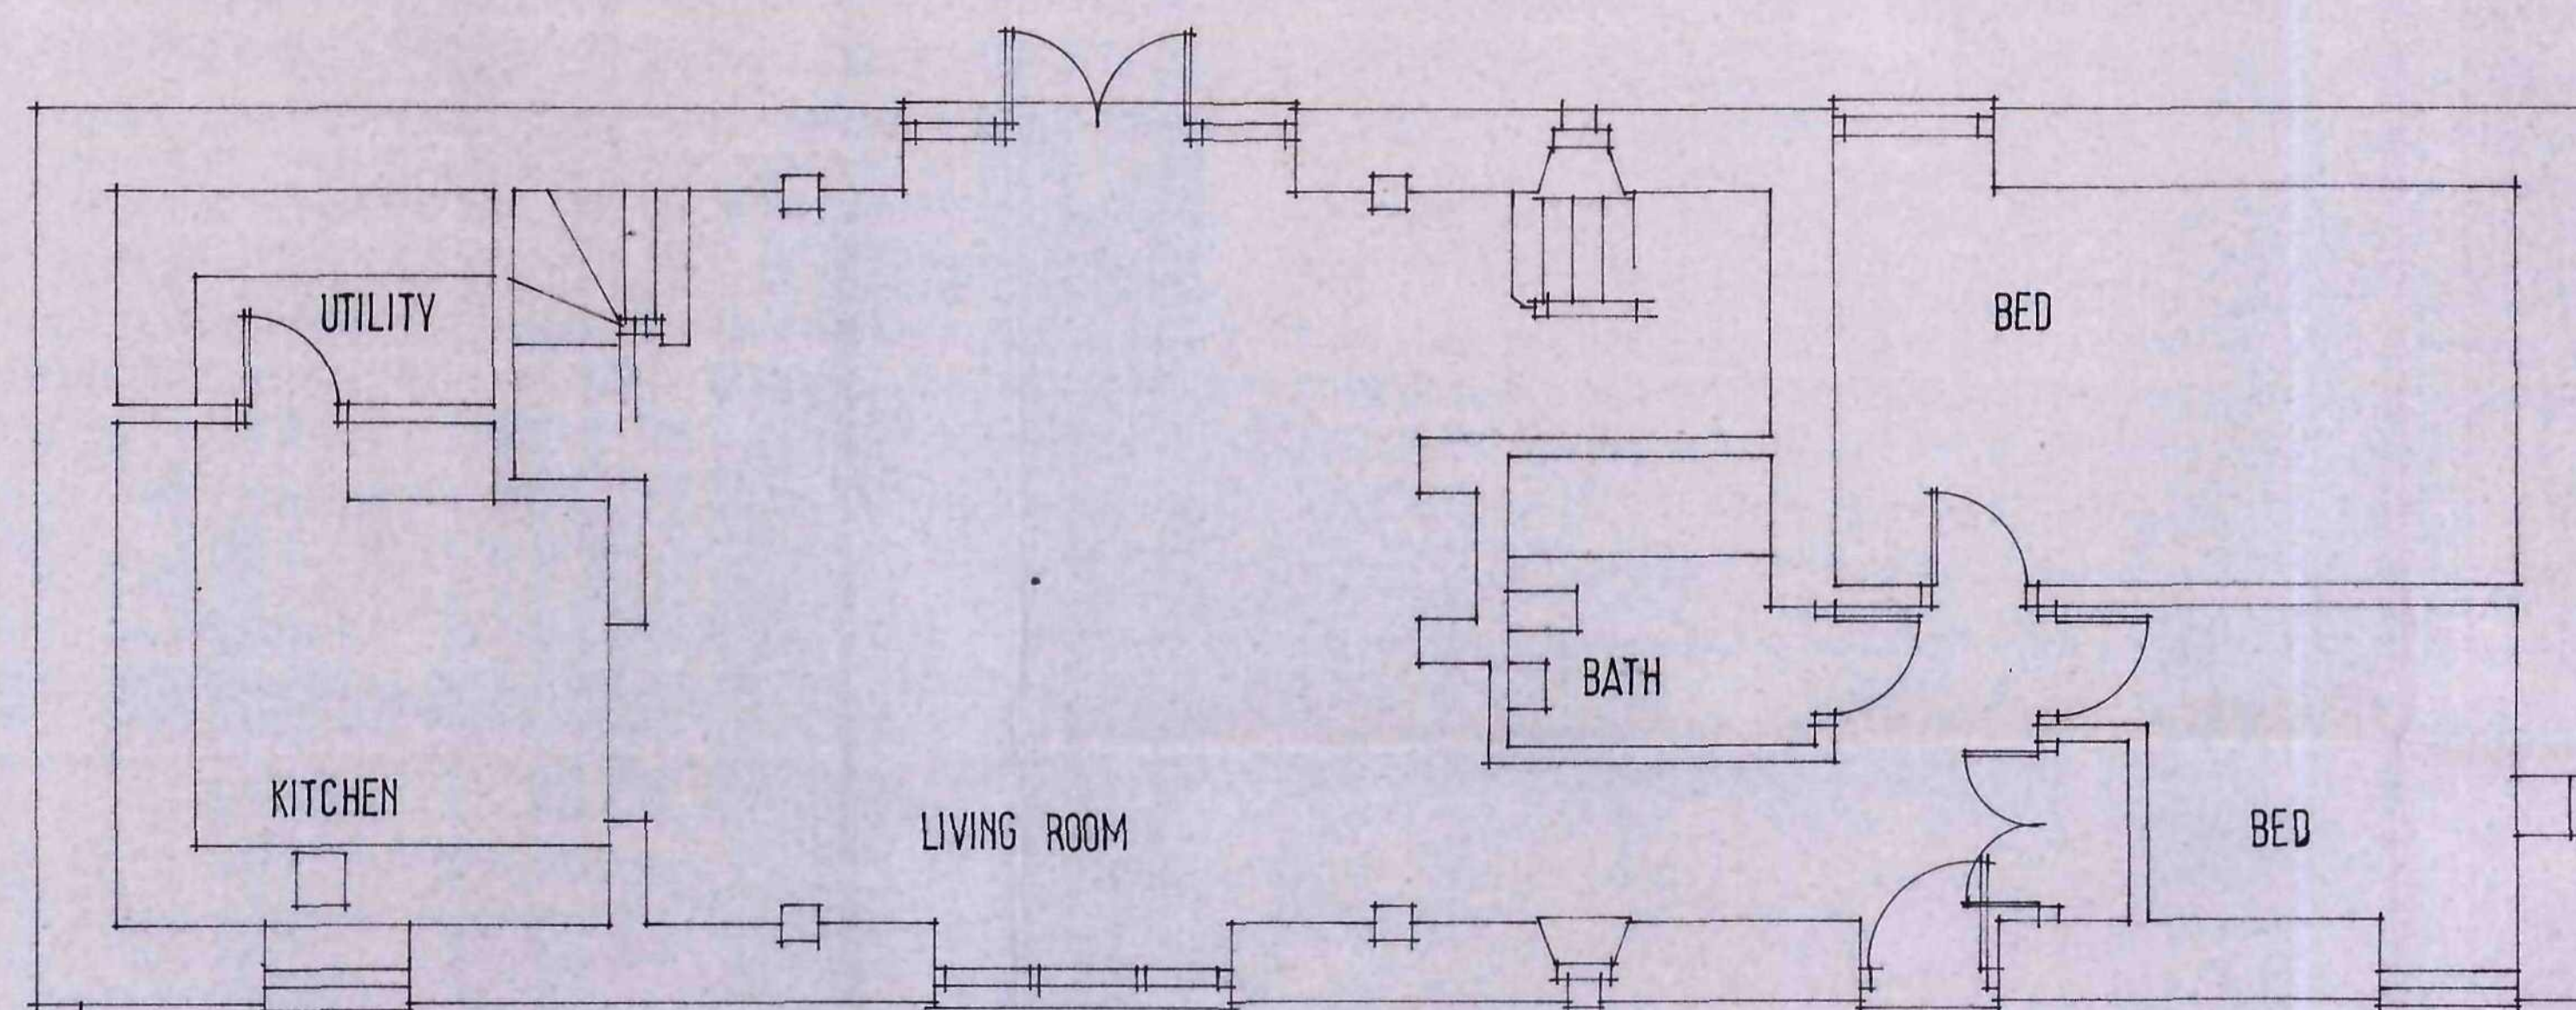


COURTYARD ELEVATIONS

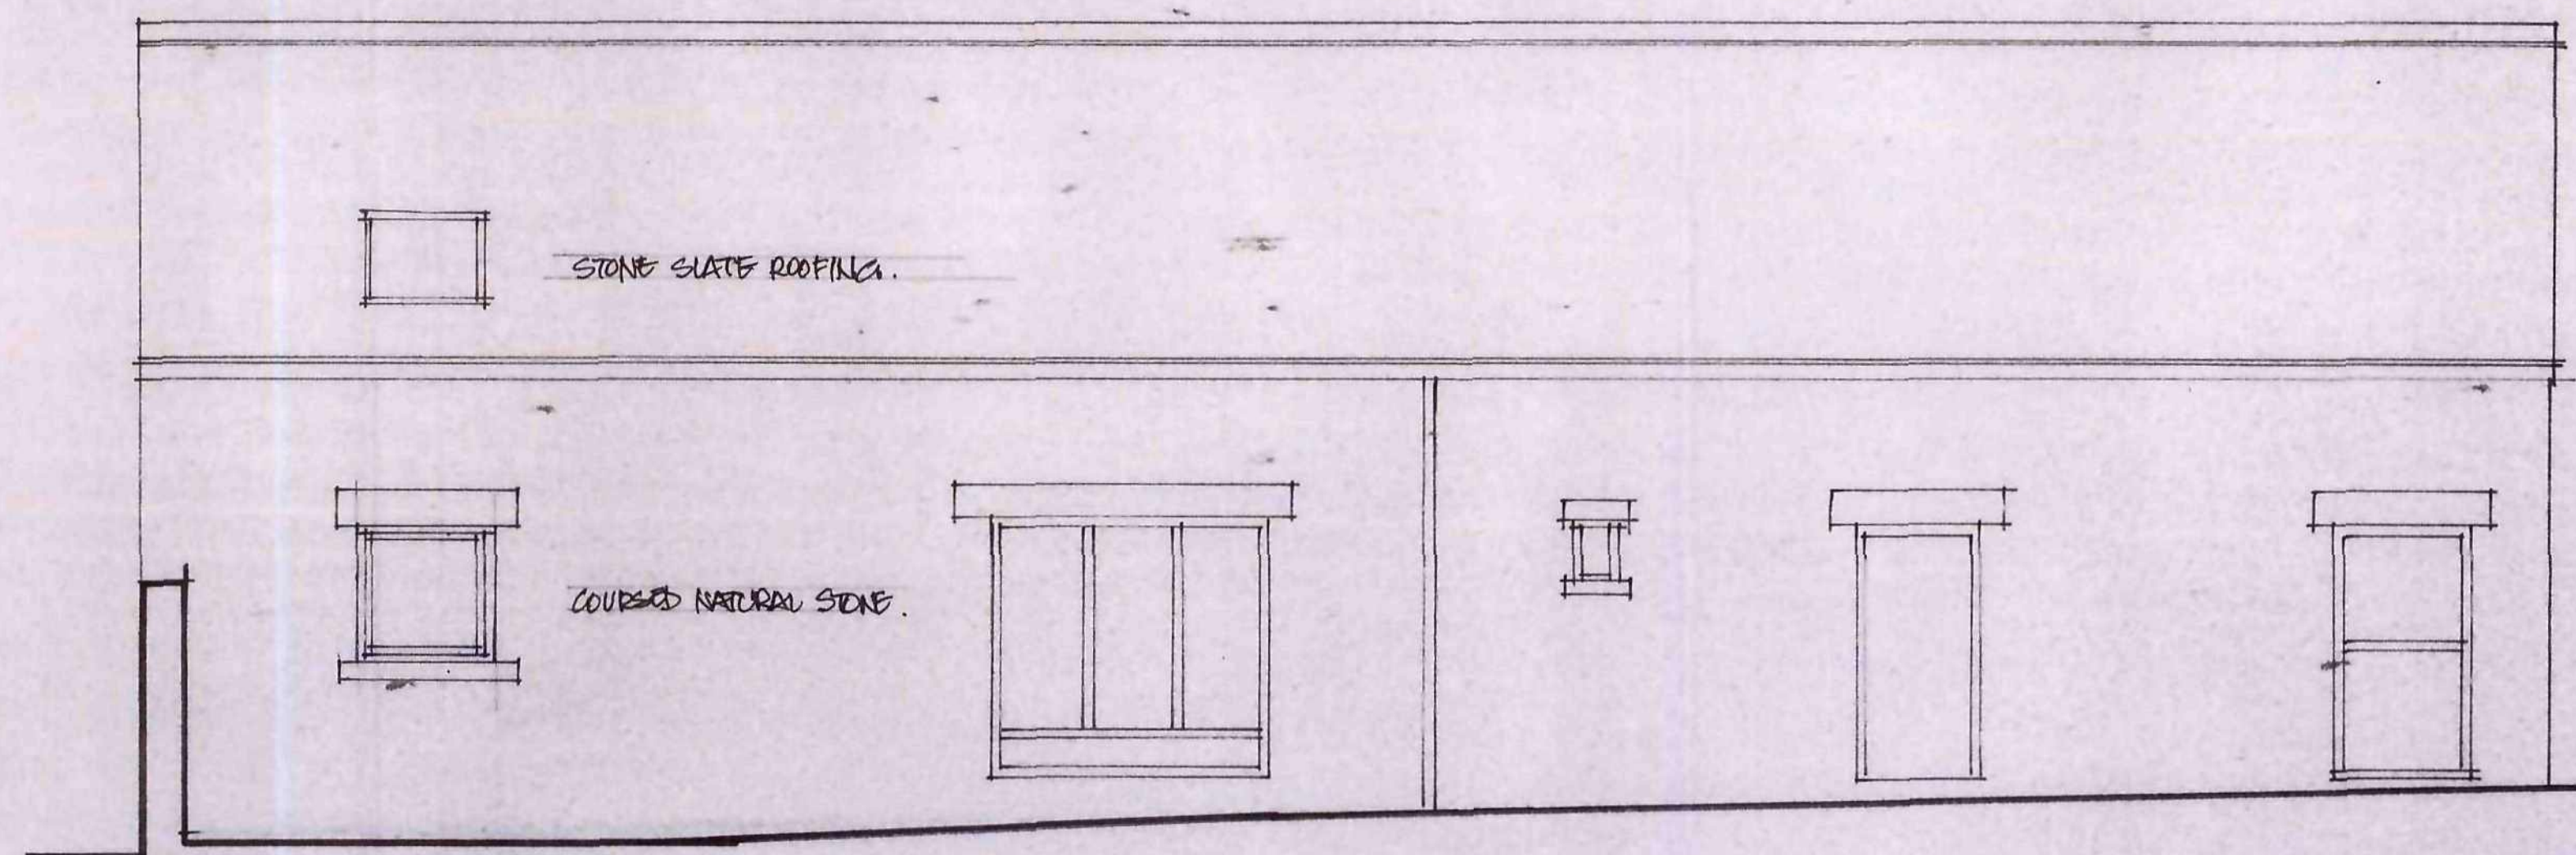


HAIGH LANE


SITE PLAN 1:200

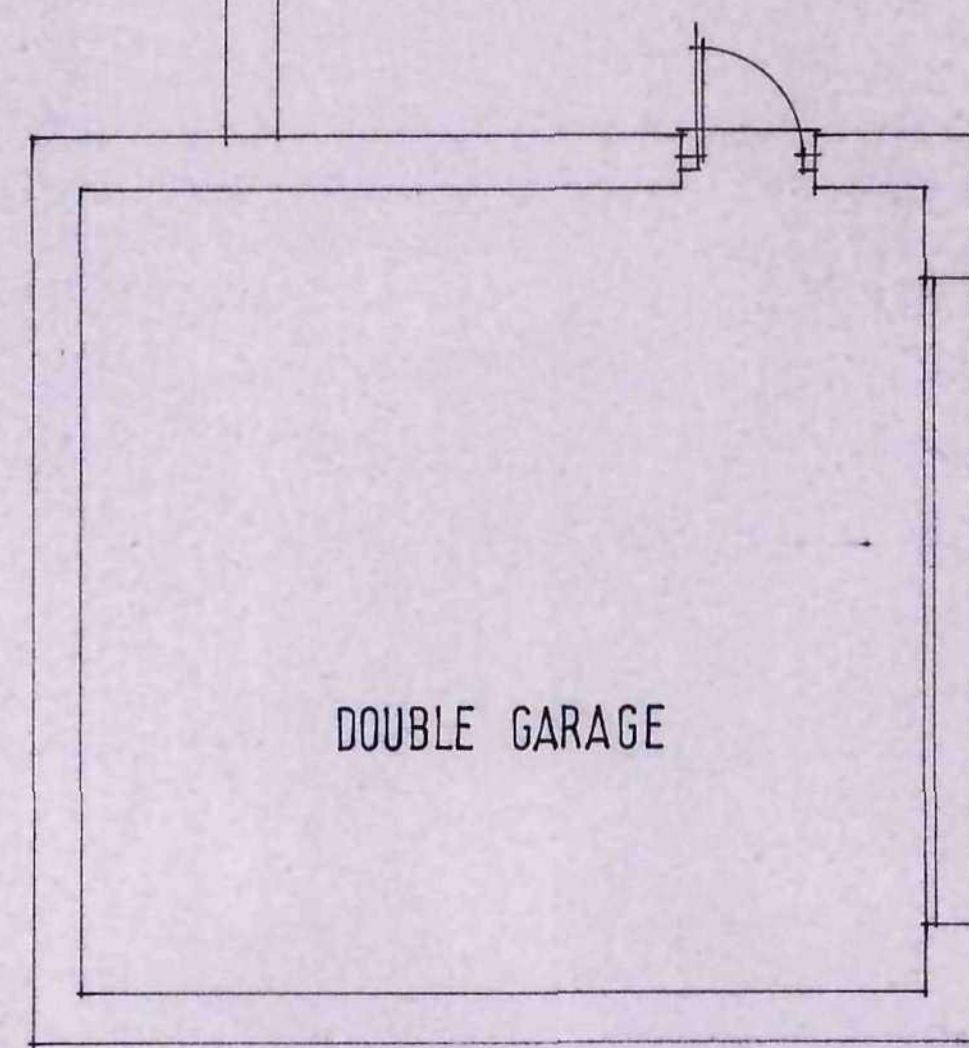


GROUND FLOOR PLAN

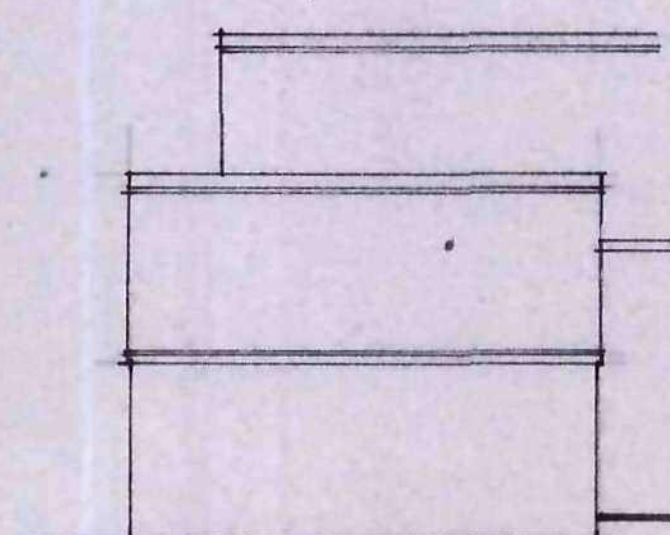

GARAGE SIDE

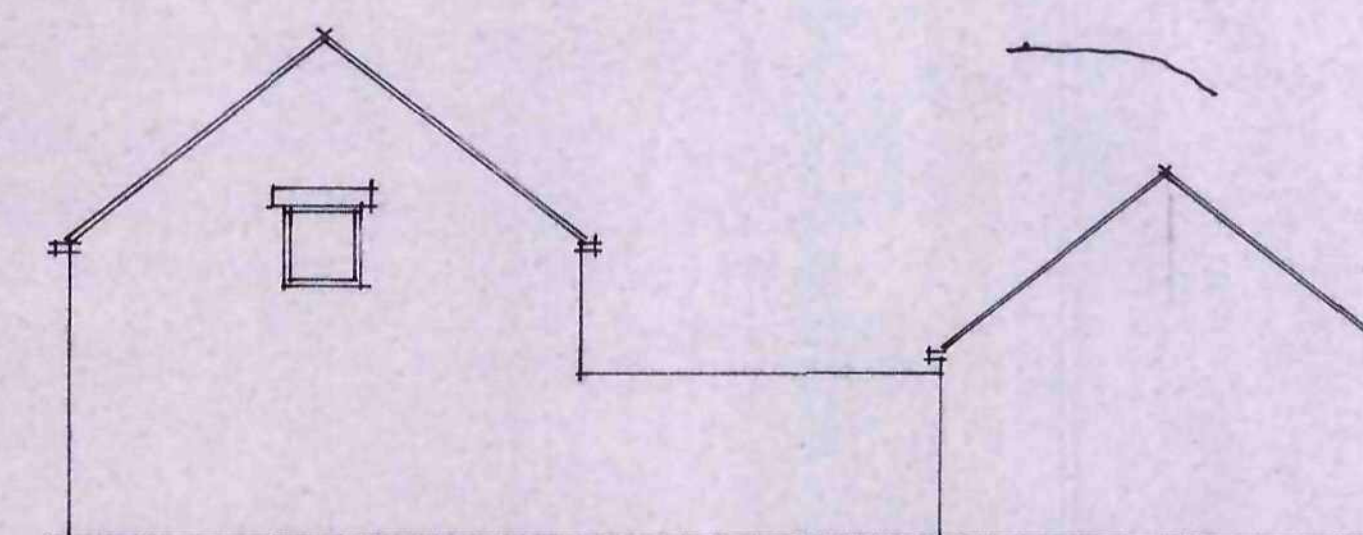

REAR ELEVATIONS

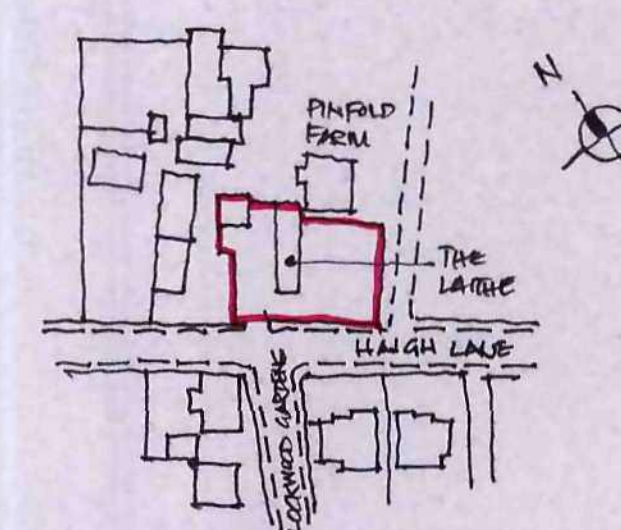

LOCATION PLAN 1:1250

Ref	Revision	Date
Client		

MR & MRS G PARKIN

Project
THE LAITHE
HAIGH LANE
HOYLANDSWAINE


Title
EXISTING PLANS &
ELEVATIONS

Scale: 1:50 1:100 Drawn: SU
Date: FEB 2011 Drawing No: R/0/2





BDS


BUILDING DESIGN SERVICES
15 Hunters Avenue Barnsley S70 6PL
TEL: 01226 733224

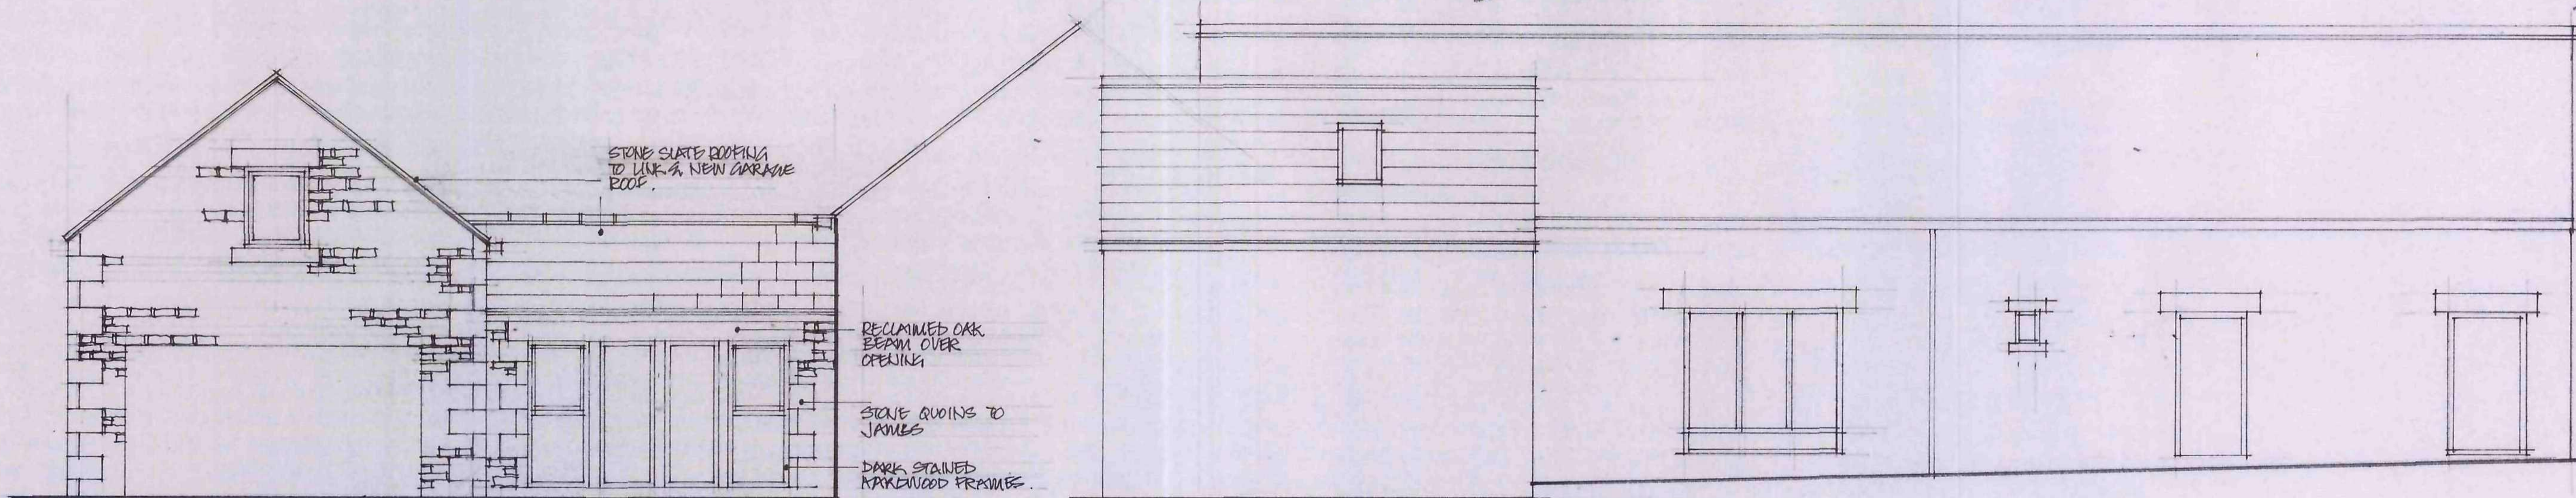


COURTYARD ELEVATIONS

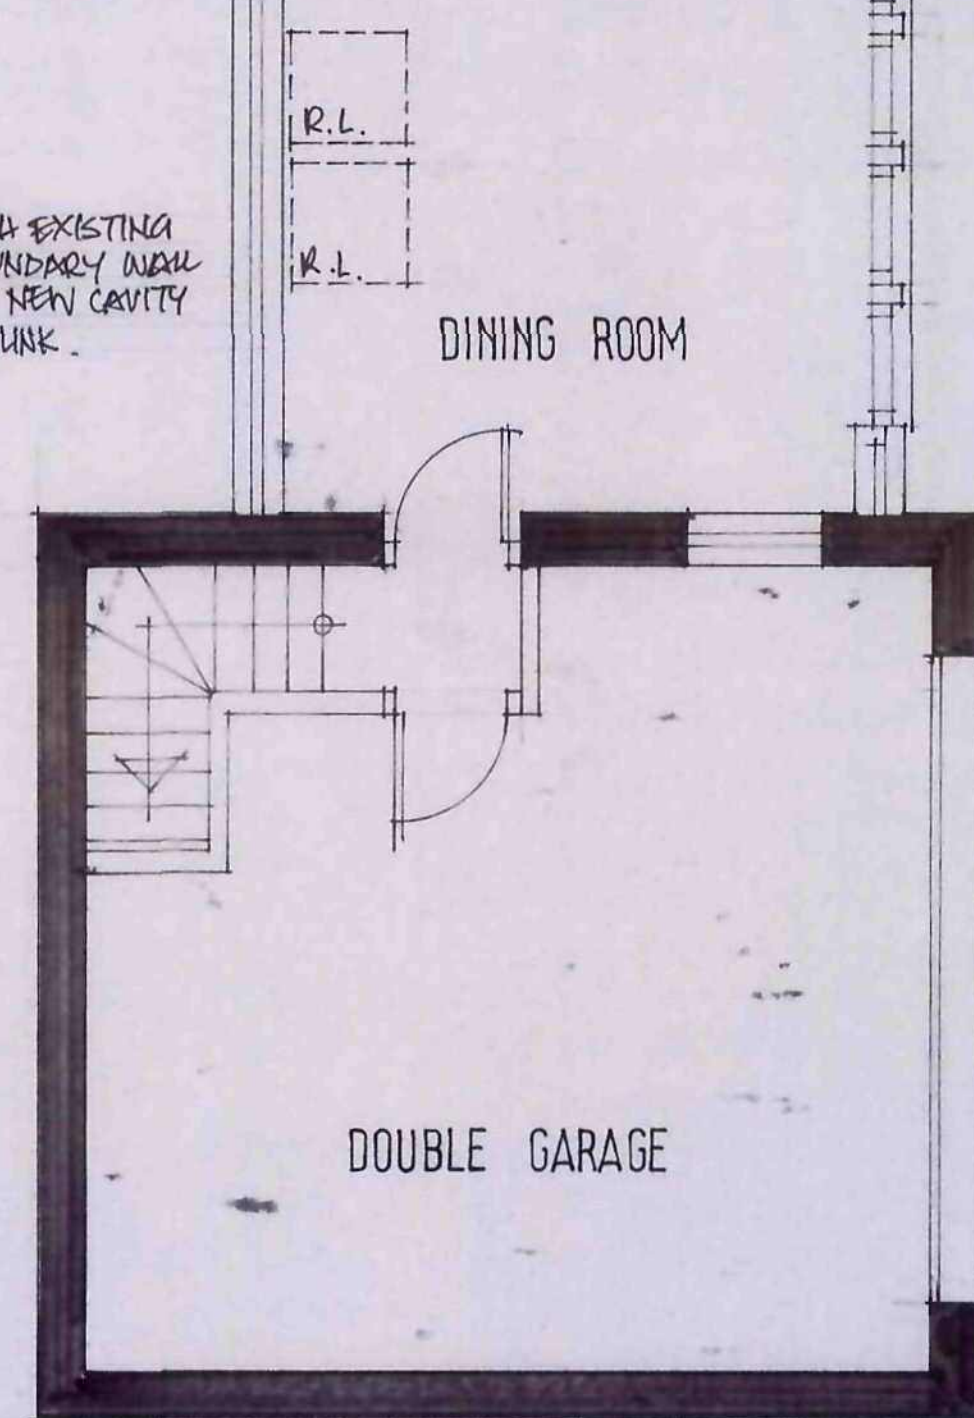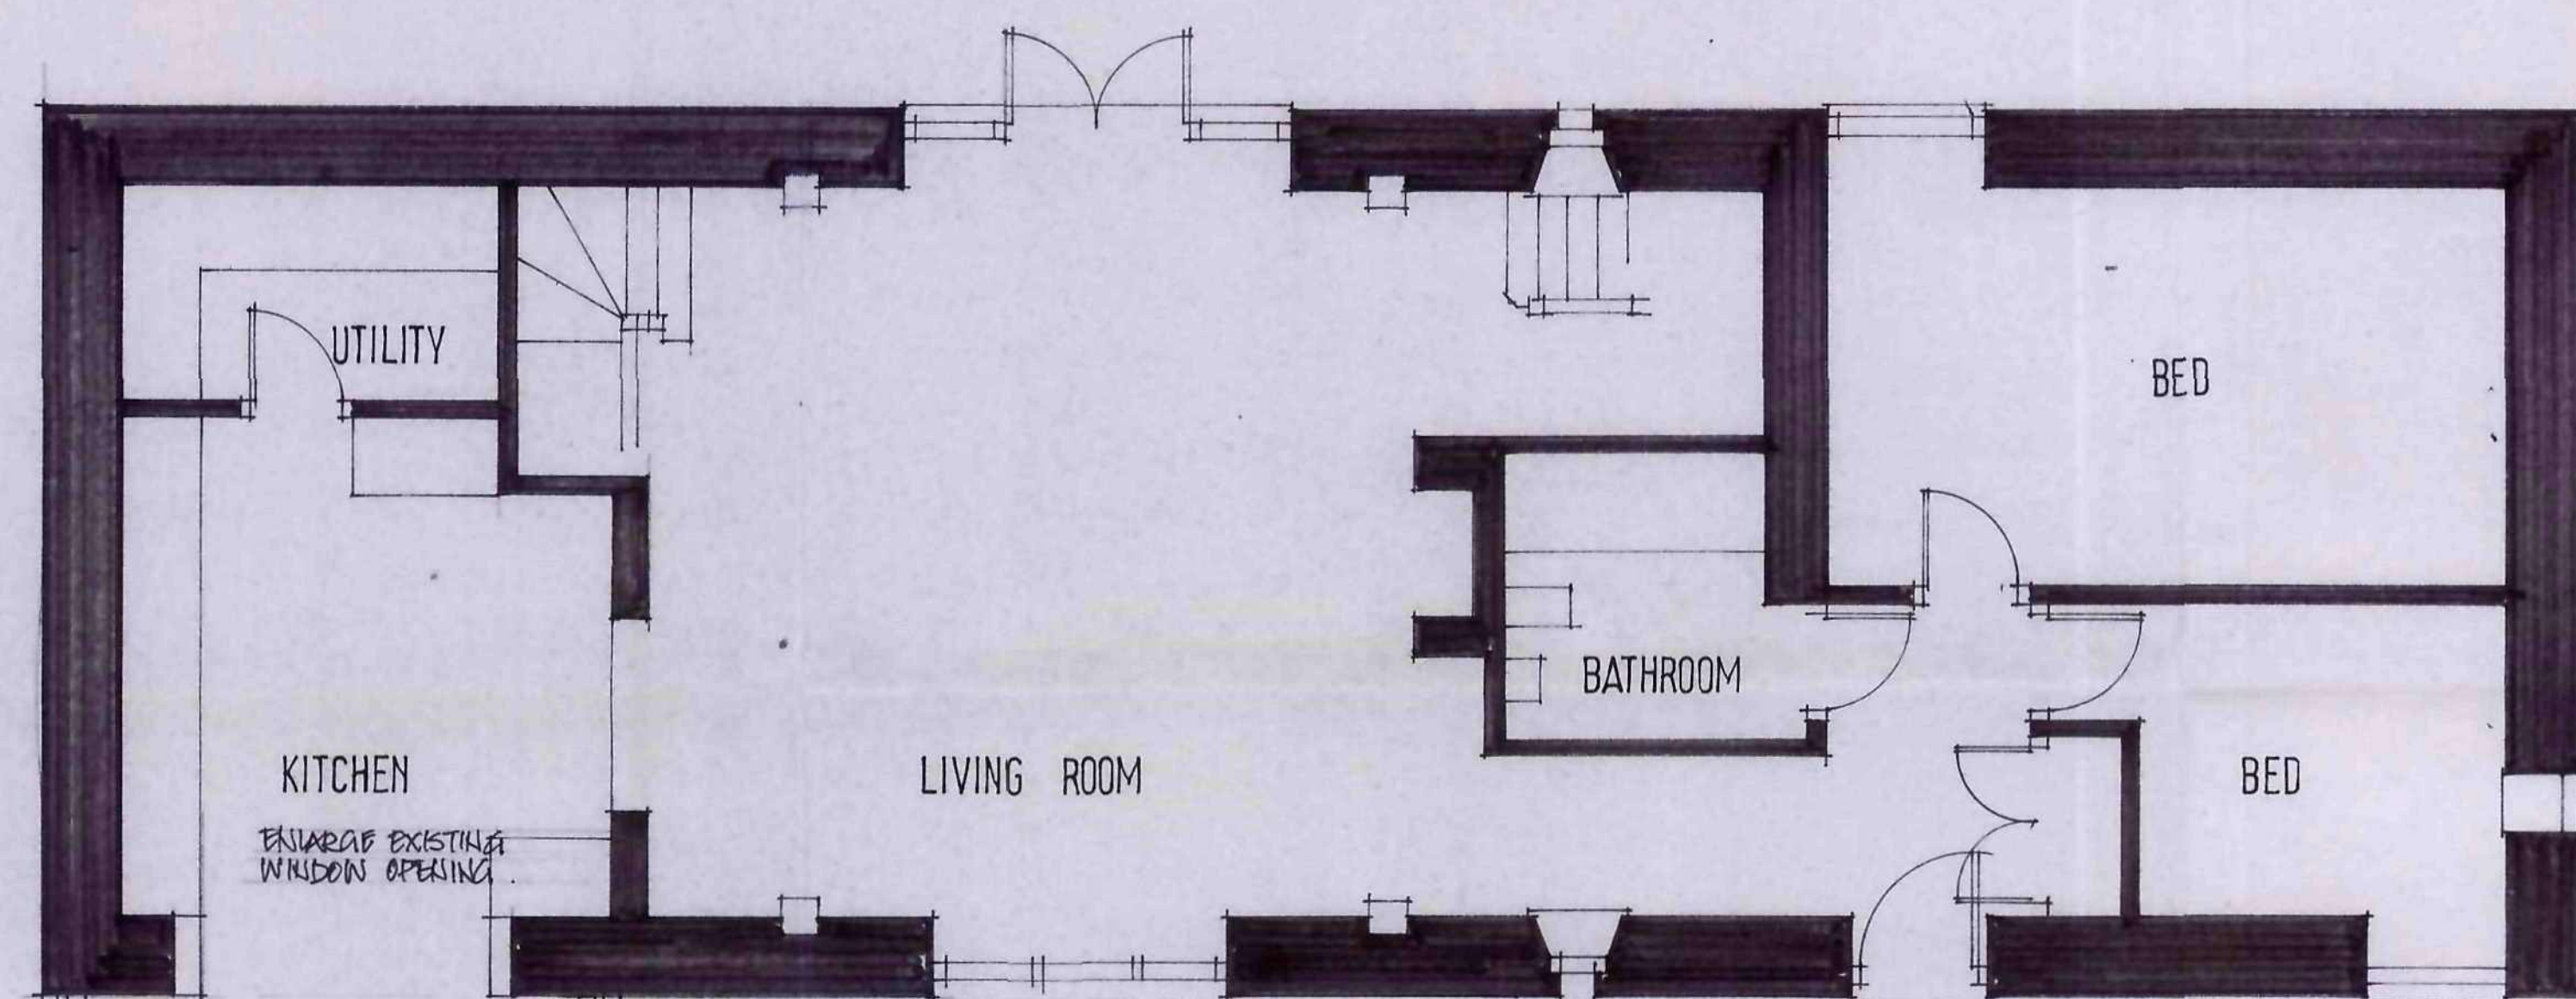


GROUND FLOOR PLAN

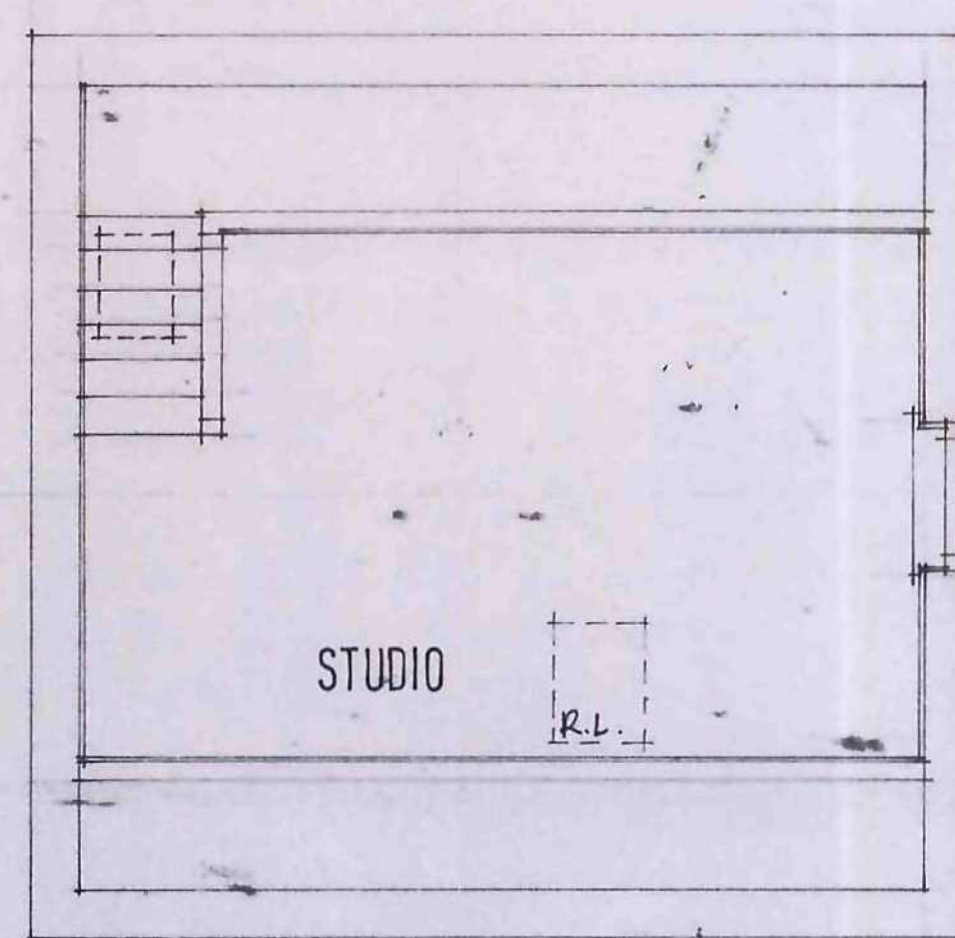


FIRST FLOOR PLAN

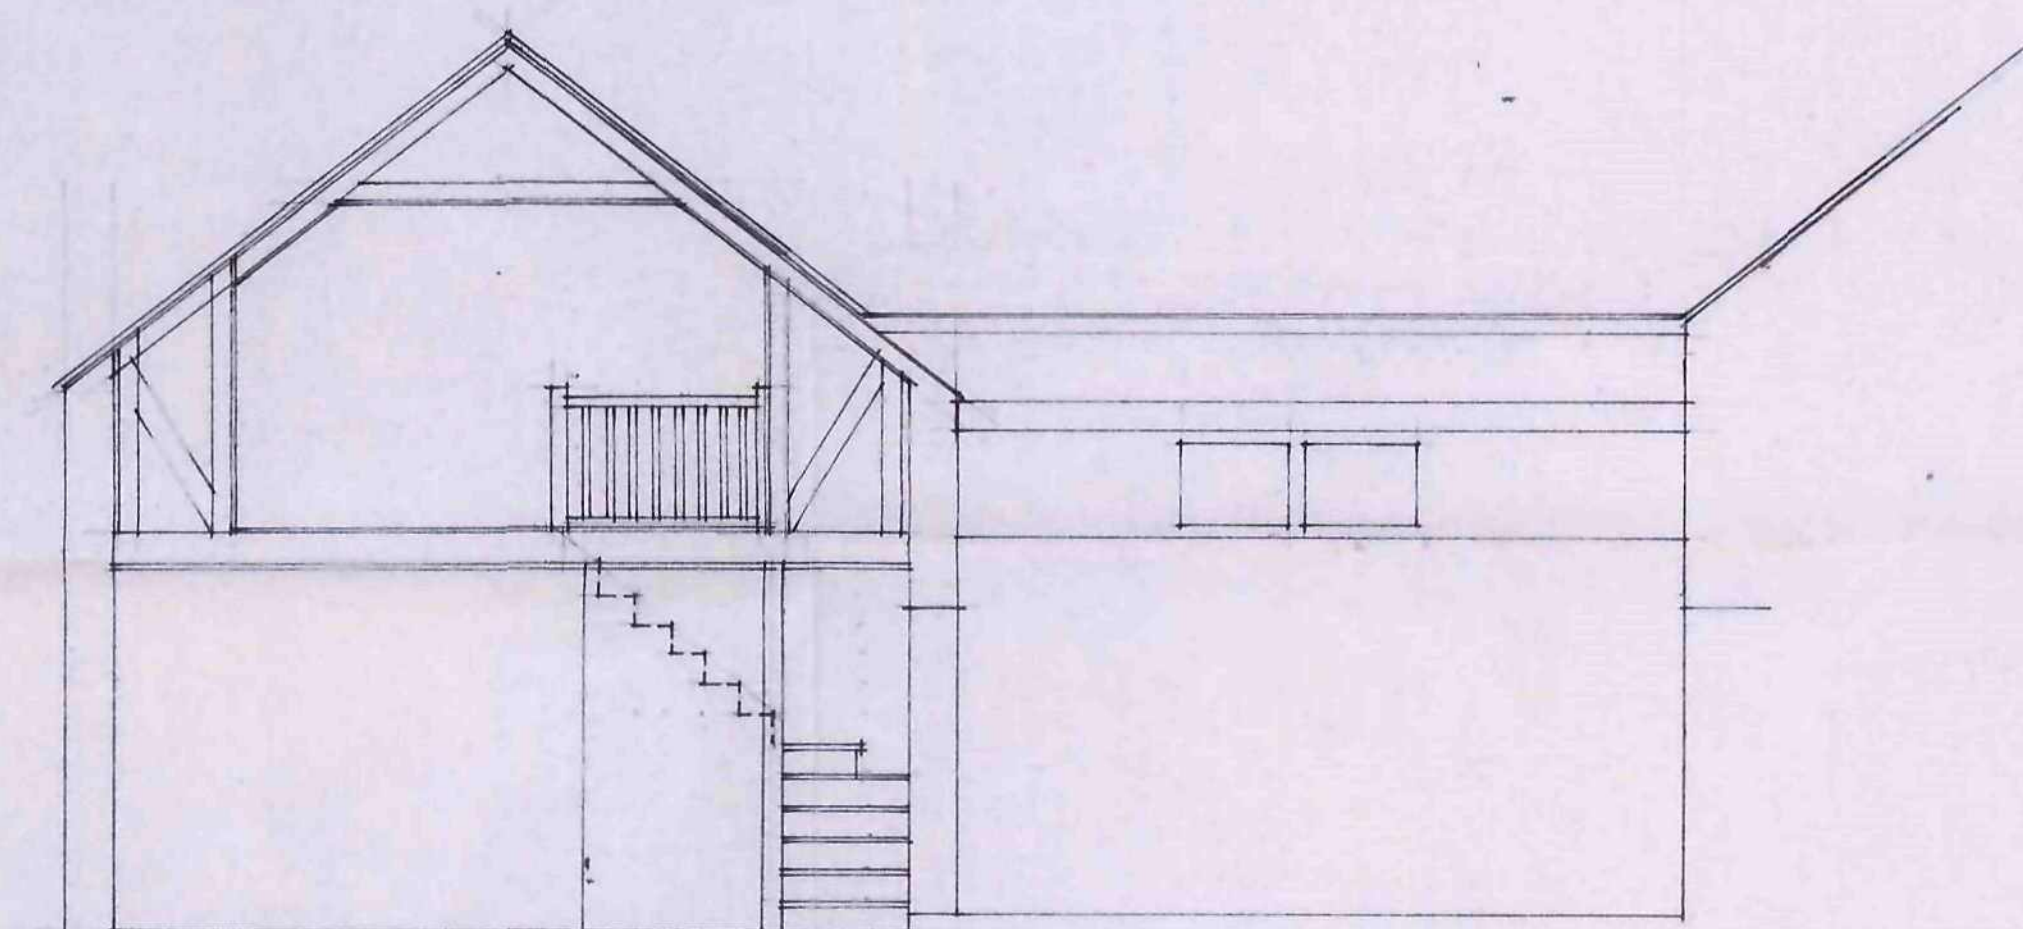

SECTION

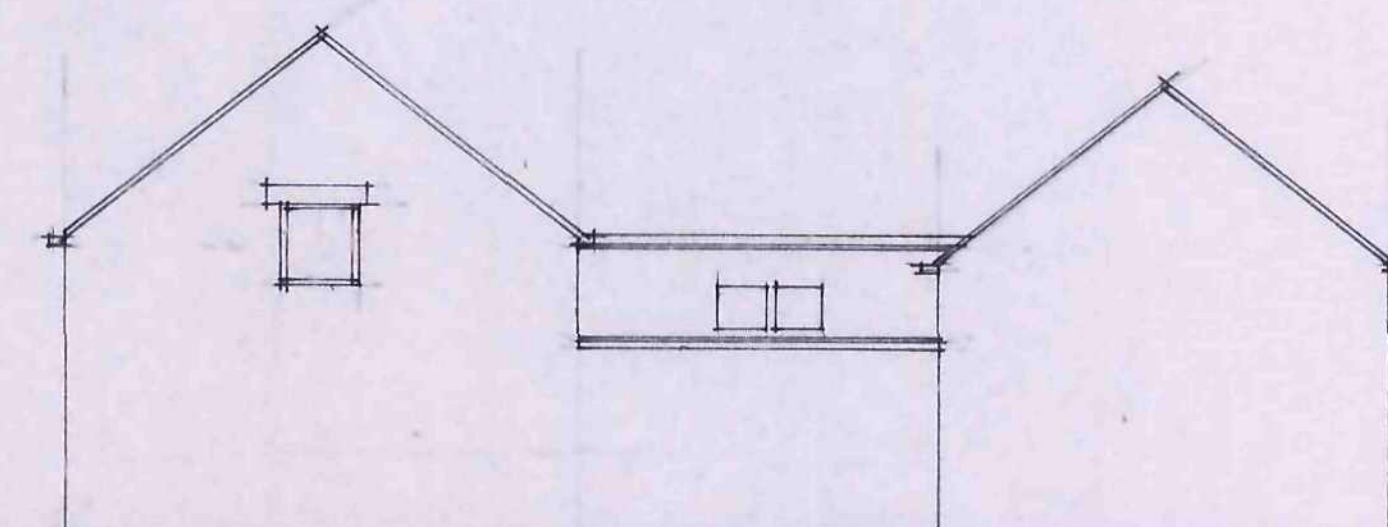

REAR ELEVATION 1:100

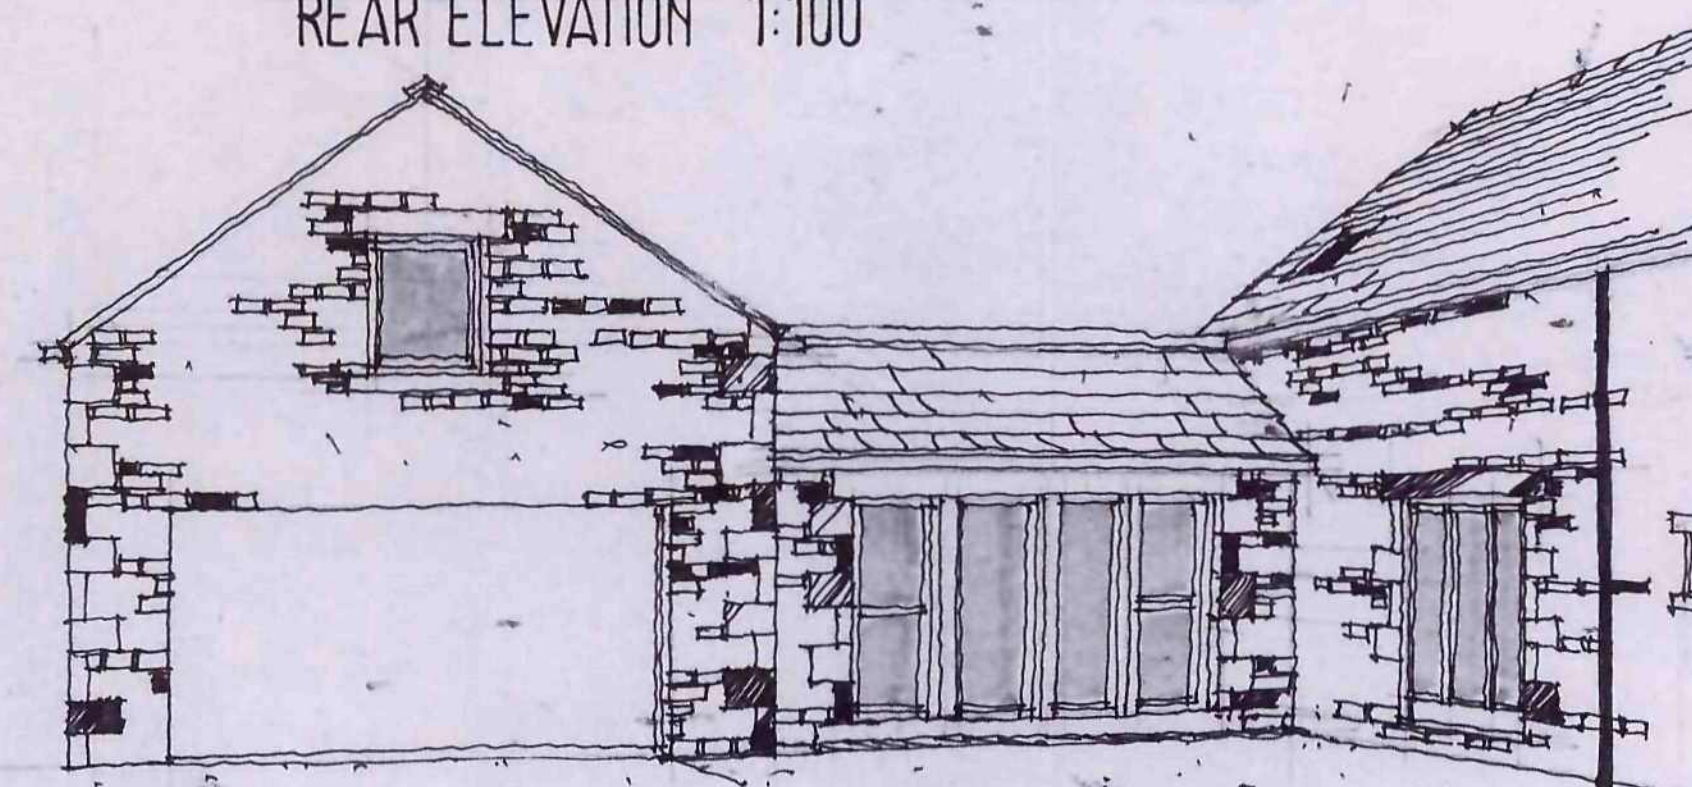

COURTYARD VIEW

Ref	Revision	Date
Client		

MR & MRS G PARKIN

Project
THE LAITHE
HAIGH LANE
HOYLANDSWAINE

Title
DETAILED PROPOSALS

Scale: 1:50 Drawn: SL
Date: DEC 2010 Drawing No: R/g/i

BDS

BUILDING DESIGN SERVICES
15 Hunters Avenue Barnsley S70 6PL
TEL: 01226 733224

