


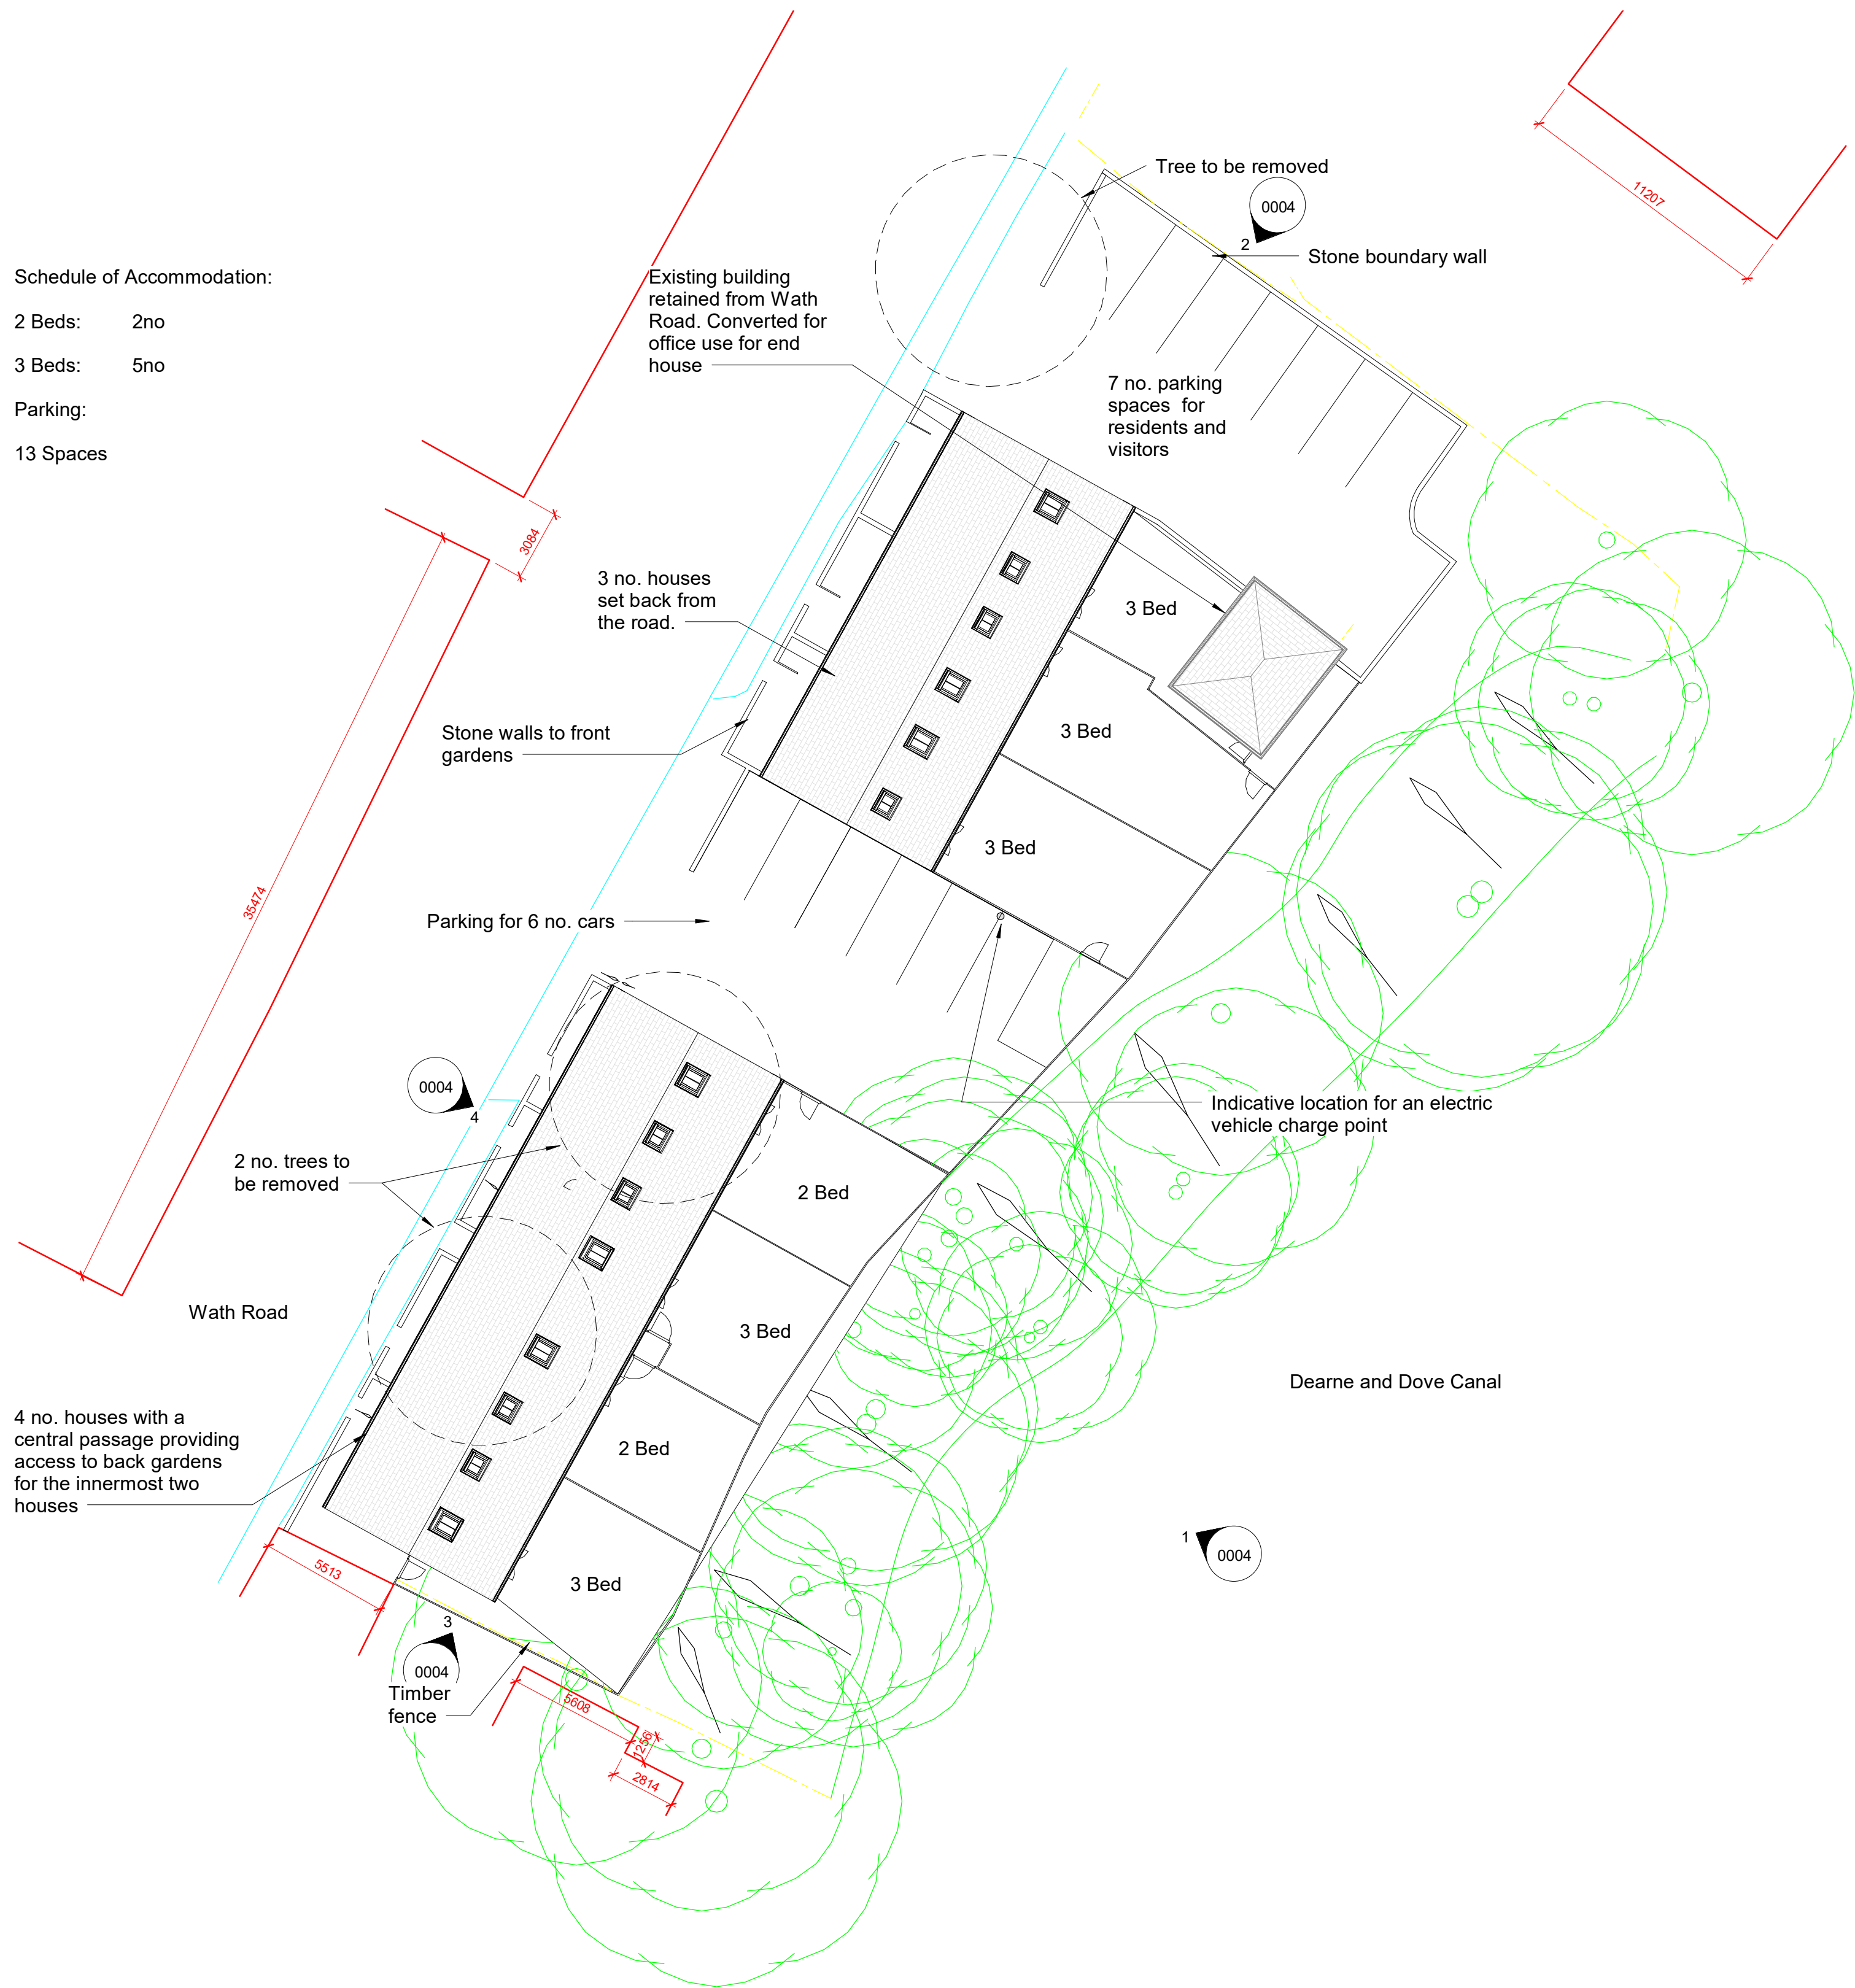

C8	Line detail revised for final issue.	07/09/22	RAS	HW
C7	Electric vehicle charge point location added.	06/09/22	RAS	HW
C6	Minor amendments following conservation officer and highways comments - final planning issue	31/01/22	HW	
C5	Additional notation to identify 2bed and 3bed properties	16/12/21	HW	
C4	site layout revised to accommodate parking bays between housing blocks	10/12/21	HW	
C3	Parking spaces amended	19/11/21	HW	
C2	End unit amended in accordance with client requirements	01/11/21	HW	
C1	Redesigned to accord with survey and comments from Highways Officer	20/10/21	JH	HW
Revision		Date	By	Chk
All dimensions to be verified on site, and the Architect informed of any discrepancy. All drawings and specifications should be read in conjunction with the Health and Safety Plan, all conflicts should be reported to the appointed Principal Designer.				

Oak Tree Development
Wath Road, Elsecar
Project Address

Sheet Name: Site Plan

Purpose of issue: Planning Status: P

Date: 07/16/21 Checked by: HW

Drawn by: JH Scale @ A1: 1 : 200

Project No: H4005 Revision: C8

Drawing No : H4005-BOW-A0-00-M3-A-0001

