



Revision		Date	Drawn	Checked
A	First Issue	20/09/2021	ACH	JH
B	Revised following design meeting	25/10/2021	ACH	
	Revised ensuite, store and gutters following client conversation	03/11/2021	ACH	

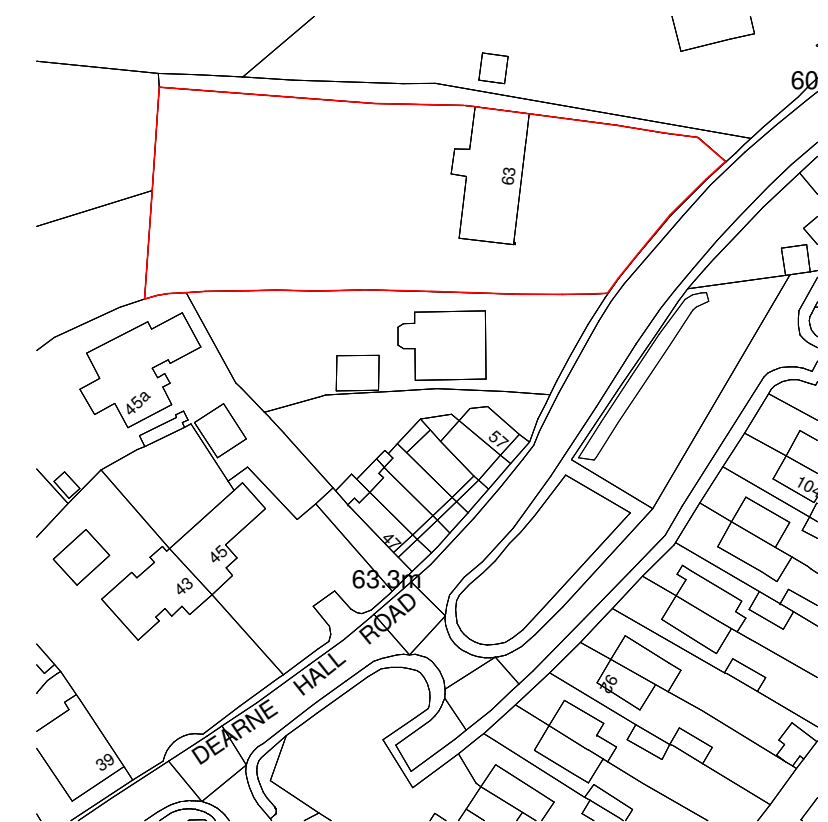


Location Plan
1 : 1250


0m 25m 50m 75m 100m 125m
Scale 1:1250 @ A1

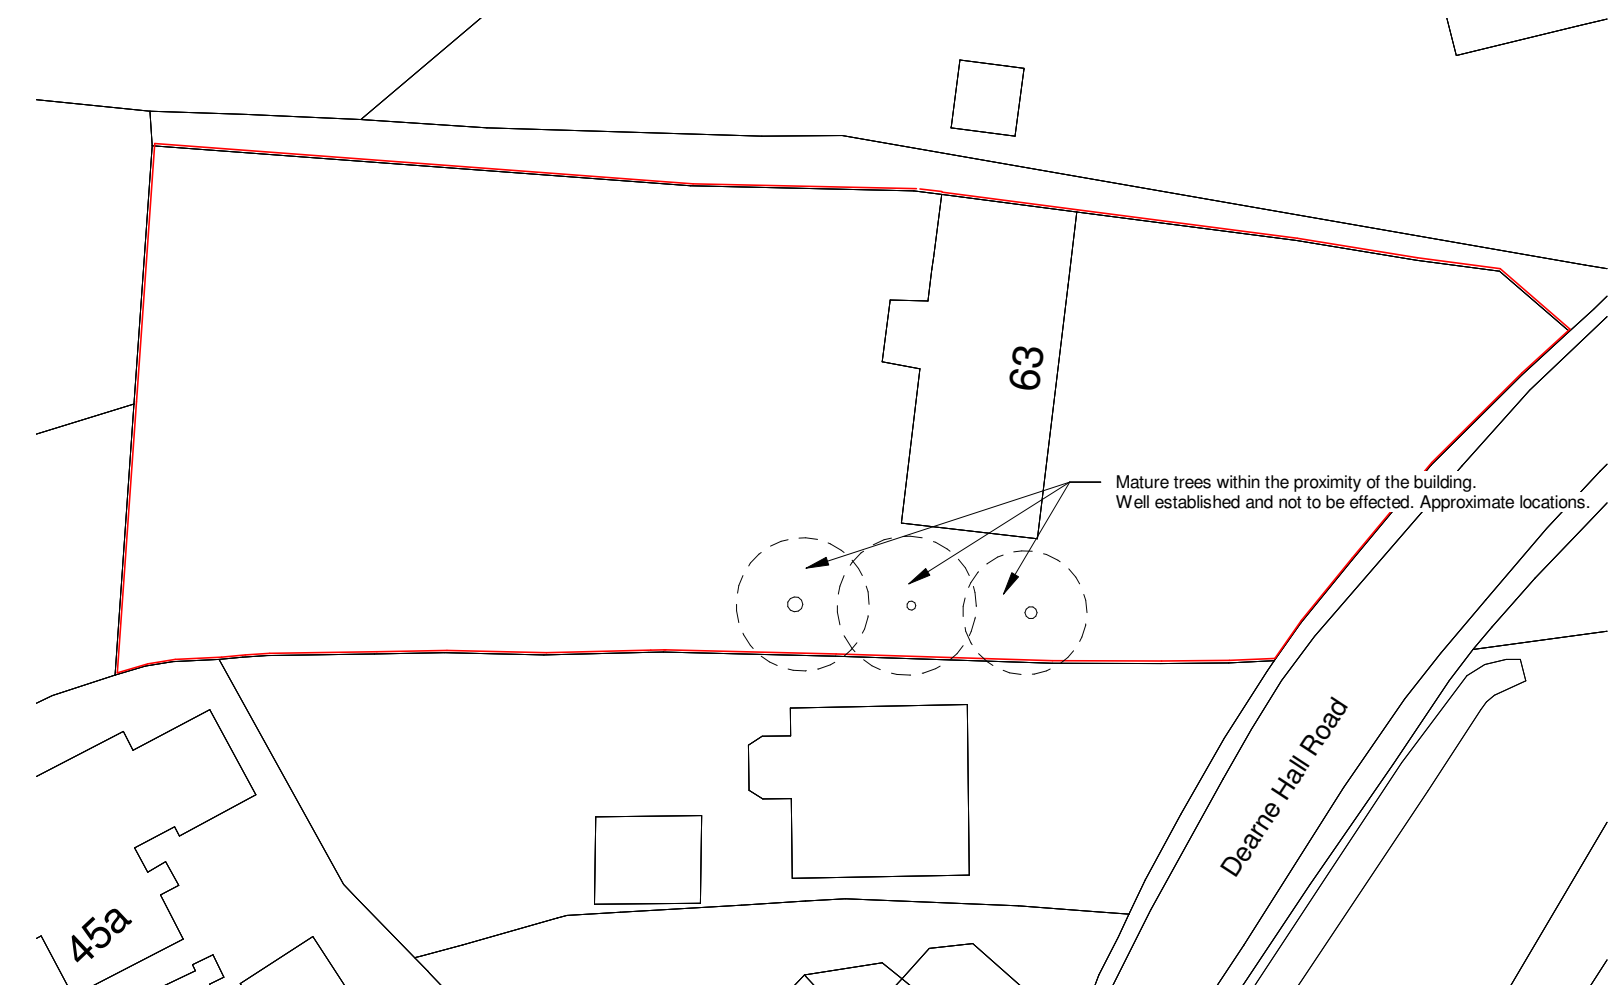

Block Plan
1 : 500

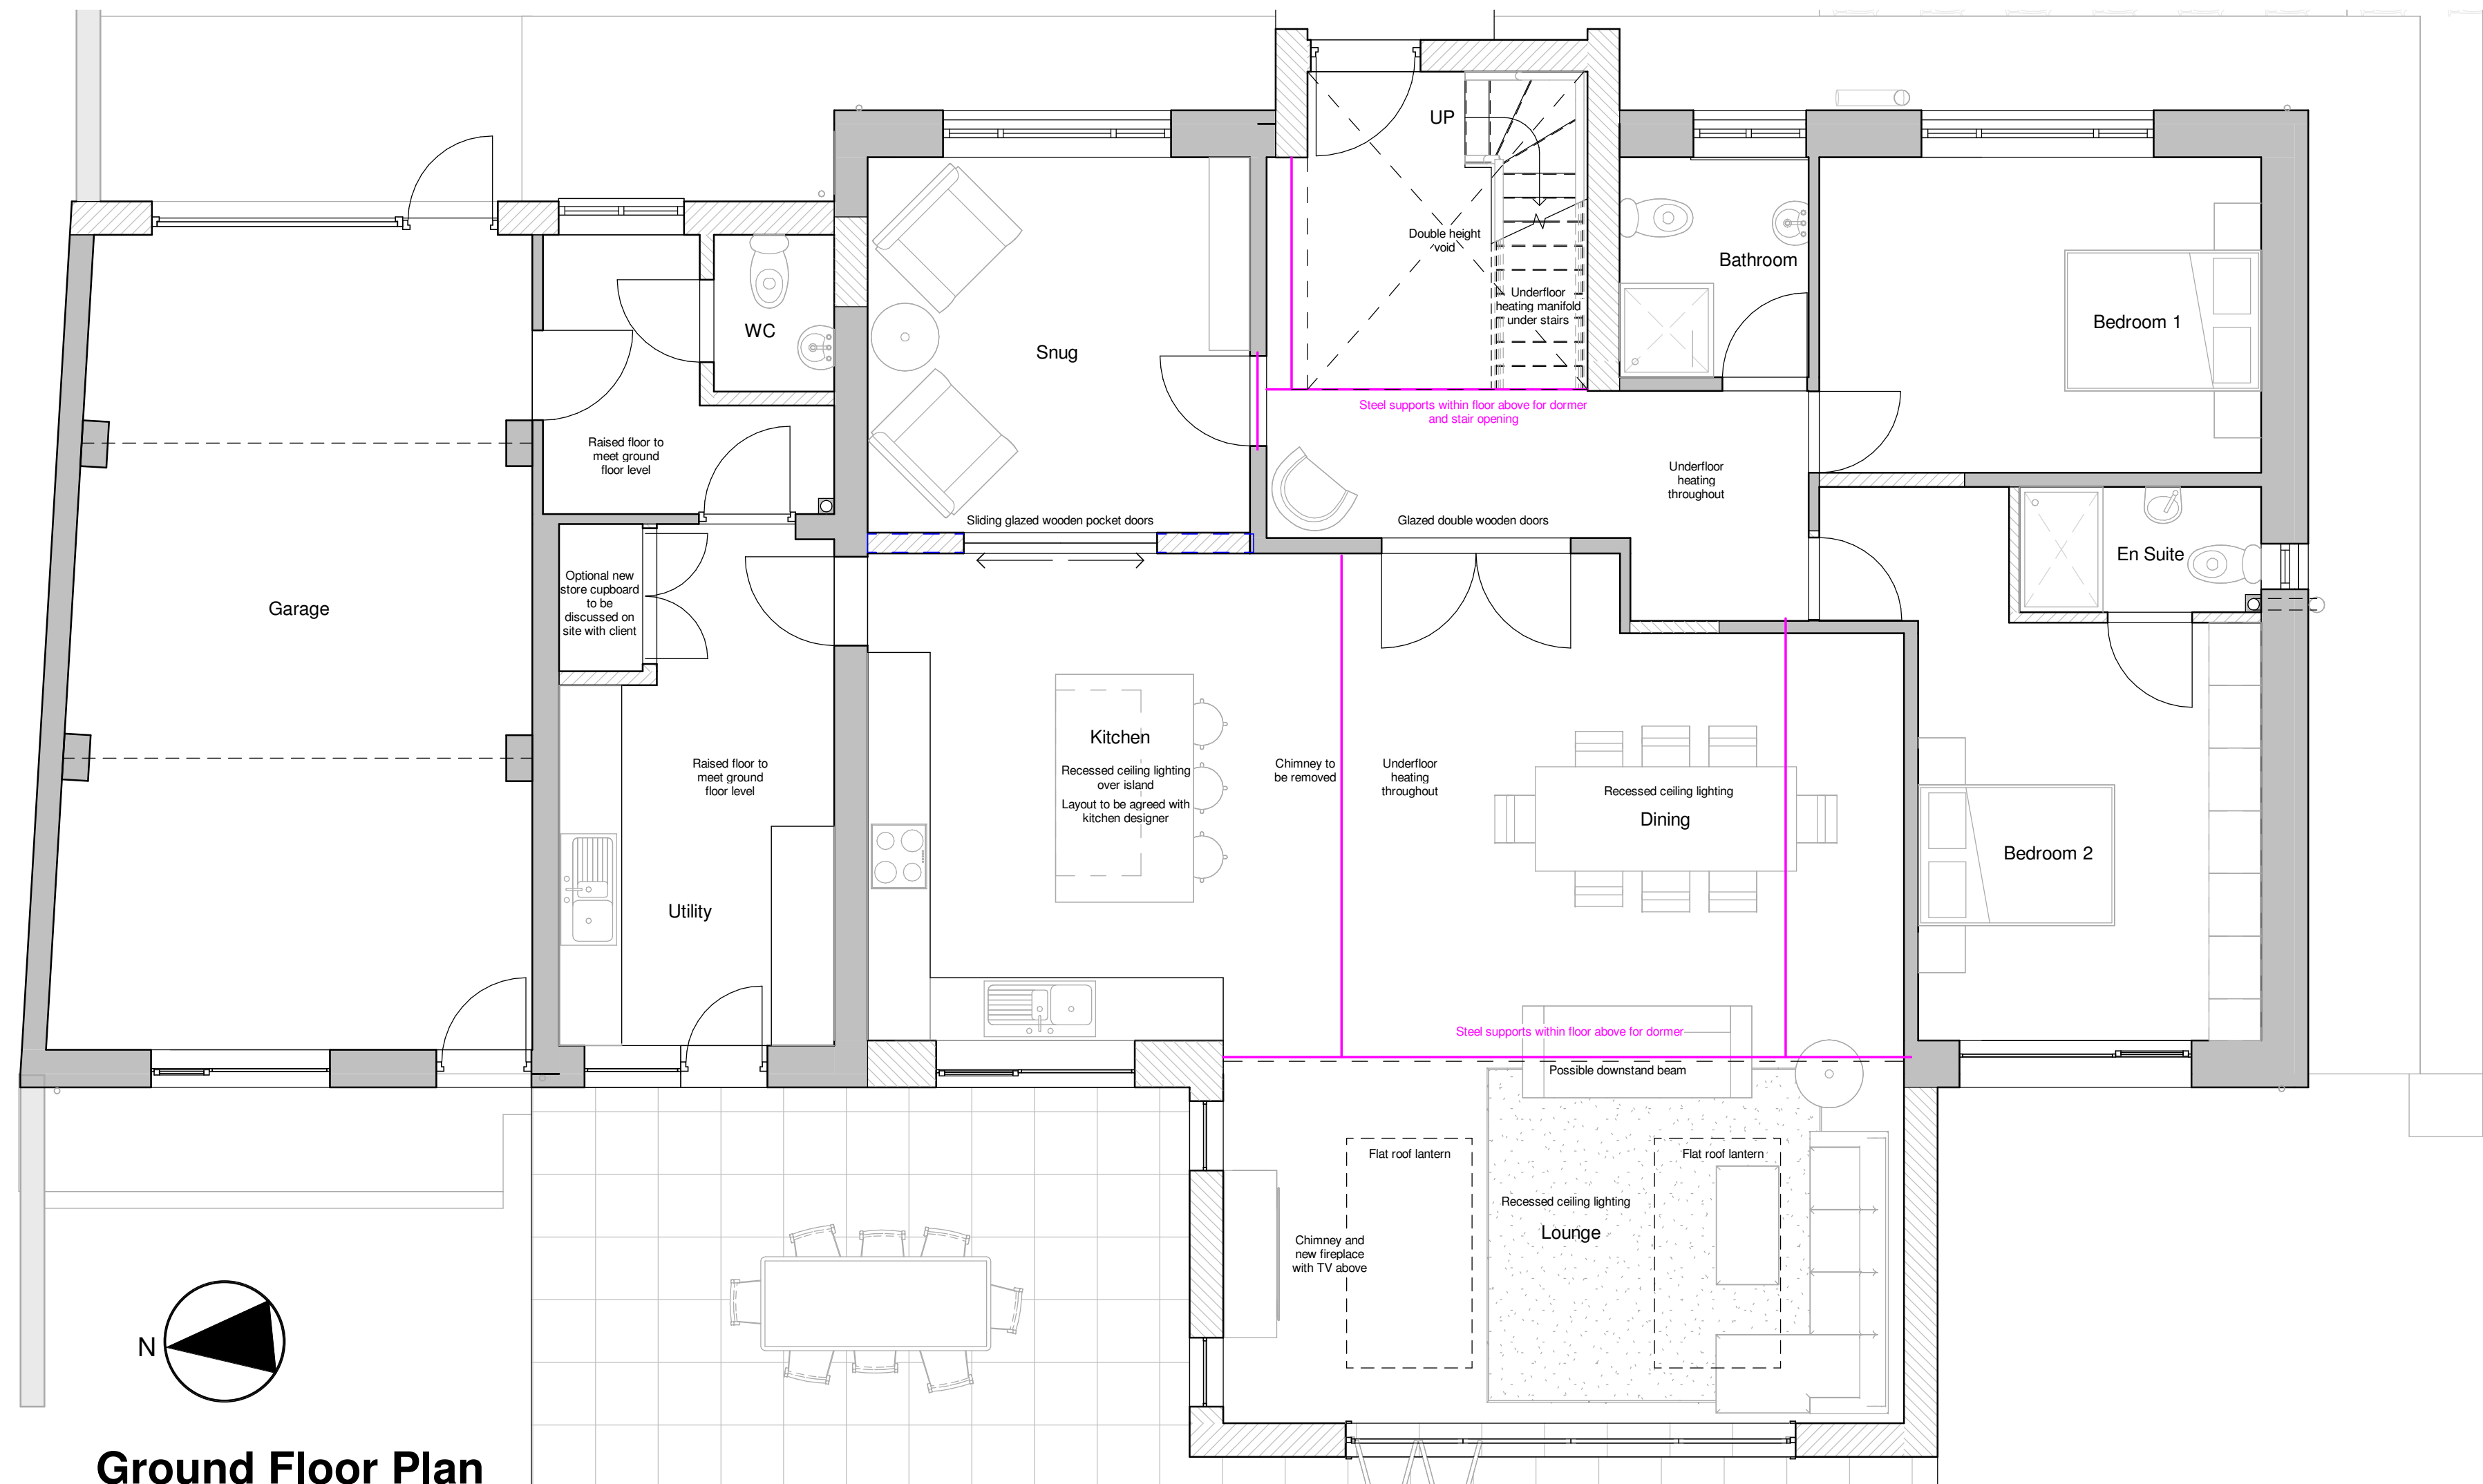

Ground Floor Plan
1 : 50

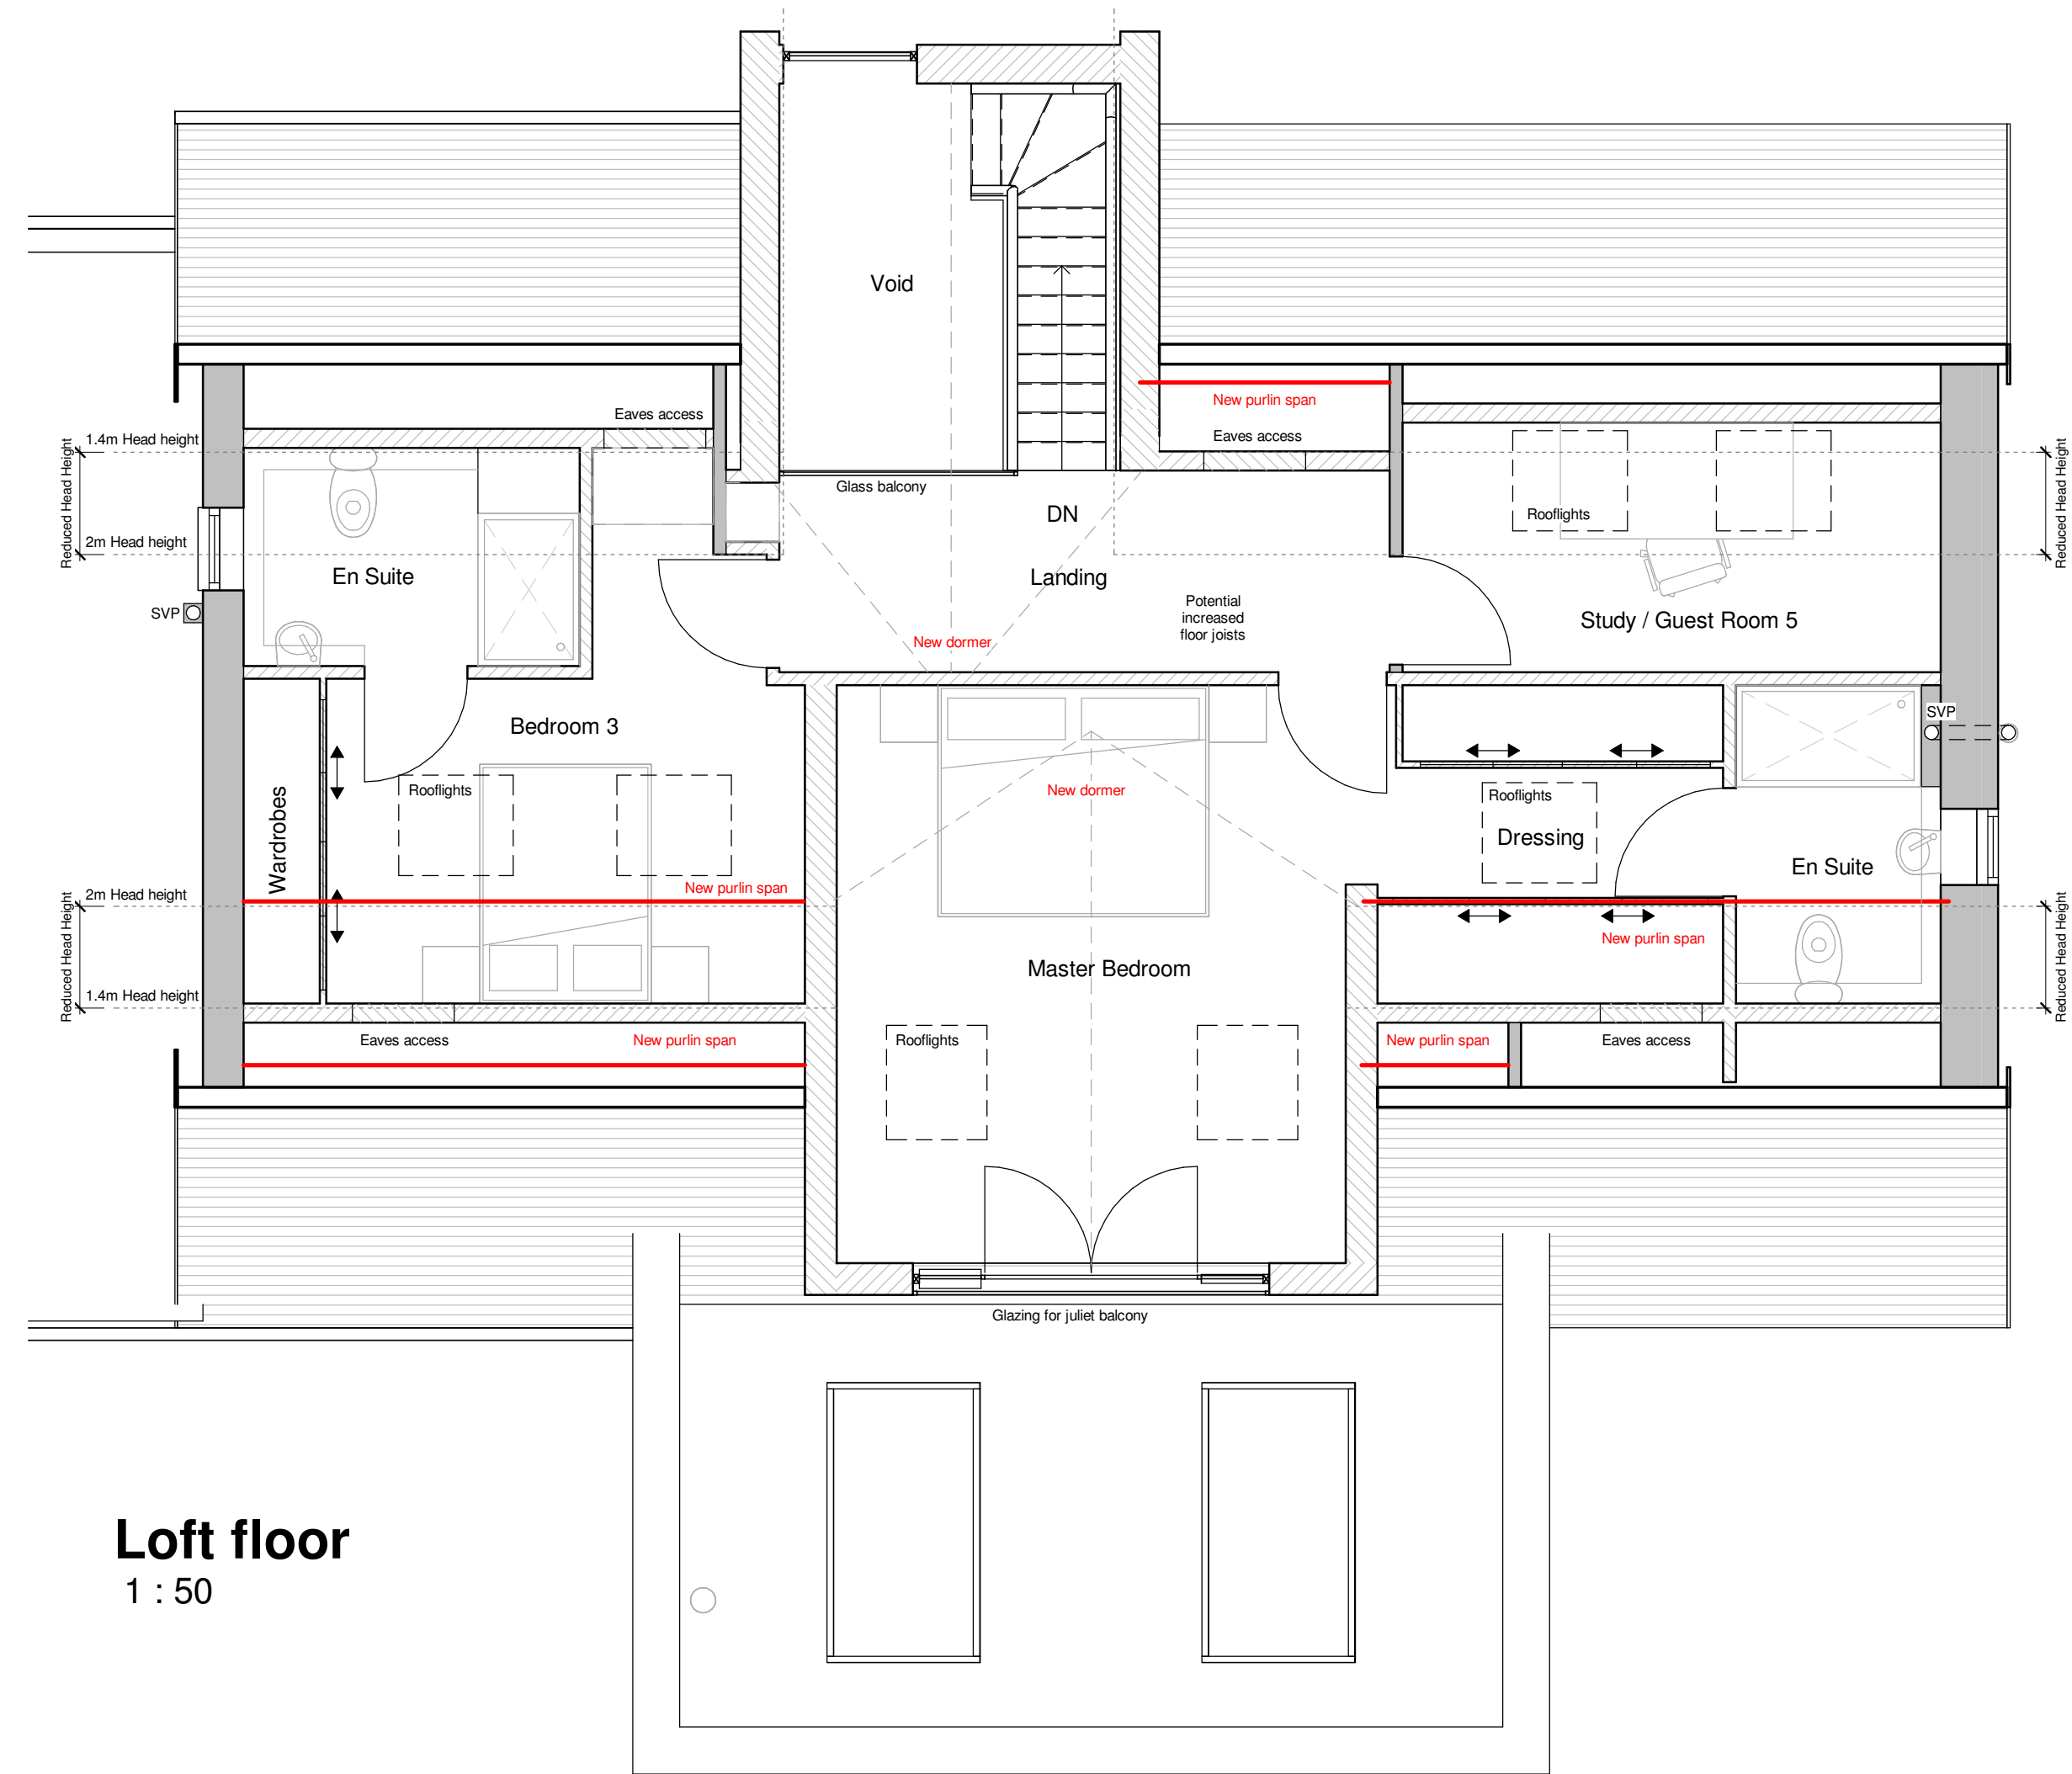

Loft floor
1 : 50



www.birchgrovearchitecture.com
amy.hirst@birchgrovearchitecture.com

	Drawn	Date	Scale	Revision
	ACH	20/09/2021	As indicated	B

Client	Mr & Mrs Keane
Project	63 Deane Hall Road, Baugh Green, S75 1LX
Title	Concept 1 Plans
Dwg No.	21_22 - 07

© COPYRIGHT EXISTS ON THE DESIGNS AND INFORMATION SHOWN ON THIS DRAWING.

The Contractor must verify all dimensions on site before making shop drawings or commencing work of any kind. No dimensions to be scaled from this drawing. Architect to be notified of any discrepancies in dimensions immediately.