



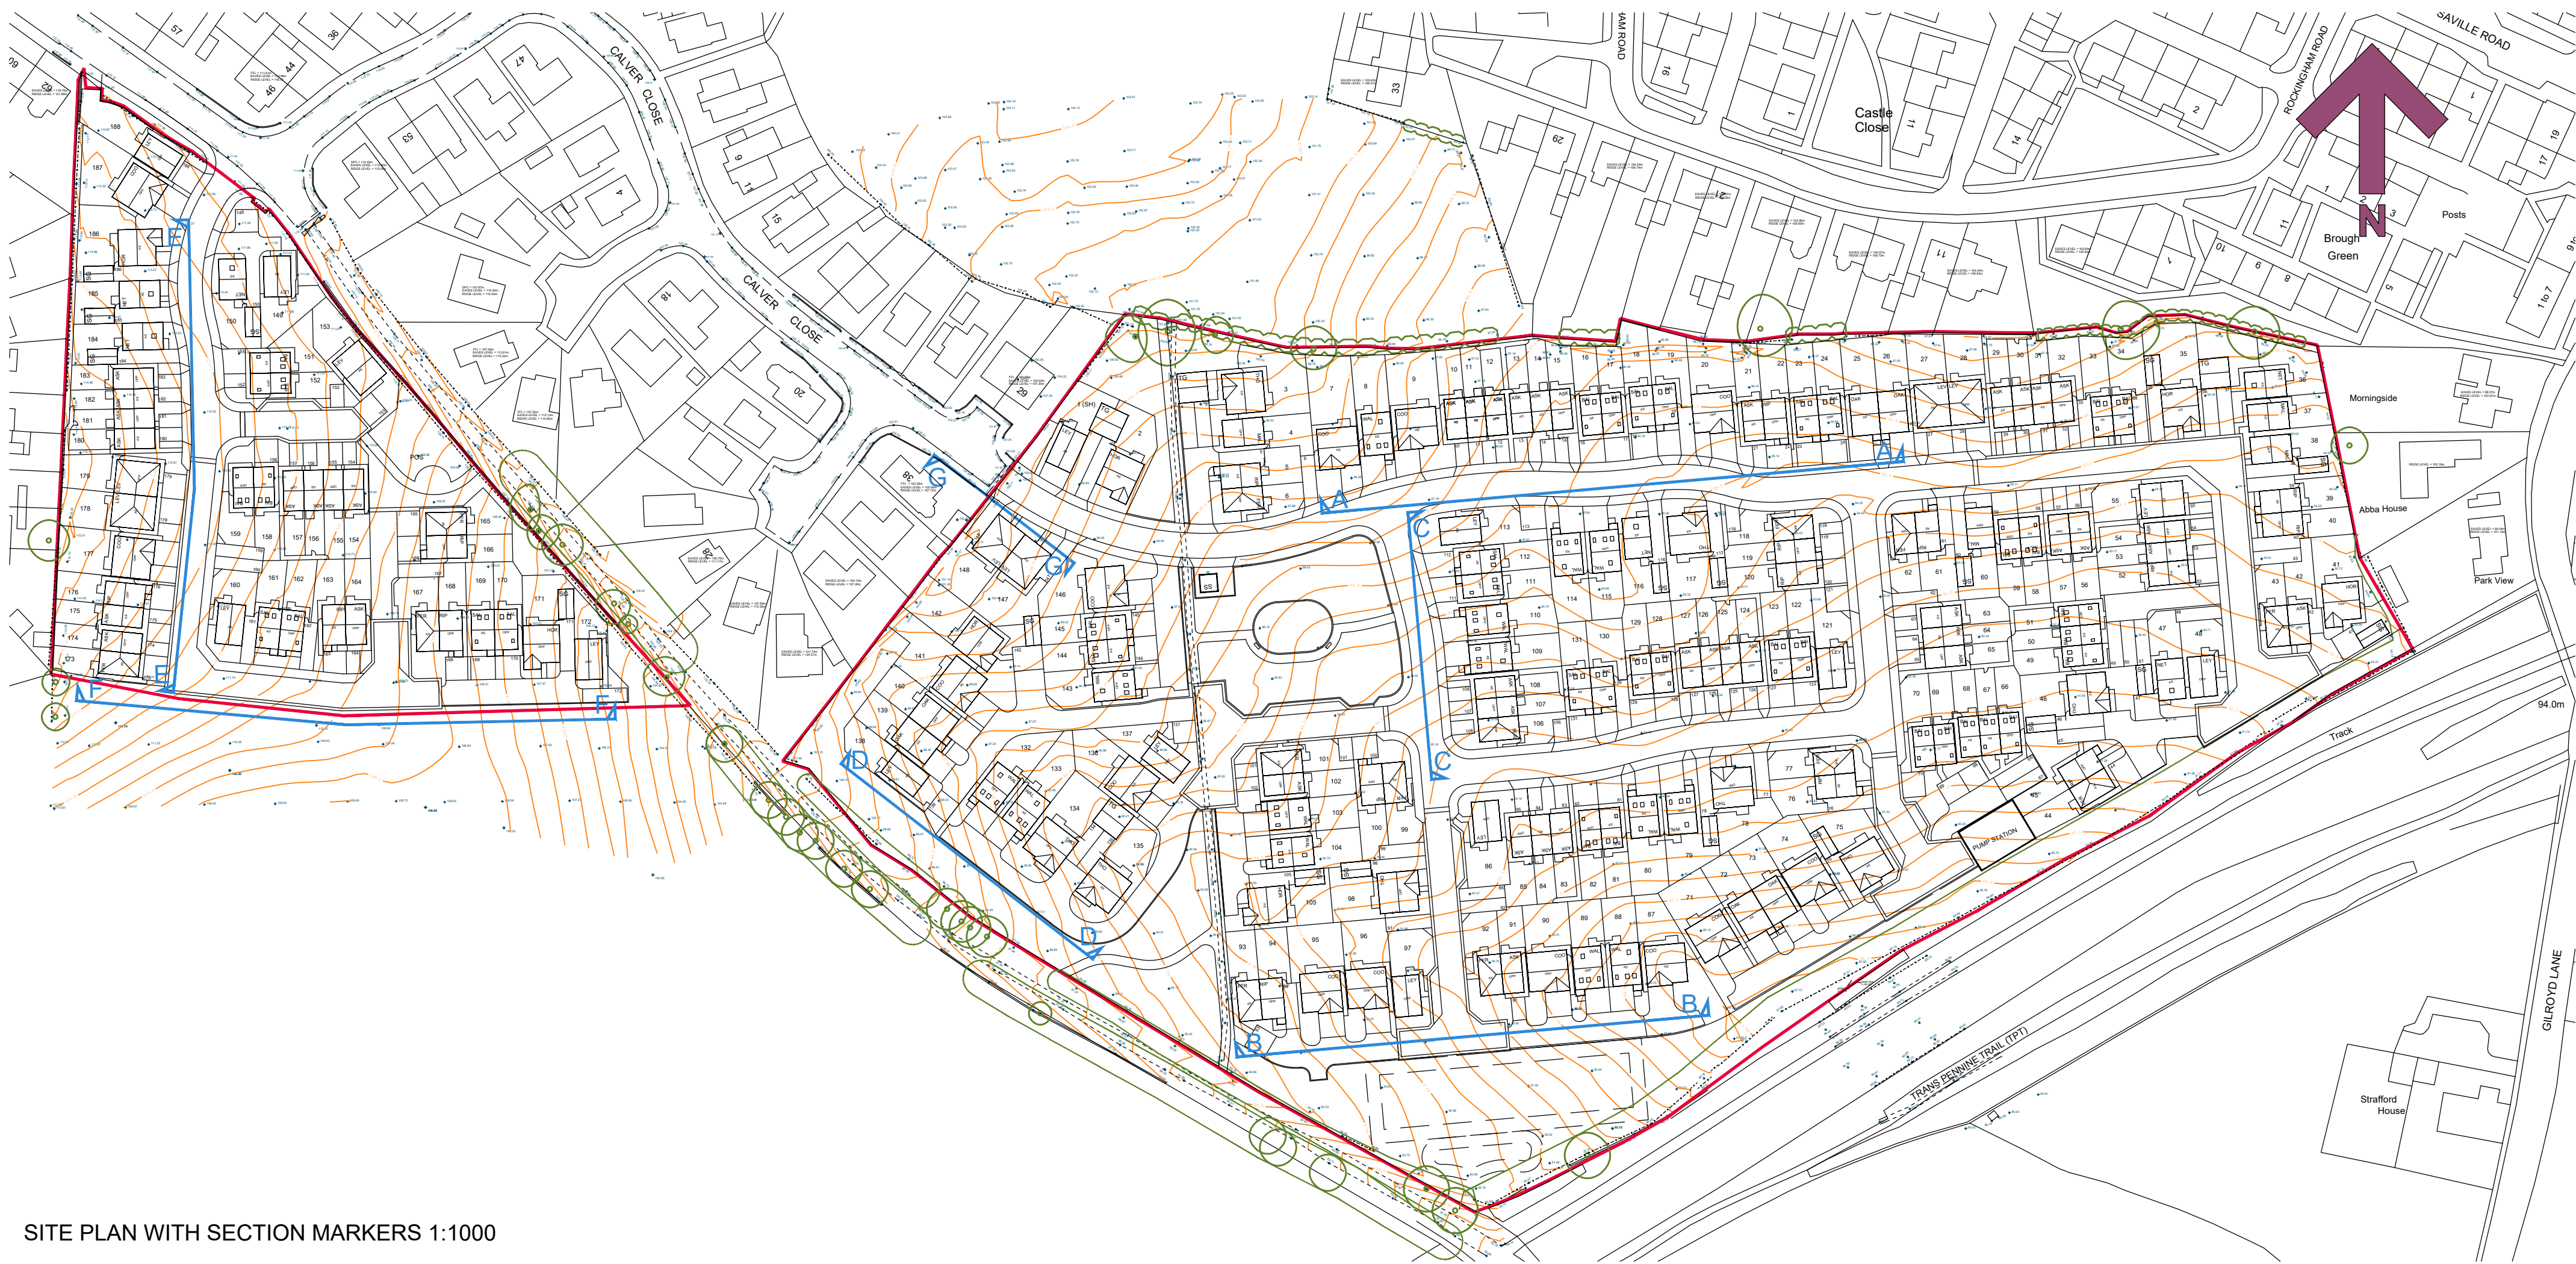


SITE PLAN WITH SECTION MARKERS 1:1000



SECTION A-A

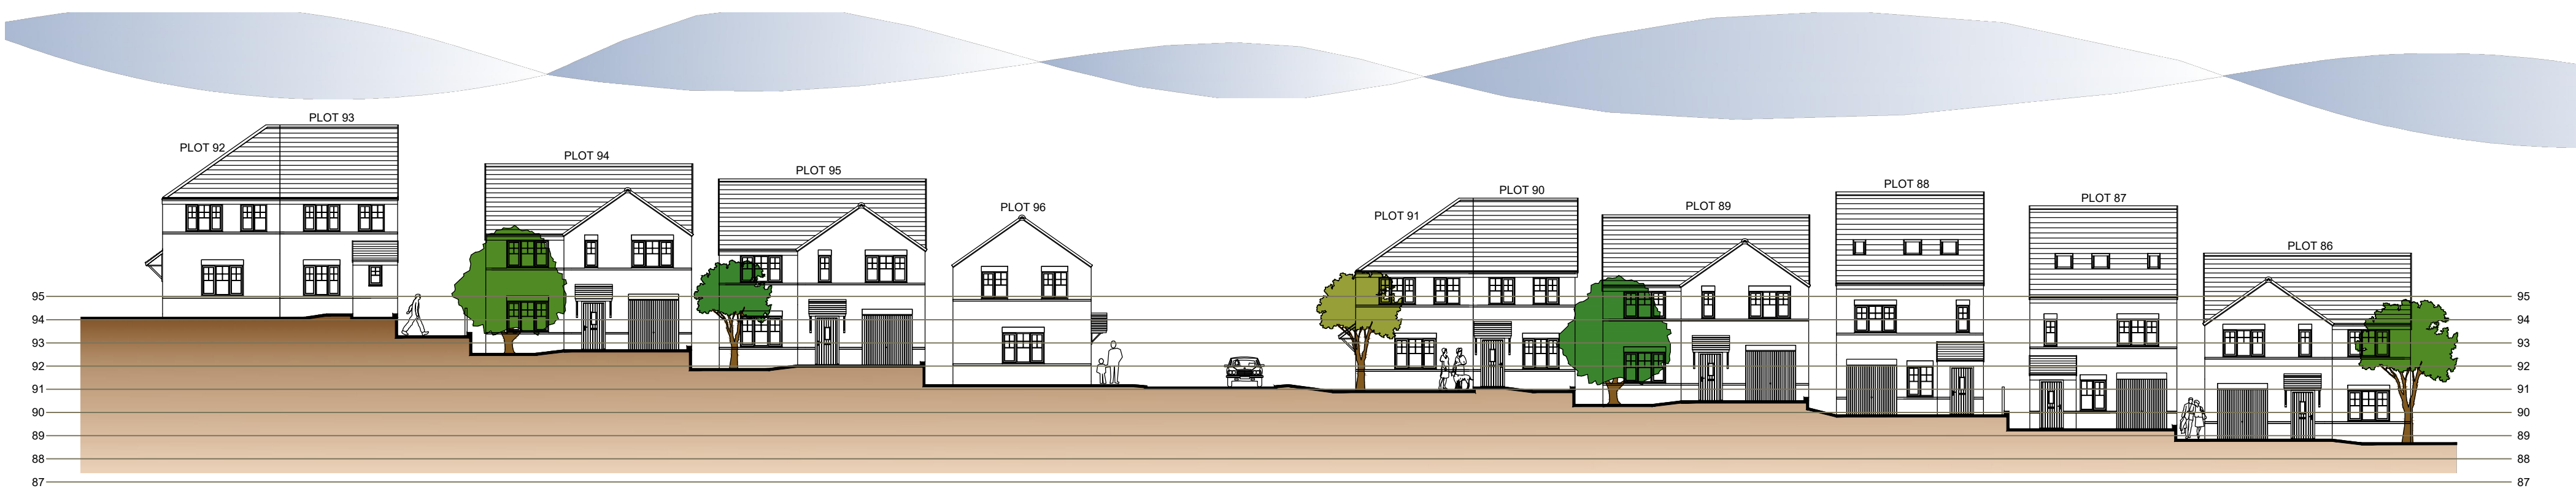

SECTION B-B

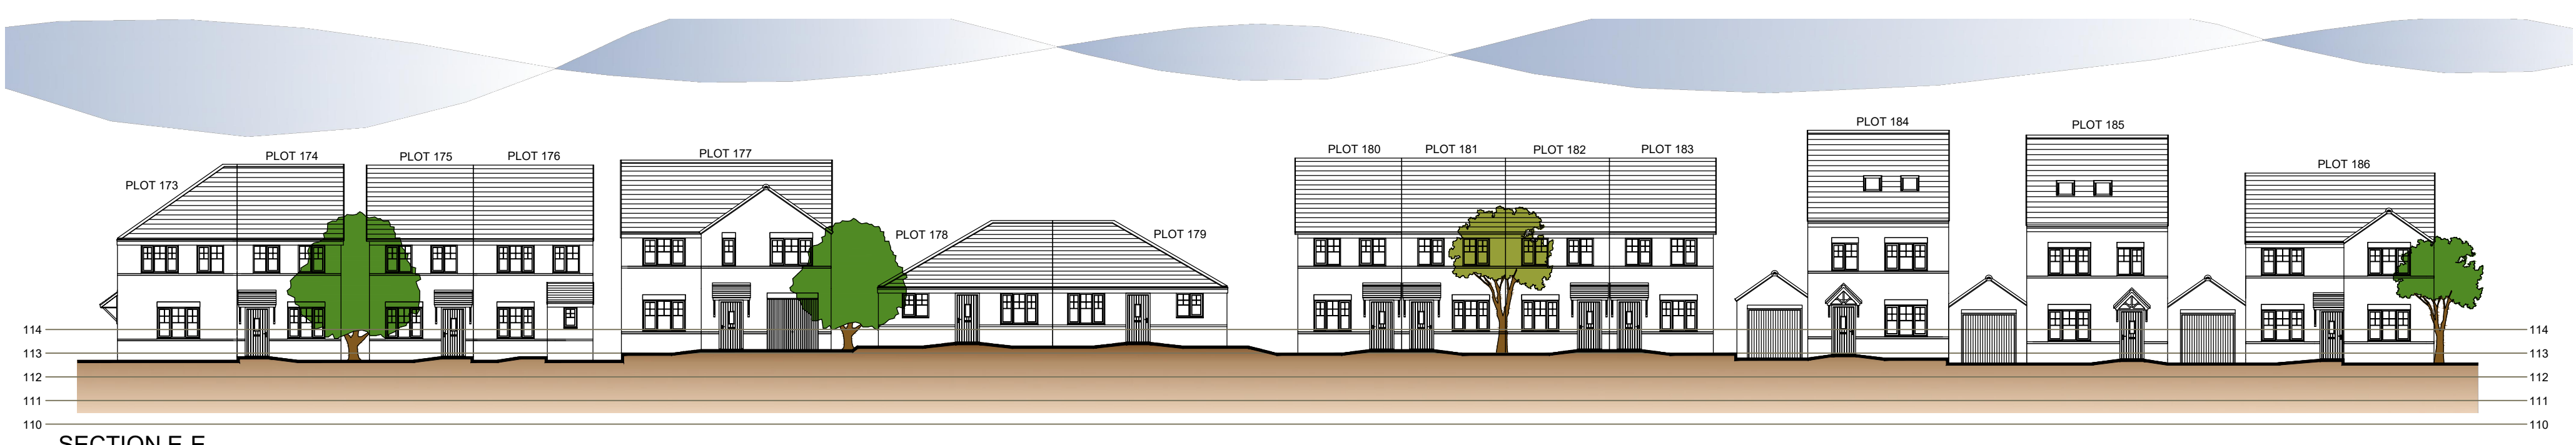

SECTION E-E




SECTION F-F



SECTION C-C



SECTION D-D

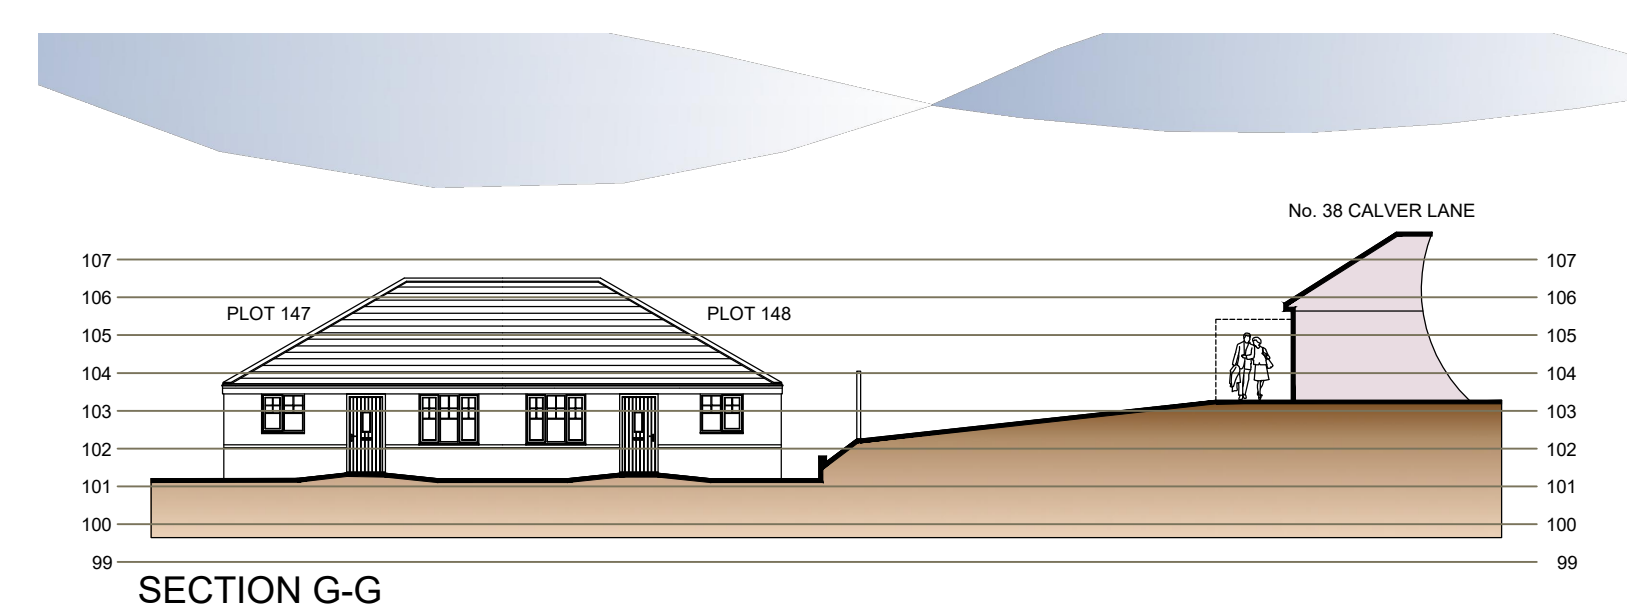

SECTION G-G

NOTE:
PLOT LEVELS SHOWN
INDICATIVE AND MAY
BE SUBJECT TO MINOR
CHANGE FOLLOWING
COMPLETION OF FULL
ENGINEERING, DRAINAGE
AND EXTERNAL WORKS
DESIGNS

DATE	REVISIONS	BY
05.09.22	A: Sections updated to reflect Planning Layout revision E. Additional Sections added.	RB.
20.10.22	B: Layout updated. Section G-G added.	RB.
31.10.22	C: Section H-H updated to latest Planning Layout.	RB.

BRAWN	RB	CHECKED	DATE	Nov 2021	REV.
DRG. No.	05-4187				C
SCALE:	1:1000 / 1:200				
Street Scenes					
Calver Lane, Dodworth Barnsley					