


VISUAL SCALE 1:500

Key

- New Fence - 2.0m high Paladin Fence, Grey to match existing
- Existing Wall/Fence

- Existing Trinity Academy Building
- Proposed Temporary Modular Classrooms

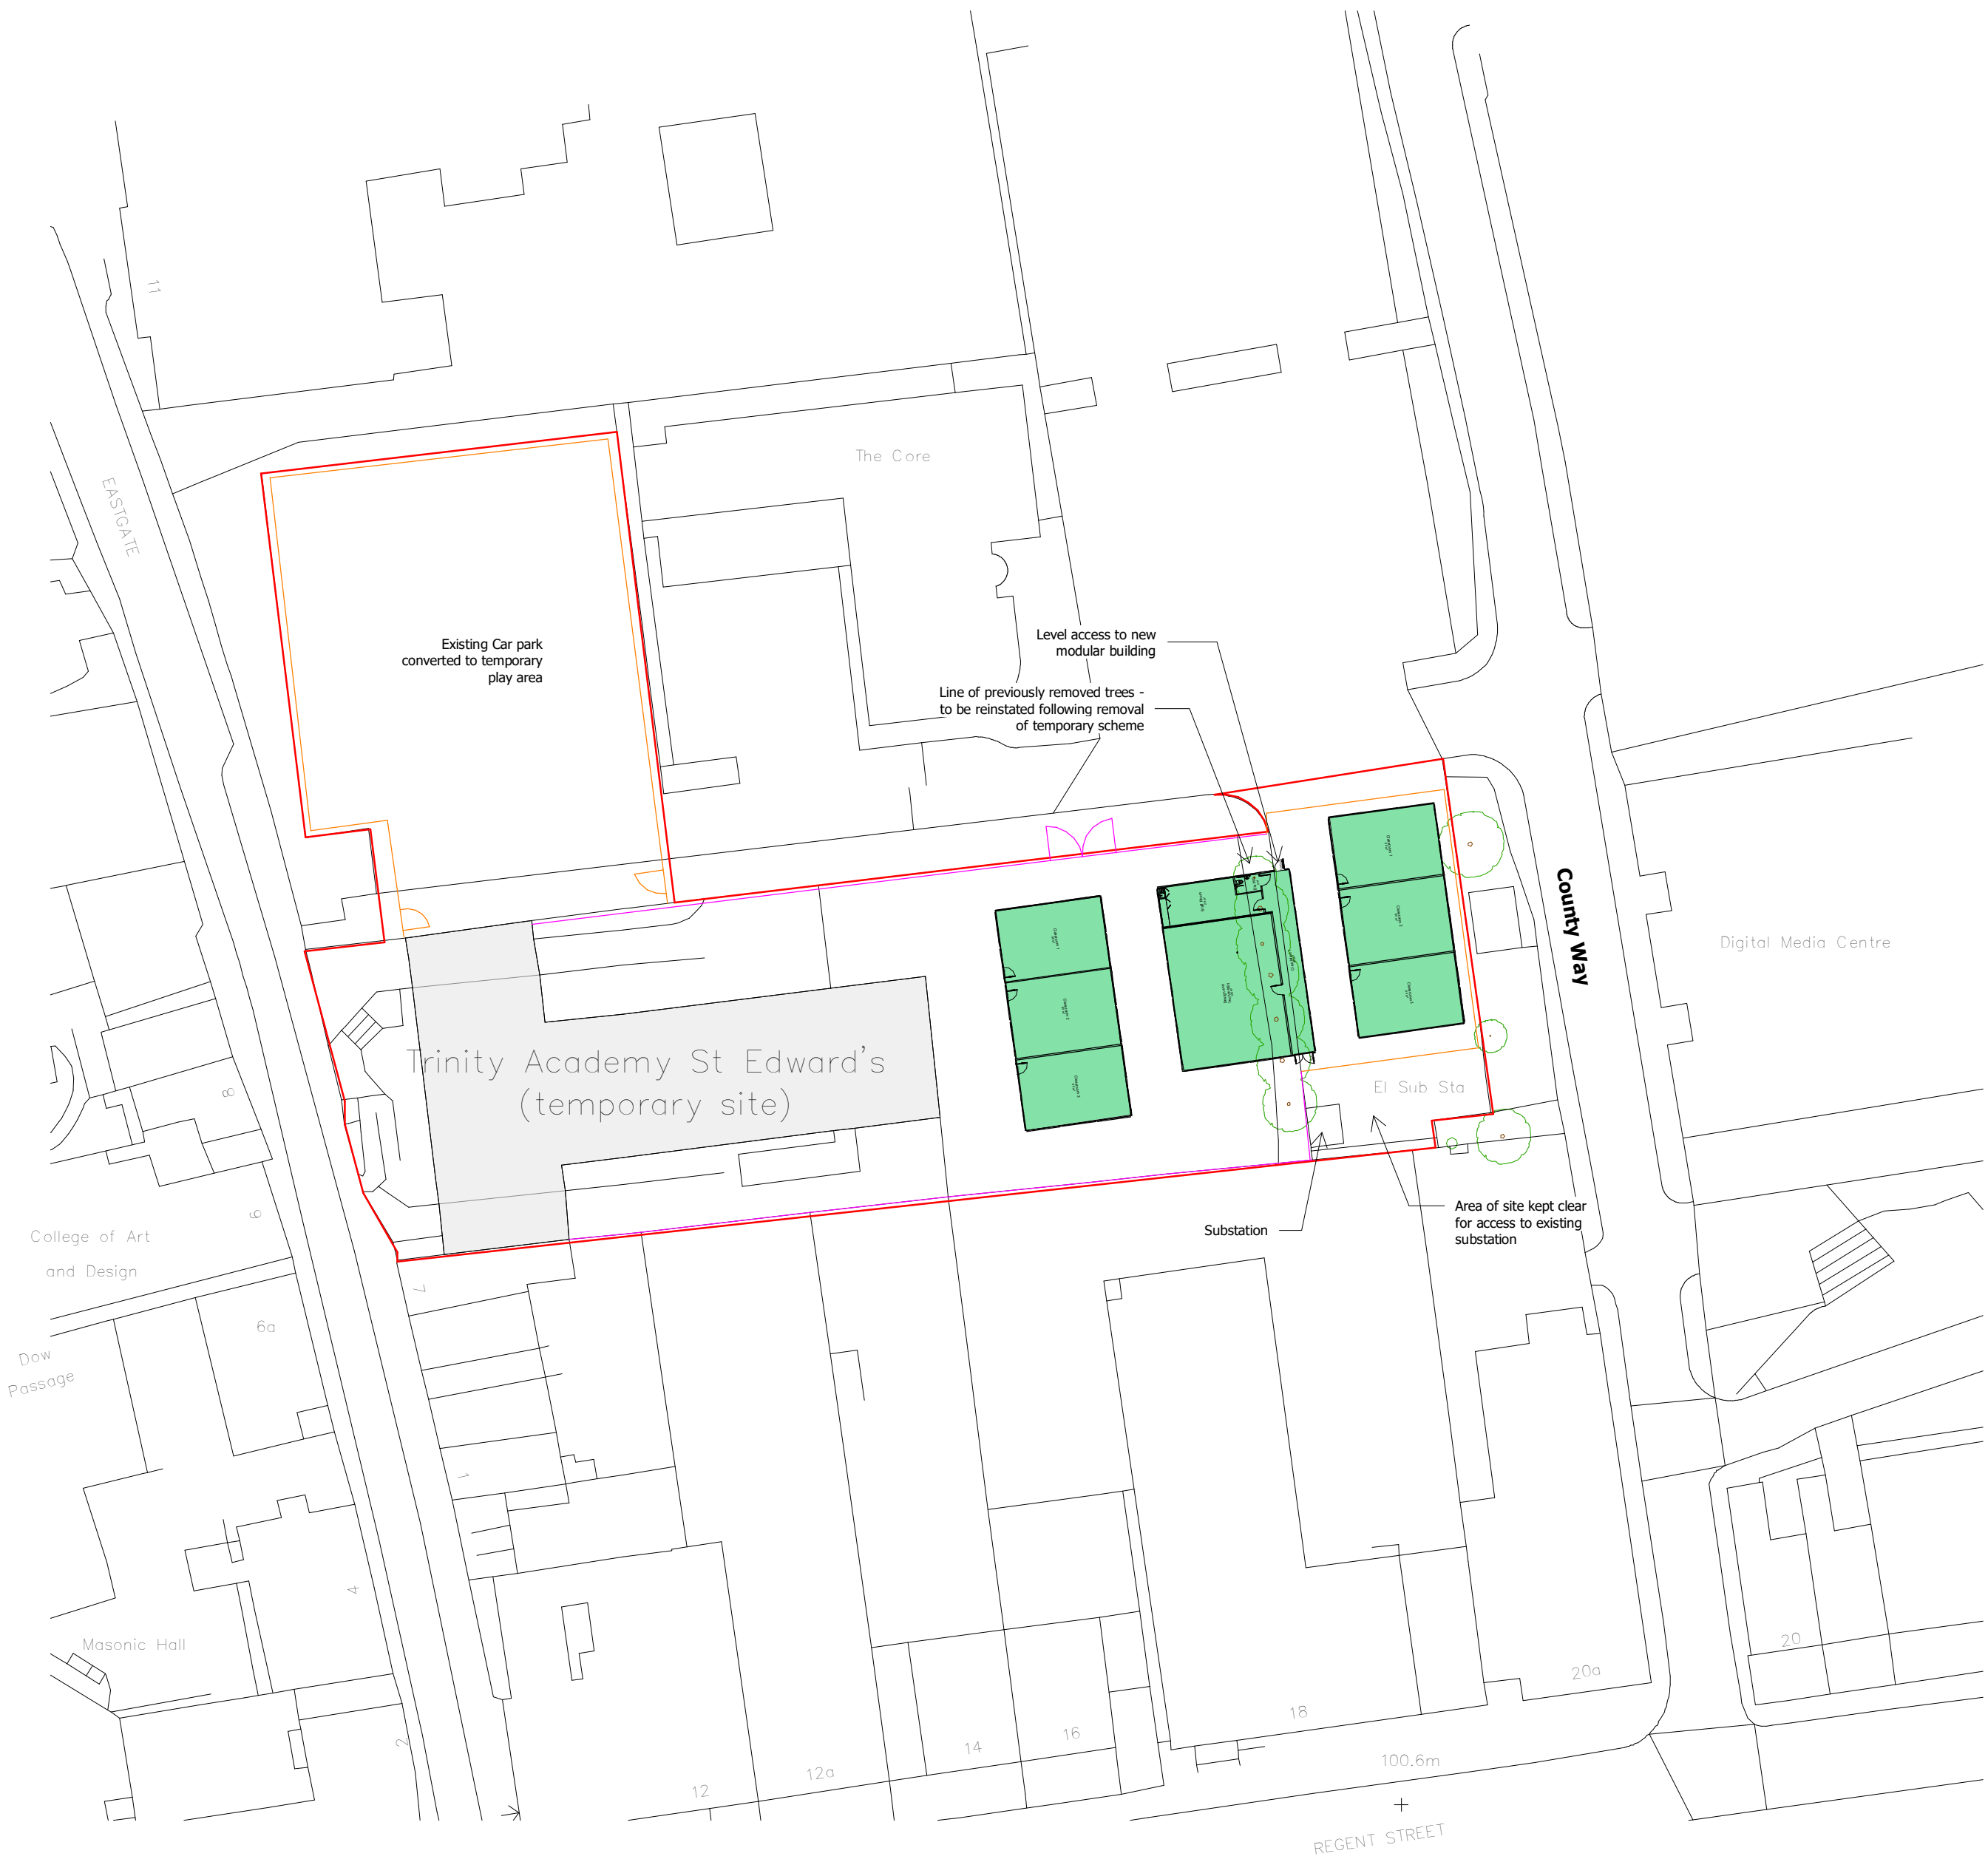

P3	26.5.23	MB	MS	Updated to single storey scheme
P2	18.4.23	MB	MS	Stair cores amended
P1	21.3.23	MB	MS	Planning Issue

Rev:	Date:	Drawn:	Checked:	Description:
------	-------	--------	----------	--------------

Suitability:	PL	Planning
--------------	----	----------

Trinity Academy Barnsley Eastgate

Proposed Site Plan

Location:

9 Eastgate
Barnsley
S70 2EX

Client:


Turner & Townsend

UPRN	Originator	Zone	Level	Type	Role	Series/Number	Revision:
TRNTY-WBA-SI-00-DR-A-PL_002							P3
Date:	Drawn:	Checked:	Scale: @A2	Int Job No:			
03/21/23	MB	MS	As indicated	3766-015			

WATSON BATTY
ARCHITECTS

Shires House, Shires Road
Guiseley, Leeds LS20 8EU
Leeds | Loughborough

T: 01943 876 665
E: enquiries@watsonbatty.com
W: www.watsonbatty.com

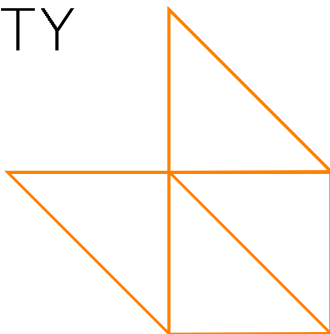

FUTURE BUILT

Note: Do not Scale from this drawing. All dimensions to be checked on site

1 | Proposed Site Plan
1 : 500