




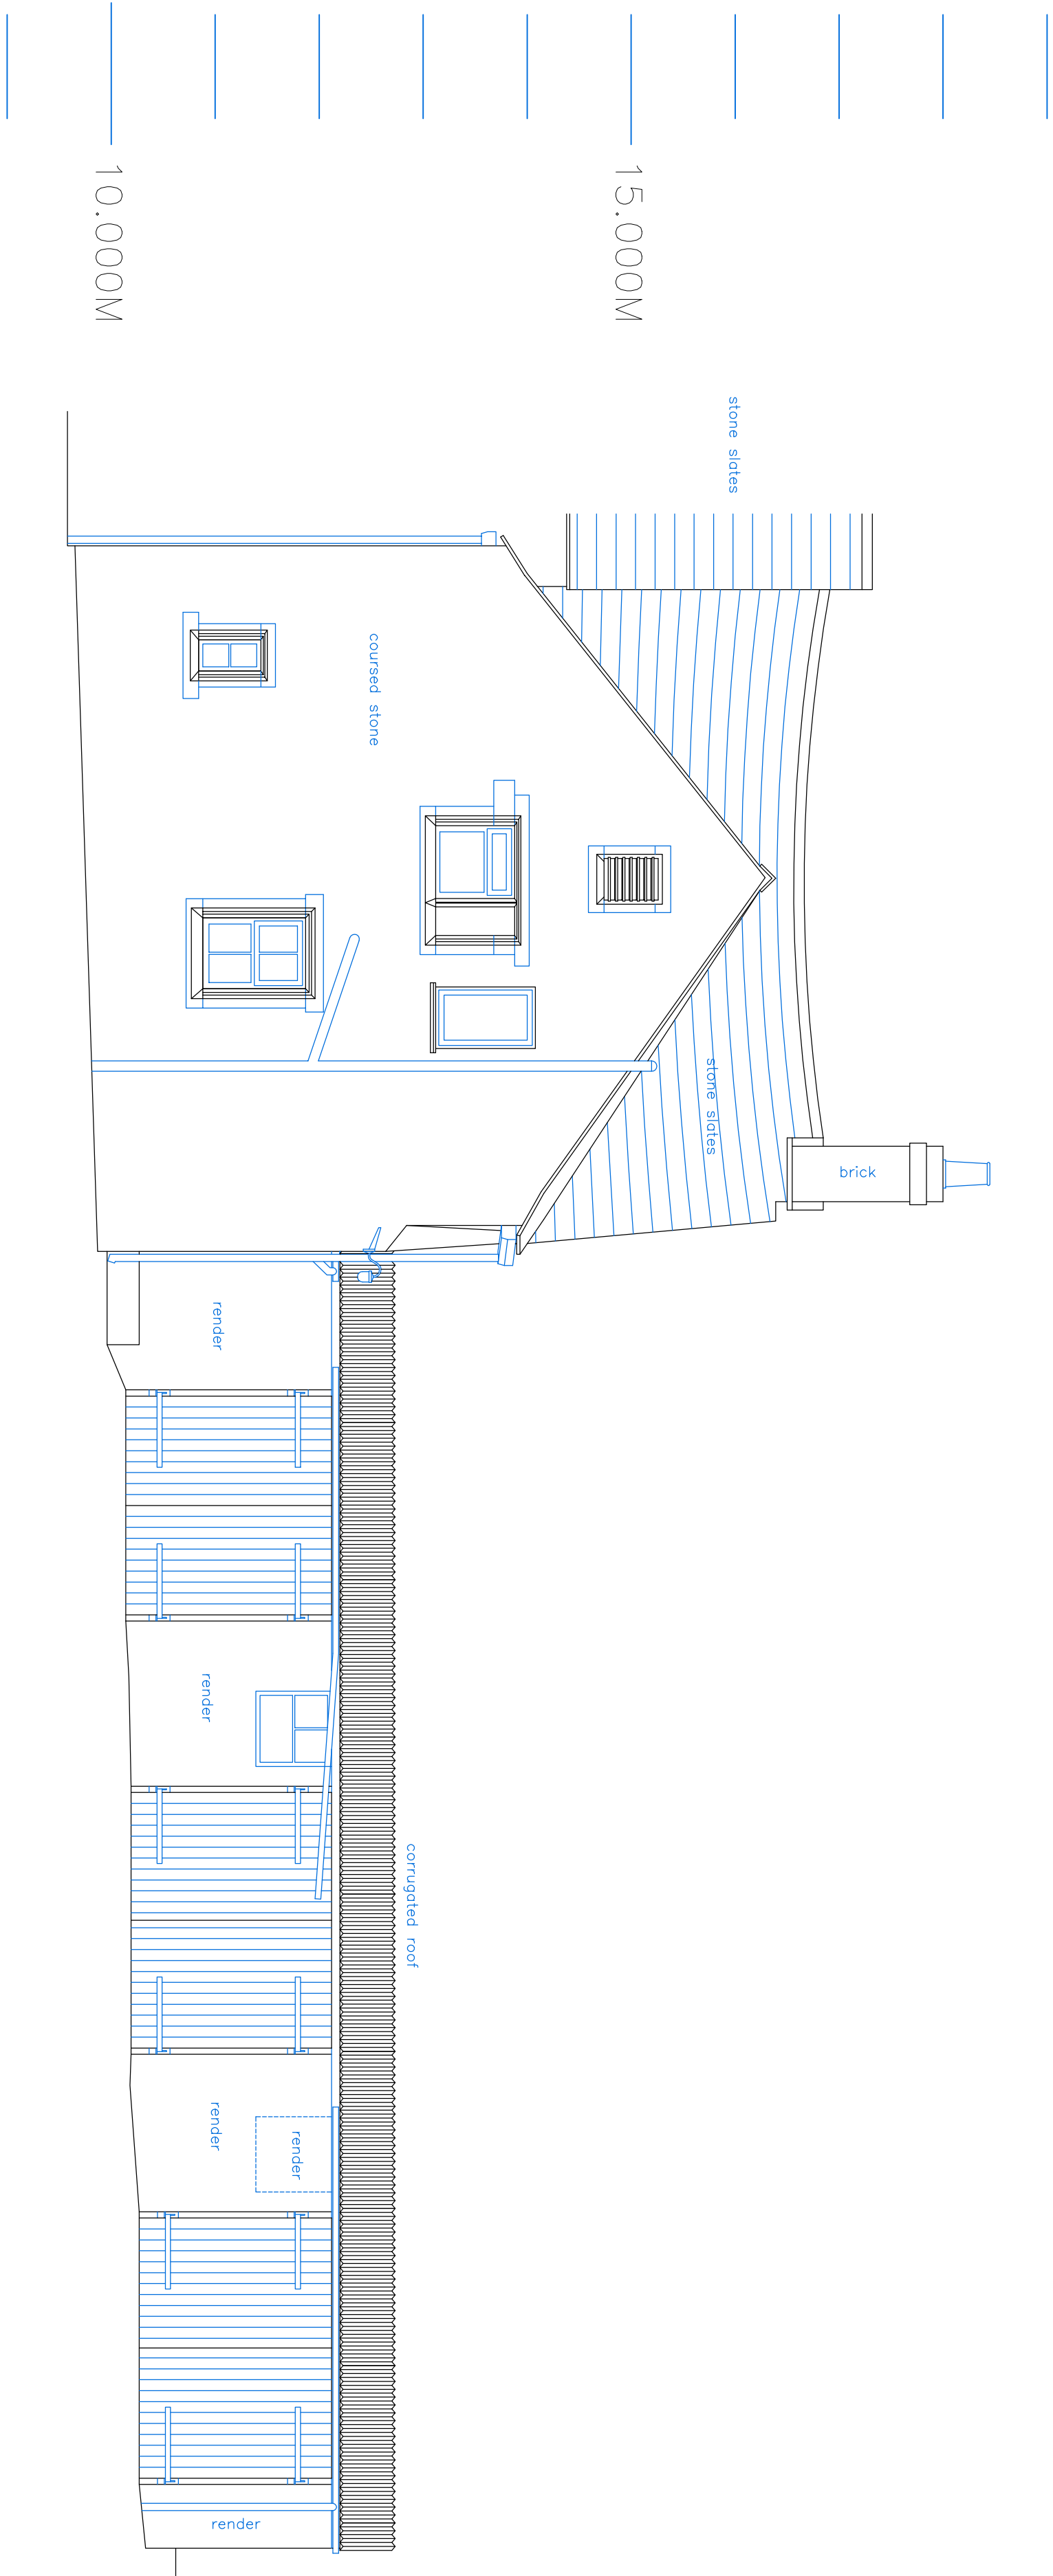


NORTH ELEVATION

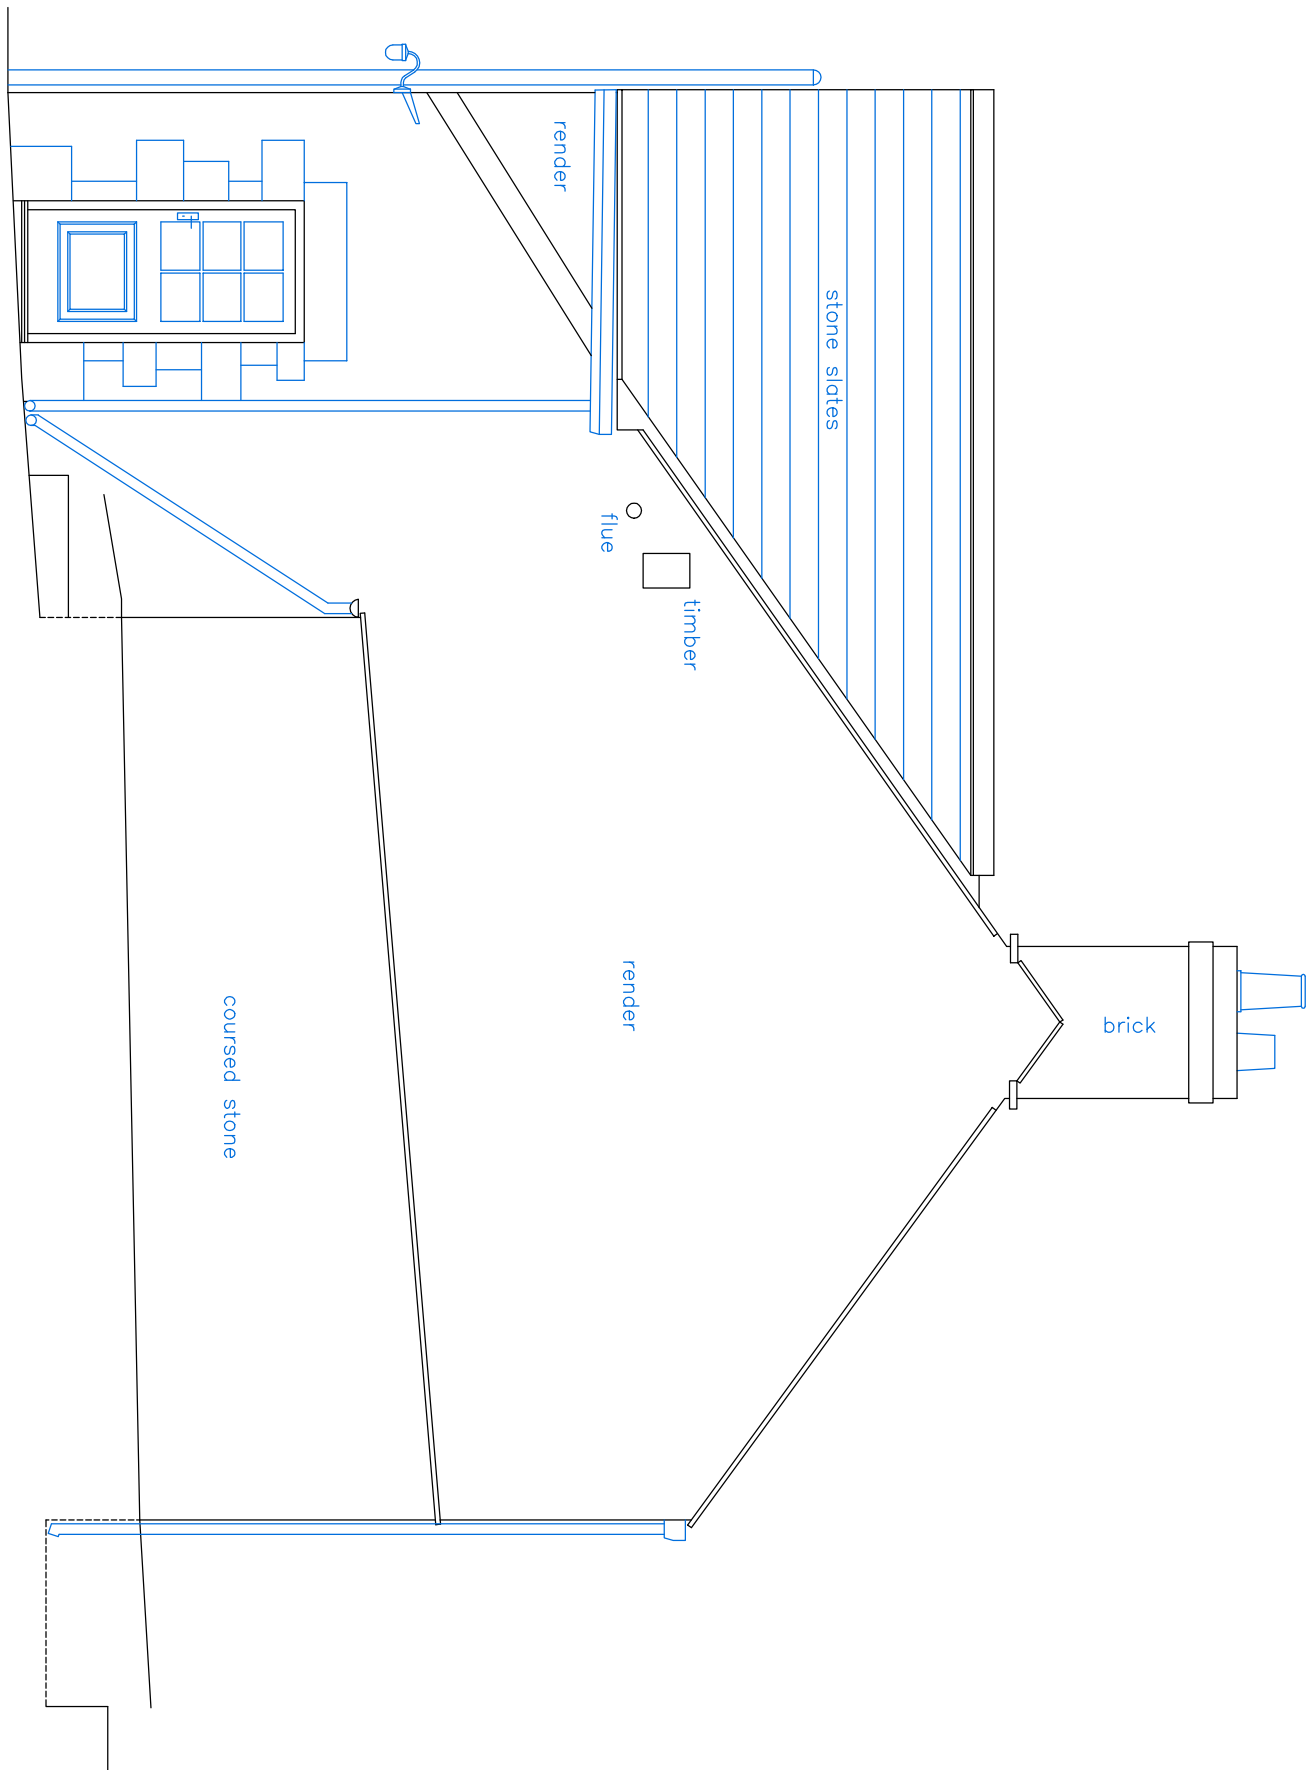

WEST ELEVATION

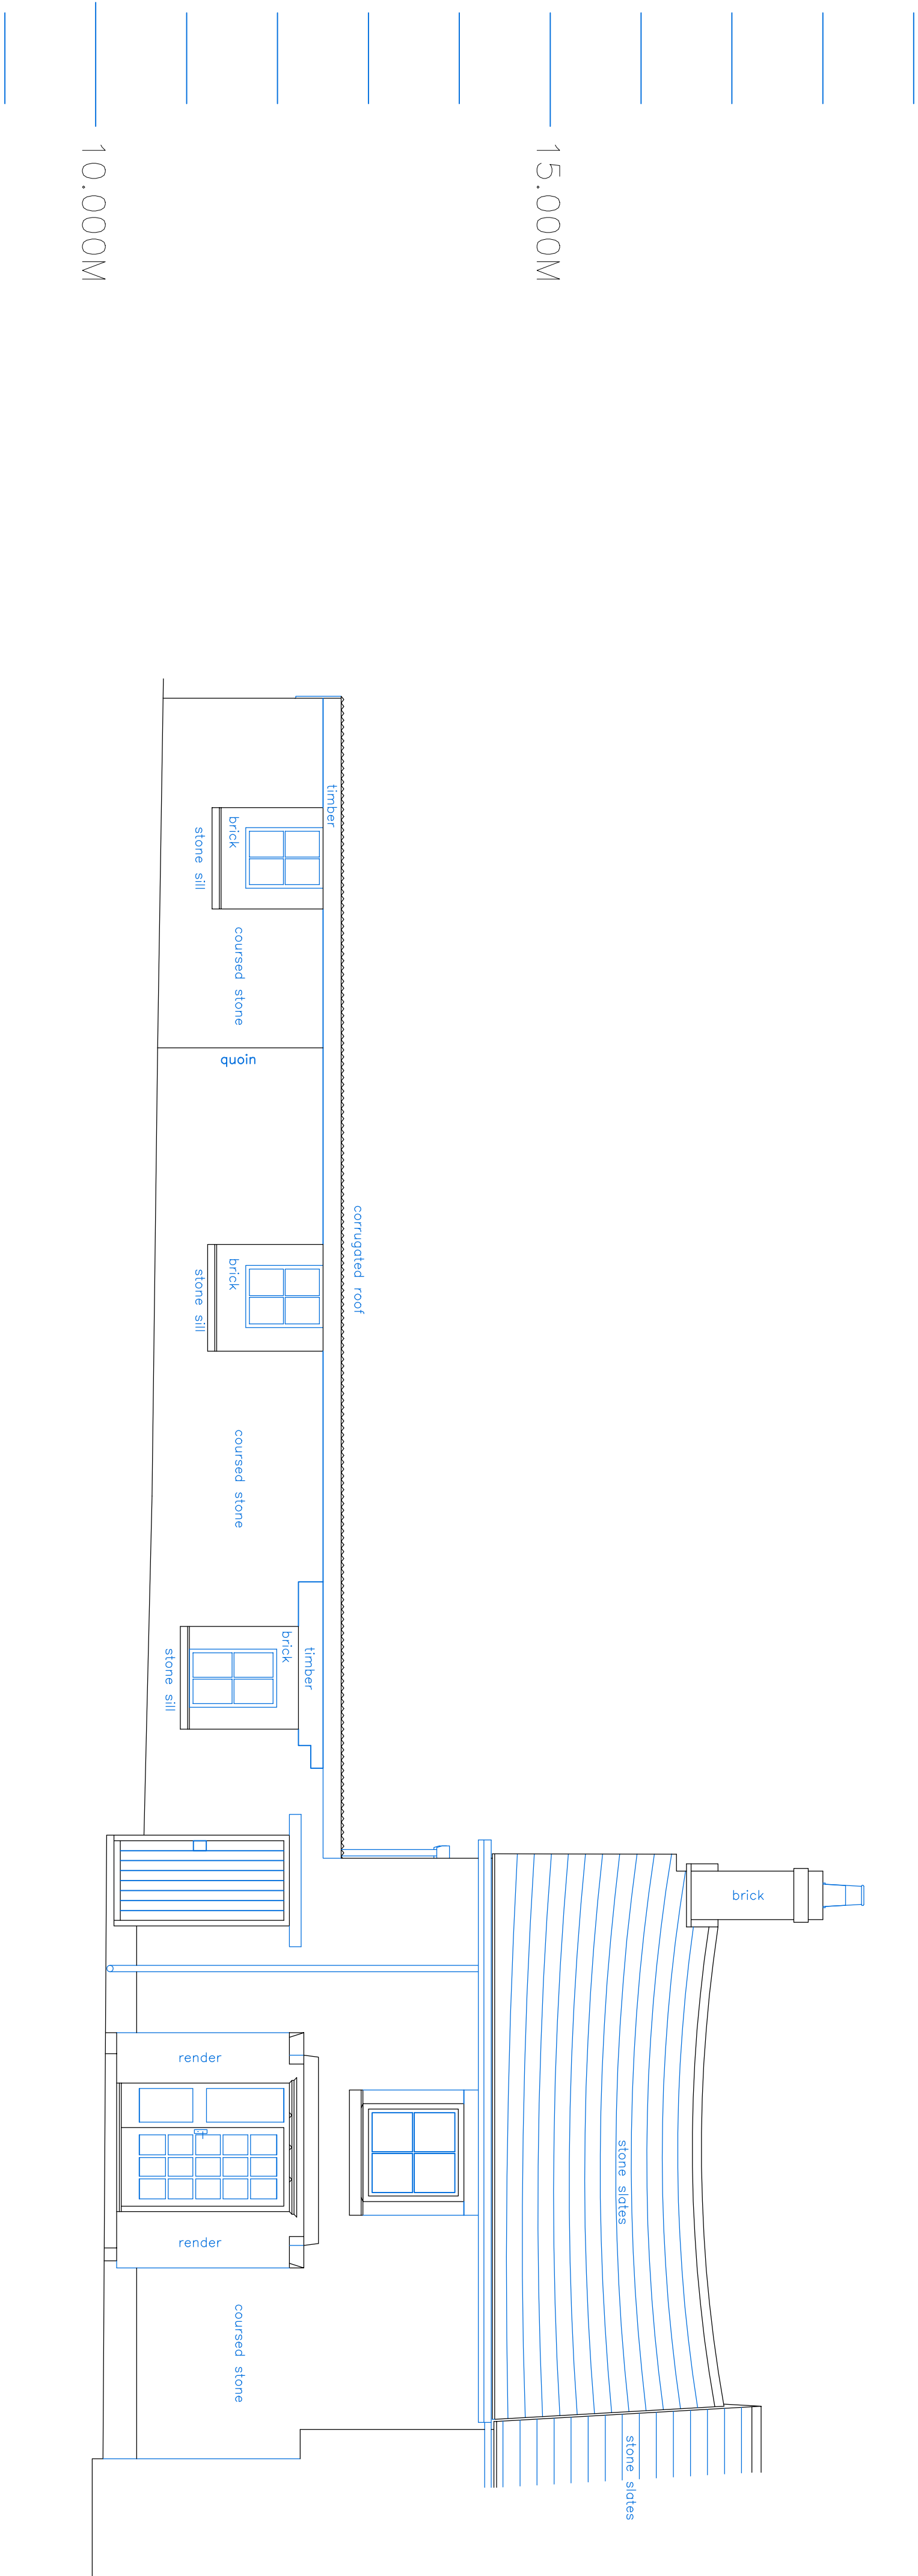

SOUTH ELEVATION

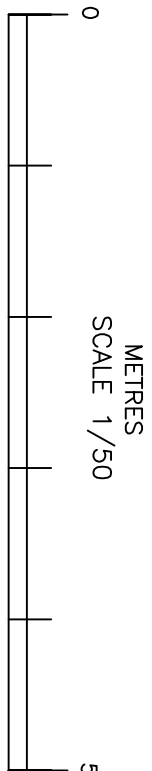

NORTH POINT SURVEYS CHARTERED LAND SURVEYORS				
34 CHURCH STREET, ASHBURNE, DERBYSHIRE, DE6 1AE TEL: 01335 500360 EMAIL: northpoint@npsurveys.co.uk				
TITLE Outbuildings at Norcott Cottages, Cowthorne S75 4DY Elevations				
CLIENT Derek Trowell Architects				
NOTES Plan Datum: Local Meric Grid (True North indicated) Height Datum: Local Height Datum, Threshold Level No.6 Arbitrary Value 10.000m (see plan) Contour Interval 0.5m				
SCALE 1/50	DATE March 2015	DRAWING NO. J1176E.GEO	REV. ORIG	DRAWN CDR