




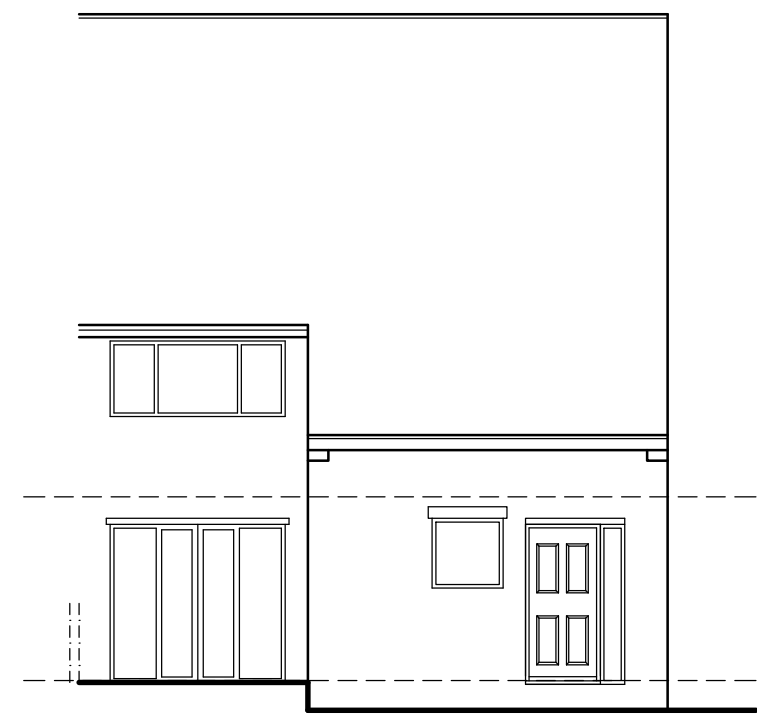


EXISTING
REAR ELEVATION
SCALE 1:100

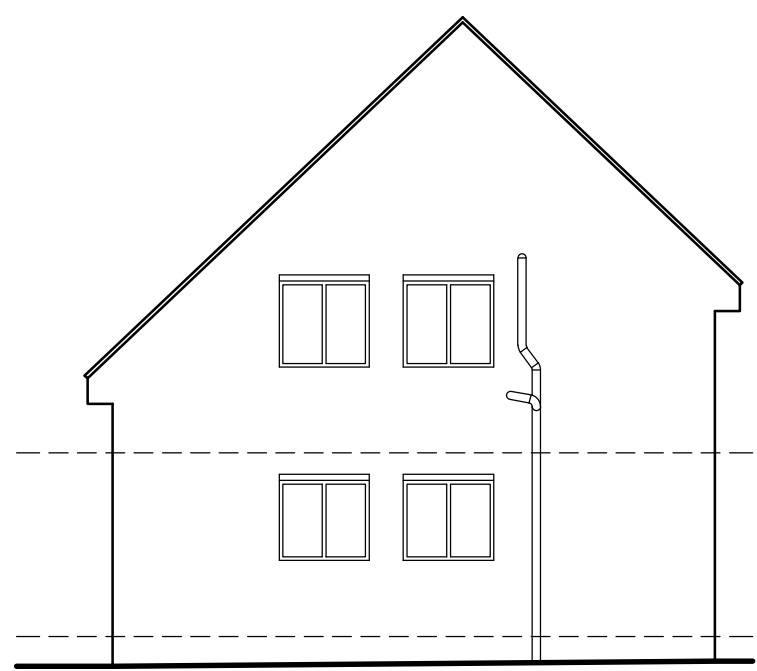

EXISTING
SIDE ELEVATION
SCALE 1:100

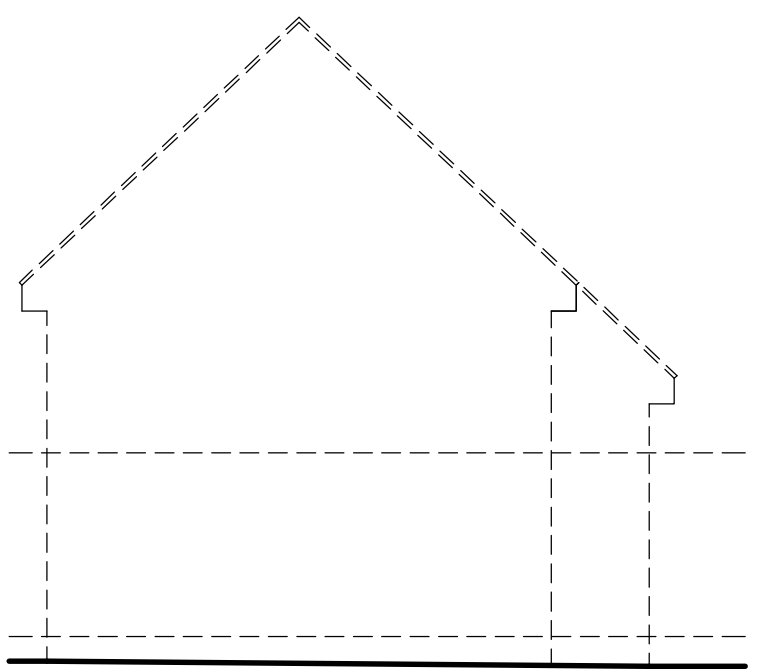


EXISTING
SIDE ELEVATION
SCALE 1:100

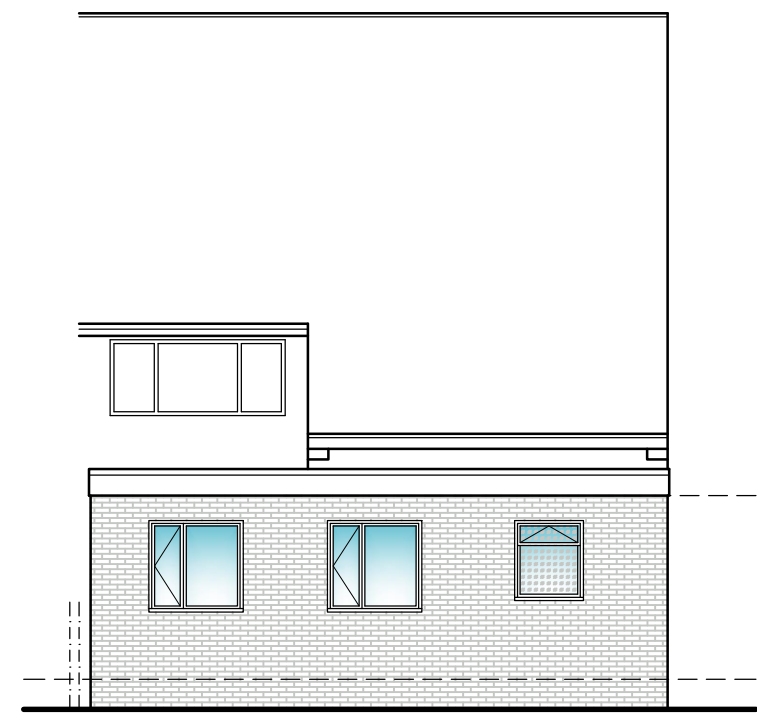


PROPOSED
REAR ELEVATION
SCALE 1:100




PROPOSED
SIDE ELEVATION
SCALE 1:100

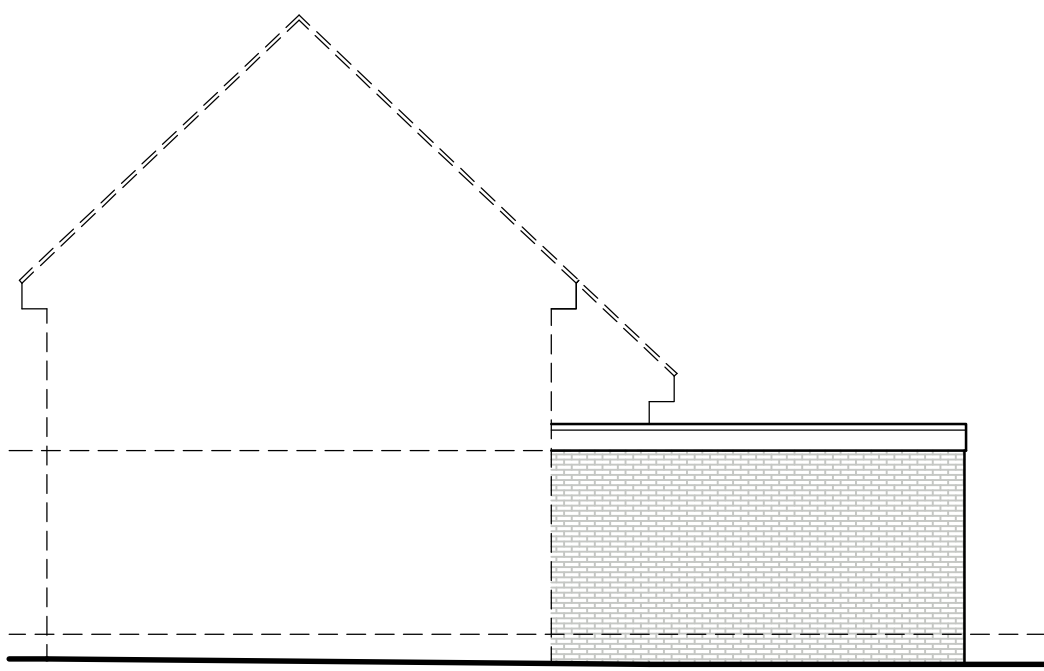

PROPOSED
SIDE ELEVATION
SCALE 1:100

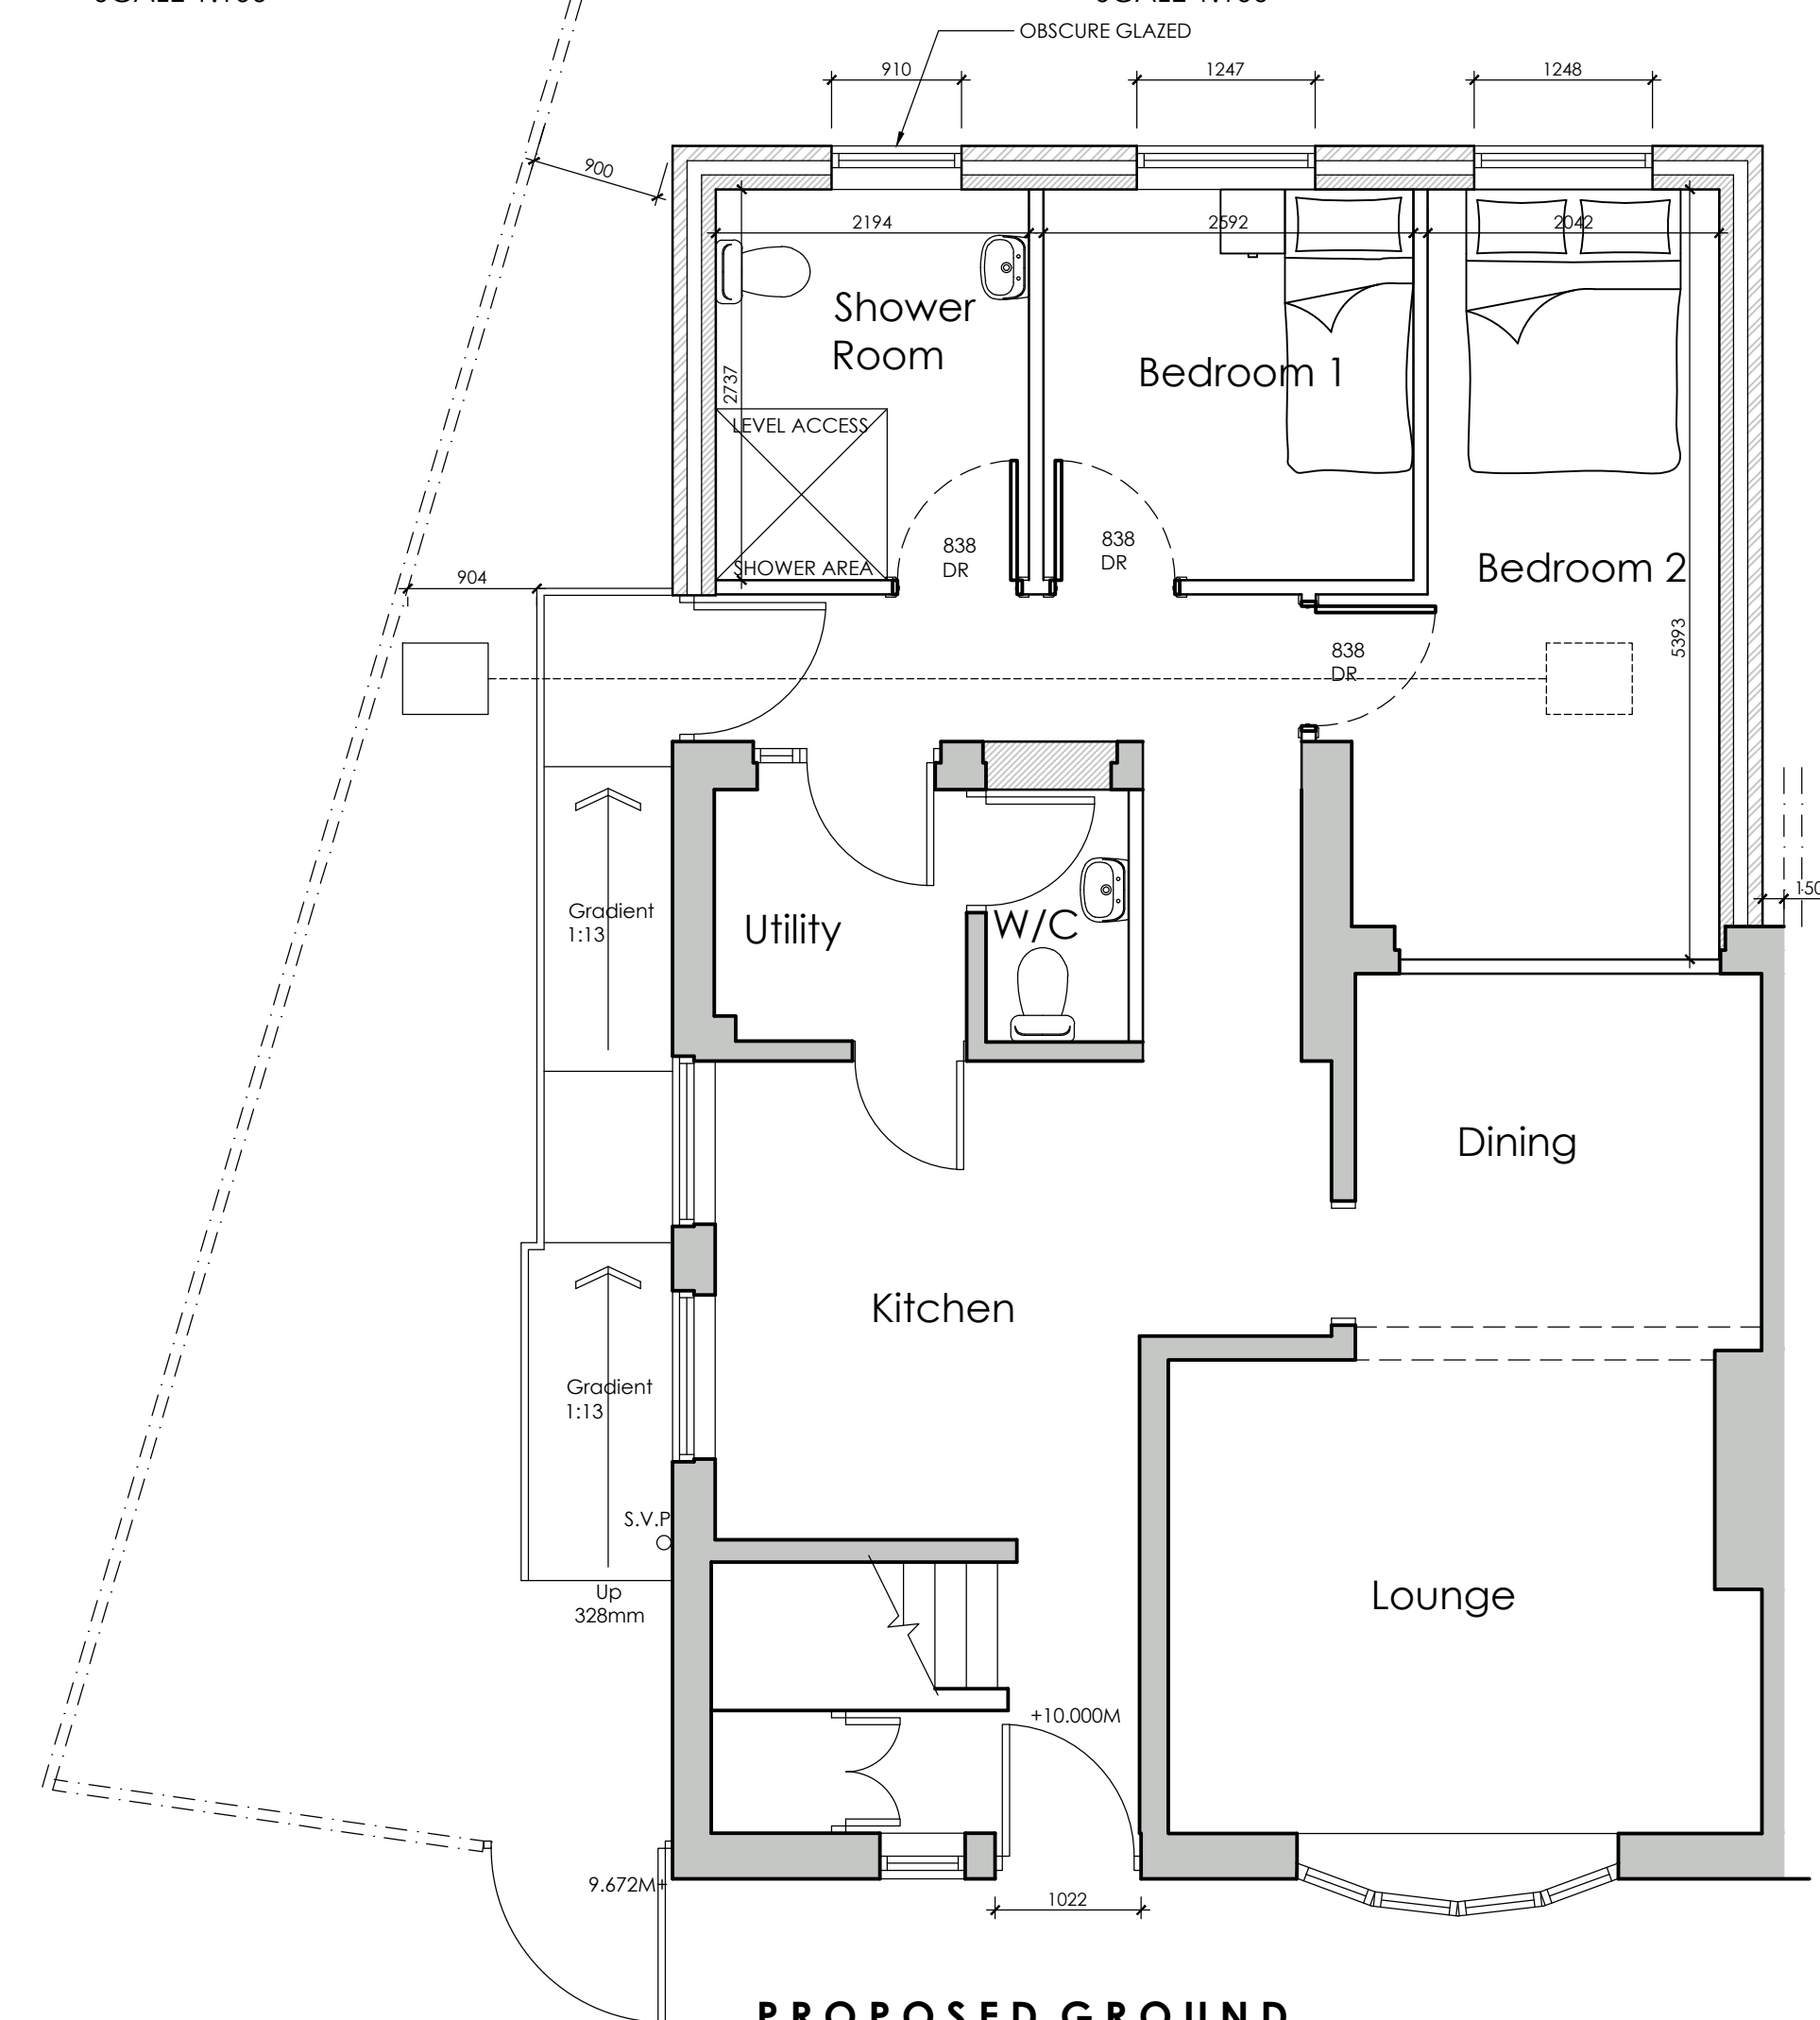

PROPOSED GROUND
FLOOR PLAN
SCALE 1:50

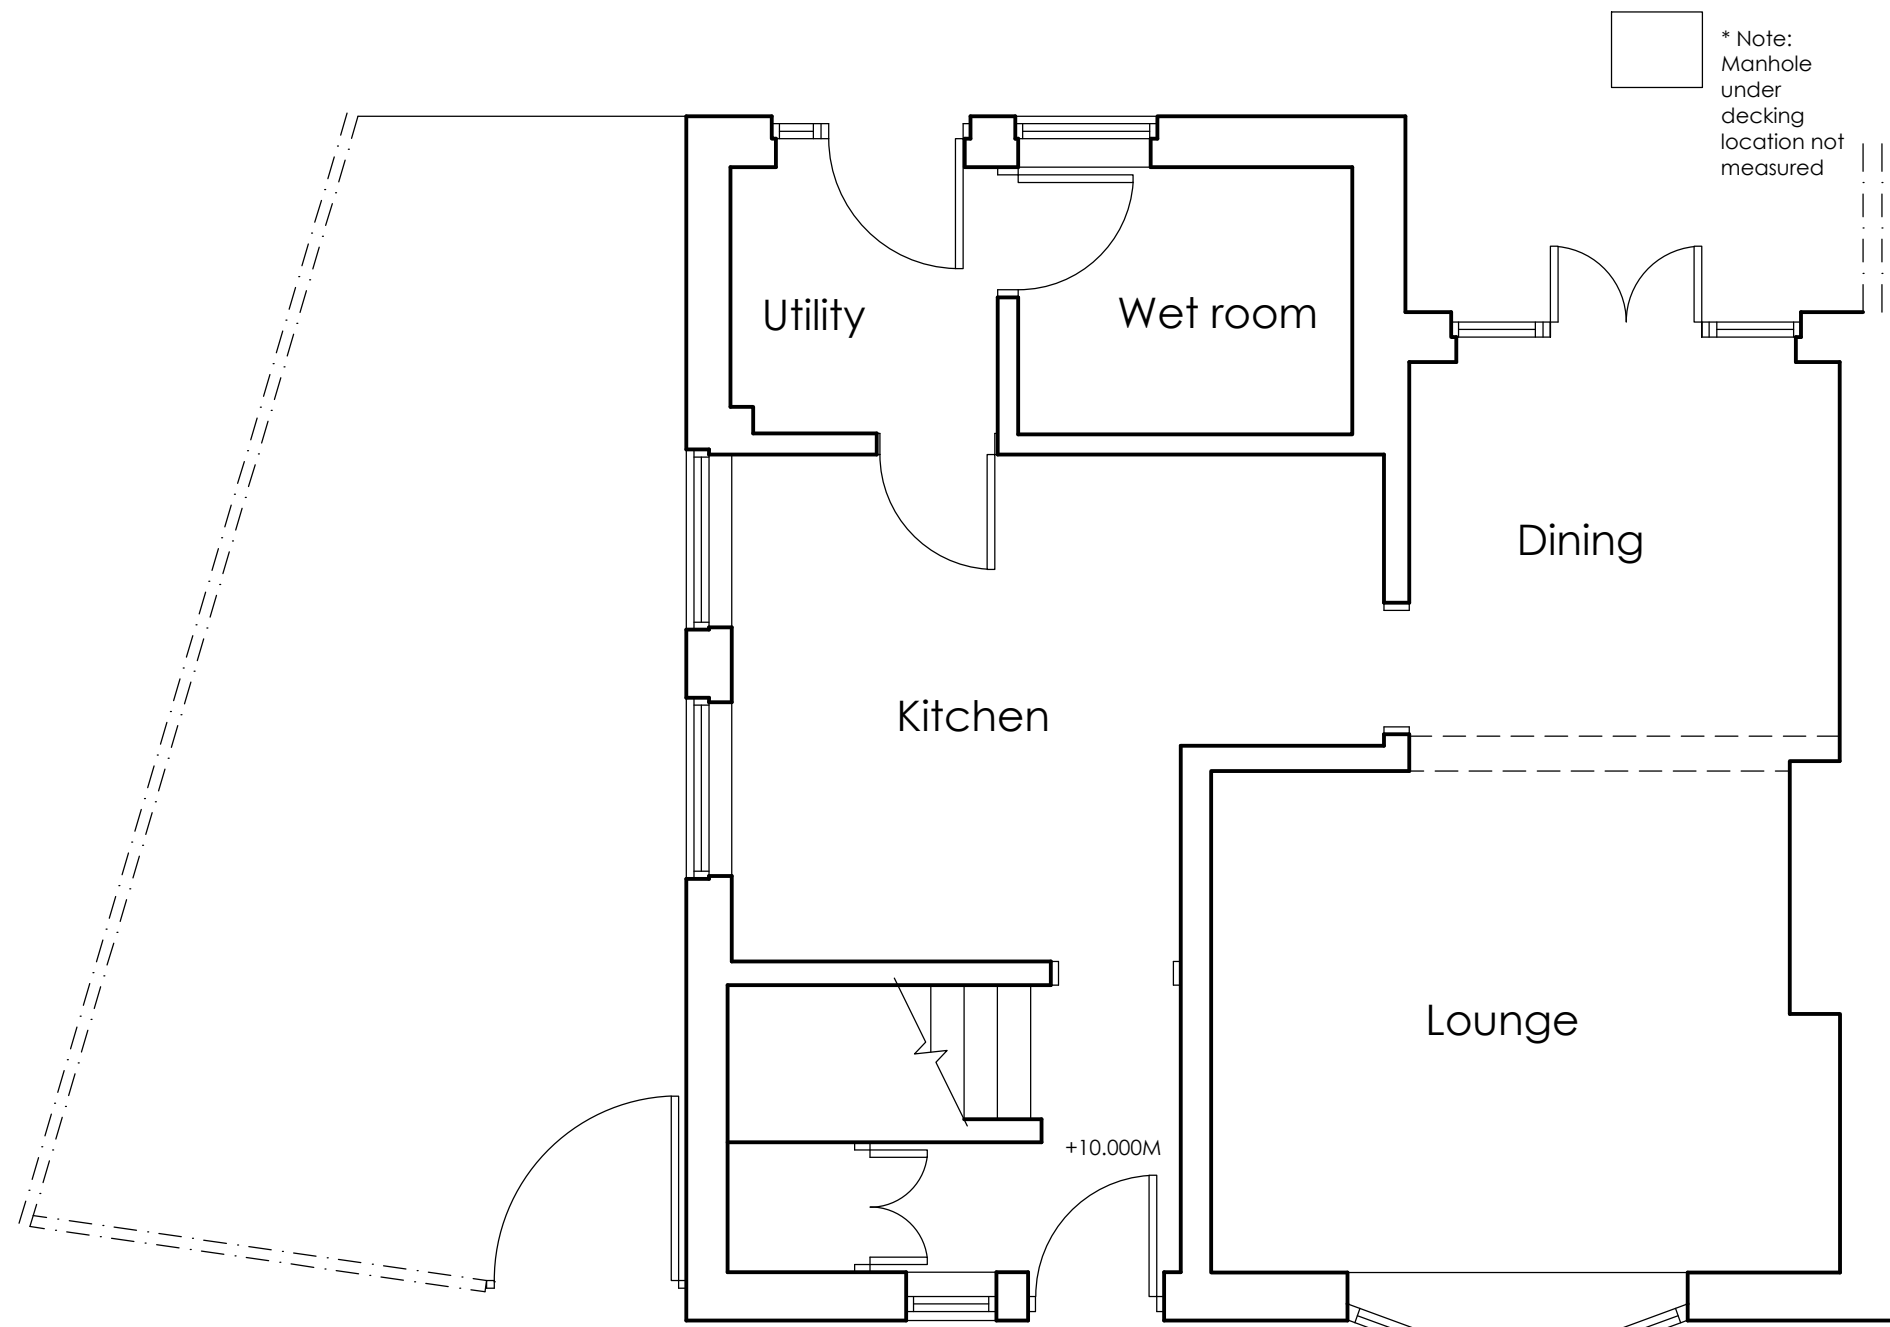

EXISTING GROUND
FLOOR PLAN
SCALE 1:50



LOCATION PLAN
SCALE 1:1250



BLOCK PLAN
SCALE 1:500

 WhiteAgus Architectural Services			OFFICE ONE, DRILL HALL, 11 EASTGATE, BARNESLEY, S70 2EU			Phone: 01226 208482 Email: info@whiteagus.co.uk Web: www.whiteagus.co.uk		
Project: PROPOSED WORKS AT 16 TOLLGATE CLOSE SHAFTON, S72 8QX						Client: MS CLAIRE HEMINGWAY		
Drawing Title: PLANS AND ELEVATIONS						Date: JANUARY		
						Scale: 1:50 & 1:100 @ A1		
						Ref. 01		Dwg. No. 23-158
						Rev. B		
Date			Suffix			Description		
29/07/2024			A			OPTION 2 SELECTED, FRONT GARDEN ALTERATIONS REMOVED		
15/08/2024			B			REVISED FOR PLANNING		