
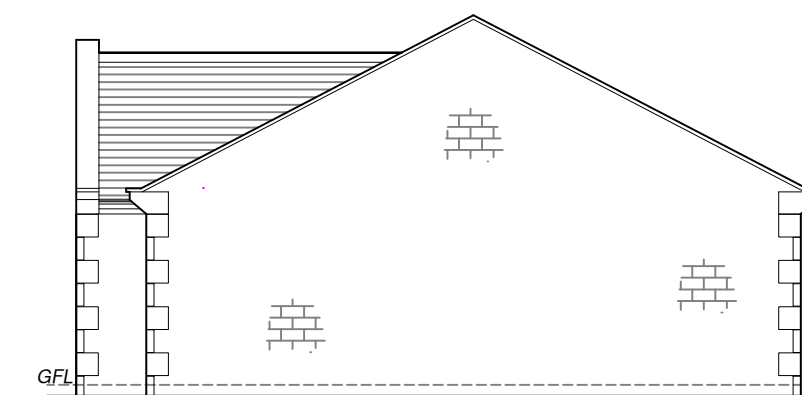
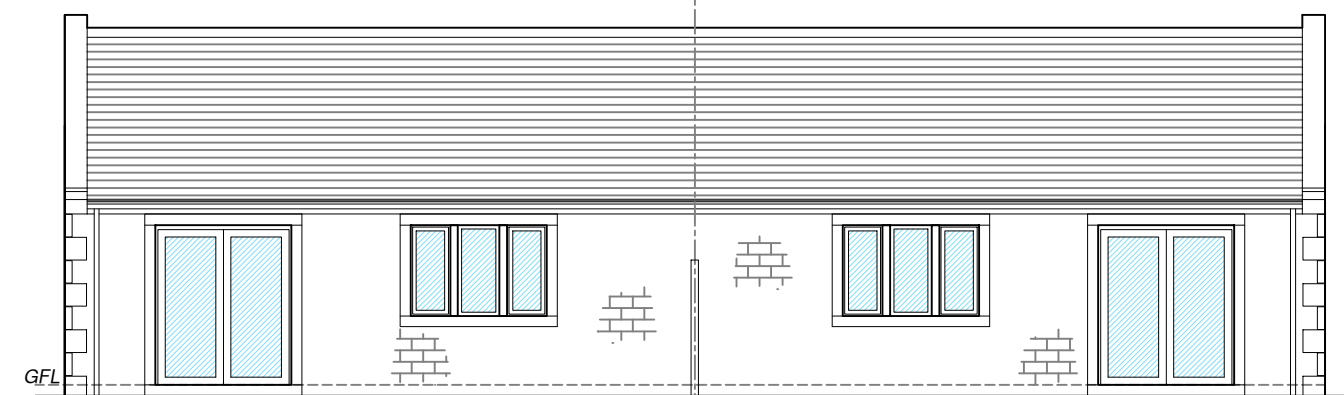
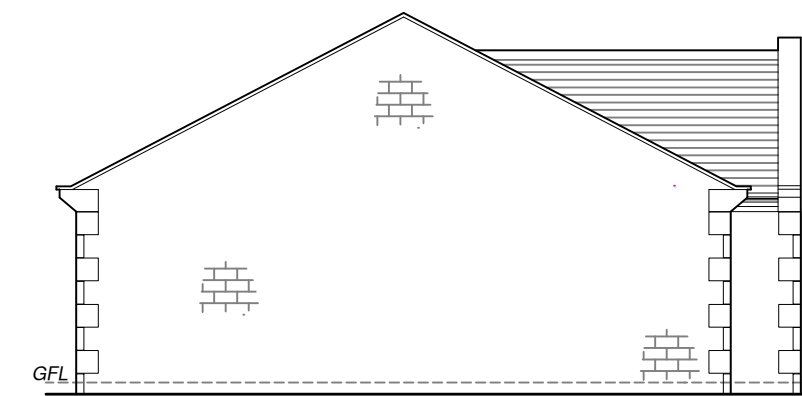
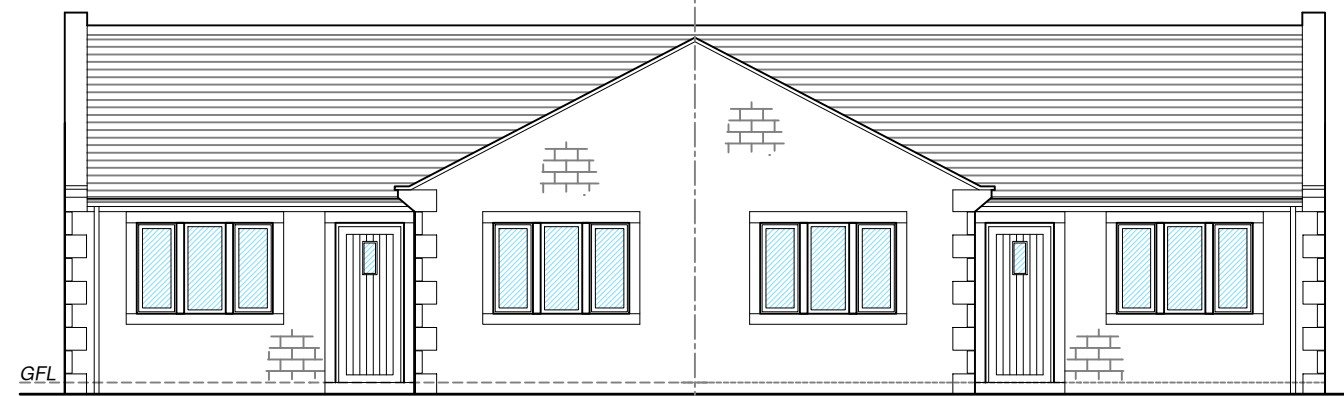
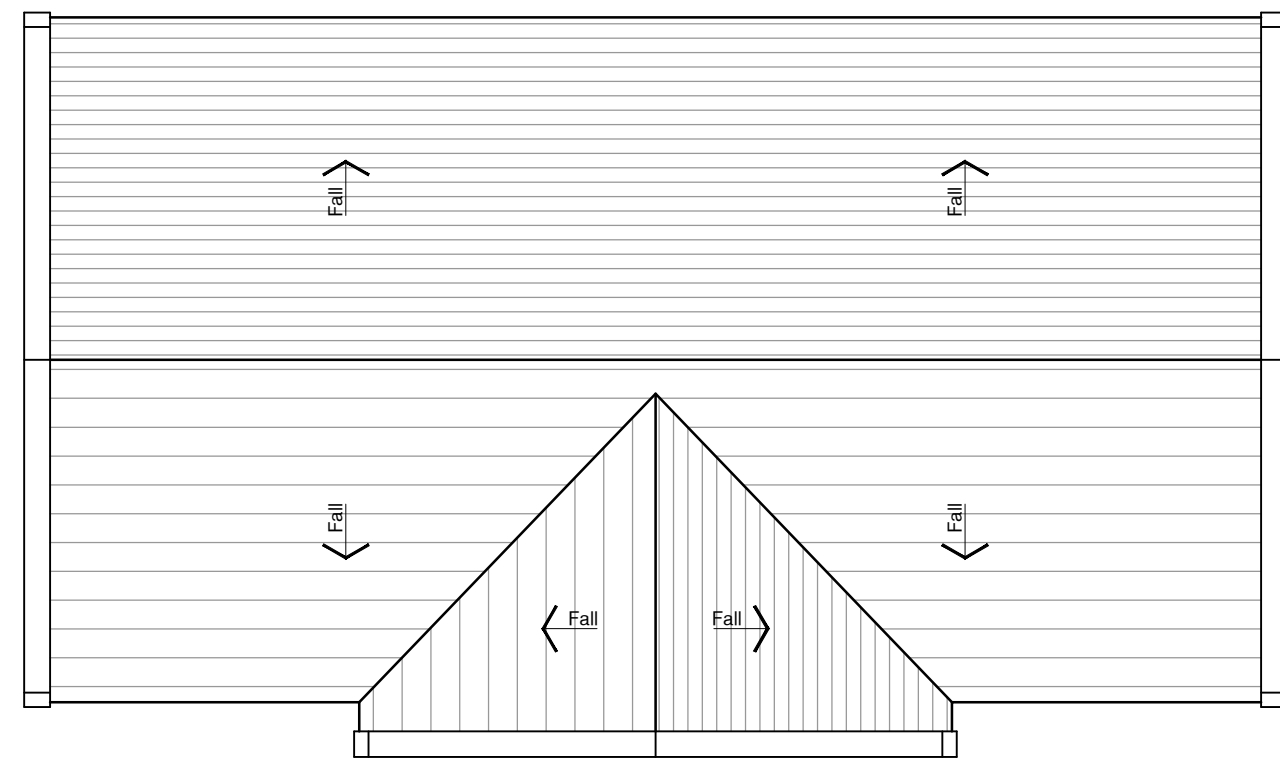
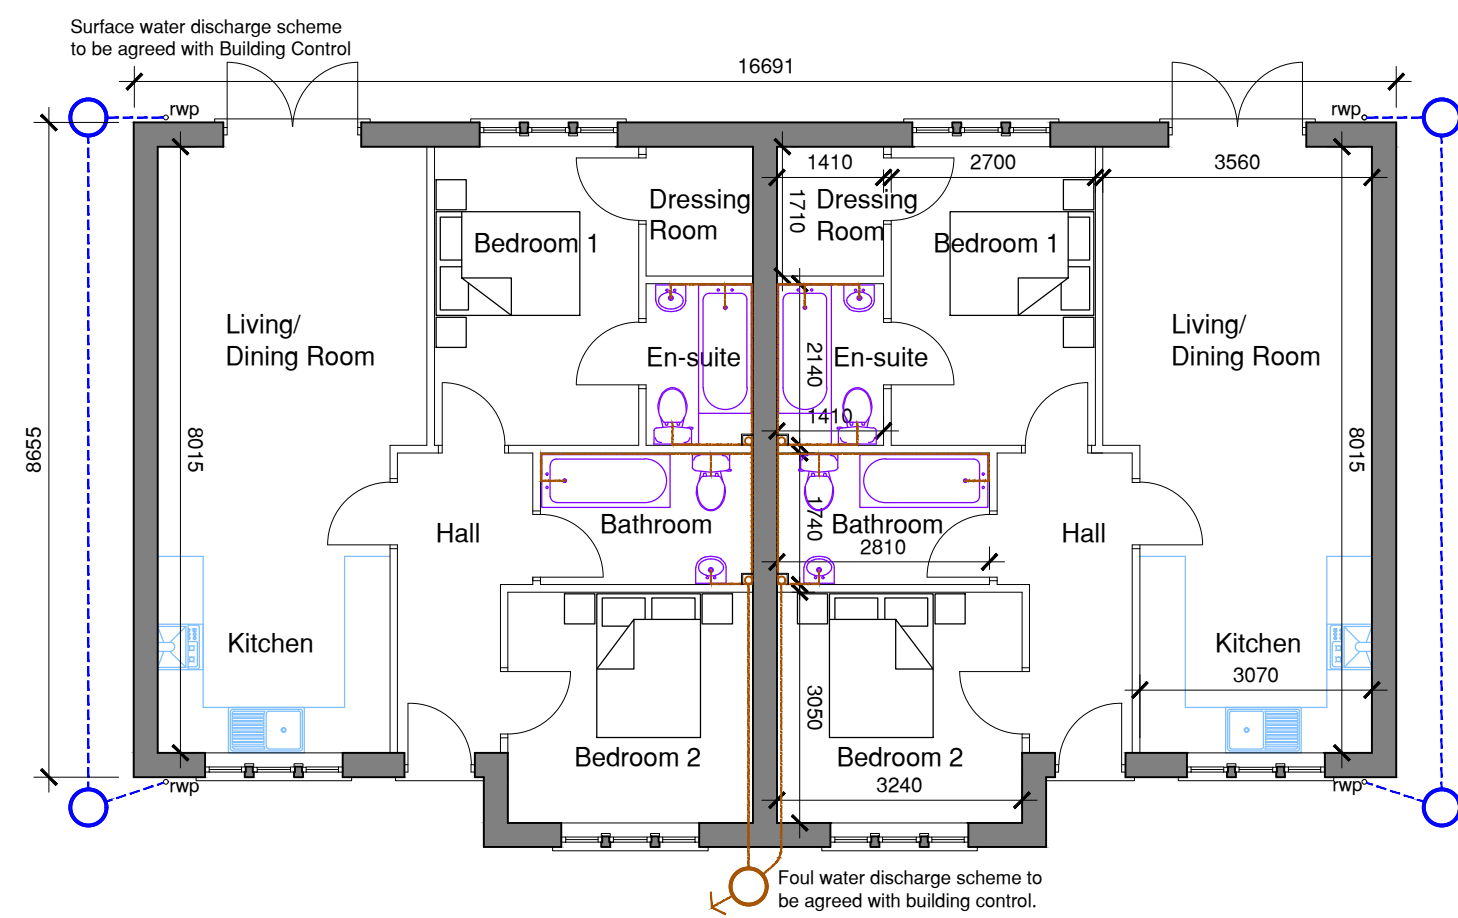
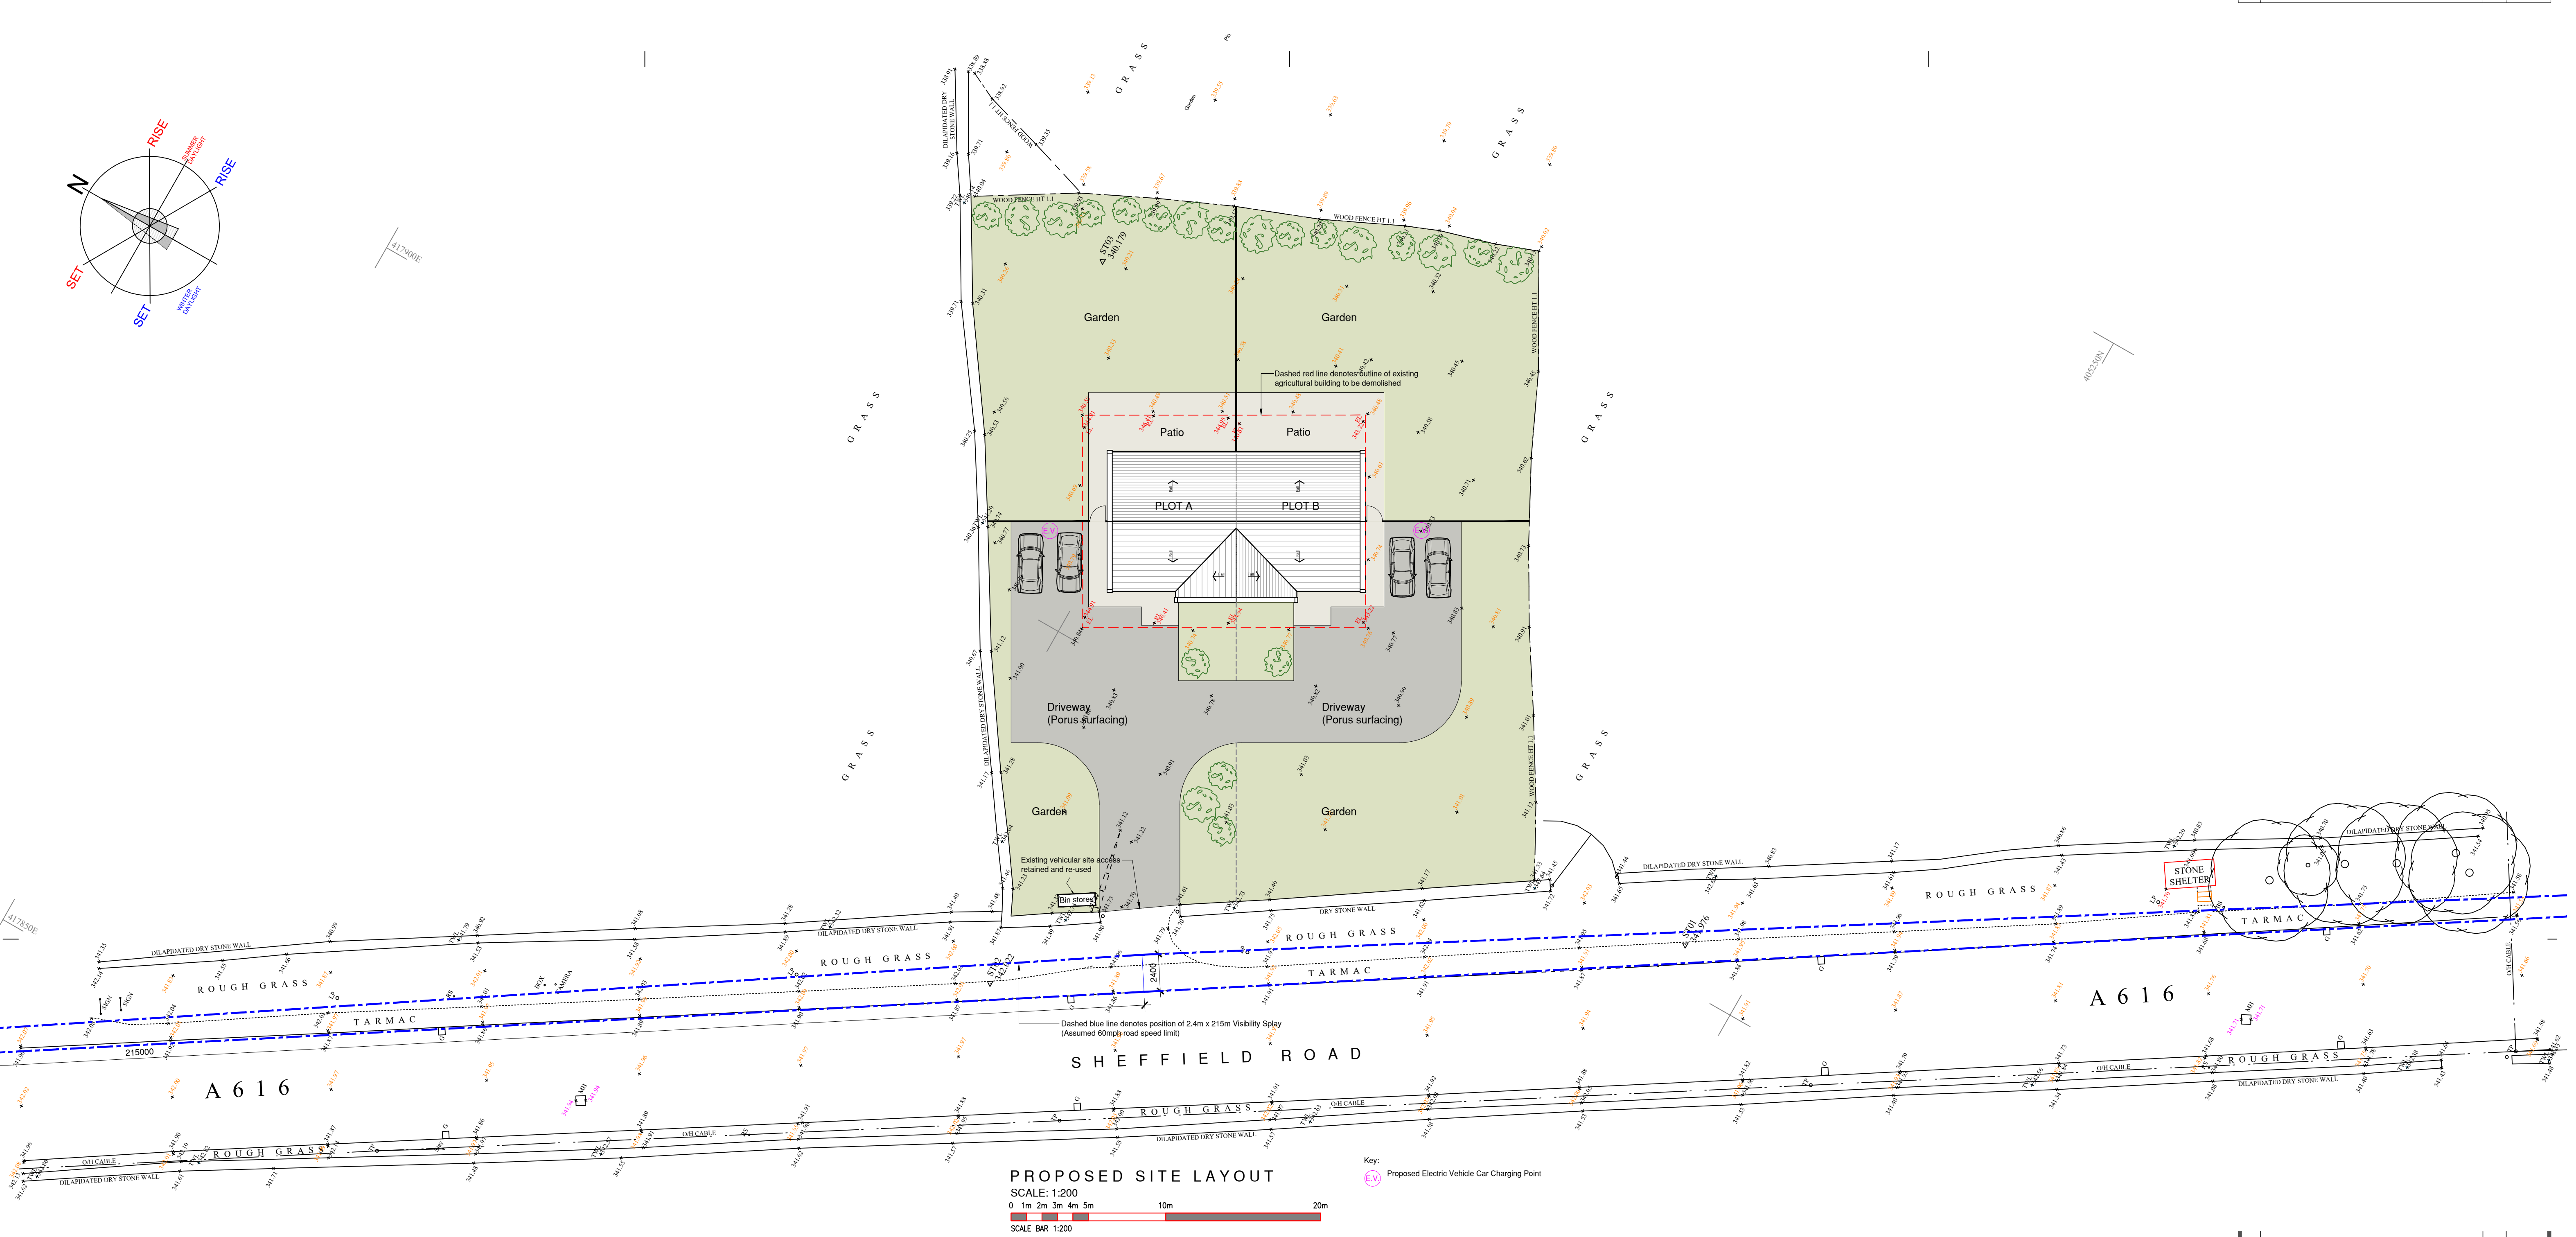


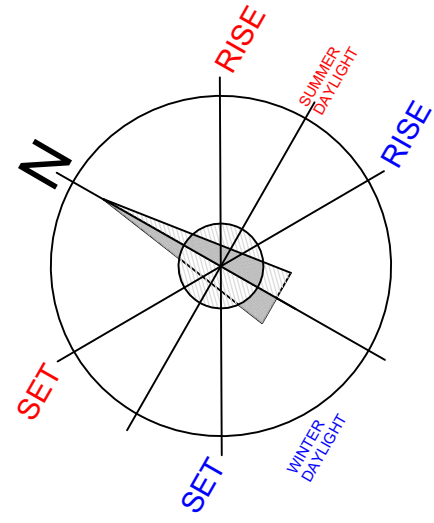

Rev	Note	Initial	Date
T D JAGGER PROPERTY CONSULTANTS			
3 Richmond House, Caldene Business Park, Mytholmroyd, Hebden Bridge, West Yorkshire, HX7 5QJ 01422 883317 www.tdjagger.ltd.uk			
Client The Trustees of M Hemsley Dec'd.			
Project Proposed Residential Development Sheffield Road, Hepworth, Holmfirth, HD9 1TP			
Drawing Proposed Site Layout Proposed Floor Plans & Elevations			
Date April 2022	Drawn RAL	Checked BH	Scale As Drwg @ A1
Drwg. No. 2953 03			Revision -
Drawings are to scale indicated for planning purposes. No scaling permitted for construction purposes. Information on this drawing is copyright. All rights reserved. No part of this work may be reproduced or transmitted in any form by any means, either electronically, mechanically, by photocopying, recording or otherwise stored in any retrieval system of any nature, without the express consent of T D Jagger Ltd.			
Don't Ignore Health & Safety It Might Just Save Your Life			