



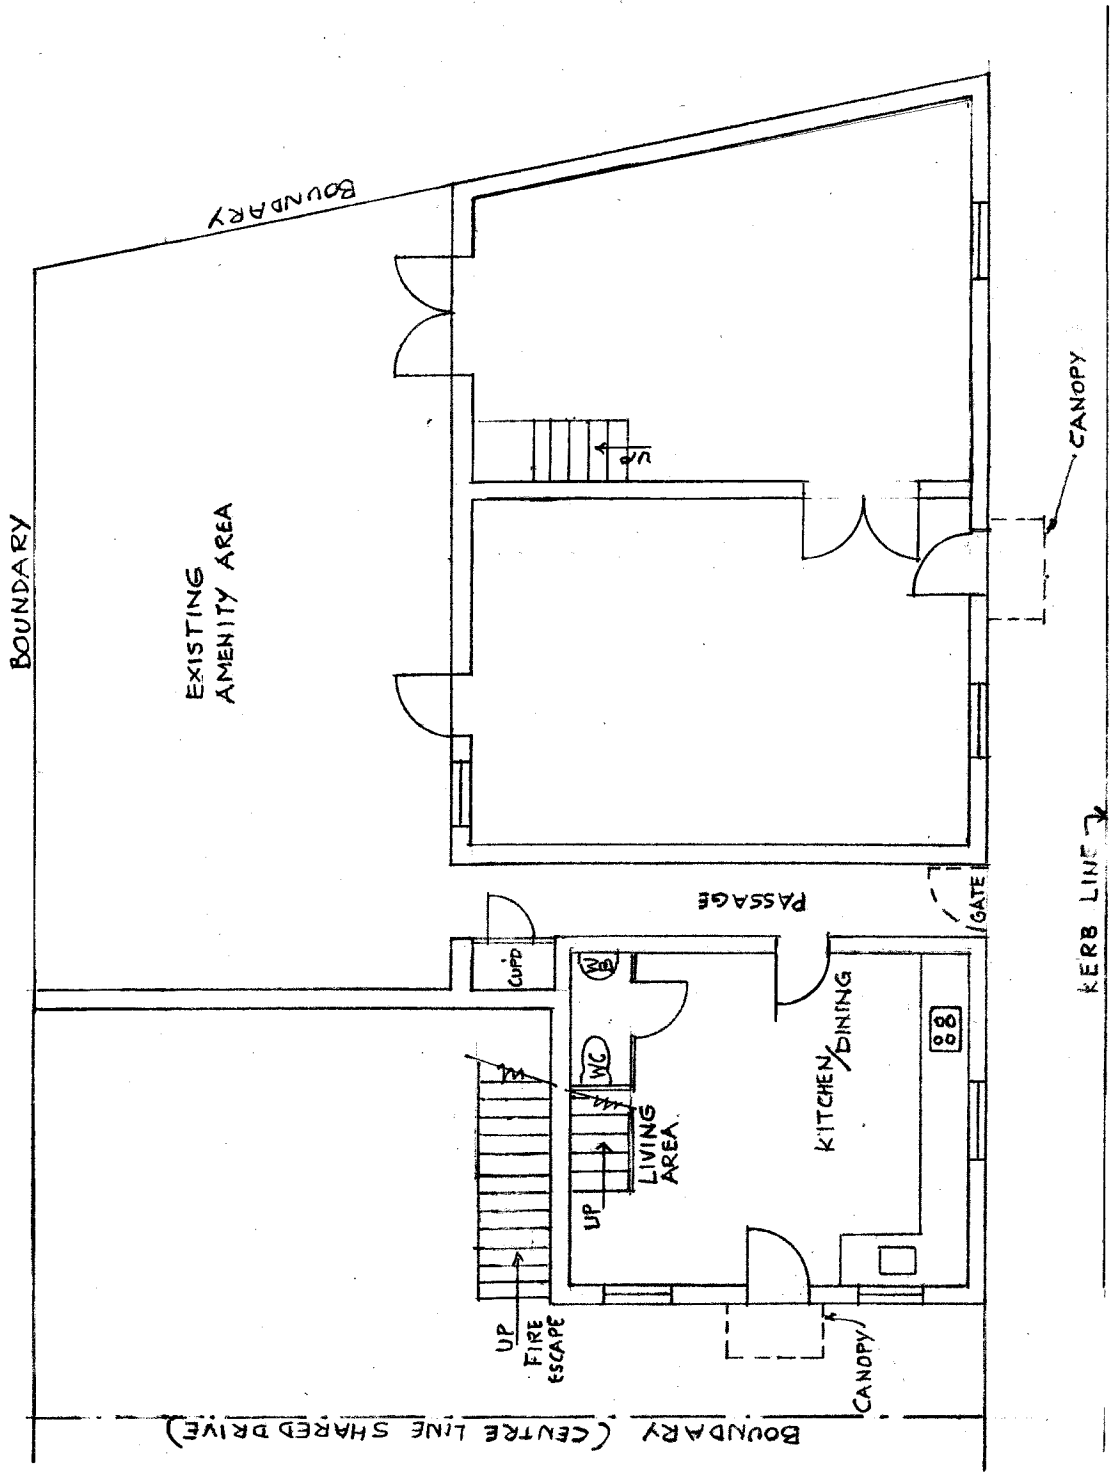

QUARRY STREET

GROUND FLOOR


SITE PLAN

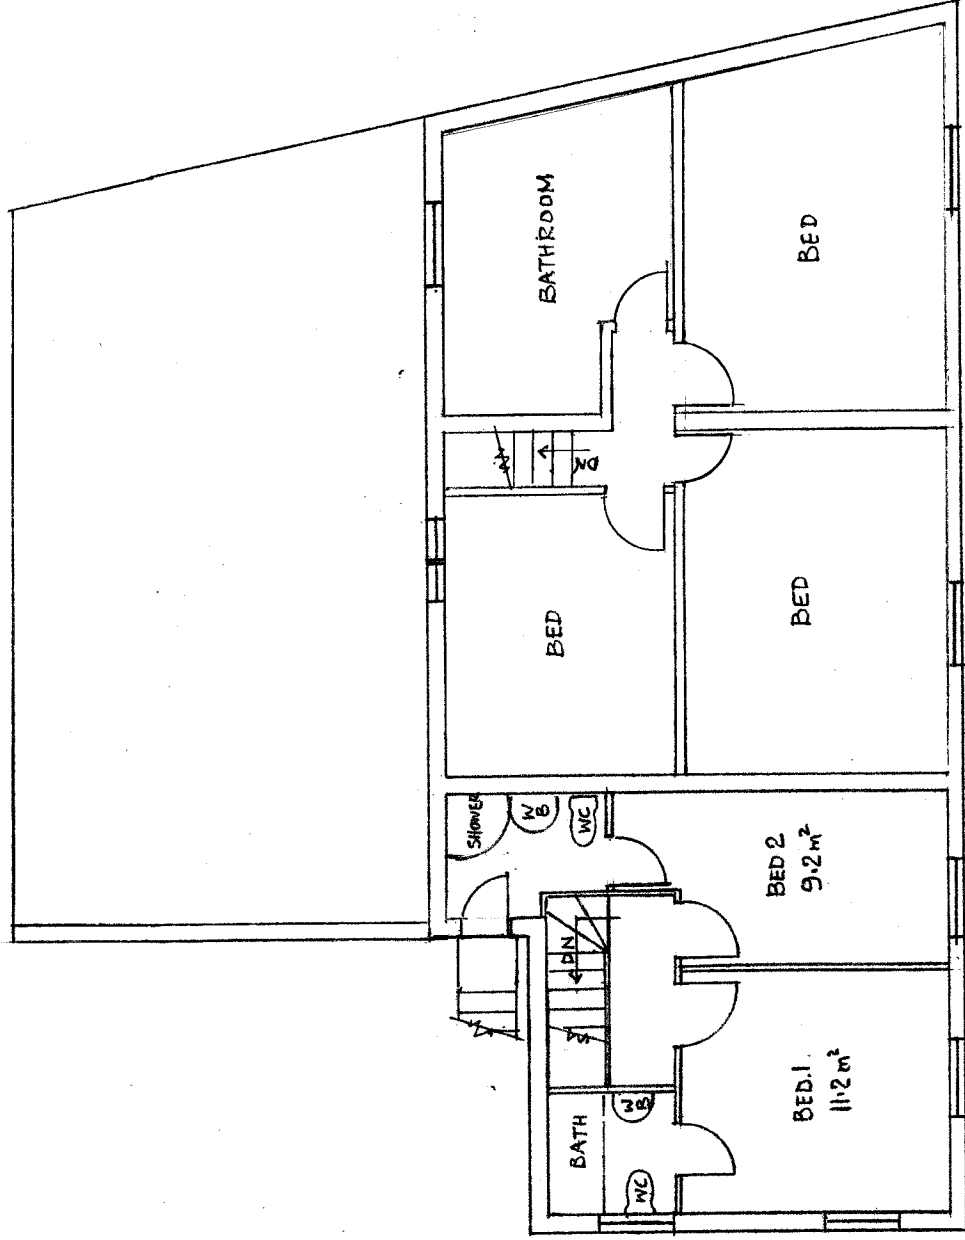

FIRST FLOOR

This drawing is part of a set of drawings which must be read together. No work is to be started without all relevant local authority written approvals.

COPYRIGHT ©

 

JOB	15 QUARRY STREET, BARNSELEY S70 1HU	REVISIONS	DATE	REV.
TITLE	CHANGE OF USE	REMARKS	JUNE 2012	
DETAIL	EXISTING PLANS INCLUDING SITE PLAN		DRAWING NO.	
CLIENT	MR KISH SUNDARALINGAM		QU-1	