


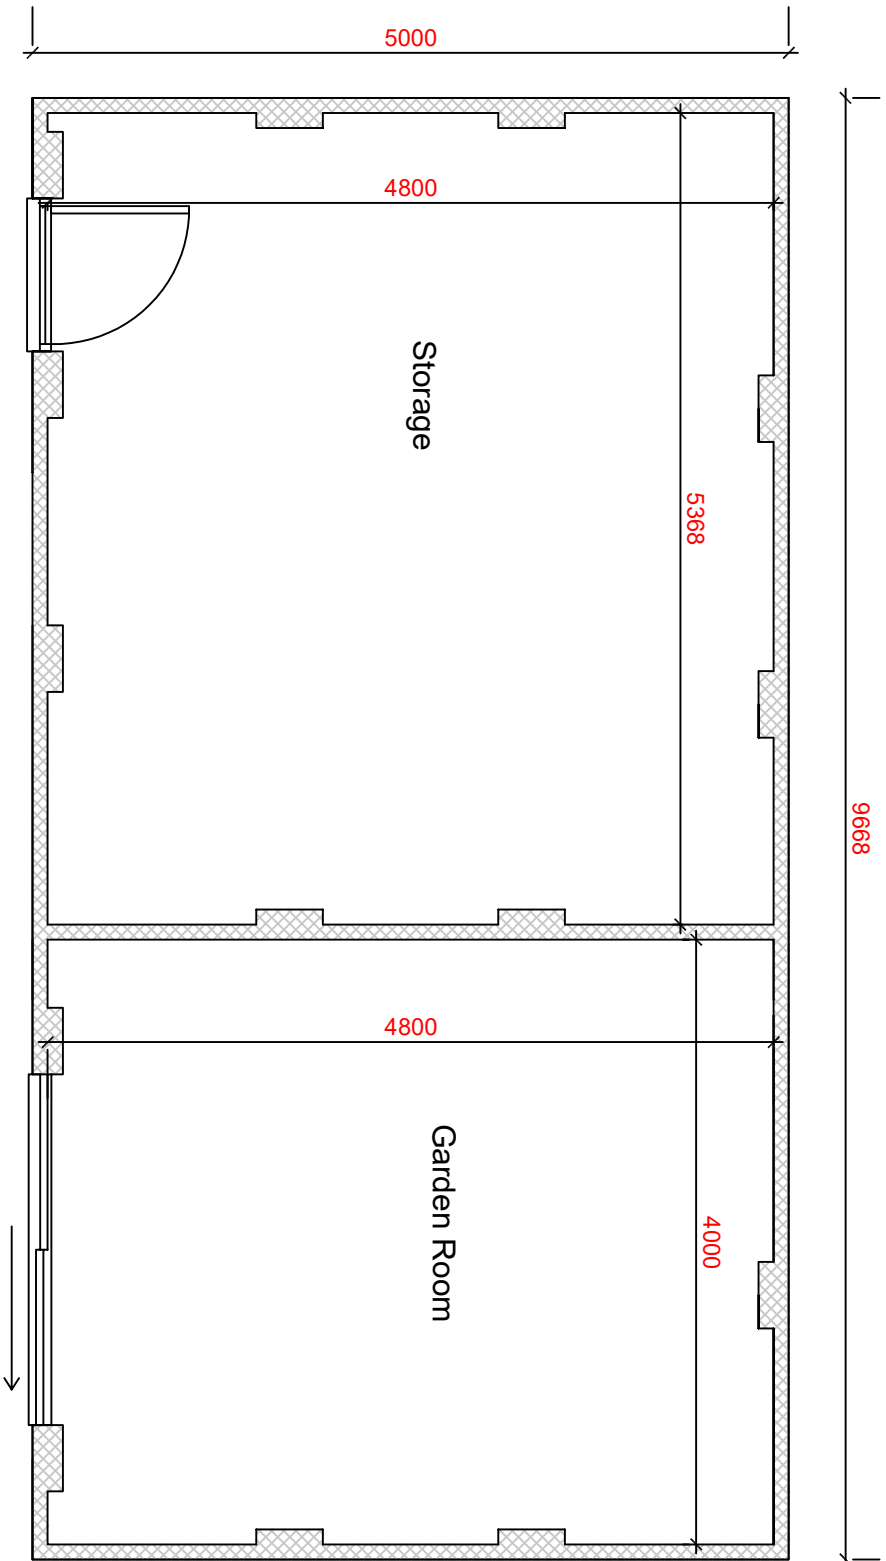

Project
14 Carr Head Lane, Bolton on Dearne

Title
Proposed Floor Plan

Drawing No -
001-006-BH

Scale - 1/50
Date - 21-10-20
Drawn By - BH