



Scale 1:500 @ A4

Drawing No 28HSROY-02

Date JANUARY 2011

© CDS Floor Plans


mail@cdsfloorplans.co.uk

07411 683773

www.cdsfloorplans.co.uk

# PARKING PLAN

28 High Street, Royston

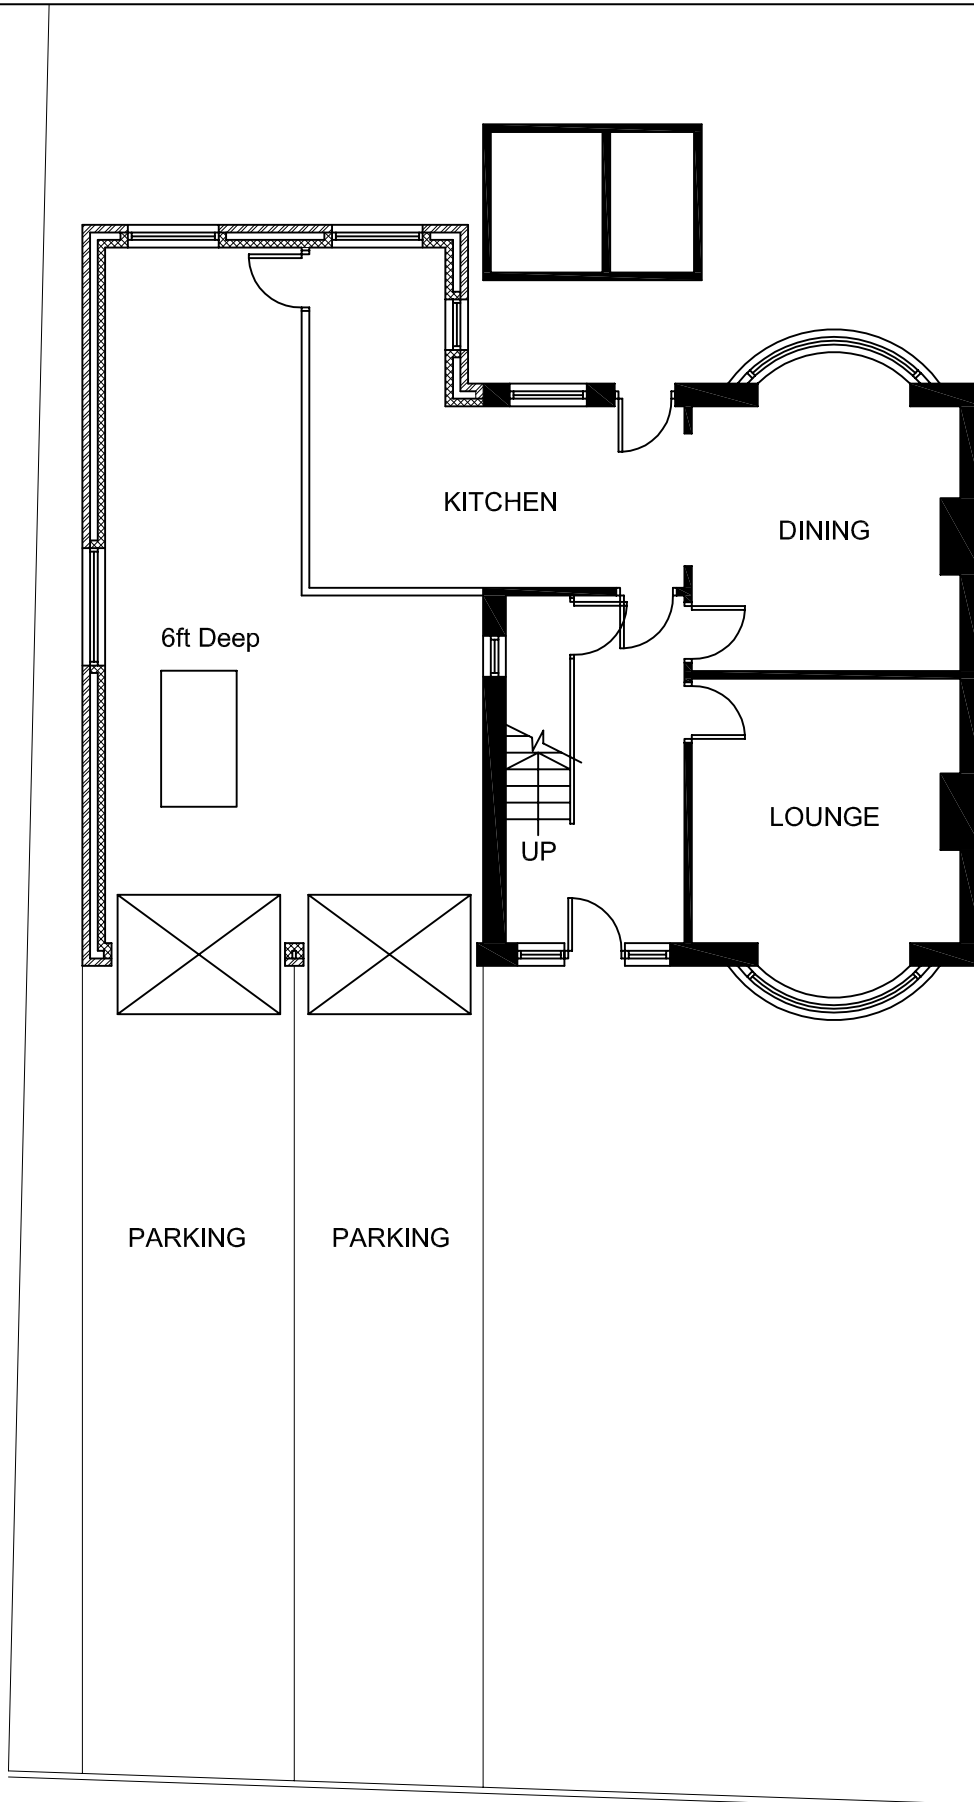

## HIGH STREET