




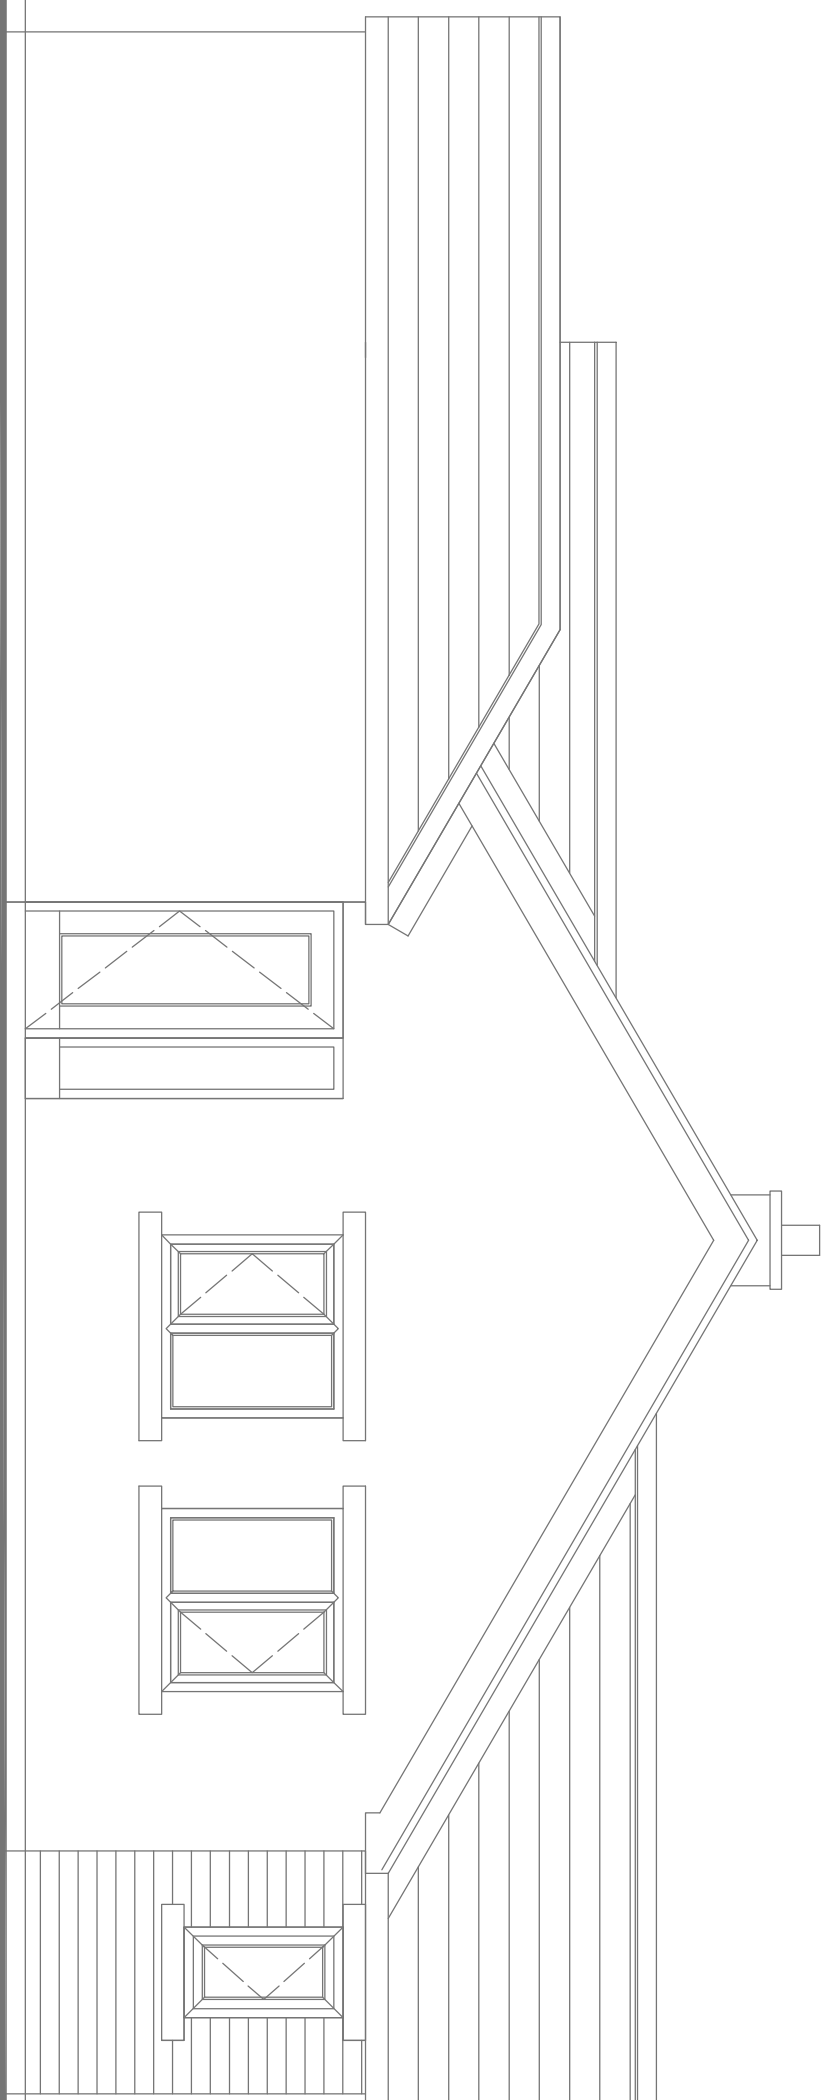


02 FRONT ELEVATION
Scale 1:50

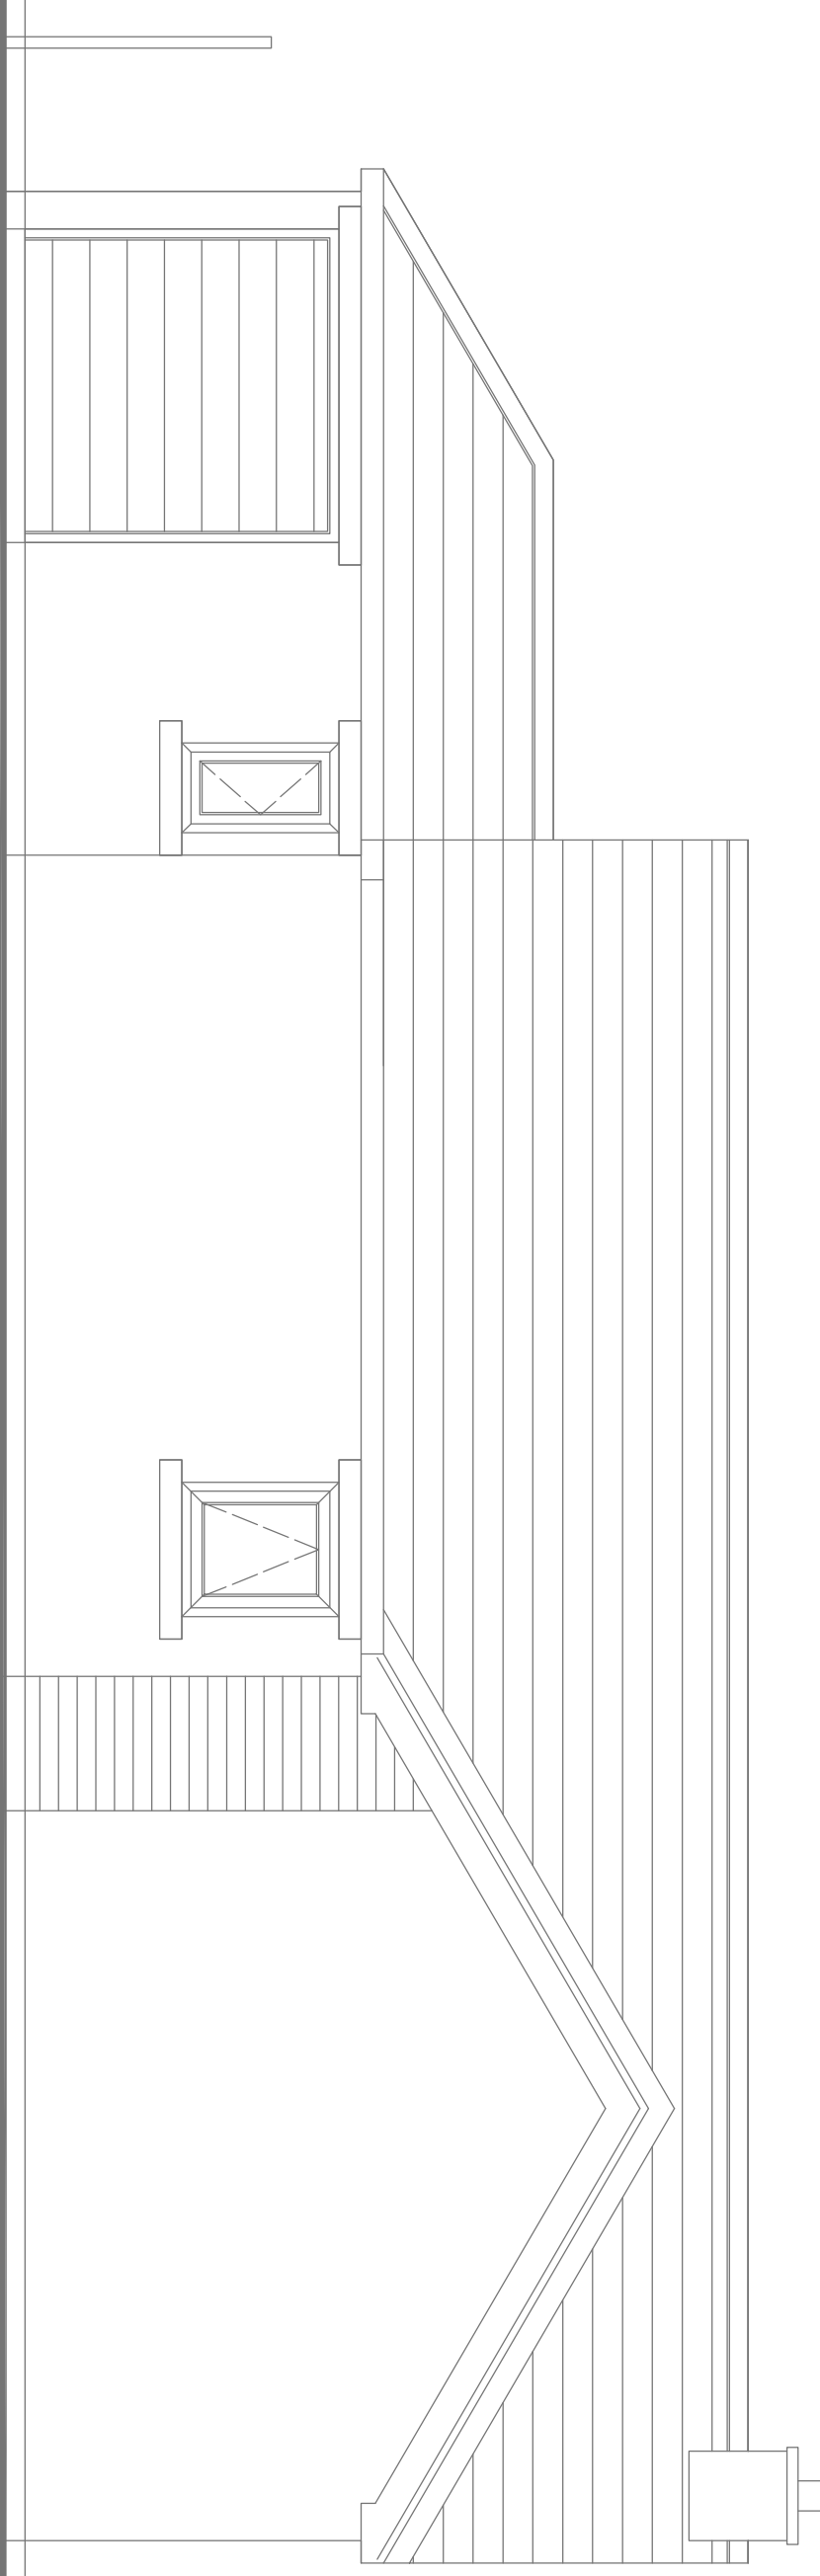


01 SIDE ELEVATION
Scale 1:50

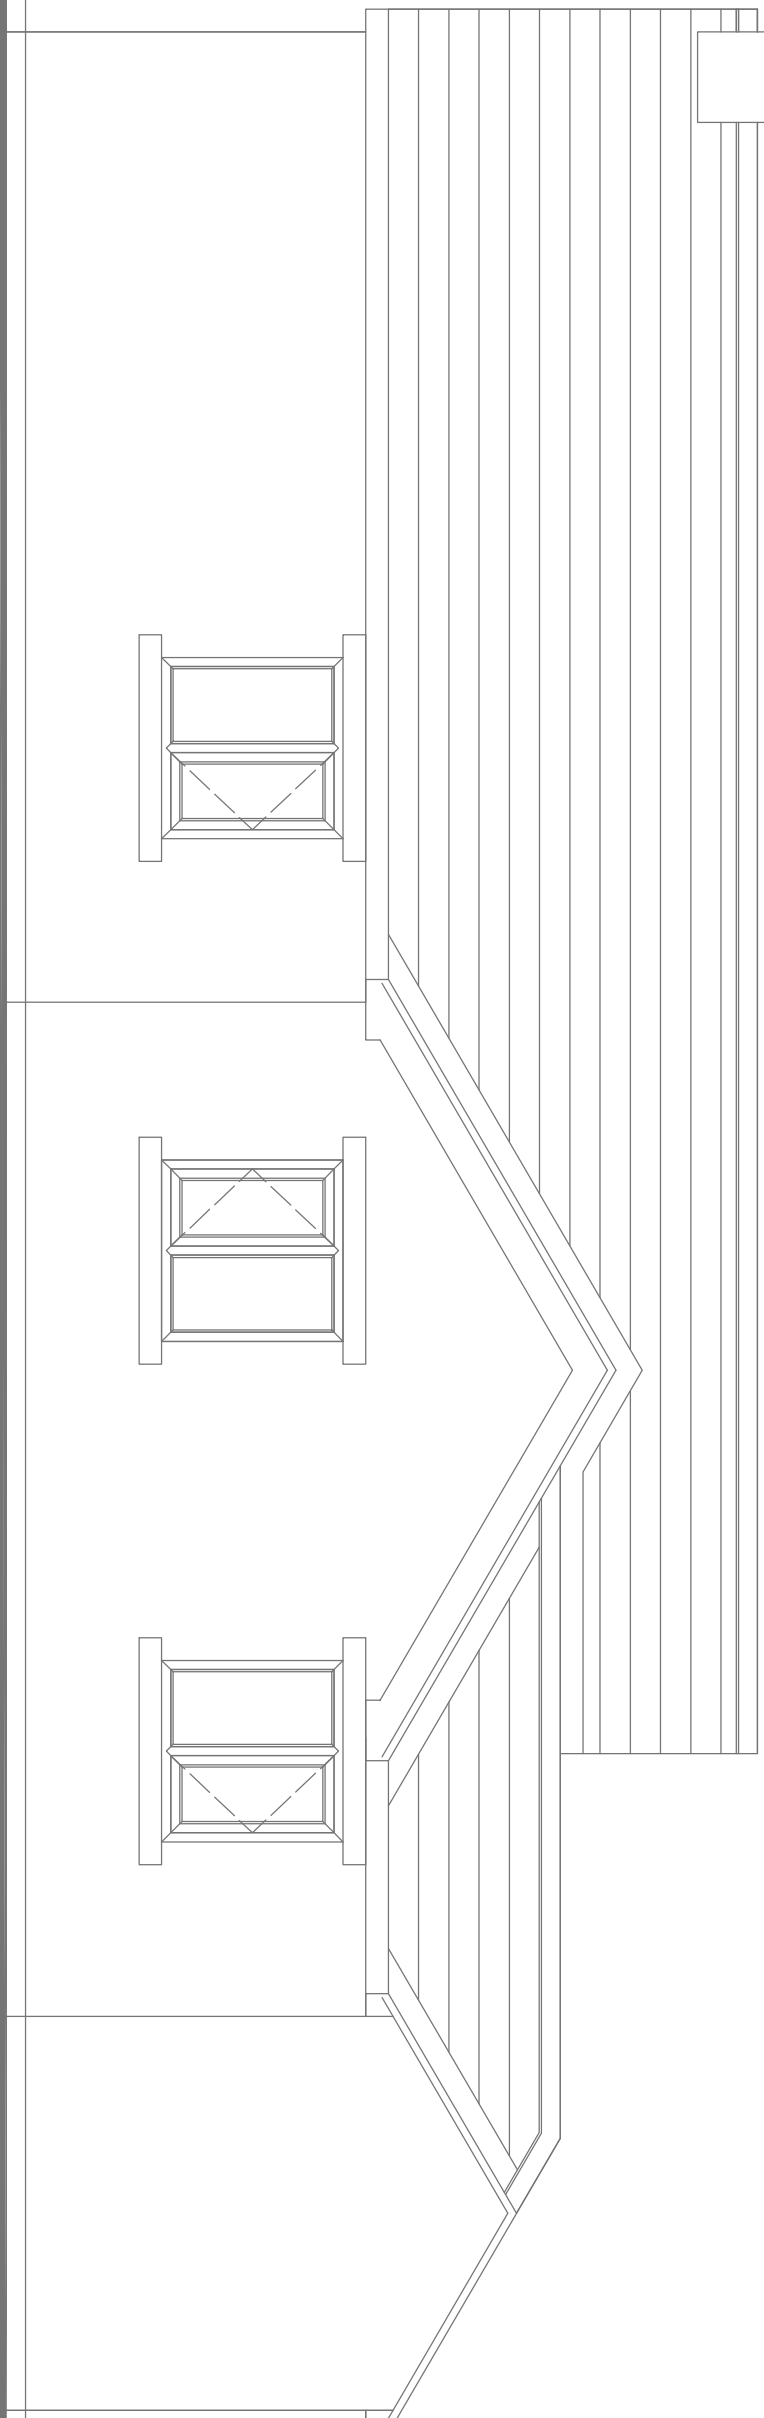


01 SIDE ELEVATION
Scale 1:50

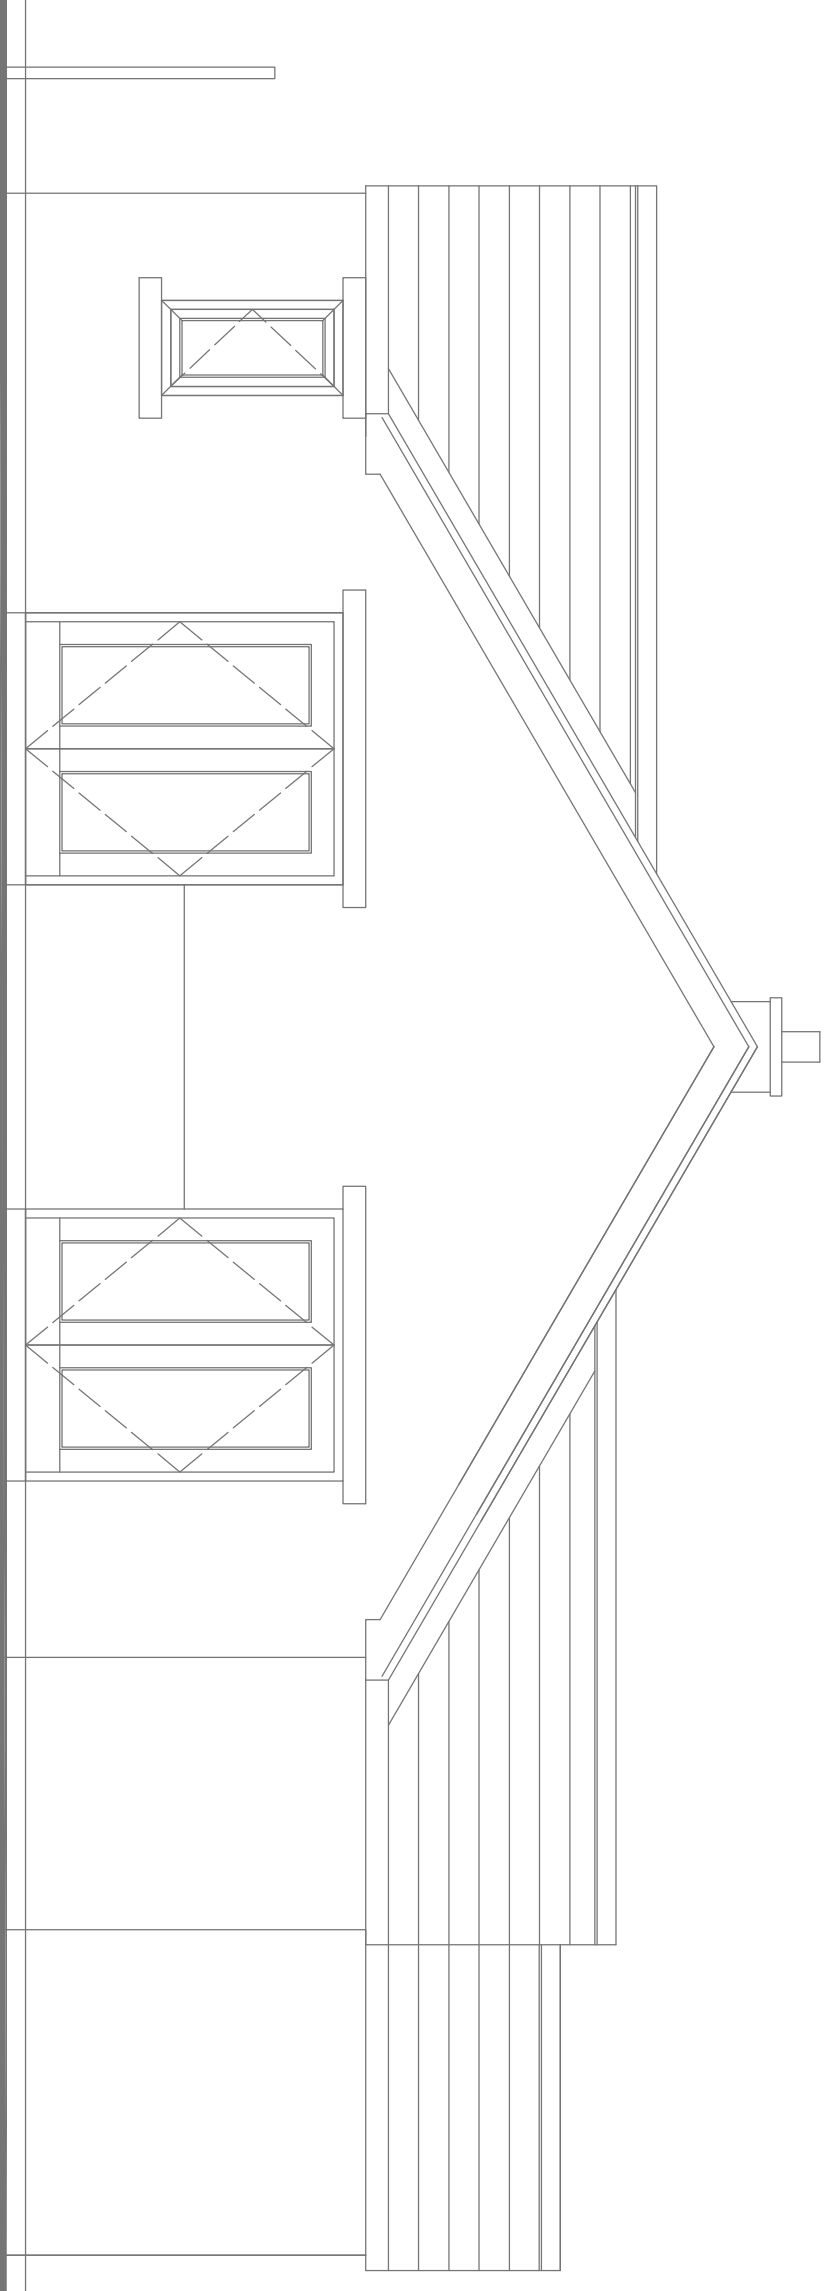


02 REAR ELEVATION
Scale 1:50

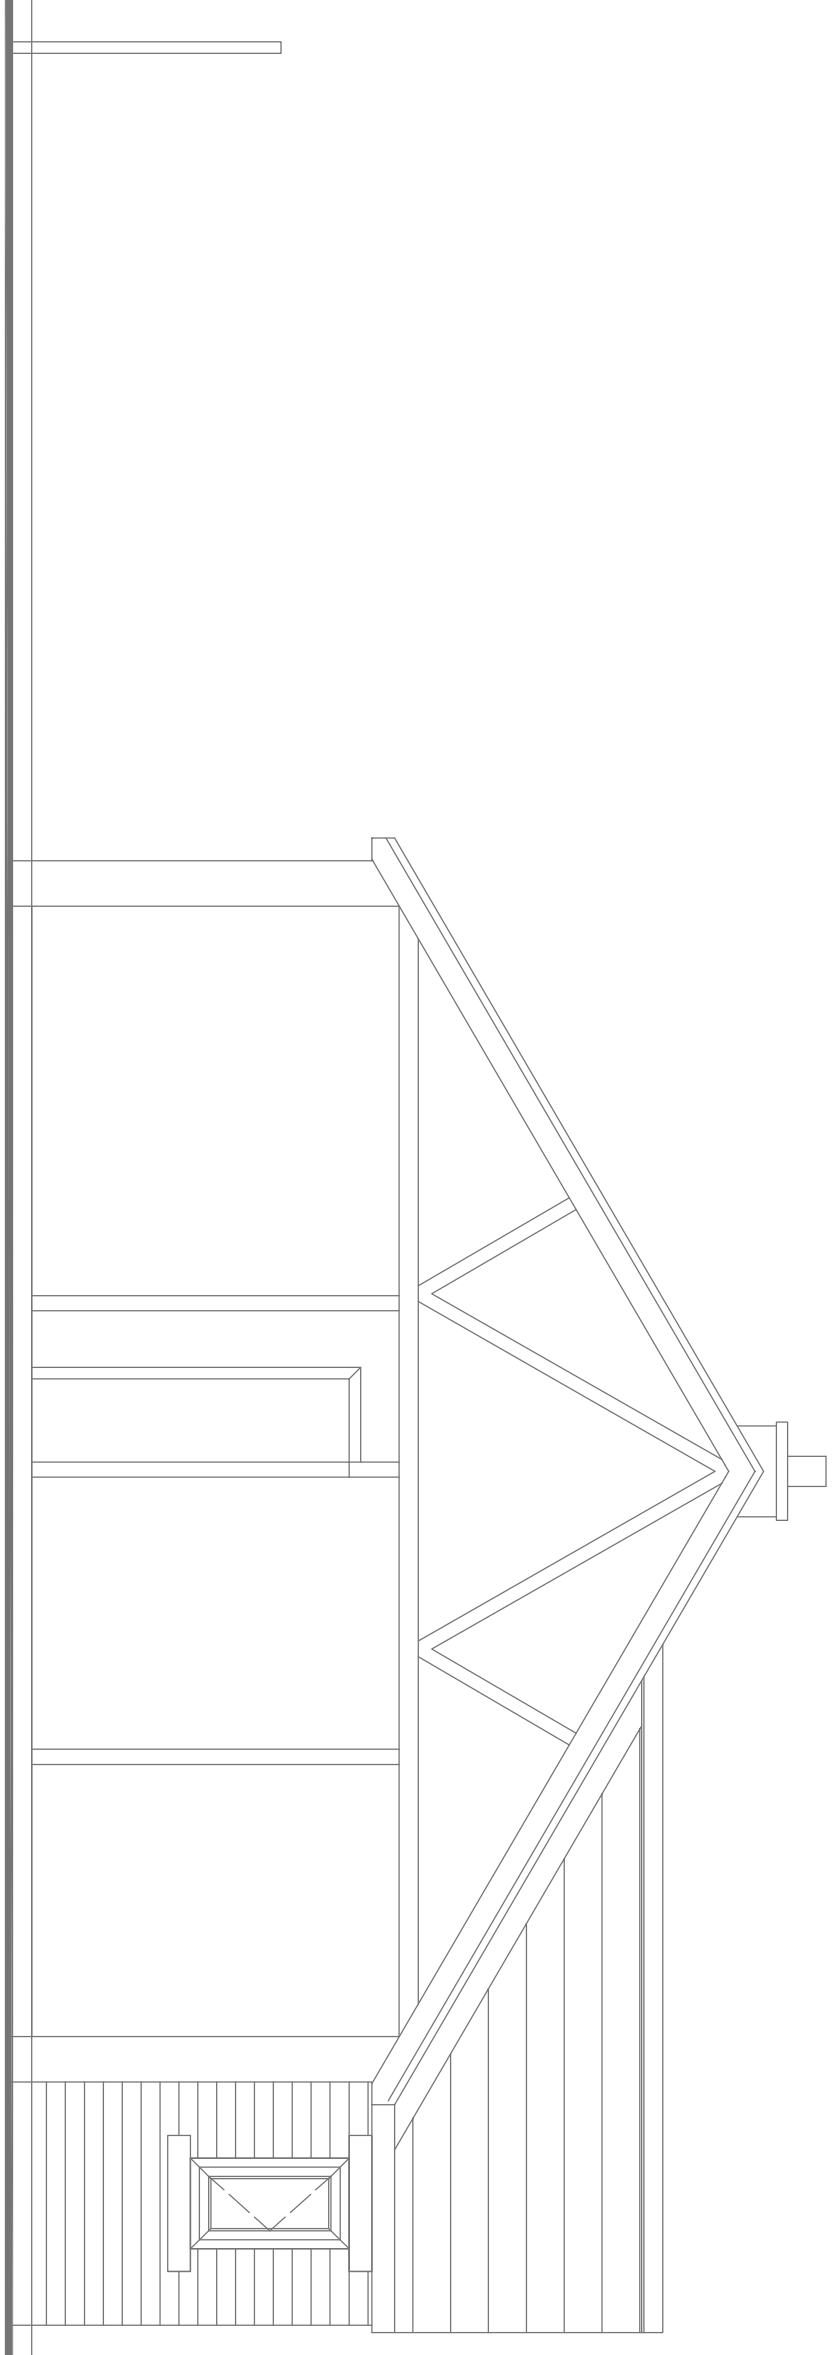

03 SECTION
Scale 1:50

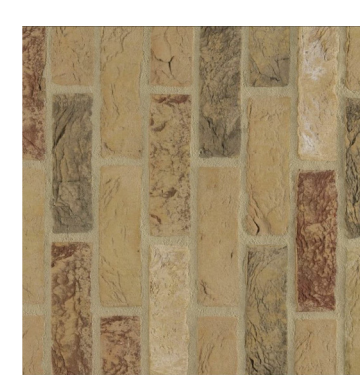


WIENERBERGER HATHERSAGE BLEND

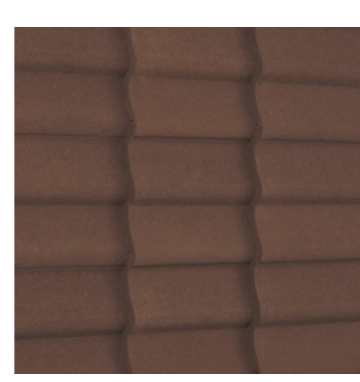


SANTOFT DOUBLE PANTILE
SMOOTH BROWN



WHITE - UPVC WINDOWS

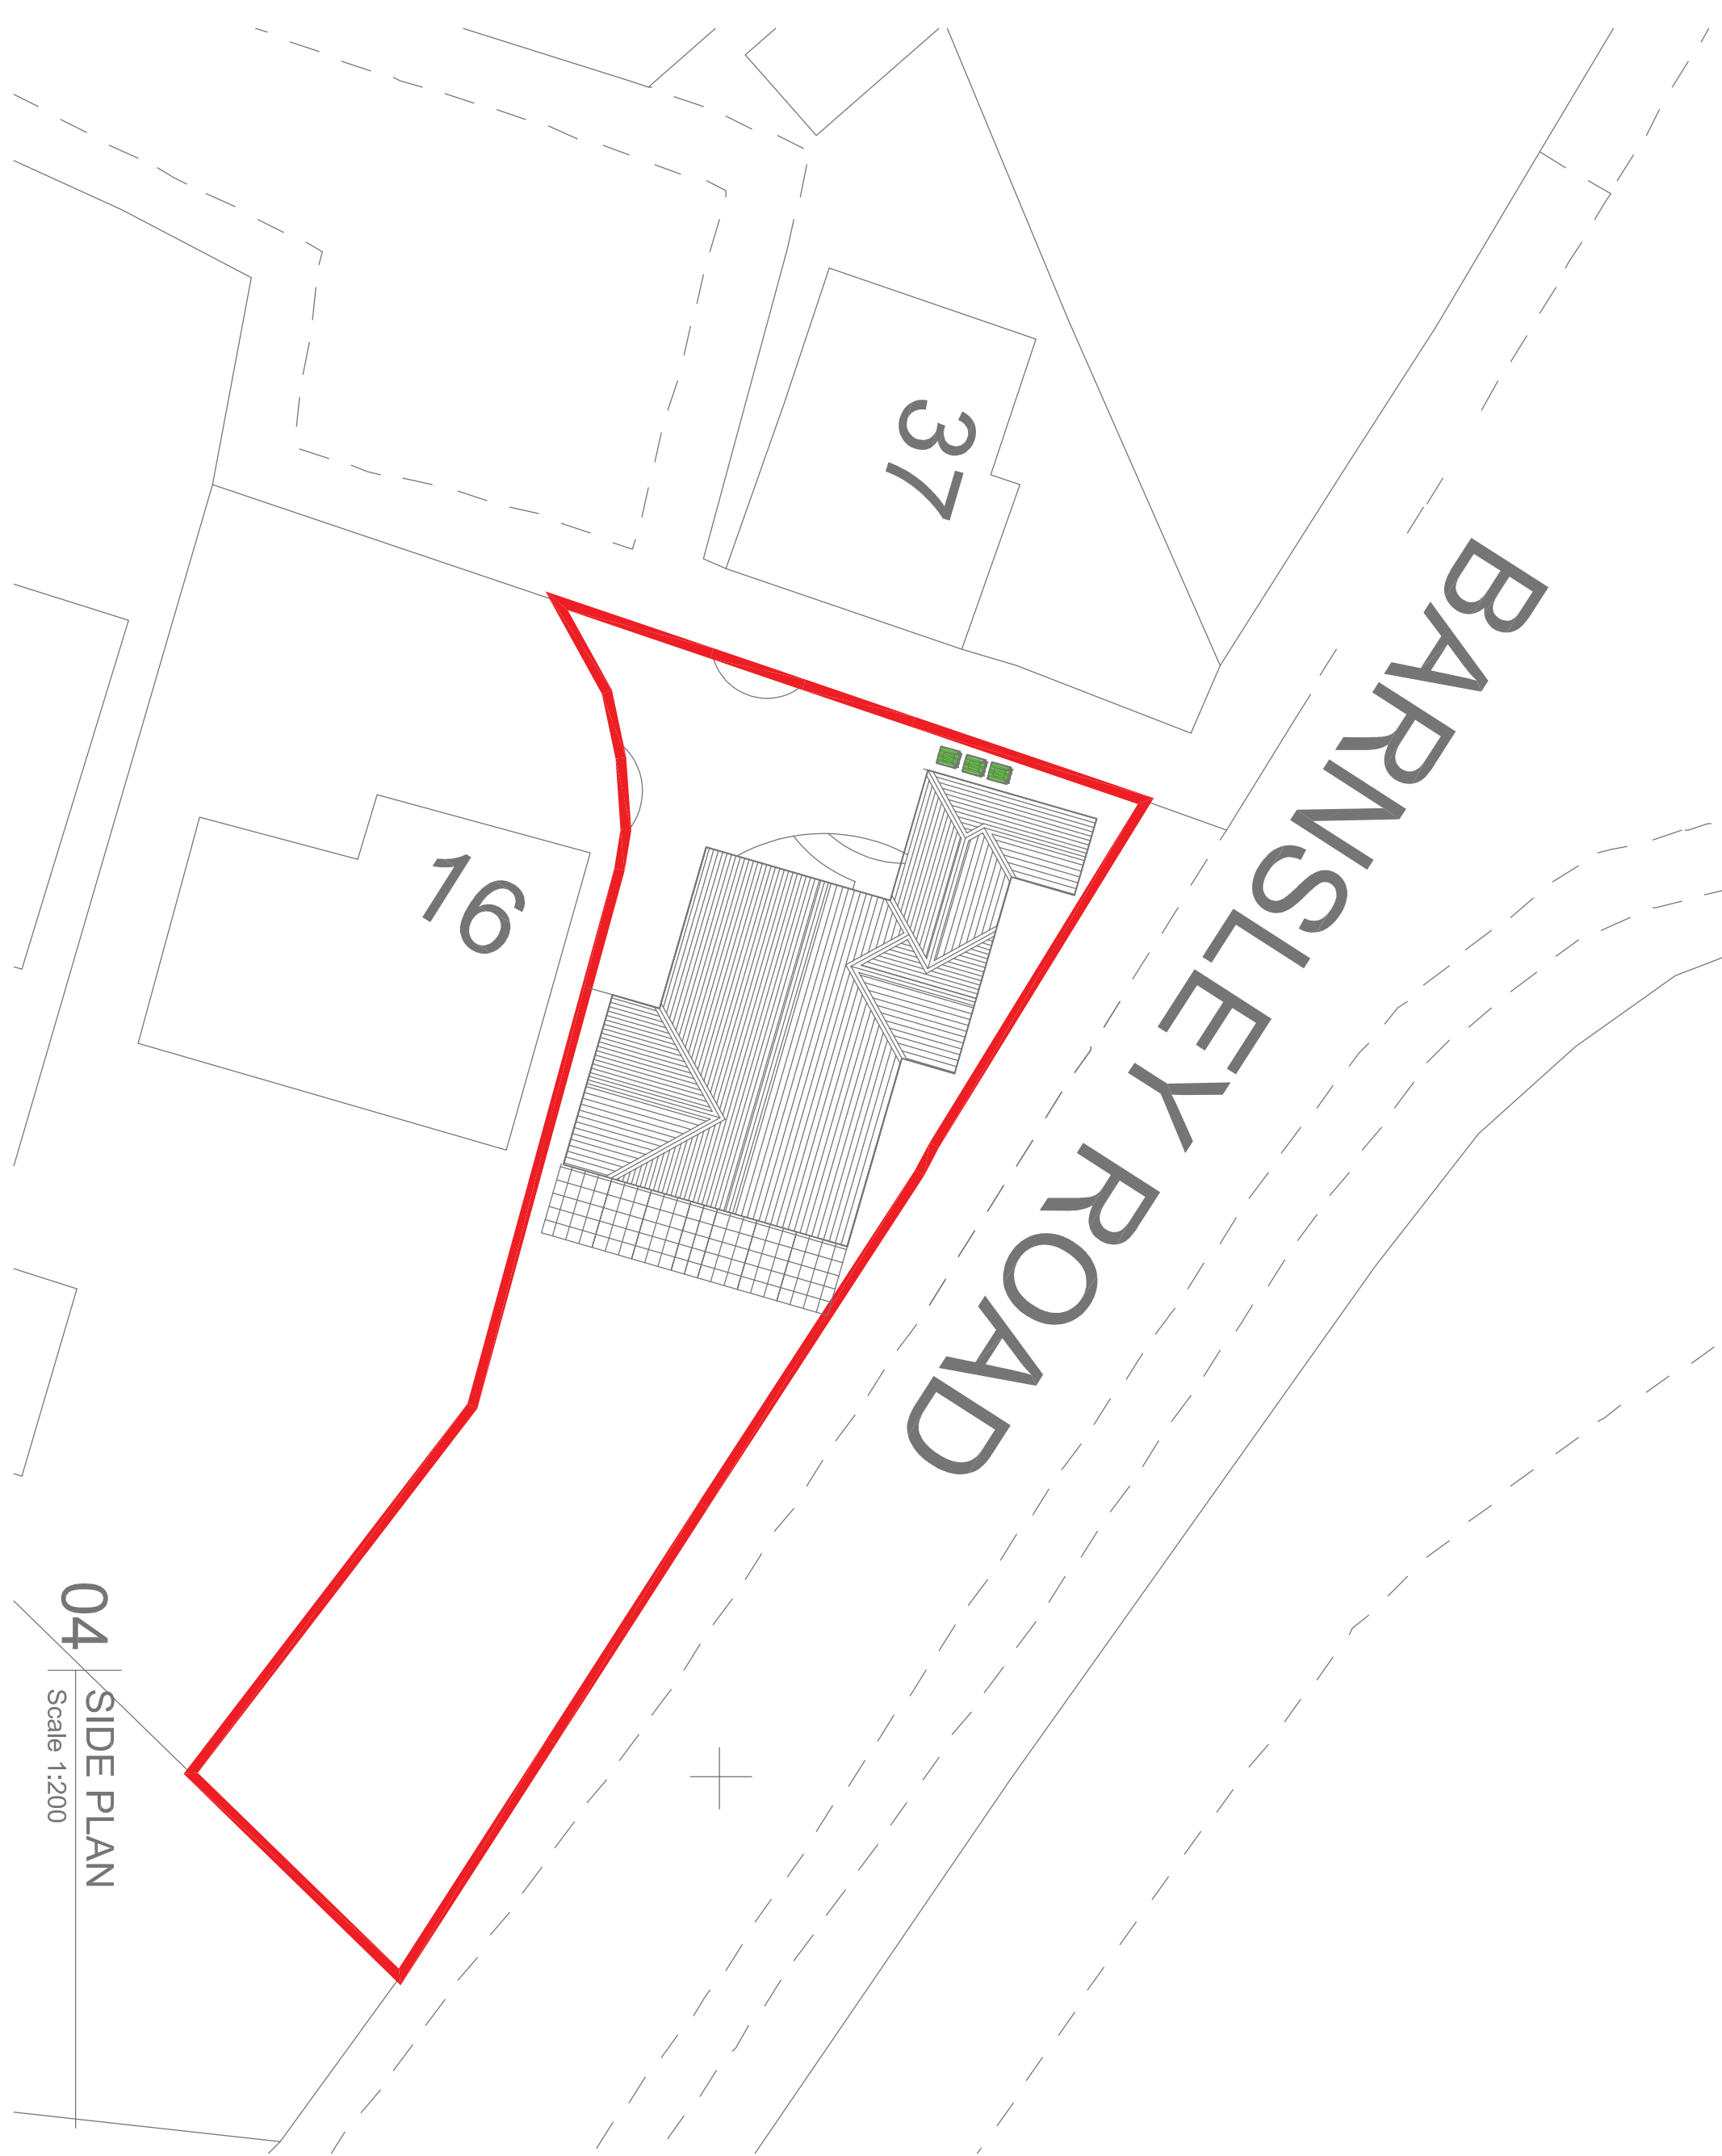


04 SIDE PLAN
Scale 1:200

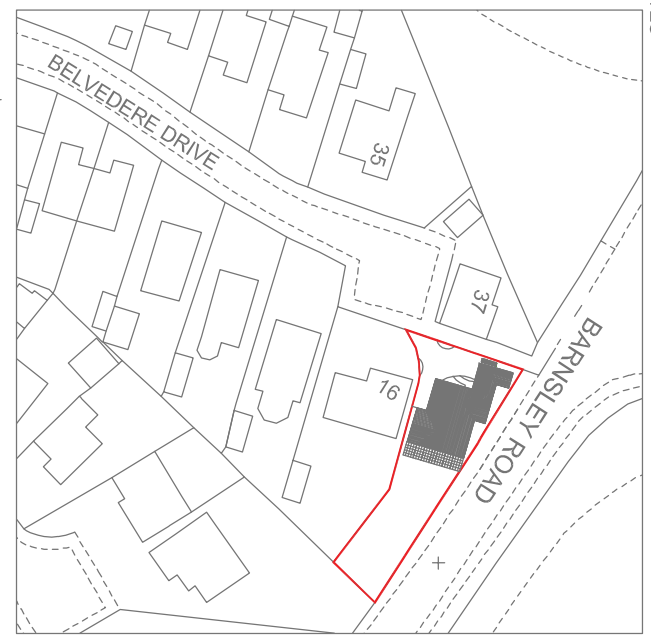

06 LOCATION PLAN
Scale 1:1250

NOTES

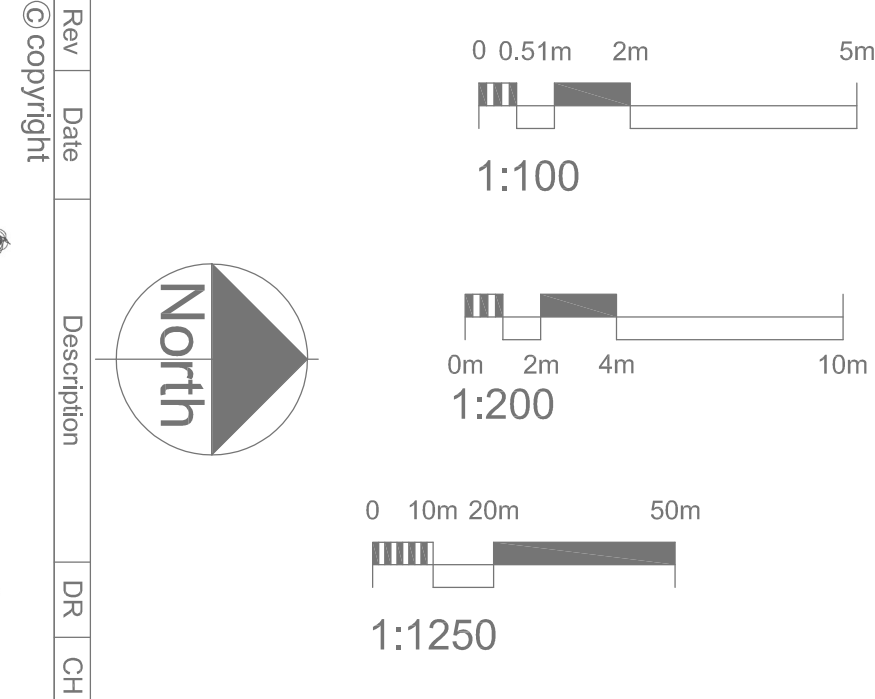

ARCI doodle
Chartered Architectural Technologist
and Building Engineers

161 High street
HULL
HU1 1NQ
t. 0800 4480588
m. 07850 328163
e. info@arcidoodle.co.uk

arcabe
Chartered Institute of
Architectural Technologists
Registered Practice

Client
MR S GREEN

Job Title
**New build Bungalow
BELVEDERE DRIVE.**

Drawing Title
**Plans and Elevations
AS PROPOSED**

Status			Planning Permission		
Scale		VARIOUS	Date	DEC2020	
Drawn By	RH	Checked	RH	Approved	RH
Drg. No.	20-114-02	103	Rev		