



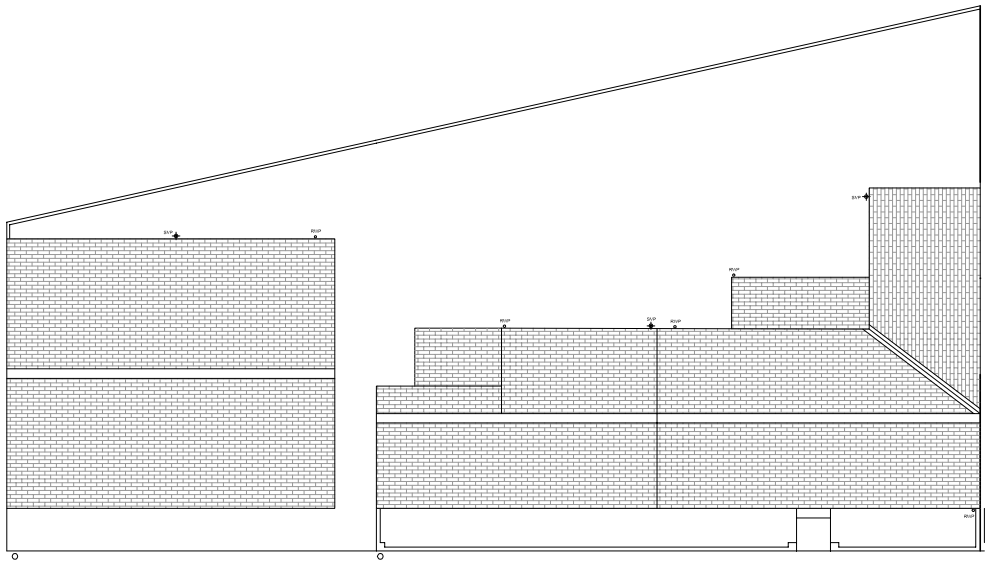

Roof PLAN 1:200

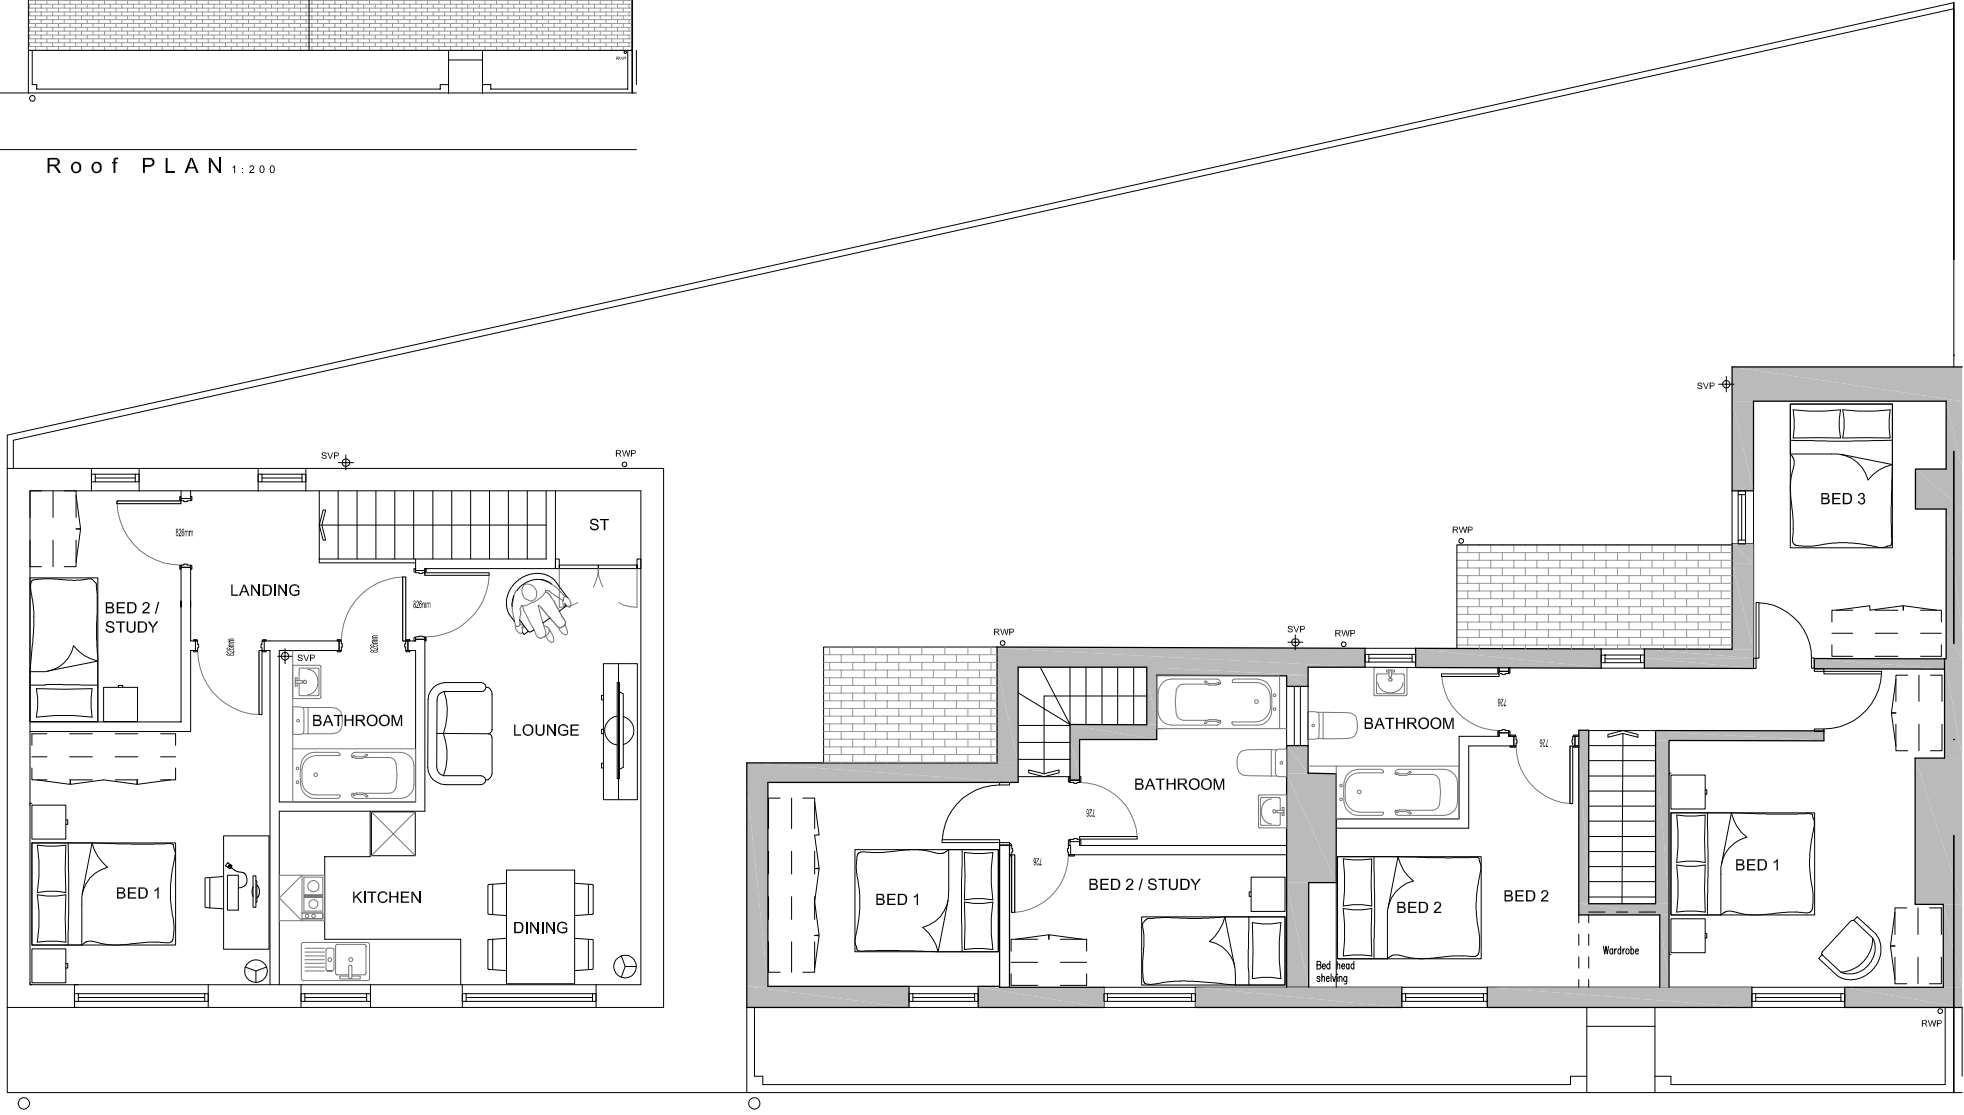

1st FLOOR PLAN

Rev. Date Reason for Issue Ck



Russell Robinson
Architecture

T: 0114 2322862 M: +44 (0)756 549 5837 E: russell.s.robinson@gmail.com
www.russellrobinson.co.uk

2A Acorn Hill Stannington Sheffield S6 6AW

Project **117-119 Cherry Tree Street,
Elsecar, Barnsley, S74 8DG**

Title **Proposed Plan First**

Project No.	Scale @ A3	Date	Drawn By
247	1:100	JUNE 2018	RSR

Status	Number	Revision
PLANNING	02	

© COPYRIGHT EXISTS ON THE DESIGNS AND INFORMATION SHOWN ON THIS DRAWING
The Contractor must verify all dimensions on site before making shop drawings
or commencing work of any kind. No dimensions to be scaled from this drawing.
Any discrepancies in dimensions to be reported immediately.