





EXISTING FRONT ELEVATION
SCALE 1:100

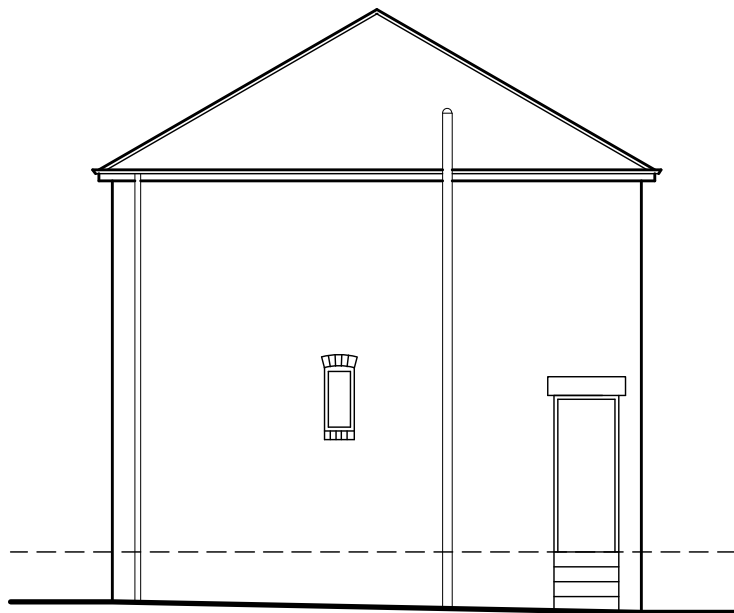


EXISTING SIDE ELEVATION
SCALE 1:100



EXISTING REAR ELEVATION
SCALE 1:100

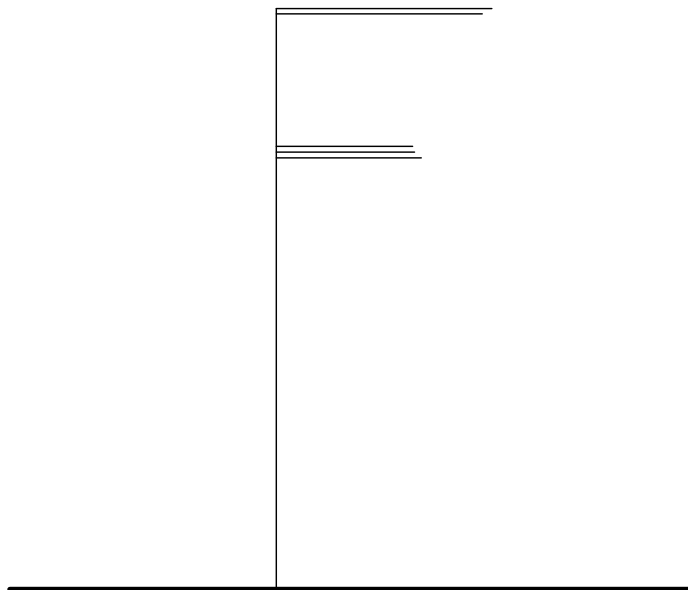


EXISTING SIDE ELEVATION
SCALE 1:100

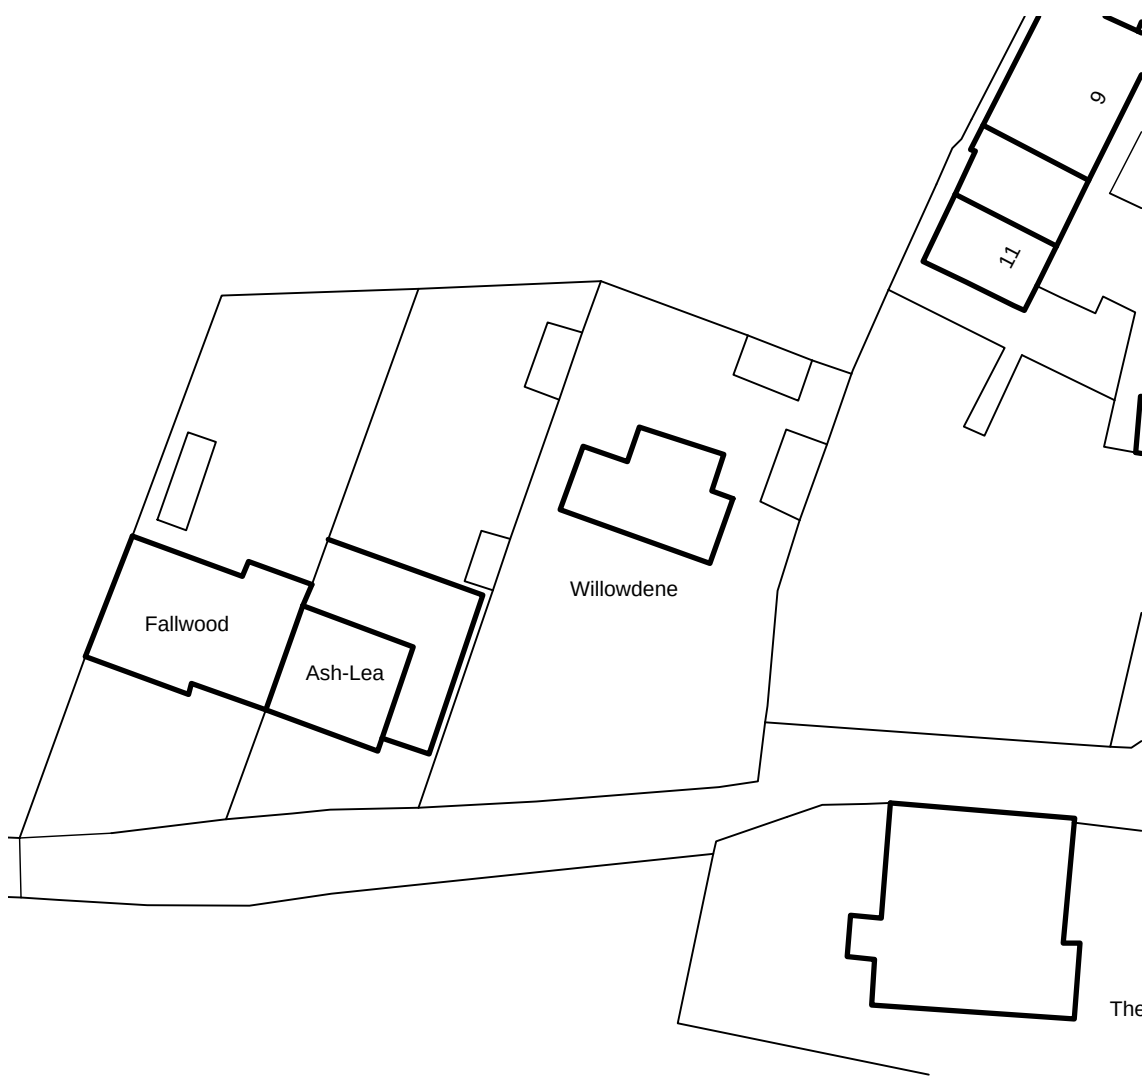

LOCATION PLAN
SCALE 1:500




PROPOSED FRONT ELEVATION
SCALE 1:100

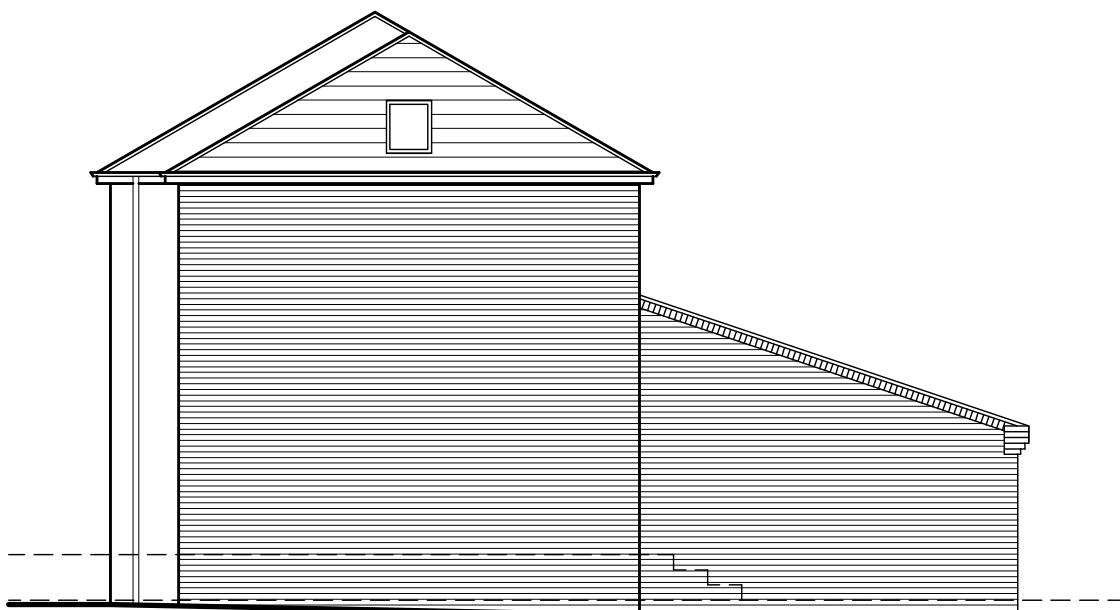


PROPOSED SIDE ELEVATION
SCALE 1:100




PROPOSED REAR ELEVATION
SCALE 1:100

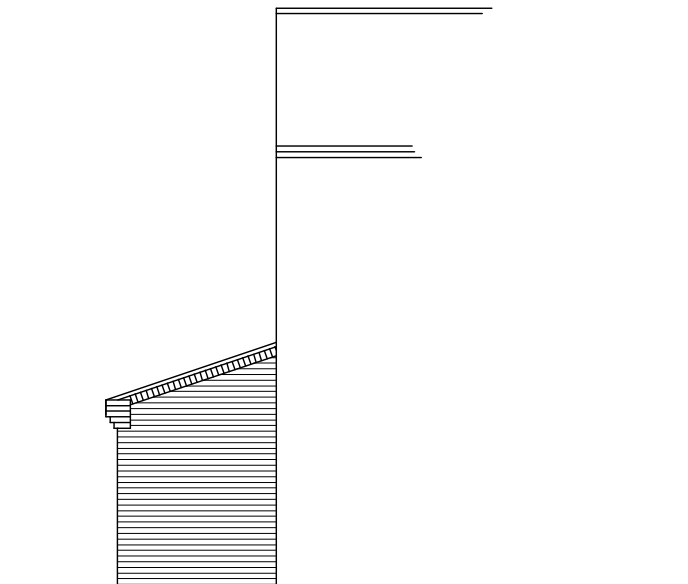


PROPOSED SIDE ELEVATION
SCALE 1:100

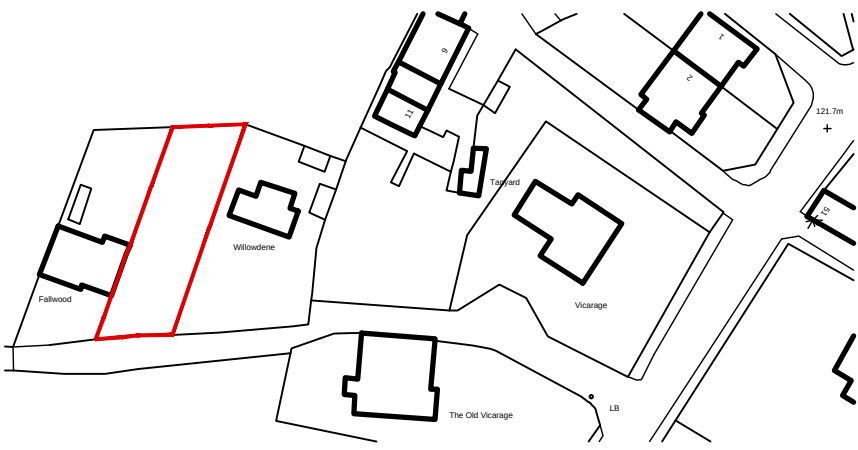


SITE PLAN
SCALE 1:1250

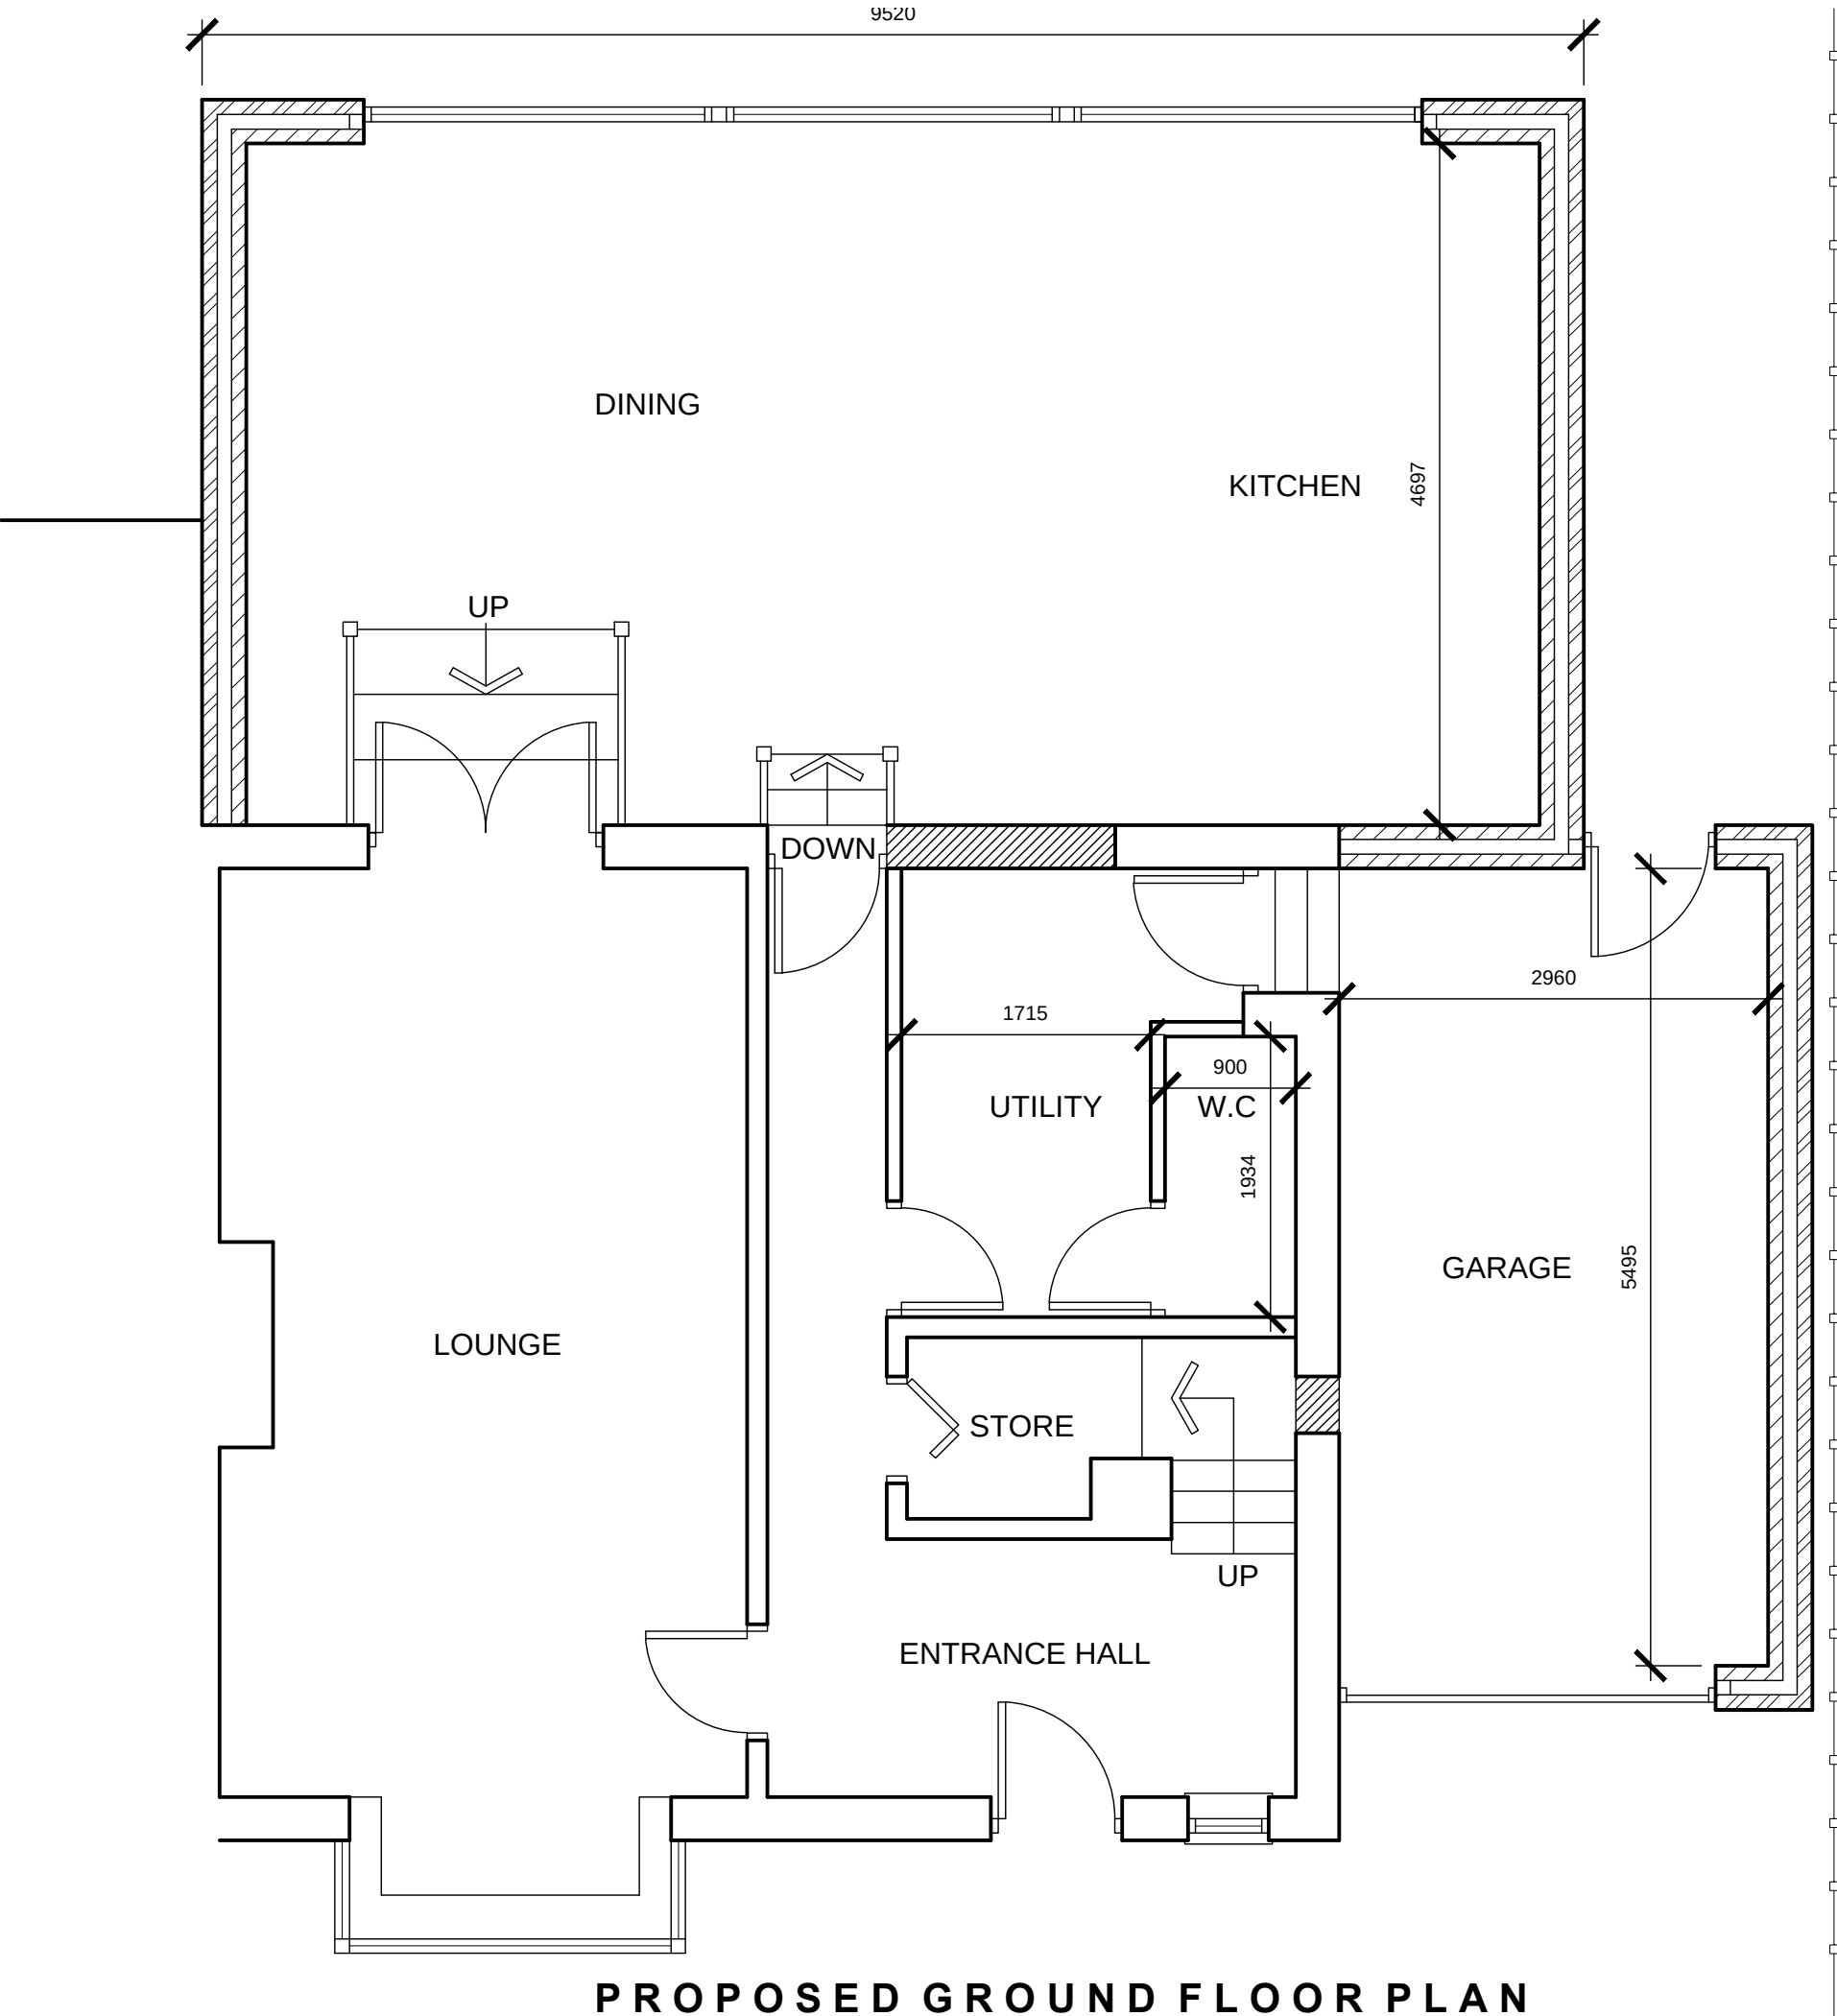


PROPOSED GROUND FLOOR PLAN
SCALE 1:50

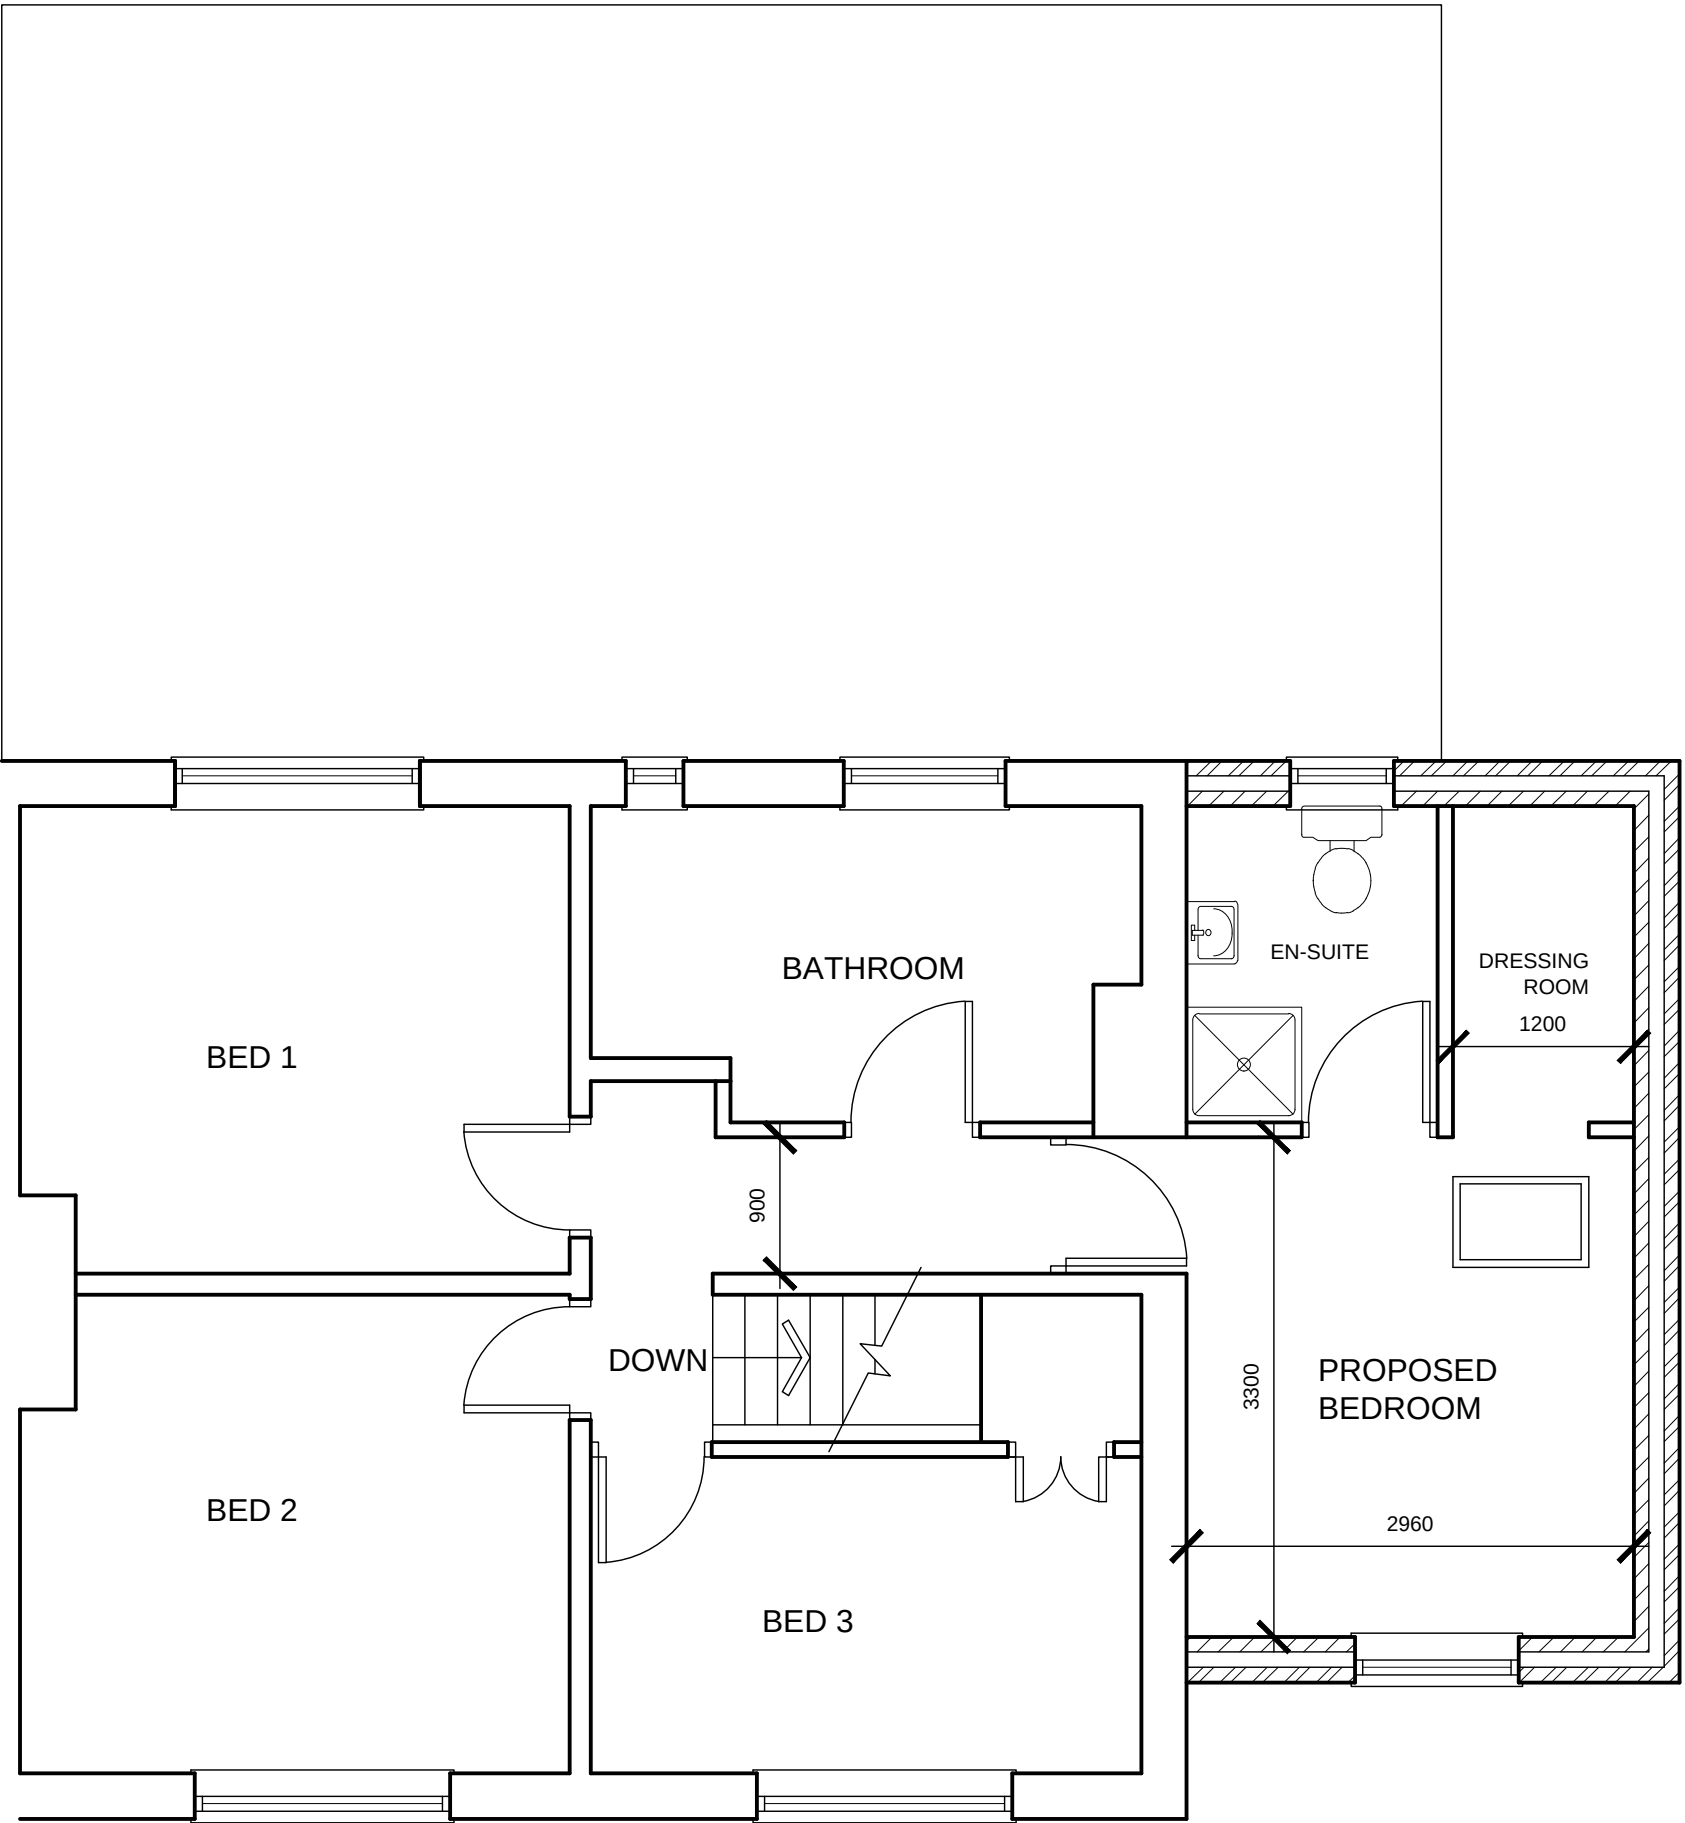

PROPOSED FIRST FLOOR PLAN
SCALE 1:50

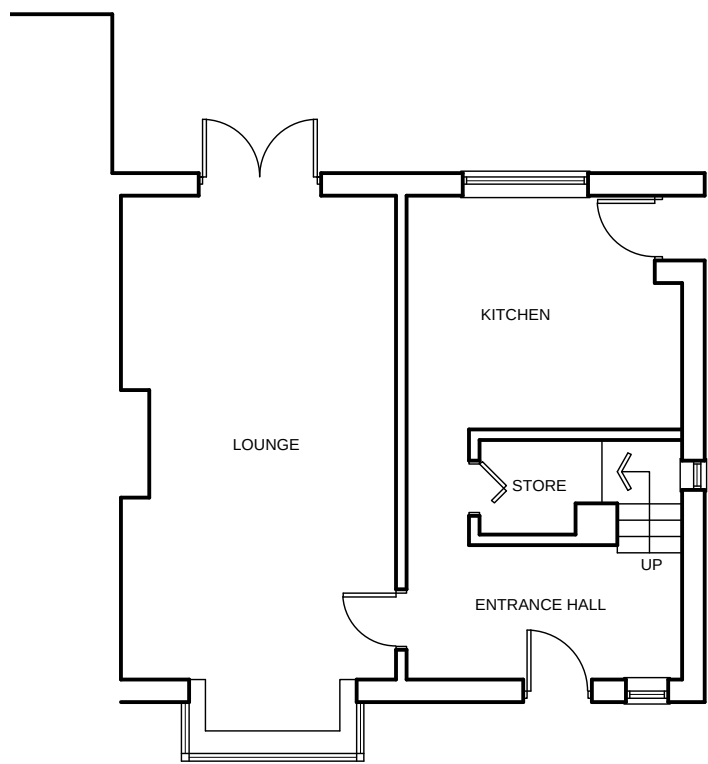

EXISTING GROUND FLOOR PLAN
SCALE 1:100

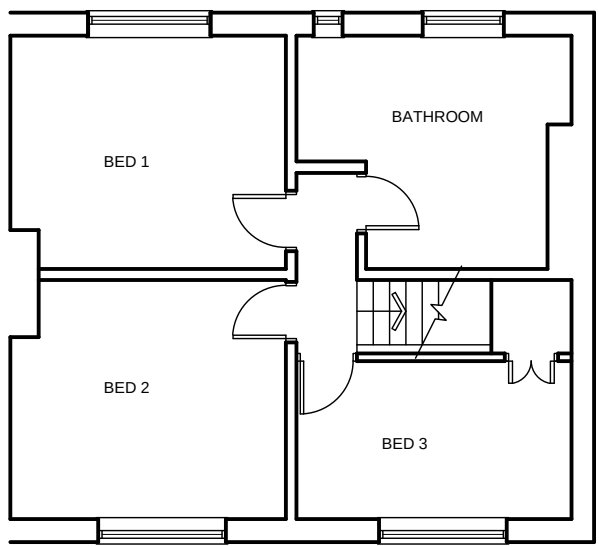

EXISTING FIRST FLOOR PLAN
SCALE 1:100

<div>White Agus Partnership</div>			<div>PROVIDENCE VILLA, 42 SACKVILLE STREET, BARNLEY, S70 2DB</div>			<div>Phone: 01226 208482 Fax: 01226 283030 Email: info@whiteaguspartnership.co.uk Web: www.whiteaguspartnership.co.uk</div>		
SURVEYORS AND BUILDING DESIGN CONSULTANTS								
Project.				Client.				
PROPOSED EXTENSION AT ASHLEA, GREEN ROAD DODWORTH, BARNLEY, S75 3RT				MS J. WRIGHT				
Drawing Title.				Date.		Scale.		
PLANS & ELEVATIONS				FEB 2012		1:50 & 1:100		
				Ref.		Dwg. No.		Rev.
				11-109		01		D
Date	Suffix	Description		Date	Suffix	Description		
24/02/12	A	REVISED TO CLIENT'S REQUIREMENTS						
29/02/12	B	REVISED TO CLIENT'S REQUIREMENTS						
12/03/12	C	VELUX WINDOW ADDED						
21/03/12	D	REAR DOOR TO GARAGE ADDED						