



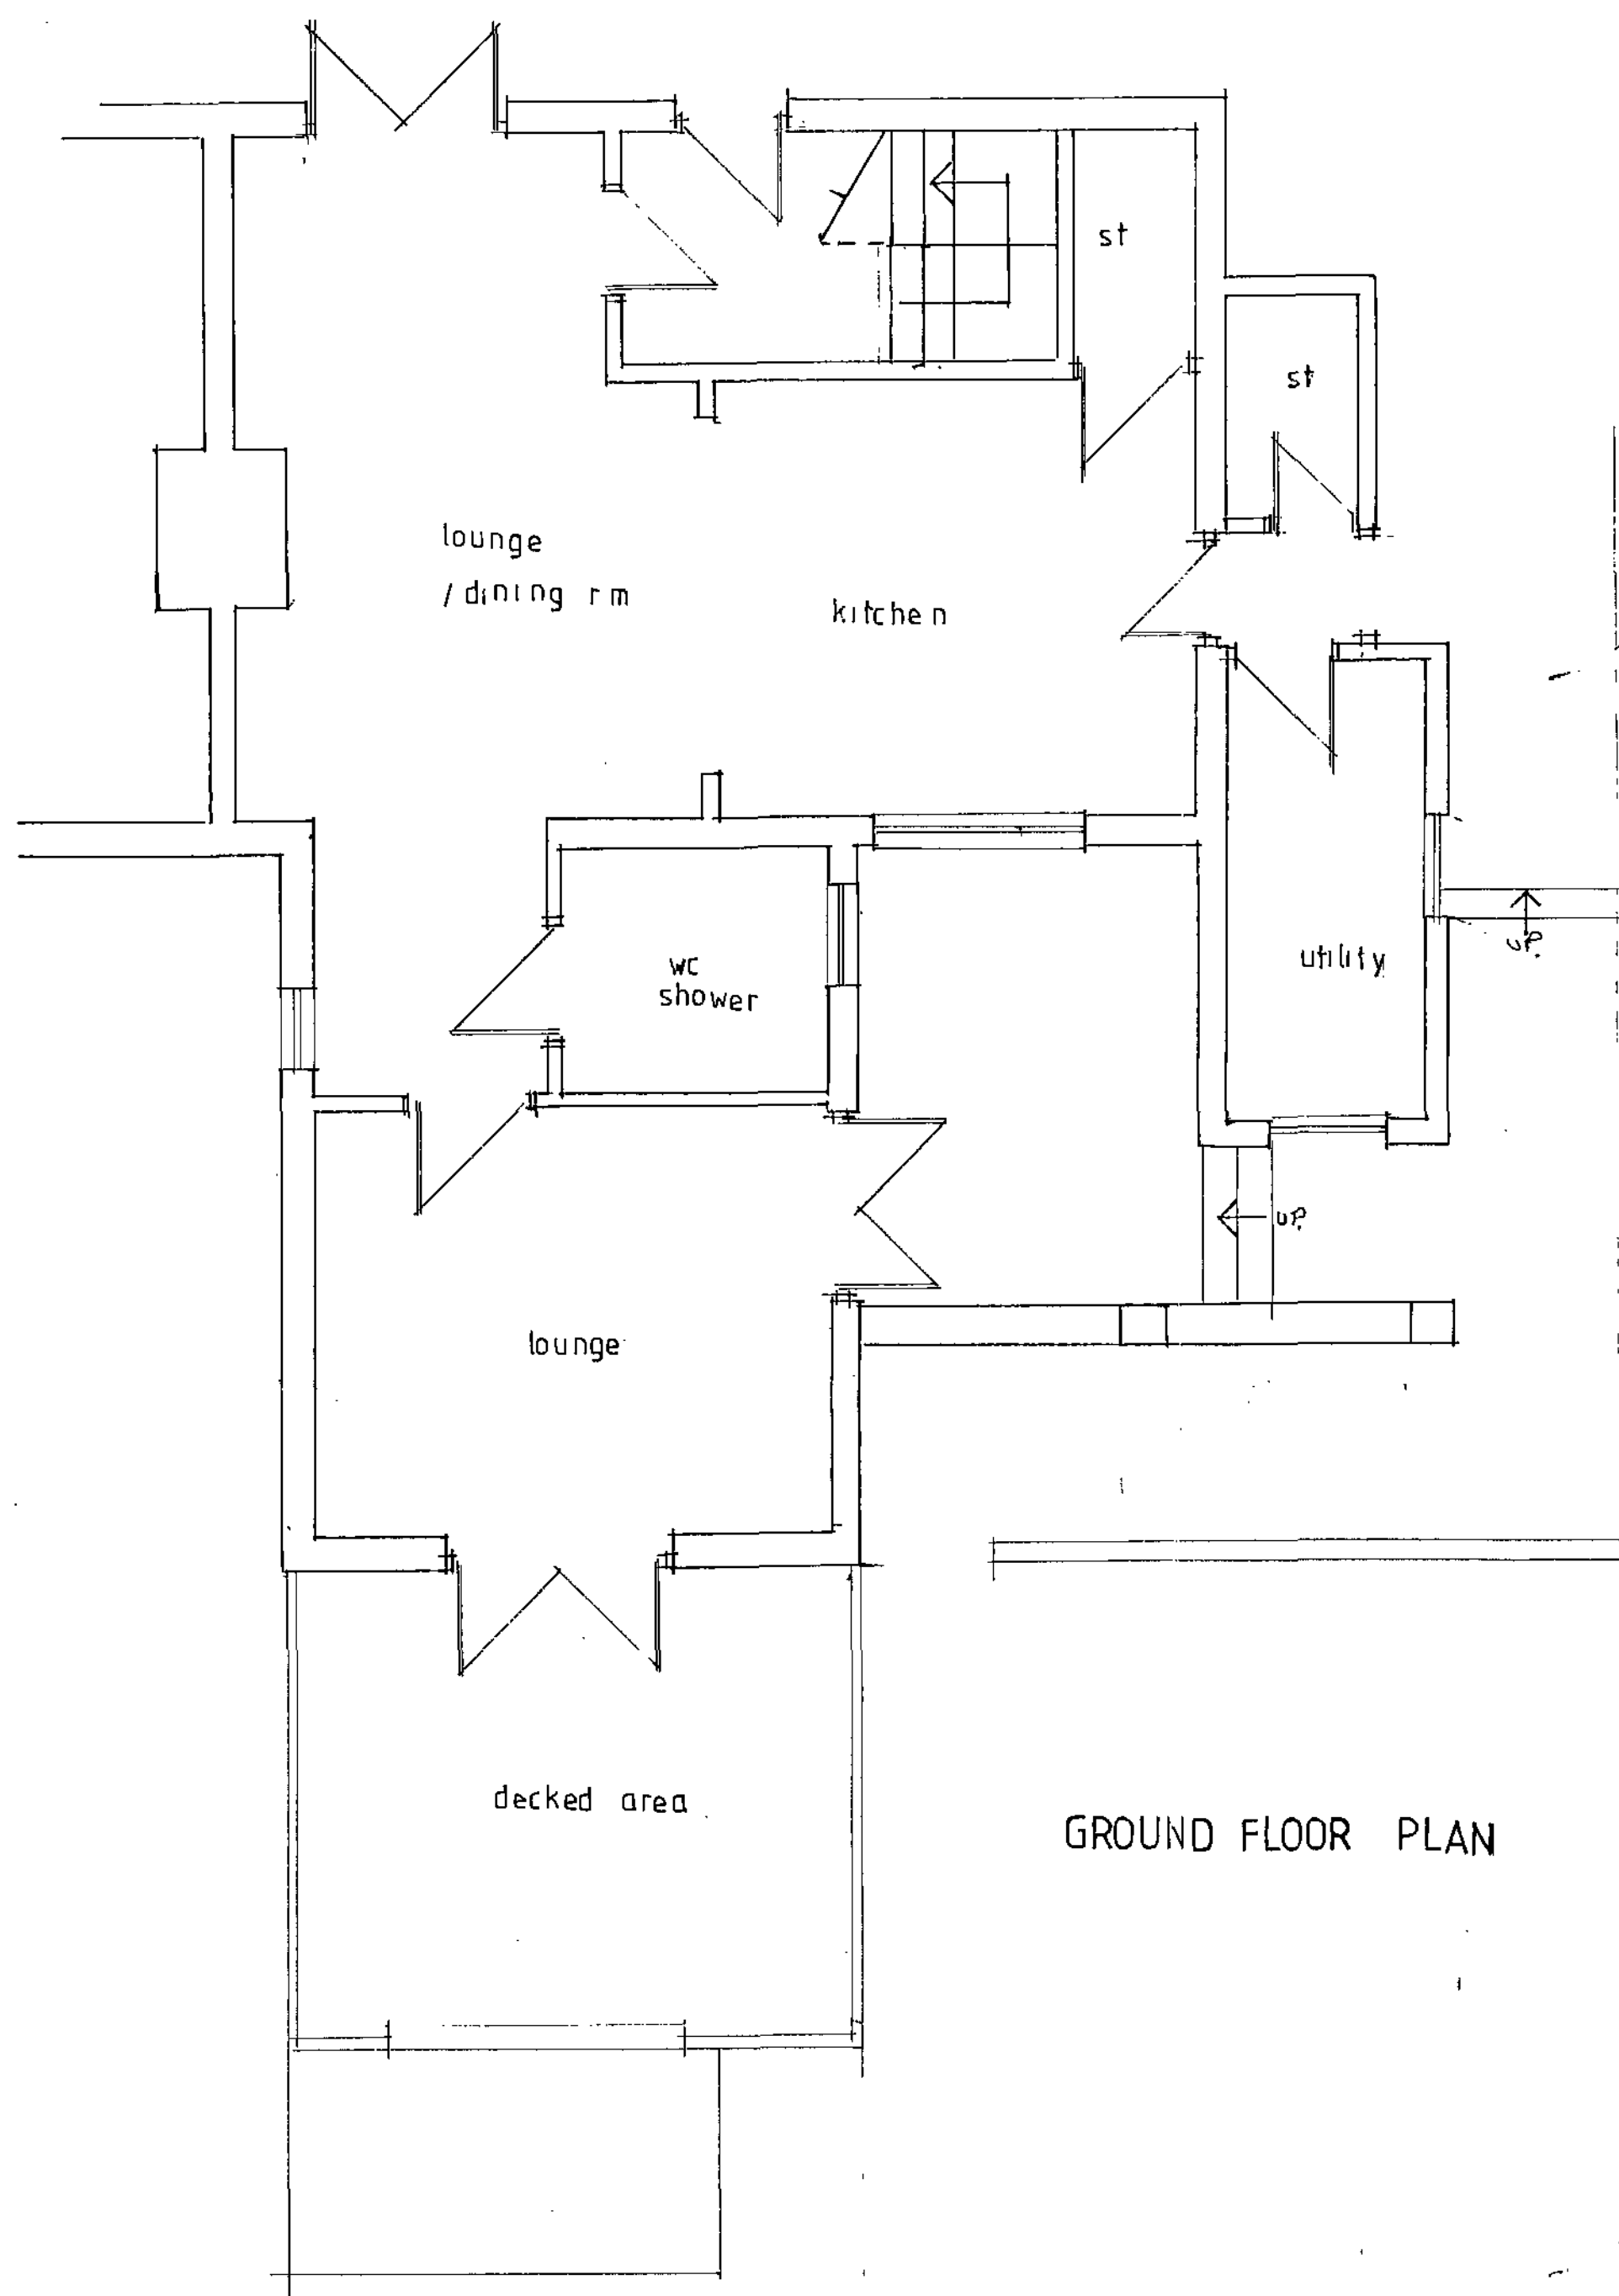


GROUND FLOOR PLAN

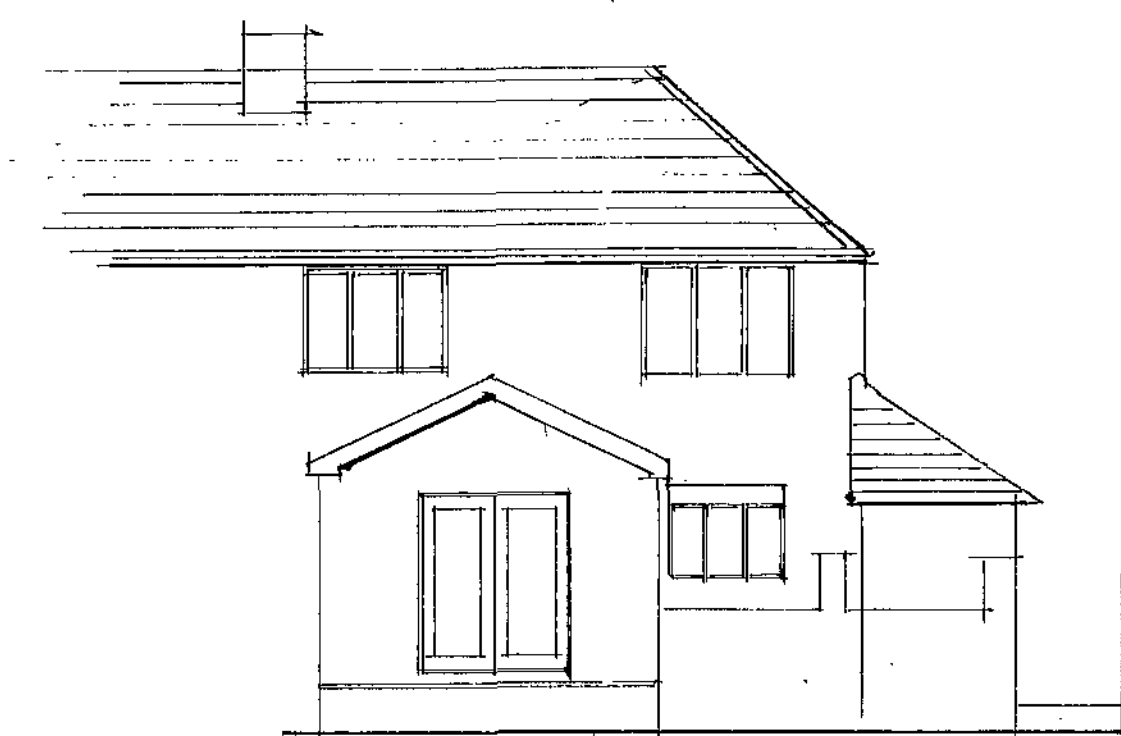

REAR ELEVATION




SIDE ELEVATION

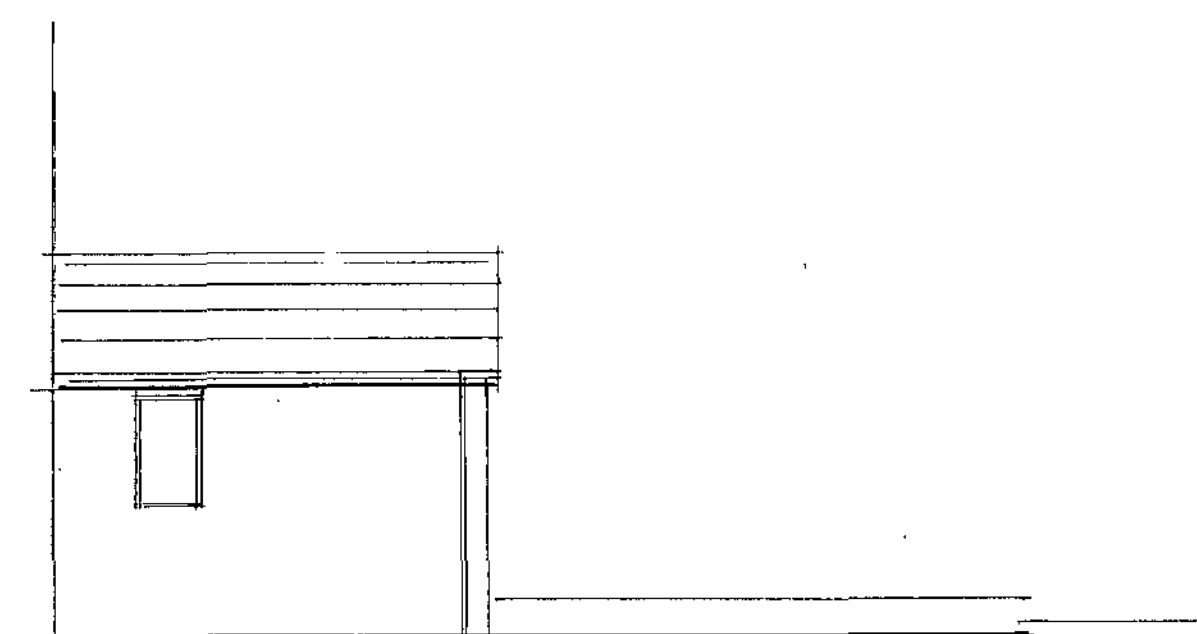


SIDE ELEVATION


Rev	
	D DESIGN & BUILD 12 KENNEDY DRIVE GOLDTHORPE, ROTHERHAM S63 9PU TELE NO : 07902560316 EMAIL: deandean12@aol.com
	Client MR D TOWNSEND
	Title : PROPOSED ORANGERIE TO REAR OF NO 137 RINGWAY BOLTON UPON DEARNE S63 8AR
	EXISTING PLANS
	Date Dec 2011 Scale: 1/100, 1/50
	Drawn by DD Drawing no: 01 rev

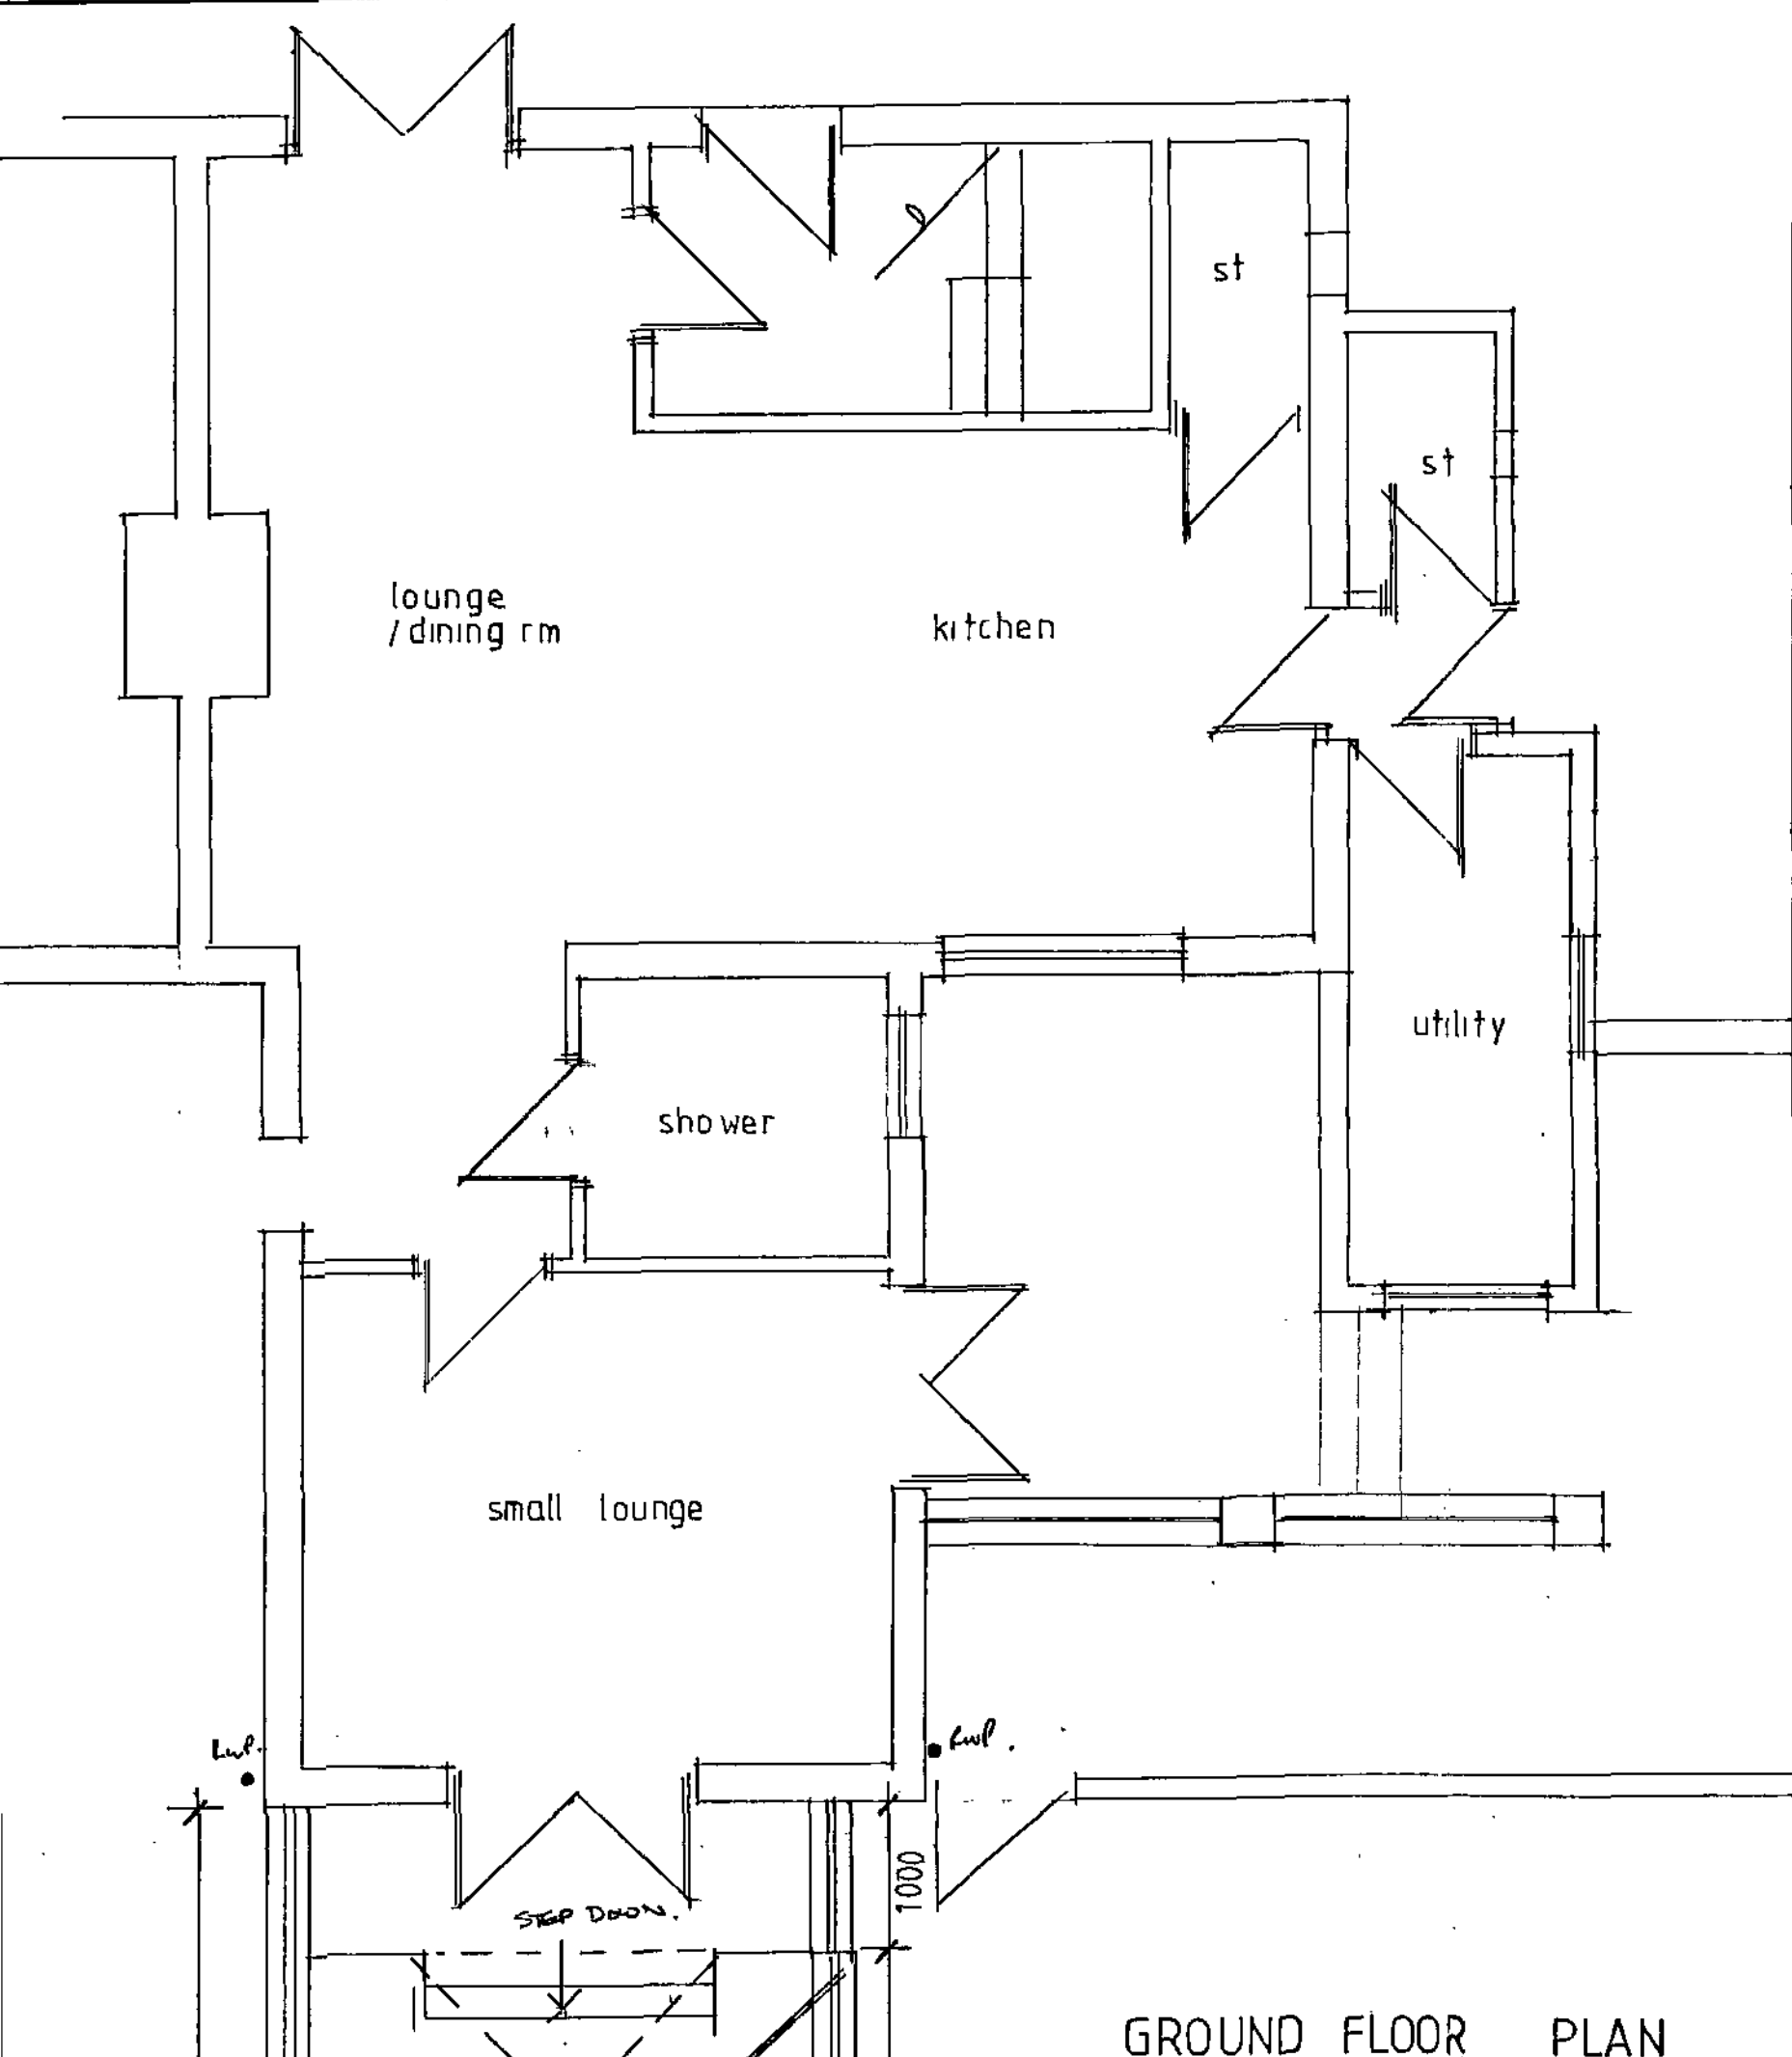


GROUND FLOOR PLAN

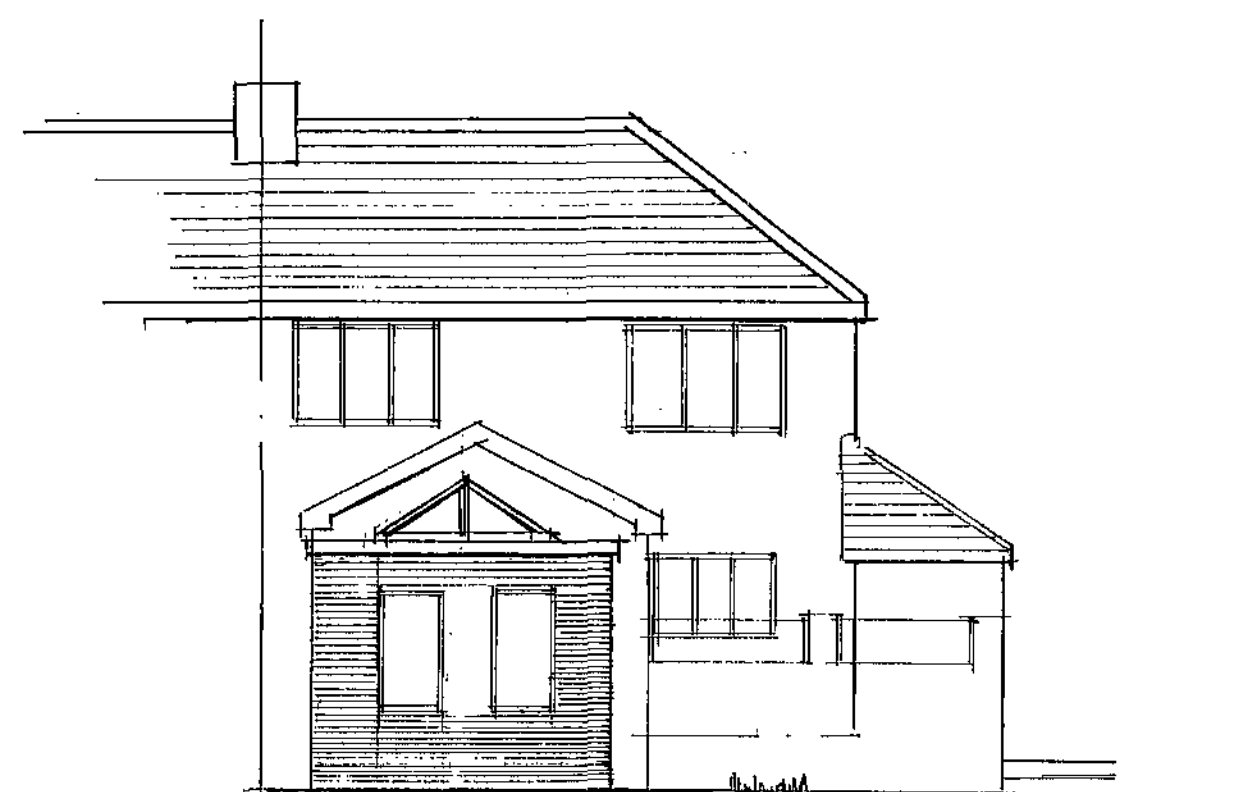


REAR ELEVATION

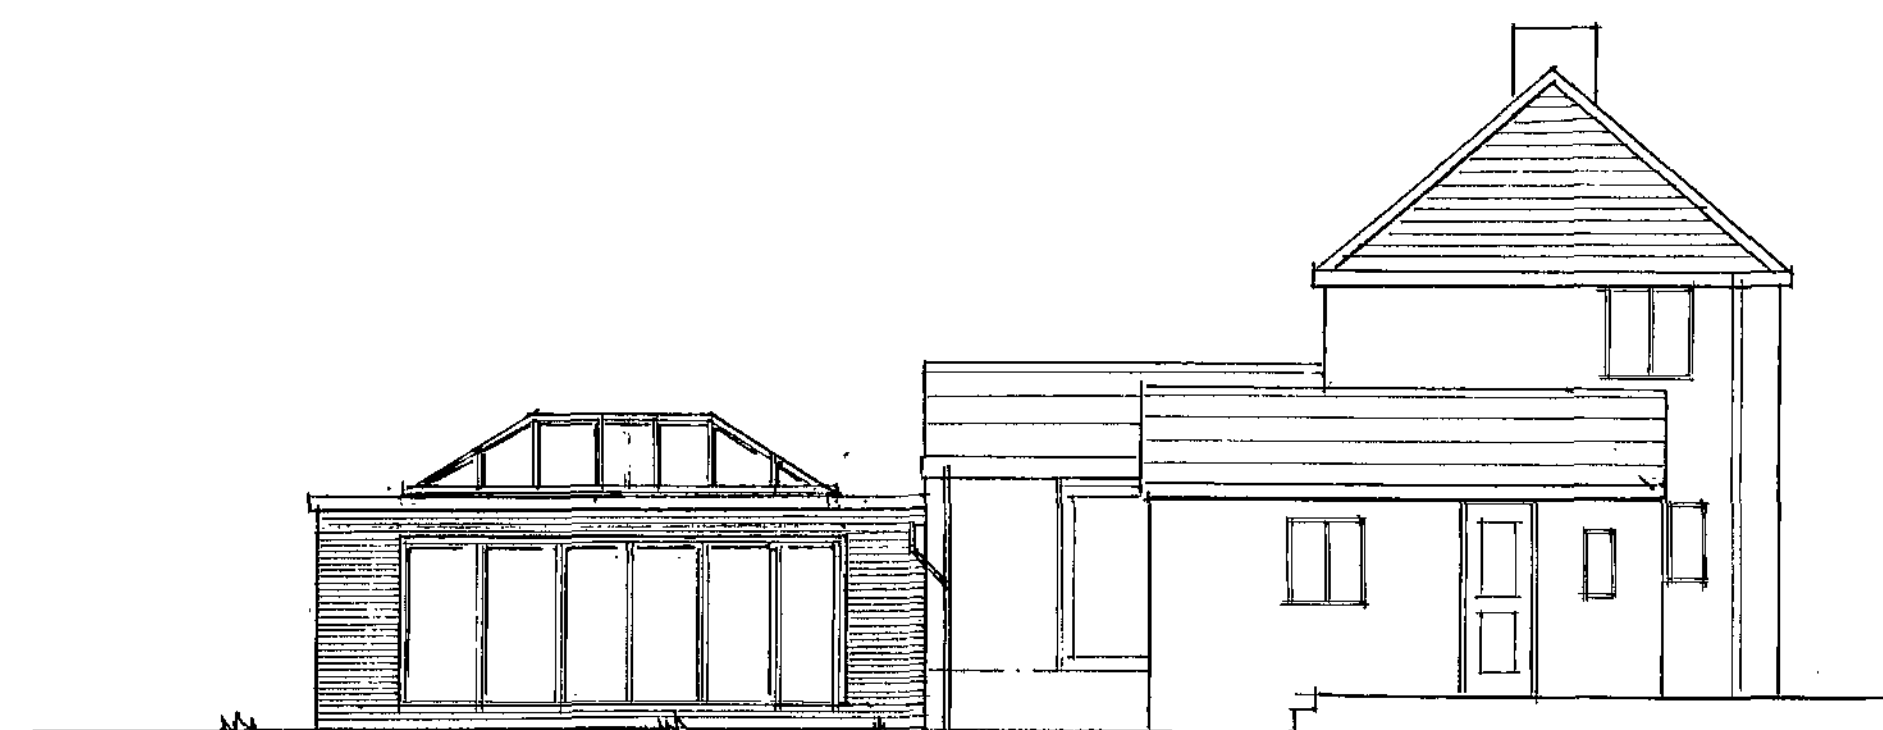


SIDE ELEVATION

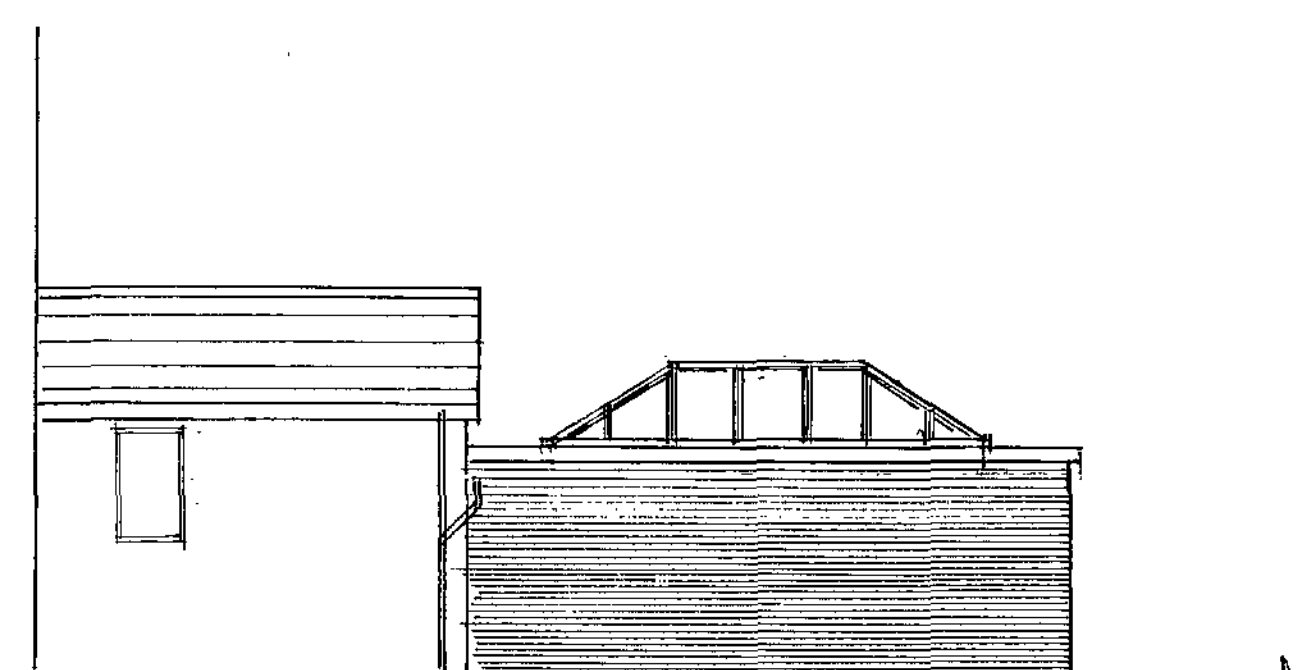

SIDE ELEVATION

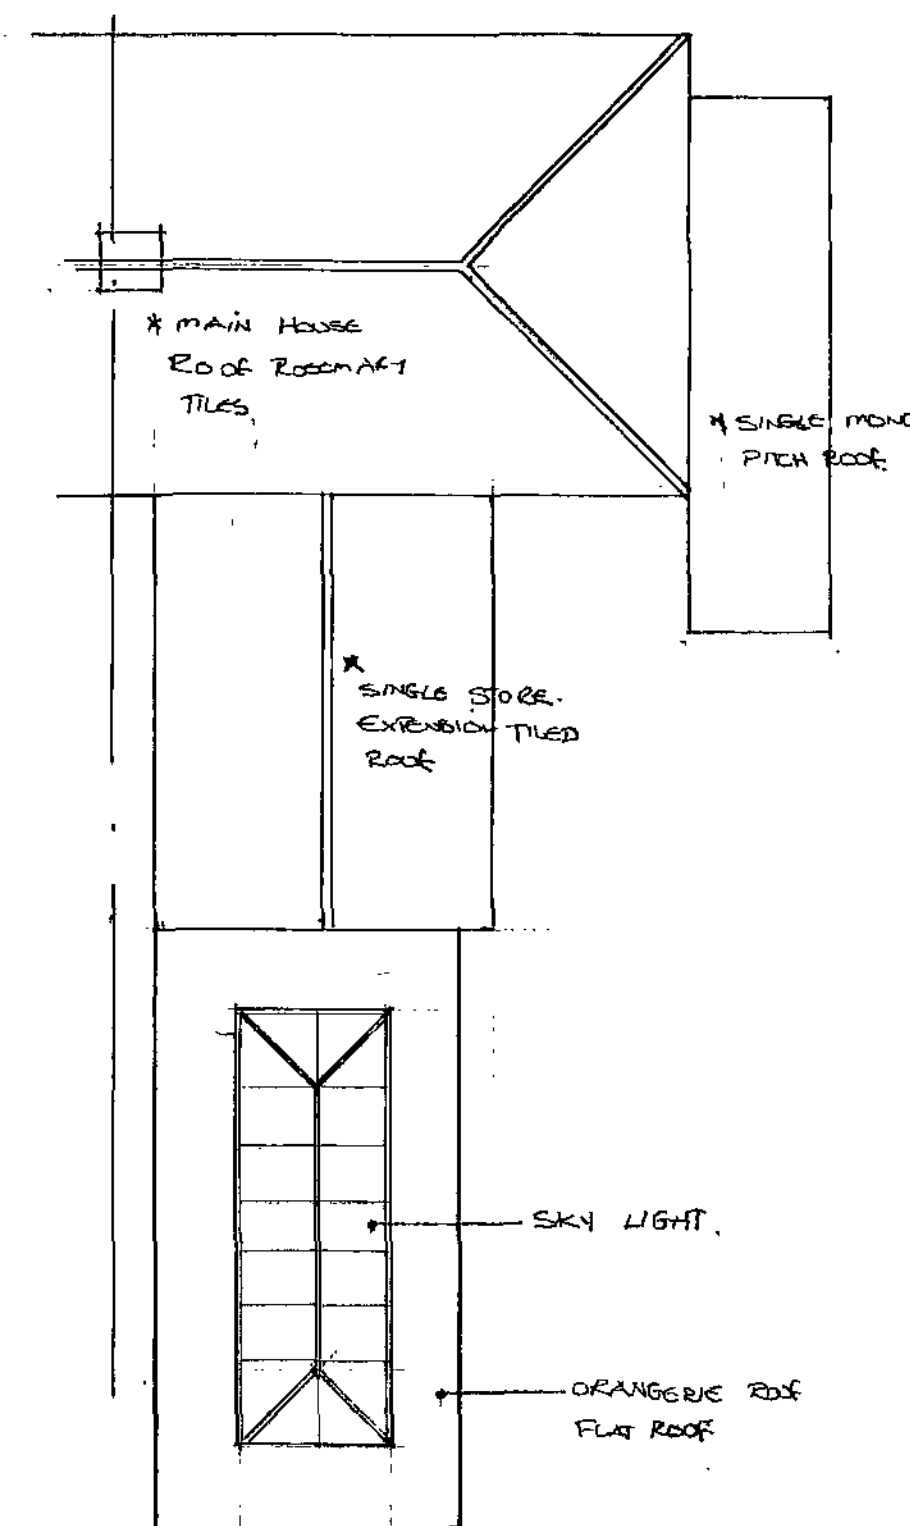

SECTION

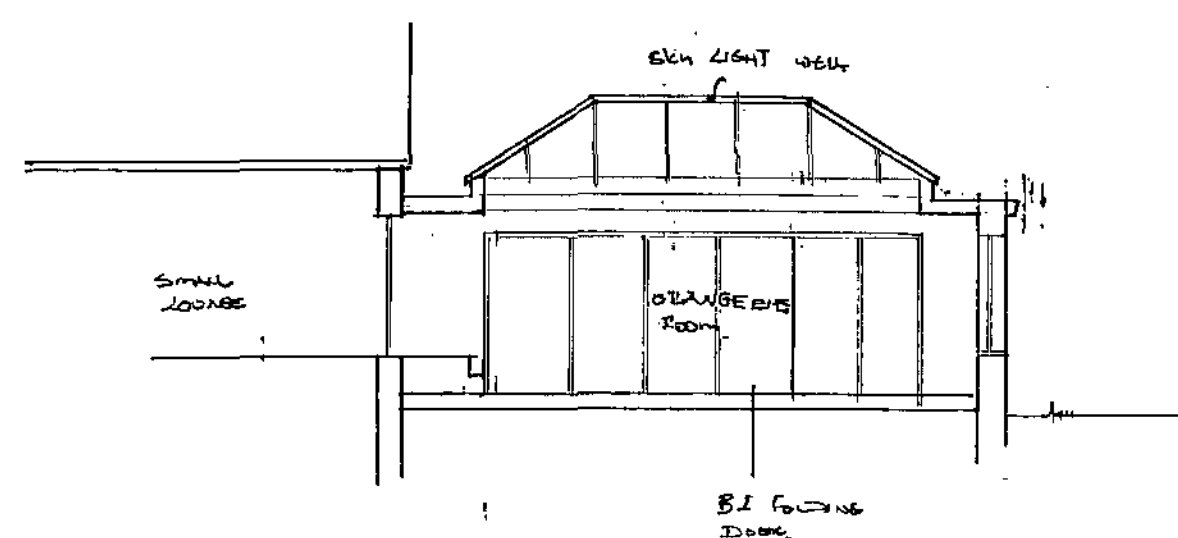

Rev	
D DESIGN & BUILD 12 KENNEDY DRIVE GOLDTHORPE, ROTHERHAM S63 9PU TELE NO : 07902560316 EMAIL : deandesign12@aol.com	
Client MR D TOWNSEND	
Title : PROPOSED ORANGERIE TO REAR OF NO 137 RINGWAY BOLTON UPON DEARNE S63 8AR	
PROPOSED PLANS	
Date Dec 2011	Scale : 1/100, 1/50
Drawn by DD	Drawing no: 02 rev