


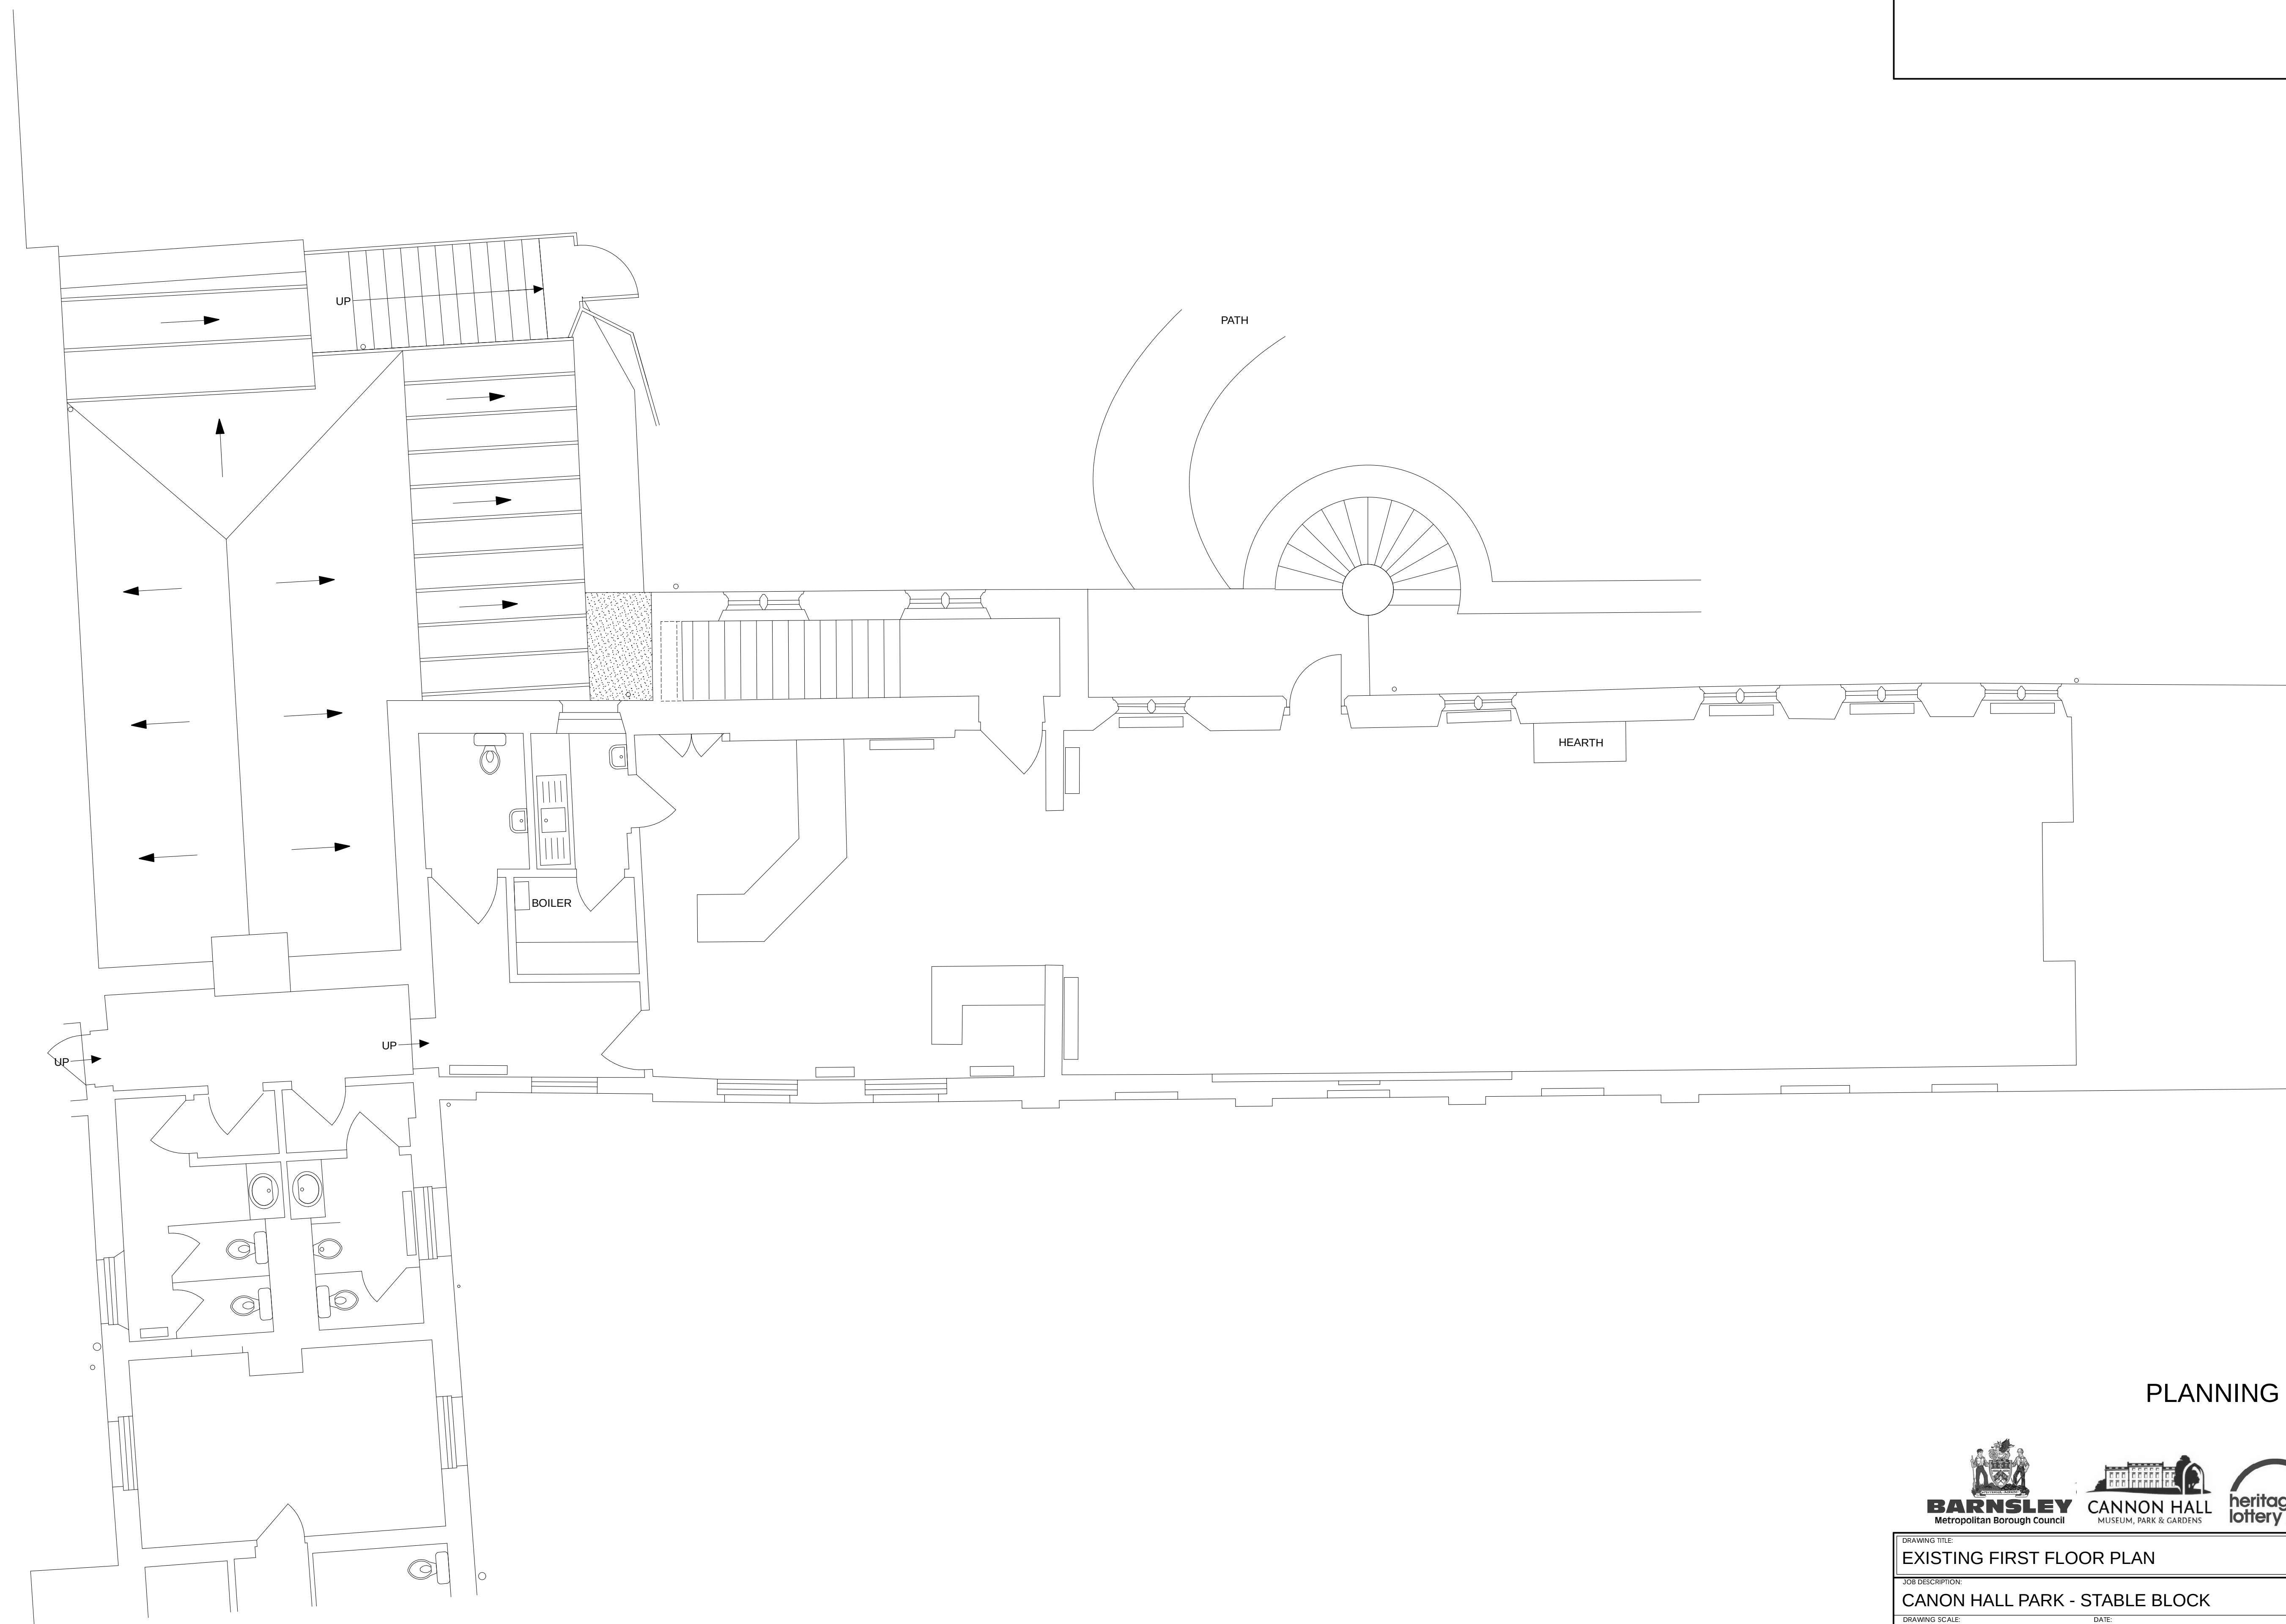

PLANNING DRAWINGS



DRAWING TITLE		
EXISTING FIRST FLOOR PLAN		
JOB DESCRIPTION:		
CANON HALL PARK - STABLE BLOCK		
DRAWING SCALE:	DATE:	DRAWING REF:
1:50 @ A1	AUGUST 2018	2645.05
BAART HARRIES NEWALL		
ARCHITECTS		
1 WILDERHOPE HOUSE POURNEY GARDENS BELLE VUE SHREWSBURY STS JULI Fax: 01743 364544 Tel: 01743 361261		