




Existing

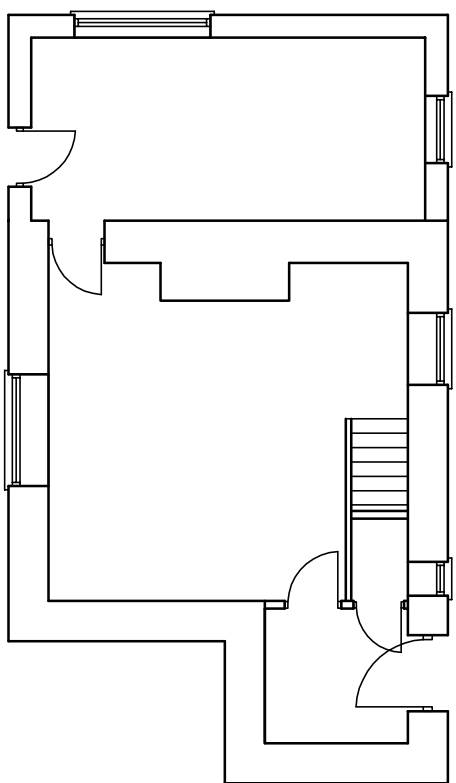

Ground floor

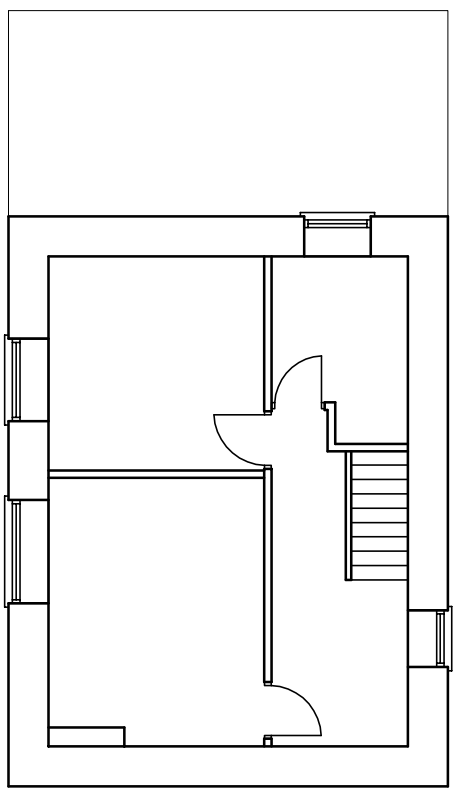

First floor

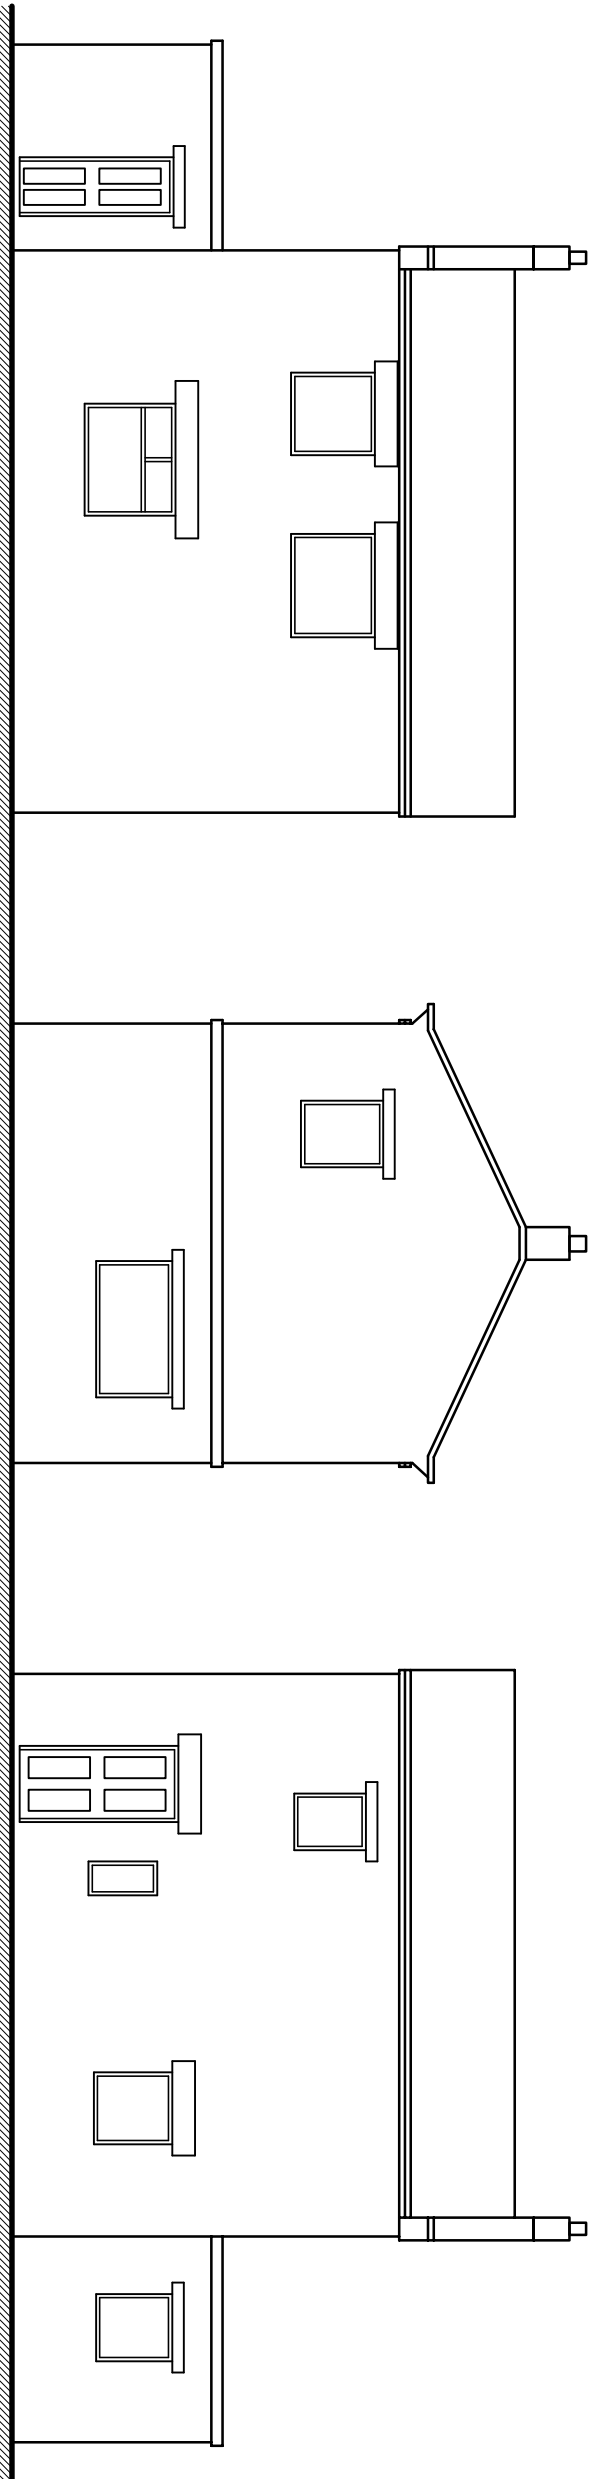


Front elevation


Side elevation

Rear elevation

Proposed

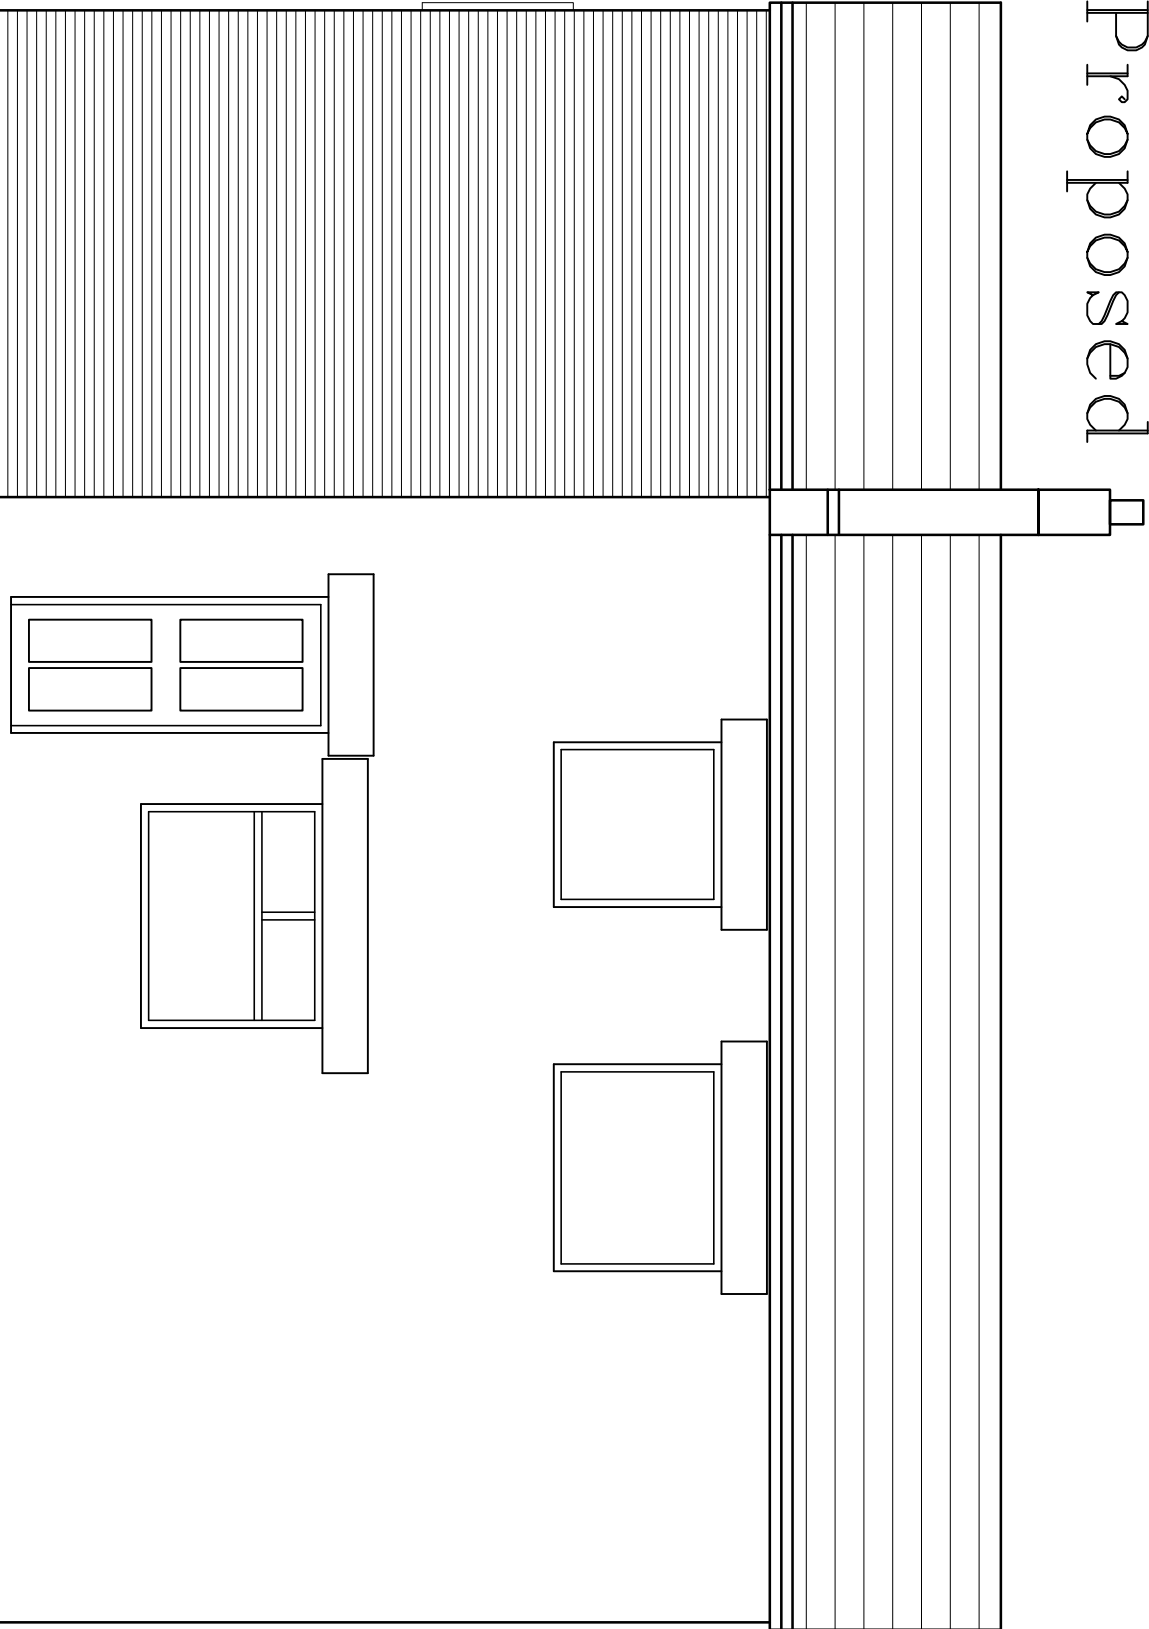


Front elevation

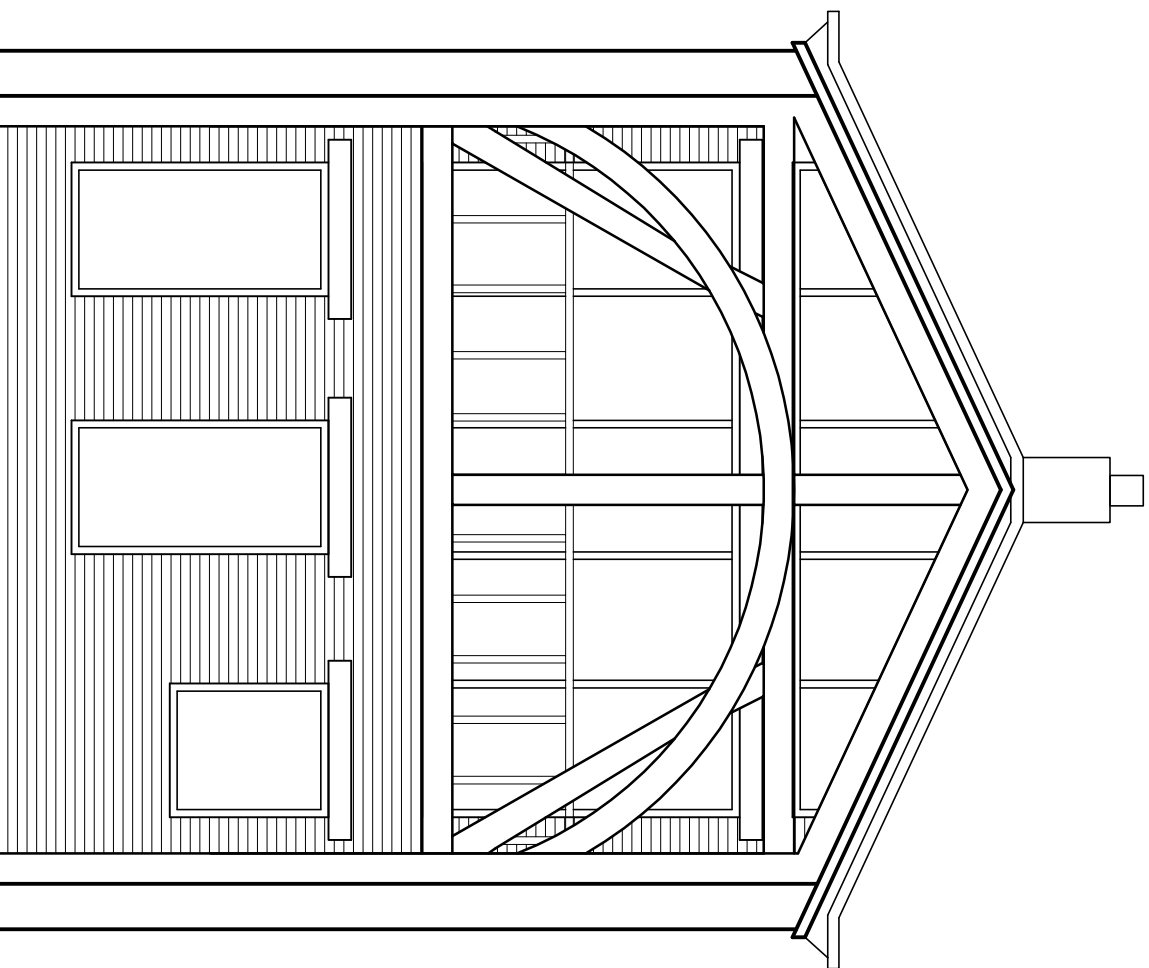


Side elevation

Timber frame for decorative purposes set infront of new masonry elevation

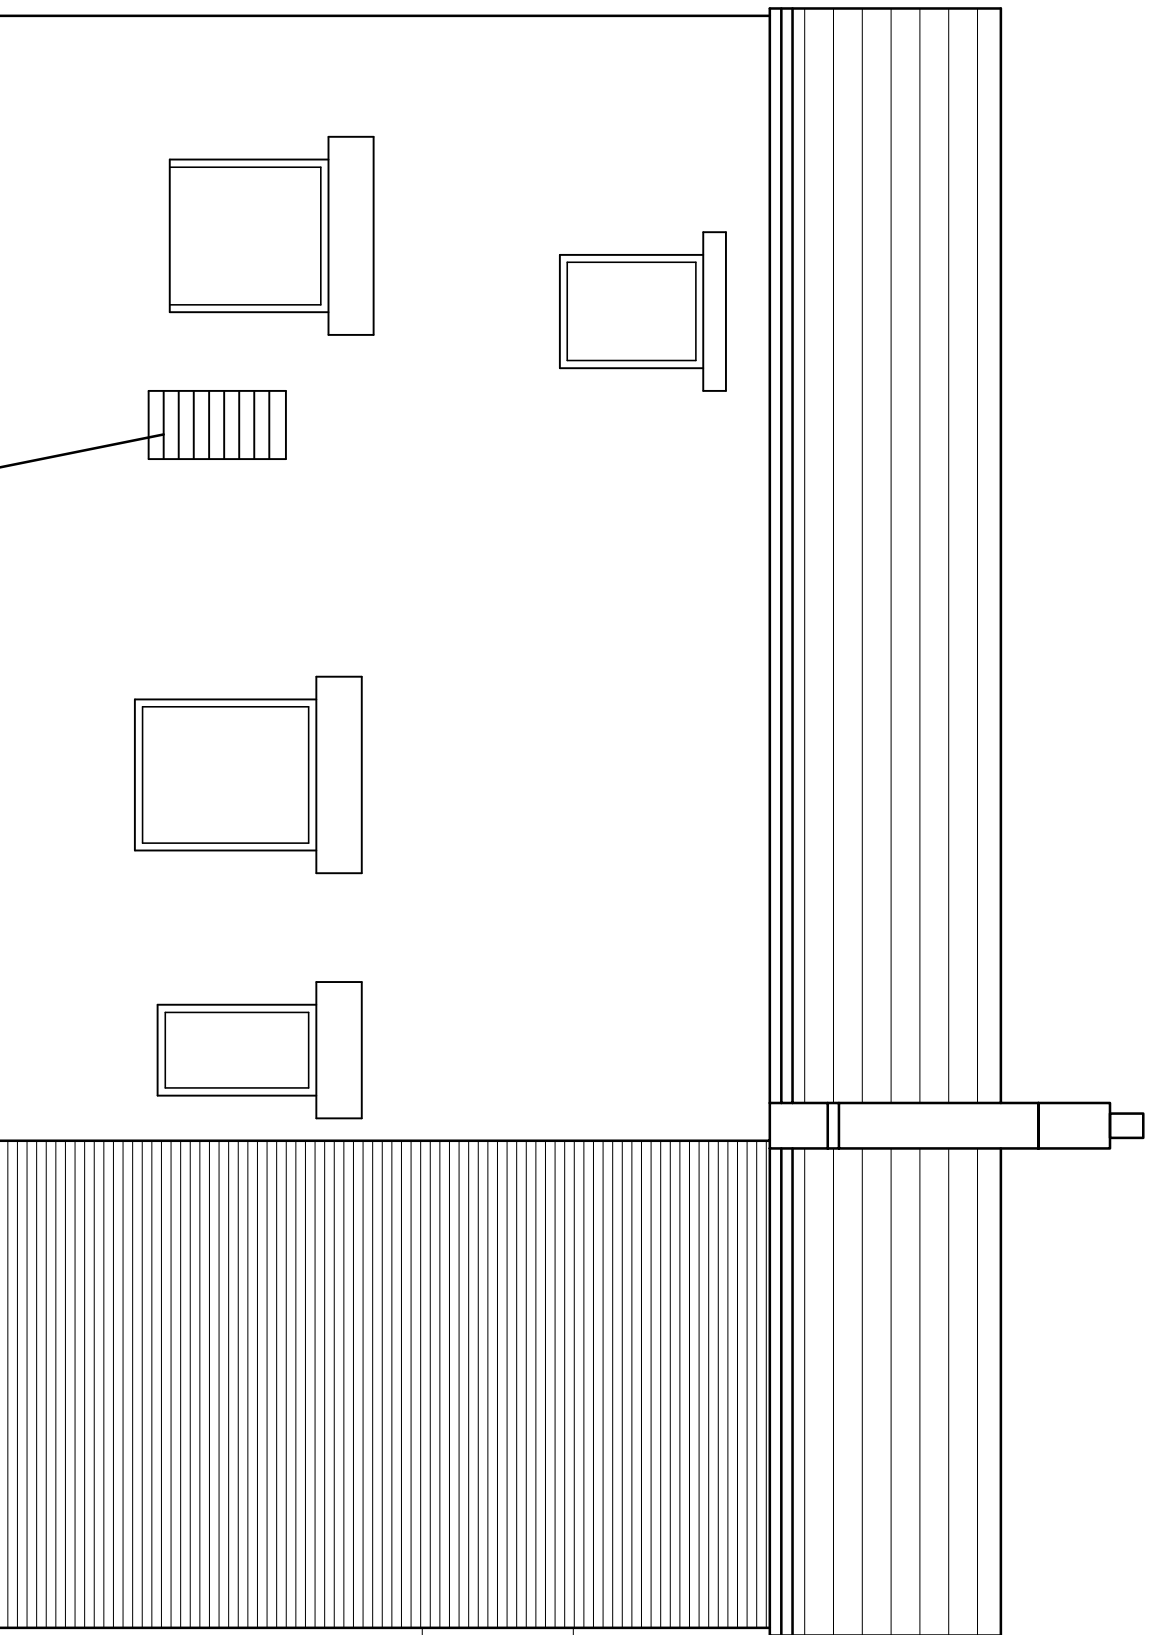


Rear elevation

block up extg wdw

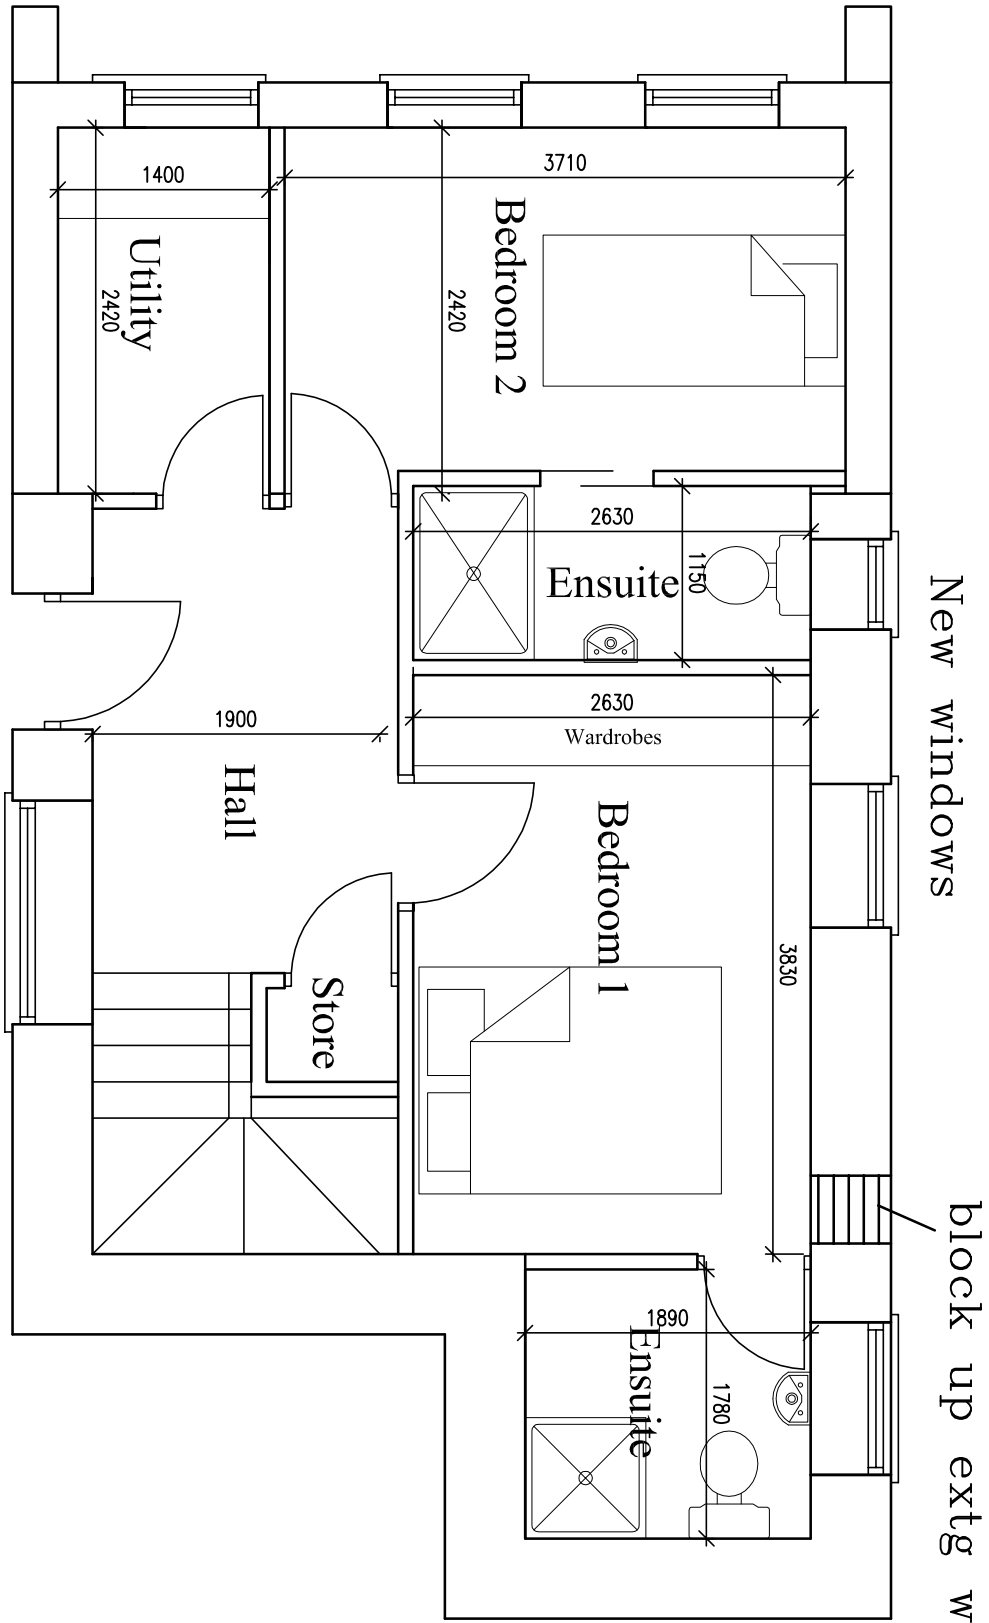

Ground floor

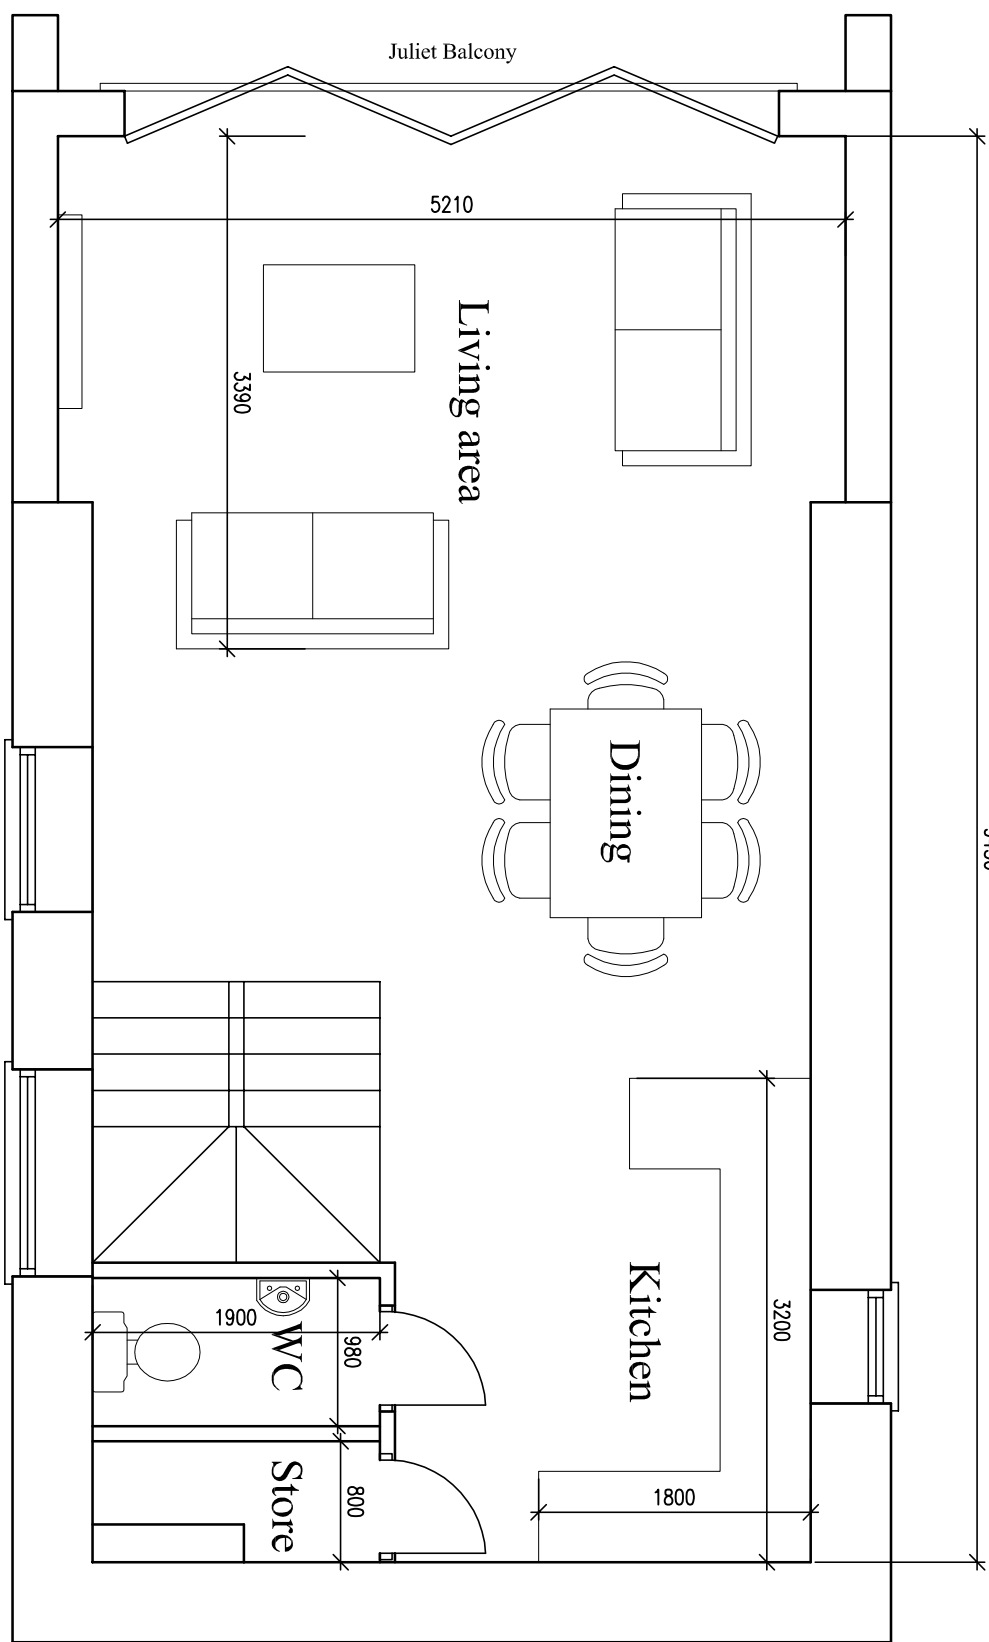

First floor

| REVISION | DATE     | DESCRIPTION             |
|----------|----------|-------------------------|
| A        | 03/01/14 | Small window blocked up |
|          |          |                         |


Note to Client : These works will be subject to CDM Legislation

| NOTE TO CONTRACTOR   | NOTE TO CLIENT   |
|---|---|
| Check all dimensions prior to commencing works or ordering any materials. On no account are any works to be carried out outside the boundary of the site without the express permission of the adjoining owner. | It is your responsibility to check with the relevant authorities where all the services, particularly those outside the property, are located. The Contractor, prior to accepting his quotation for the works, must ensure that he has taken account of the location of all services and any other matters which may affect the safety of the works. |

| APPROVAL             | DATE | DRAWING | AUTHORITY | REFERENCE NO. |
|----------------------|------|---------|-----------|---------------|
| Building Regulations |      |         |           |               |
| Planning Approval    |      |         |           |               |
| Planning Submission  |      |         |           |               |

Unit 2, The Office Campus, Paragon  
Business Park, Red Hall Court,  
Wakefield, WF1 2UY  
Project: Proposed 2 story extension  
at 60 Jubb Lane High  
for Mr Brown  
01924 380873  
Date 01/11/2013

Drawing Plans and elevations  
Drg No

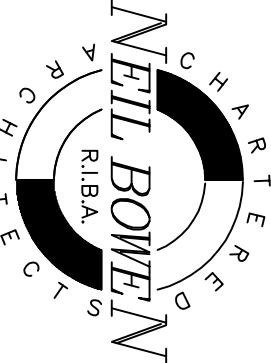

|    |      |       |
|----|------|-------|
| A1 | 1649 | Scale |
| R  | A    | 1:50  |
| 1  | 1    | 1:100 |