



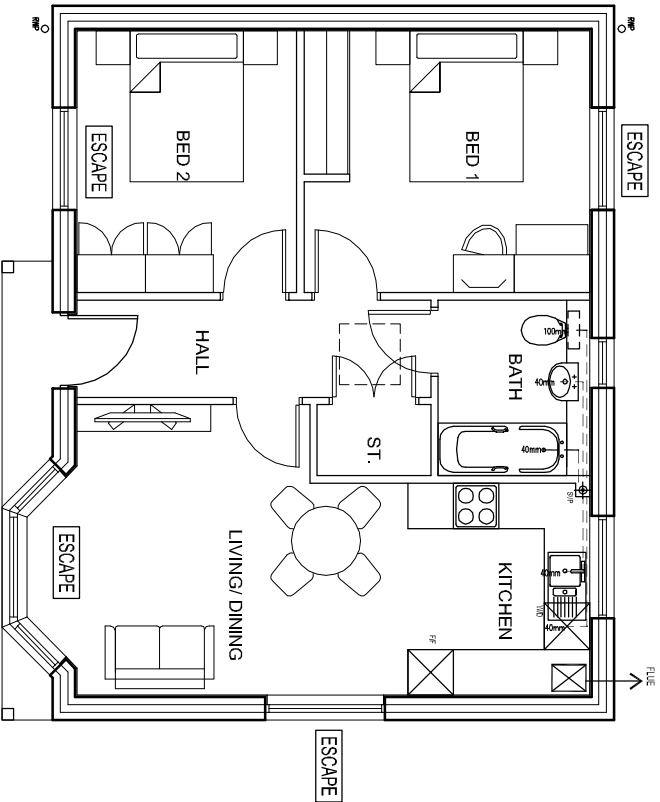


GROUND FLOOR PLAN (61m sq)
SCALE 1:100

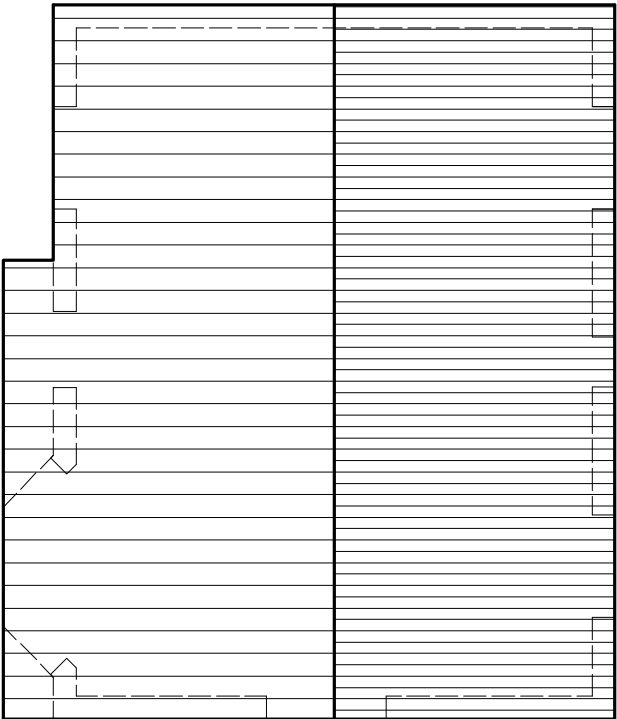


ROOF PLAN
SCALE 1:100

MATERIALS:


- 01 140mm COURSED ARTSTONE
- 02 DECORATIVE RECON. STONE HEADS, CILLS AND COPINGS
- 03 TIMBER BARN STYLE DOOR
- 04 CREAM uPVC DOOR / WINDOW SYSTEM
- 05 ARTIFICIAL SLATE TILES
- 06 VELUX TYPE ROOF LIGHT
- 07 CREAM uPVC RAINWATER GOODS
- 08 ILLUMINATED ENTRANCE CANOPY

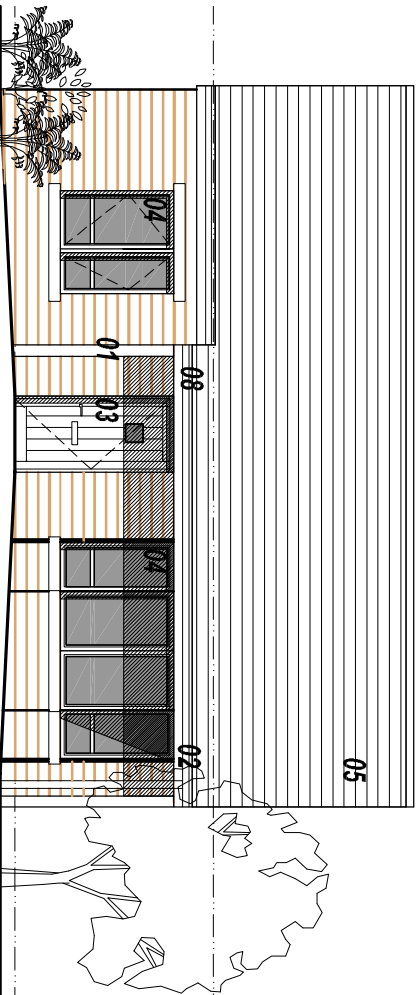

FRONT ELEVATION
SCALE 1:100

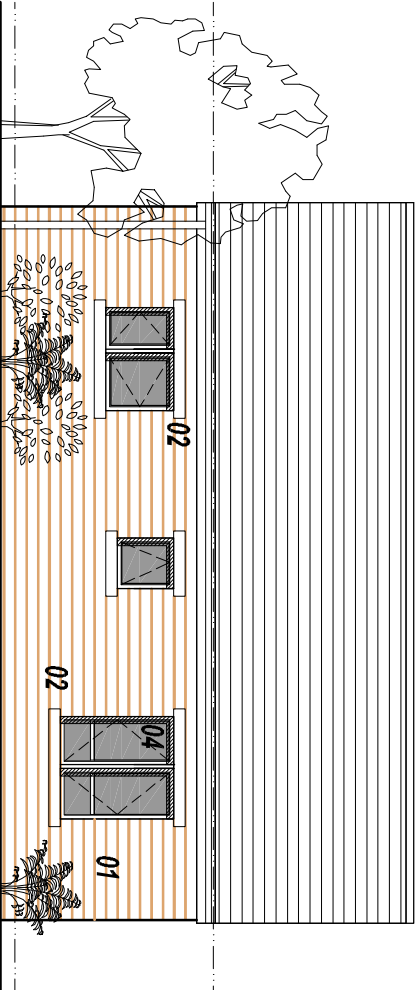

REAR ELEVATION
SCALE 1:100

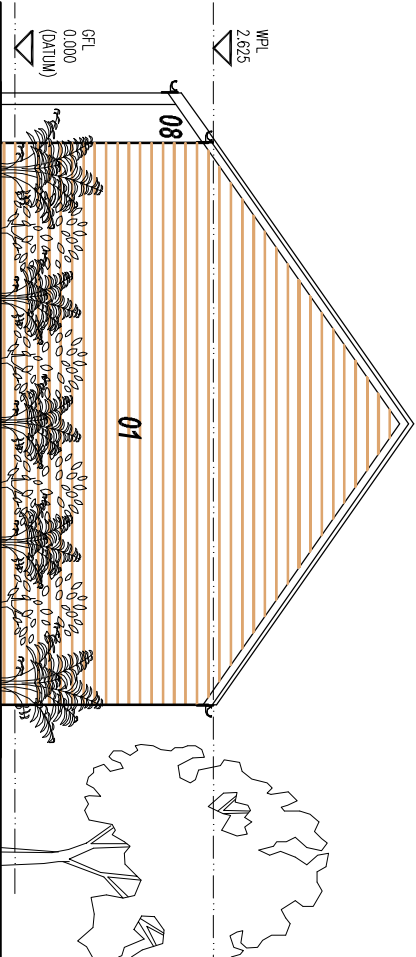

SIDE ELEVATION
SCALE 1:100

Client	Jaguar Estates
Job	THURNSCOE
Title	BUNGALOW- TYPE 01
Dwg. No.	1989-002

Coda Studios Ltd
Hope Works, 25 Mowbray St, Sheffield, S3 8EL
t:0114 279 6003 f: 0114 279 6004
e:information@codastudios.co.uk

DRAWN	CHECKED	DATE	SCALE	REVISION
LJ	DC	09/12	1/100	-

© COPYRIGHT EXISTS ON THE DESIGNS AND INFORMATION SHOWN ON THIS DRAWING
The Contractor must verify all dimensions on site before making shop drawings
or commencing work of any kind. No dimensions to be scaled from this drawing.
Architect to be notified of any discrepancies in dimensions immediately.