


Playing Field

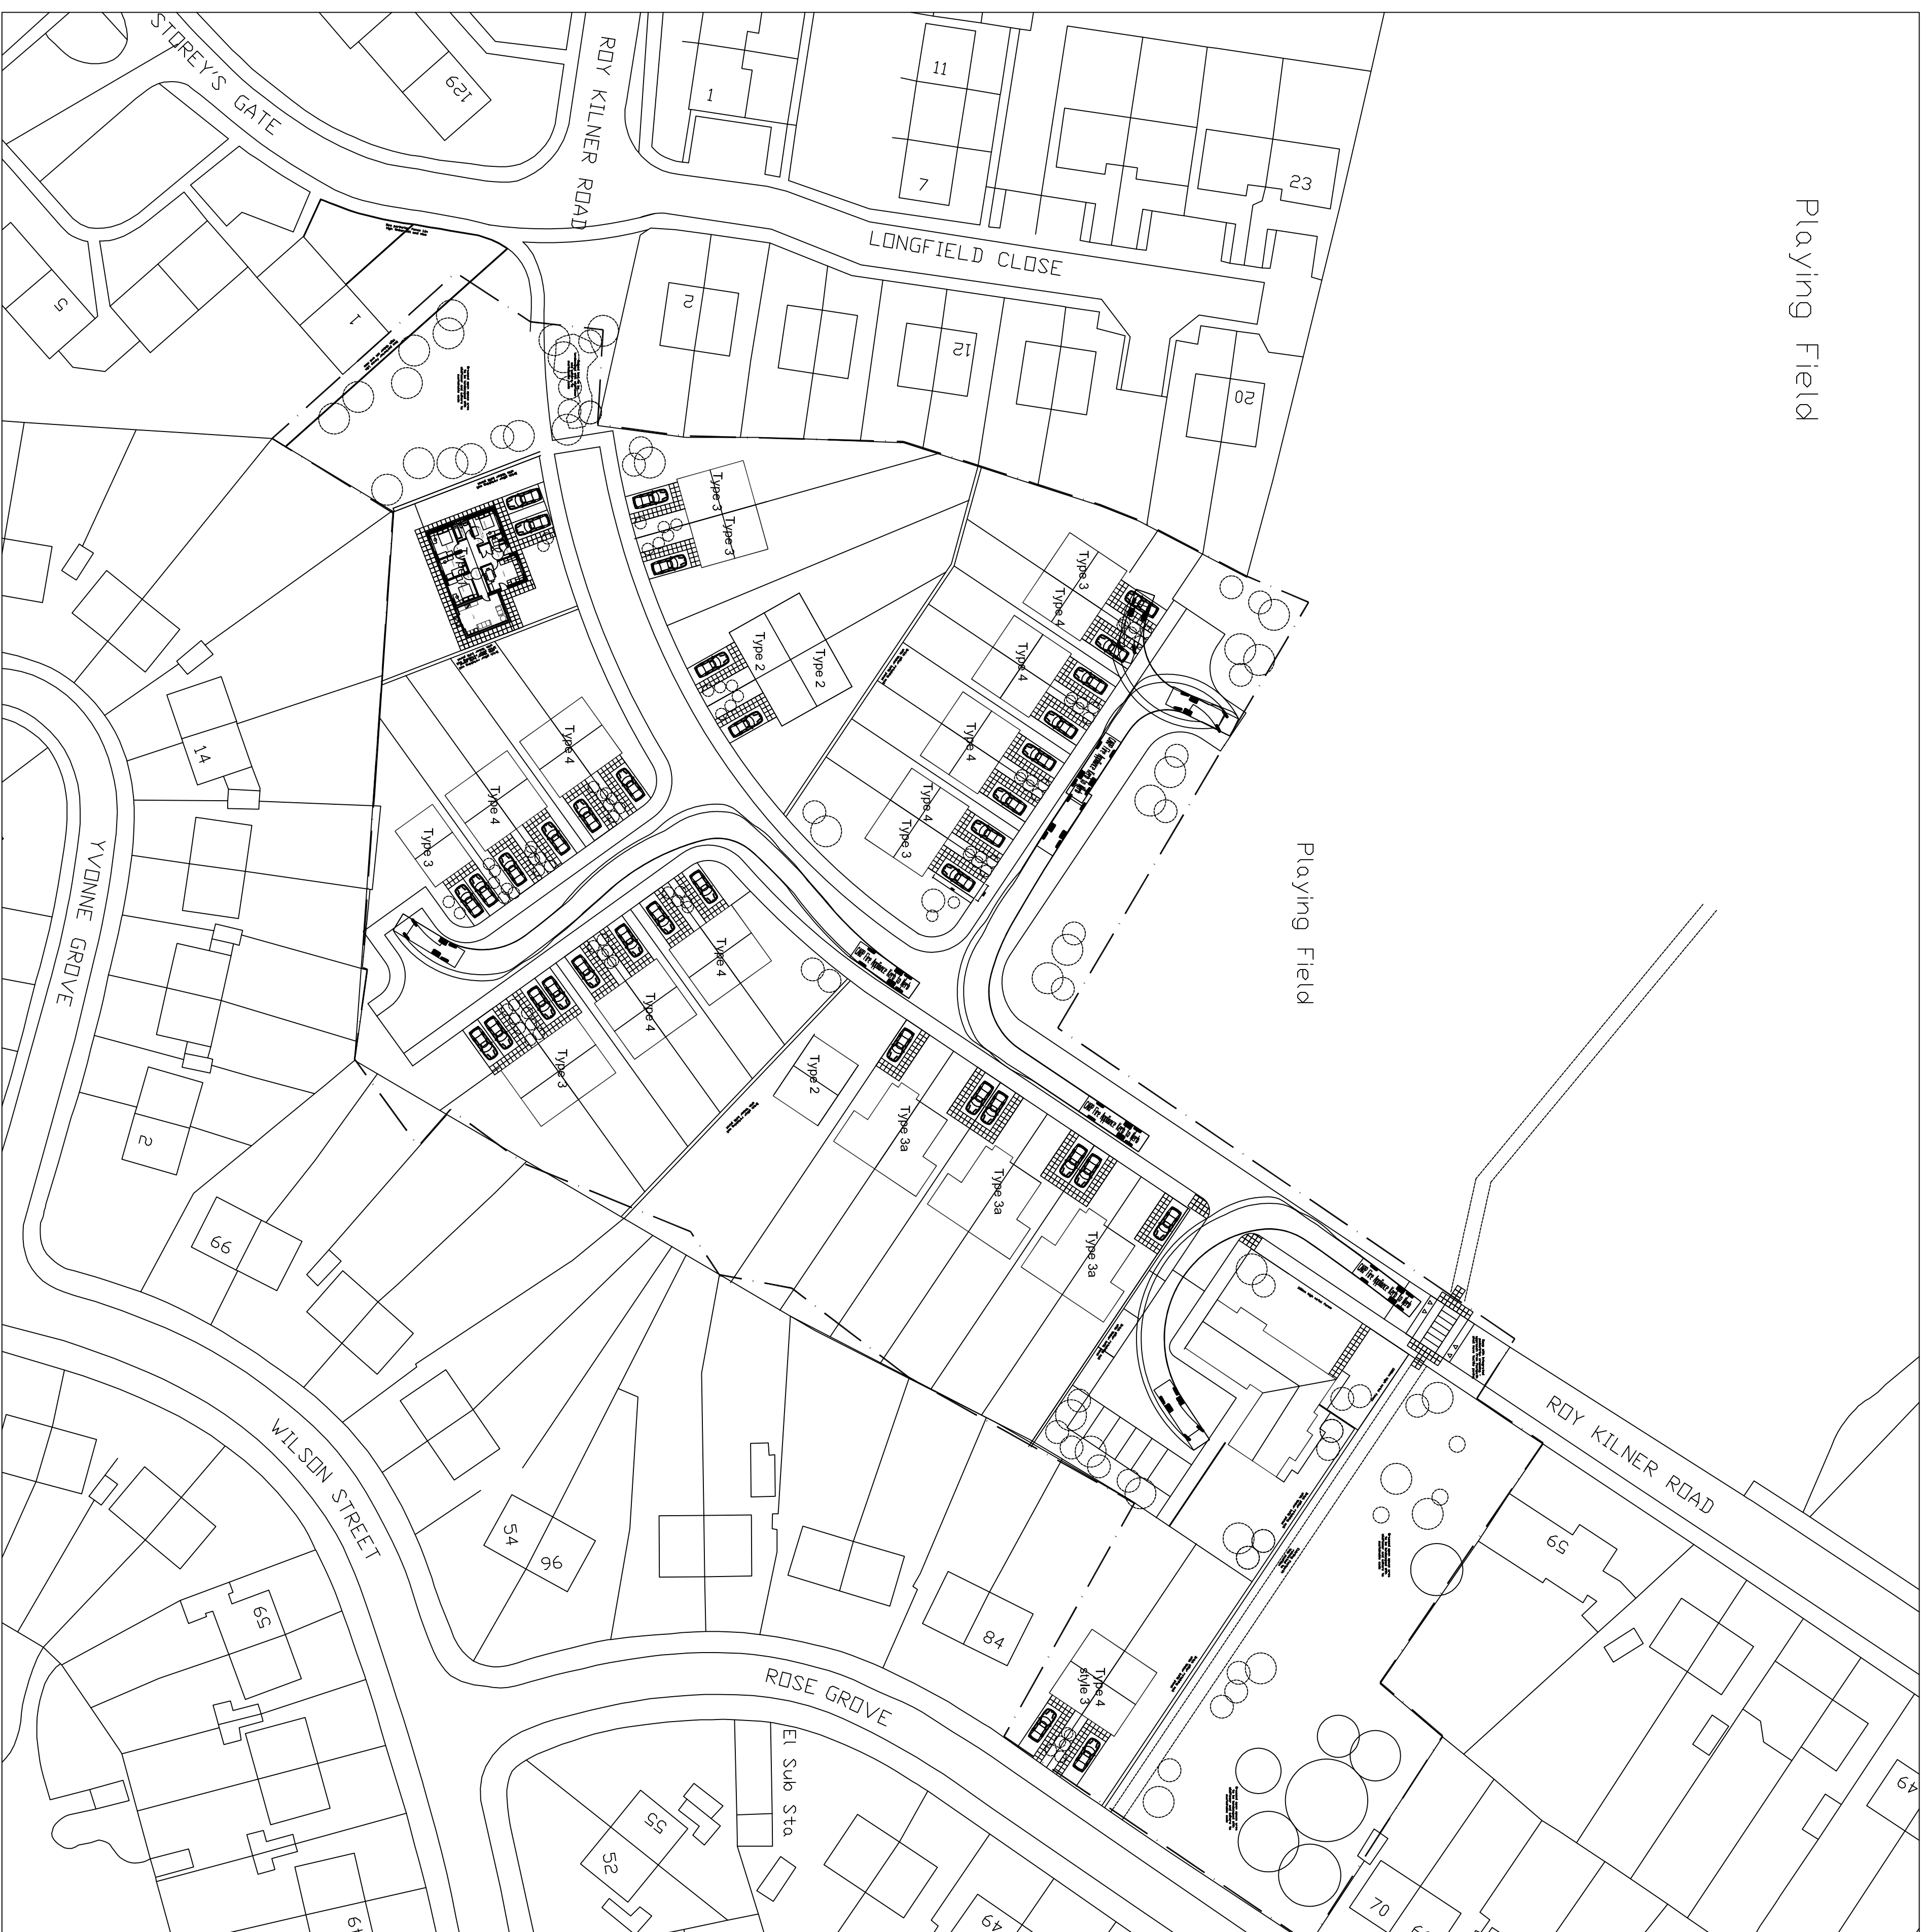

REV	DATE	DESCRIPTION
A	14/10/13	Pavements increased in width to 2m. Parking spaces increased in length to 6m. Pedestrian crossing added. All to planner comments.

The contractor is to comply in all respects with the current Building Regulations and is to check all site dimensions and levels. Do not scale from the drawing, use written dimensions, to be read in conjunction with Pipe-ender Health & Safety Plan / Preliminaries Section (Section A34 etc). Maps are reproduced from Ordnance Survey material with the permission of Ordnance Survey on behalf of Her Majesty's Stationery Office © Crown copyright. Unauthorised reproduction infringes Crown copyright and may lead to prosecution or civil proceedings 100022664 (2011)

NPS BARNSLEY LTD
 NPS GROUP
 50071 YORKSHIRE, S70 9JG
 BARNESLEY
 TEL: 01262 774605 FAX: 01262 774399
 EMAIL: enquiries@nps.co.uk

Head Office:
 NPS Group, 46-48 Cornhill Avenue, 52, Avenue, Barnsley, PA4
 8JG

PROJECT	14-1-1076	CLIENT	Bernisetti Homes
	Roy Kilner Road, Wombwell	CAD FILE REF	Phepp
		DATE	JUNE 2013
		SCALE	1:500
SUBJECT		REV	DRAWN
		A	CHECKED
Proposed site Plan - CARP		PROJECT NO.	DRAWING NO.
		14-1-1076	100