




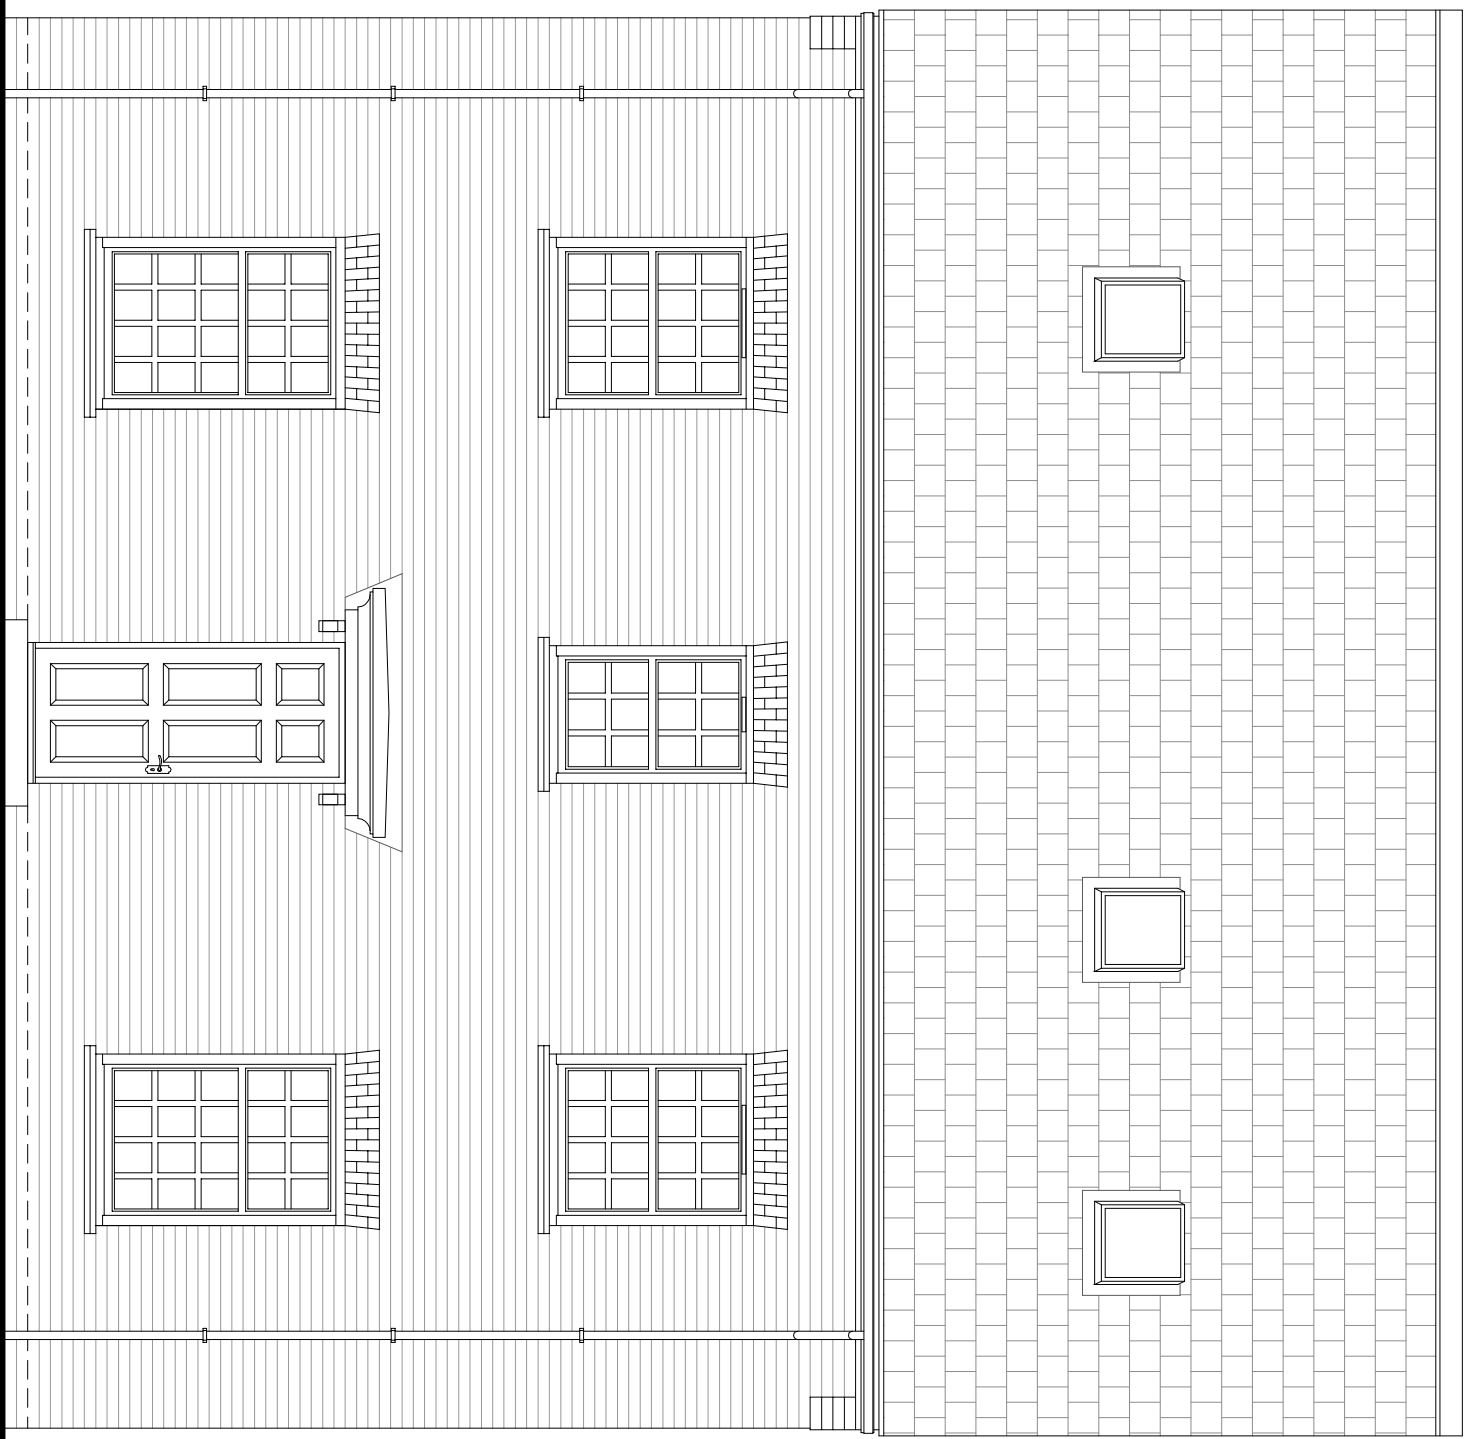


FRONT ELEVATION

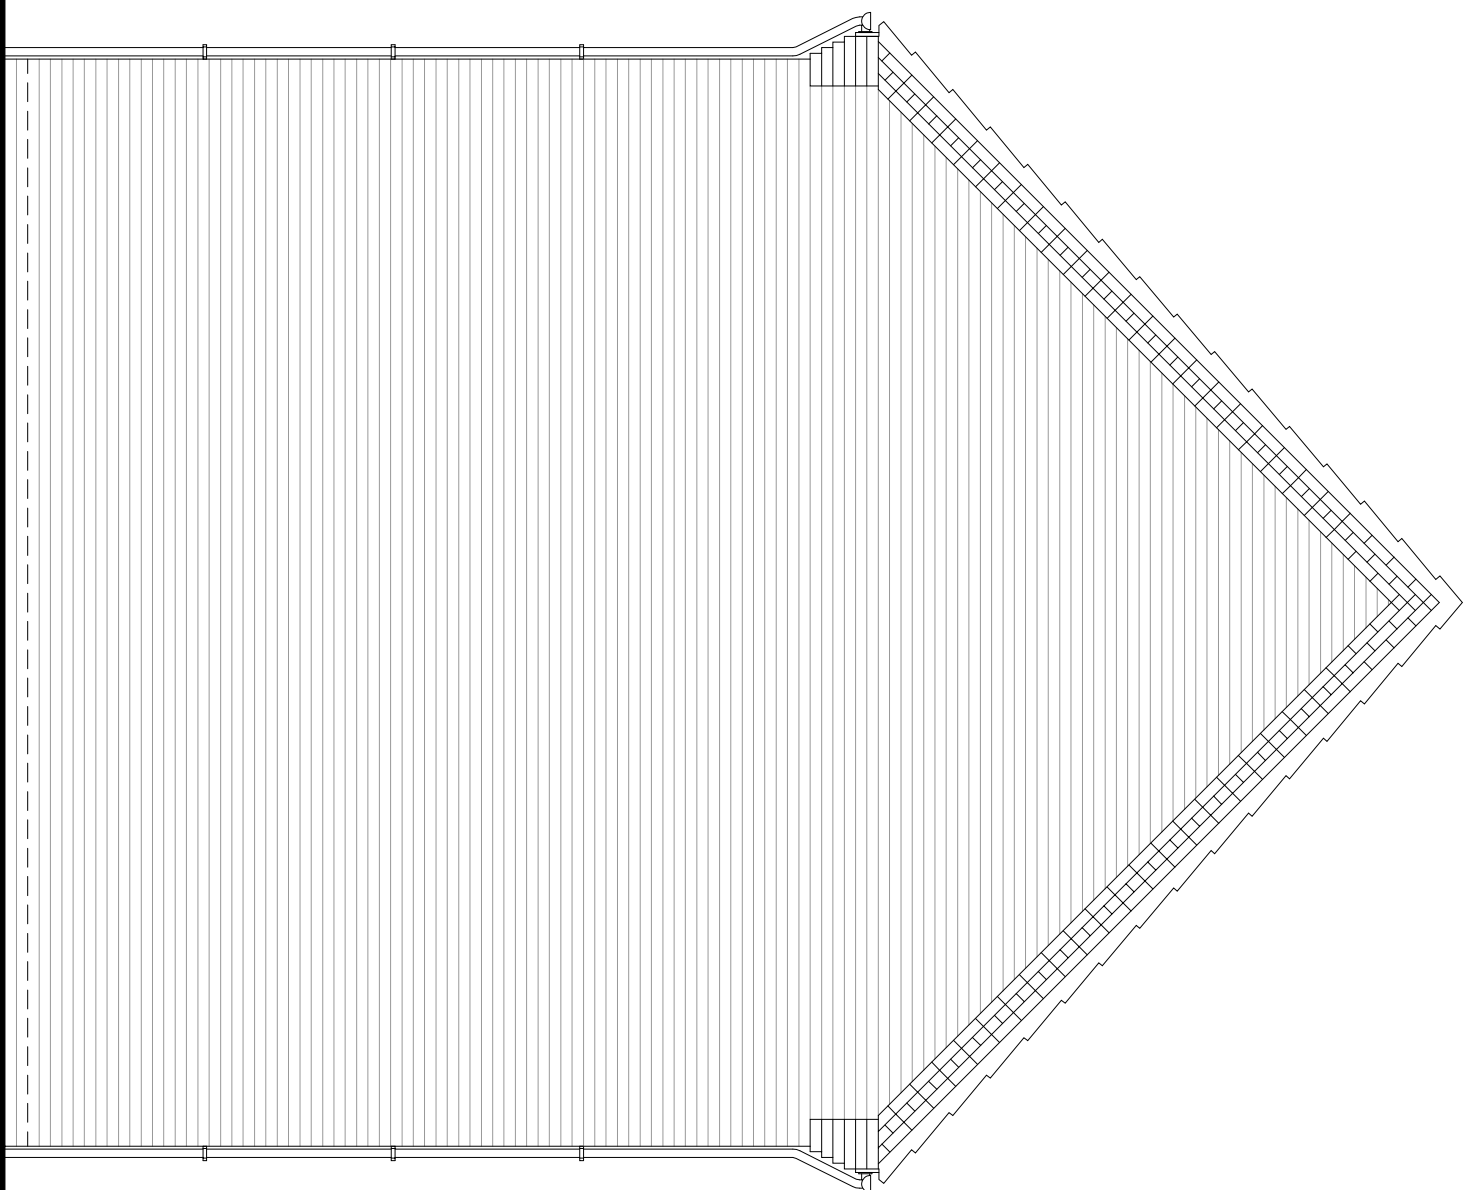


SIDE ELEVATION

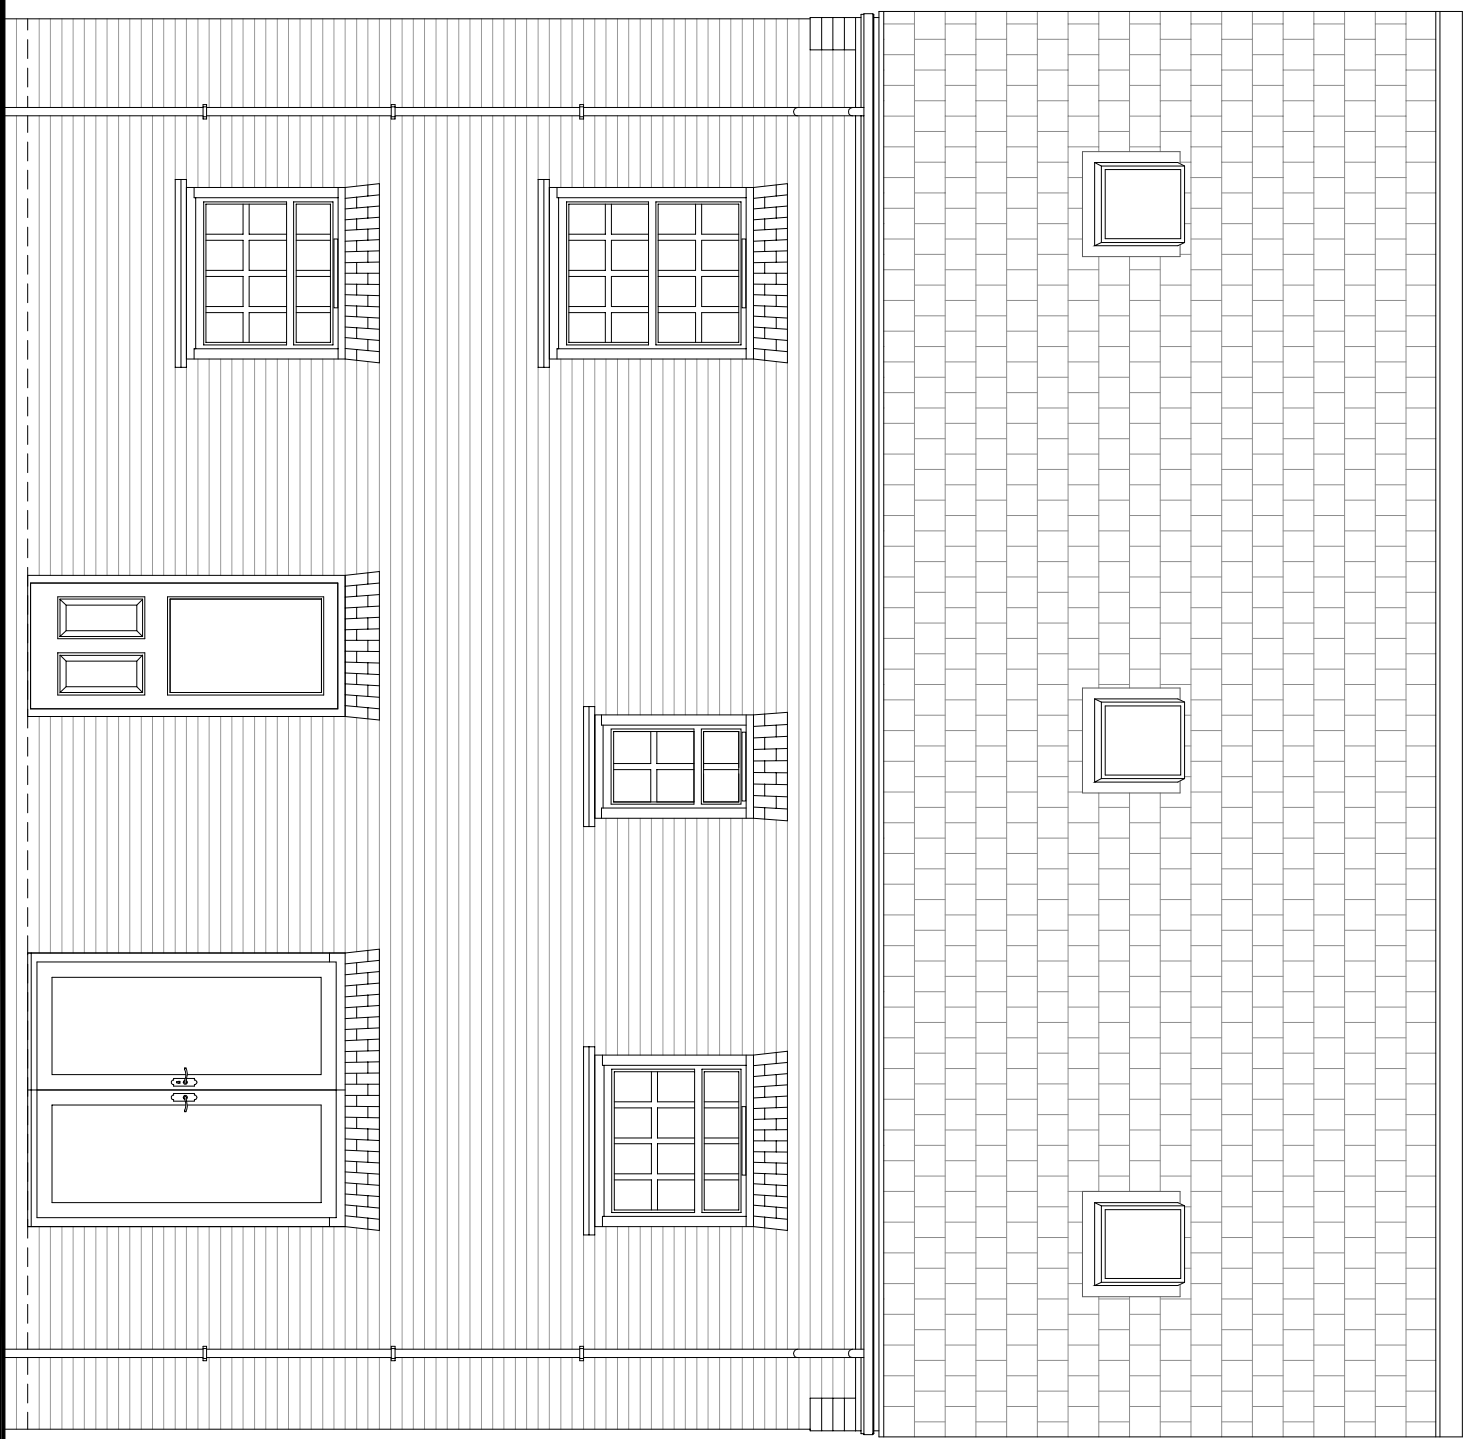


REAR ELEVATION

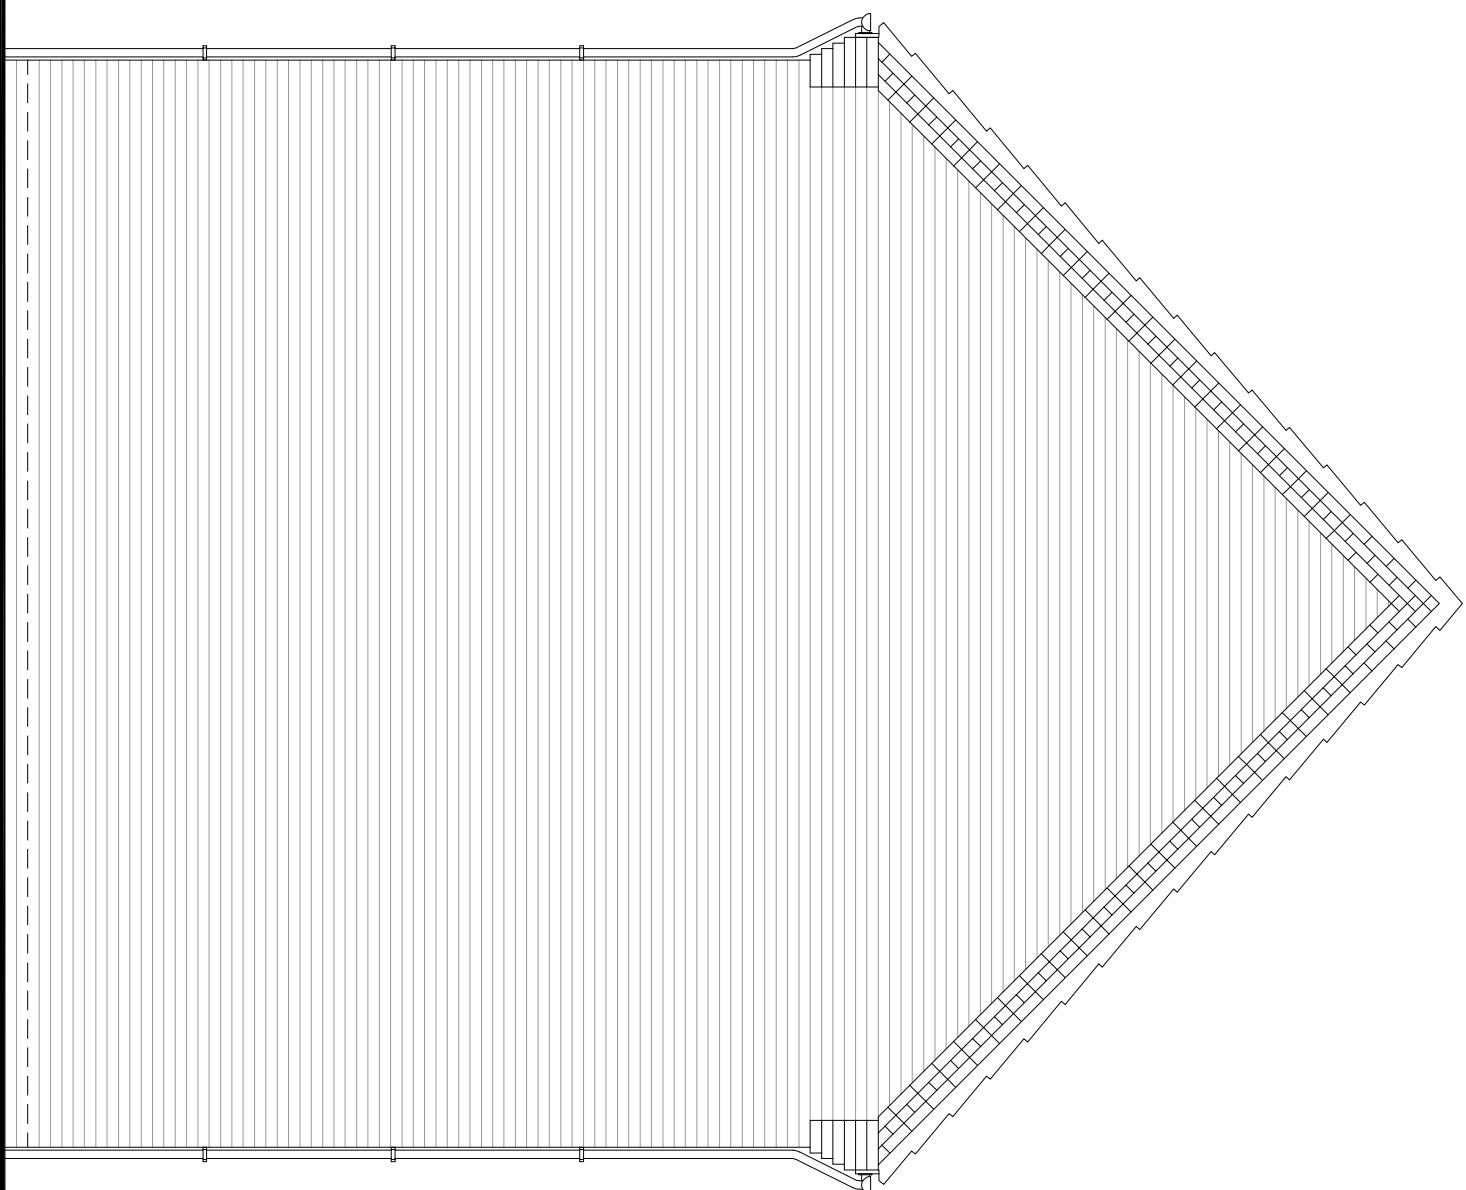


SIDE ELEVATION

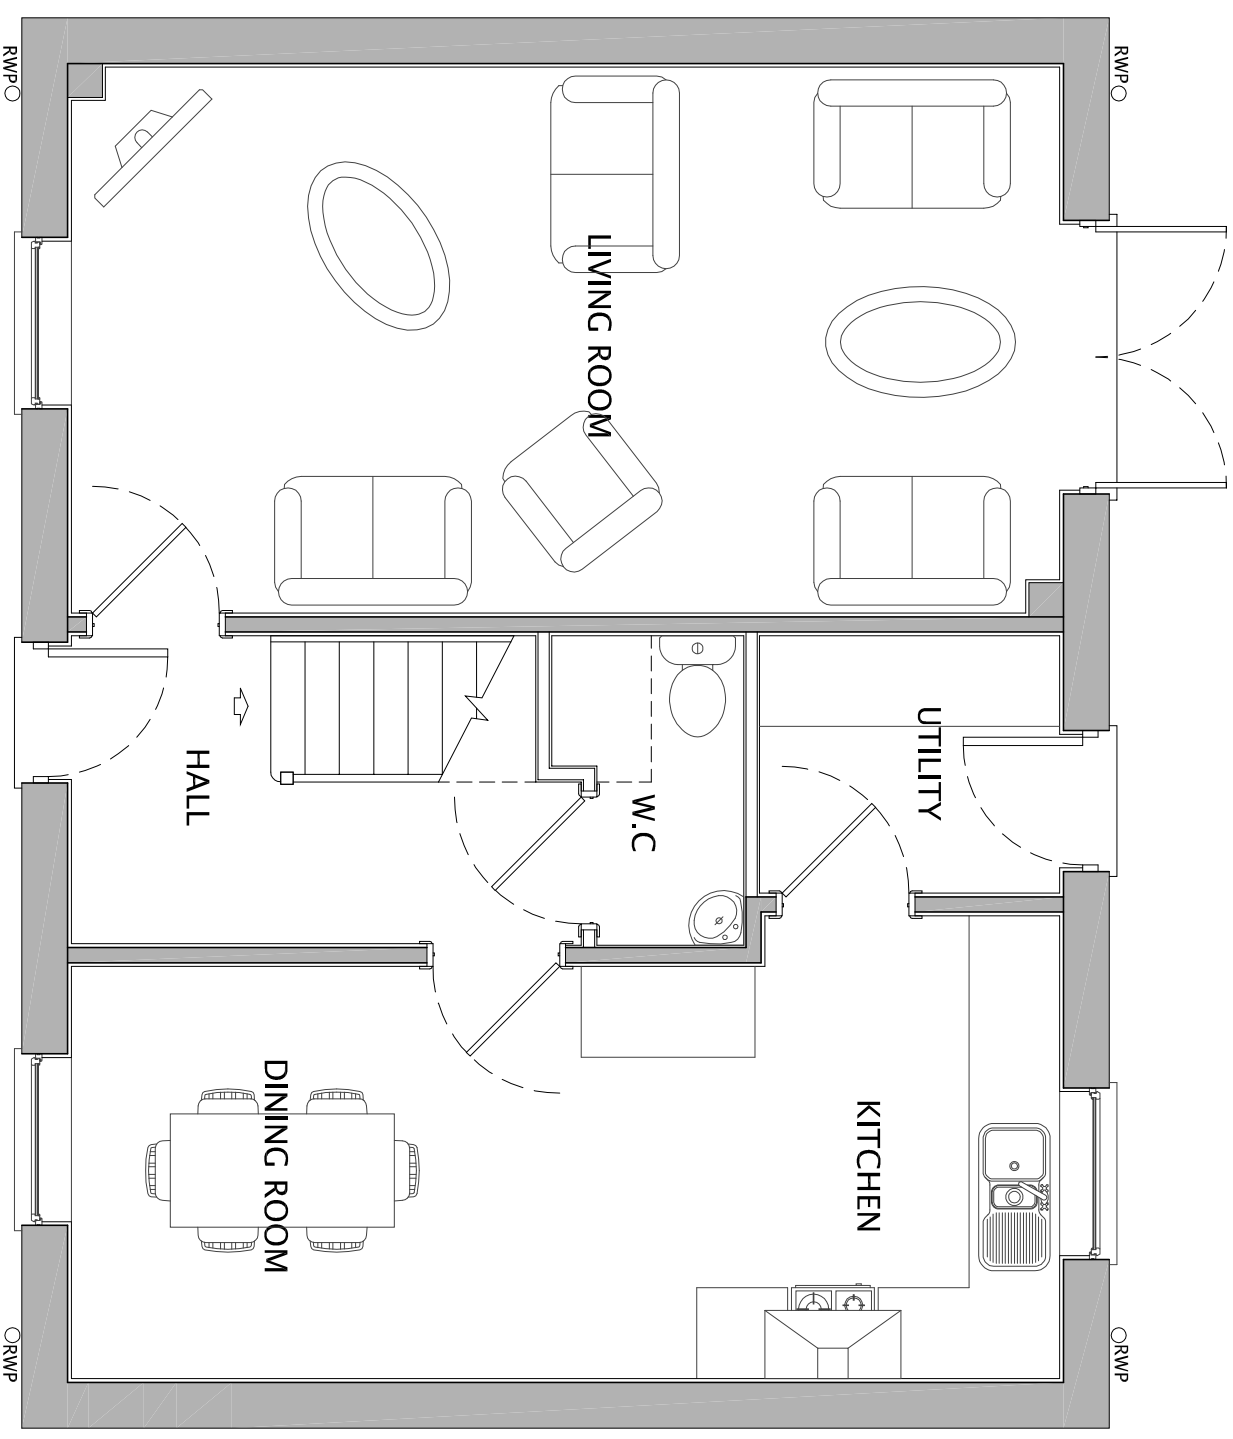

GROUND FLOOR

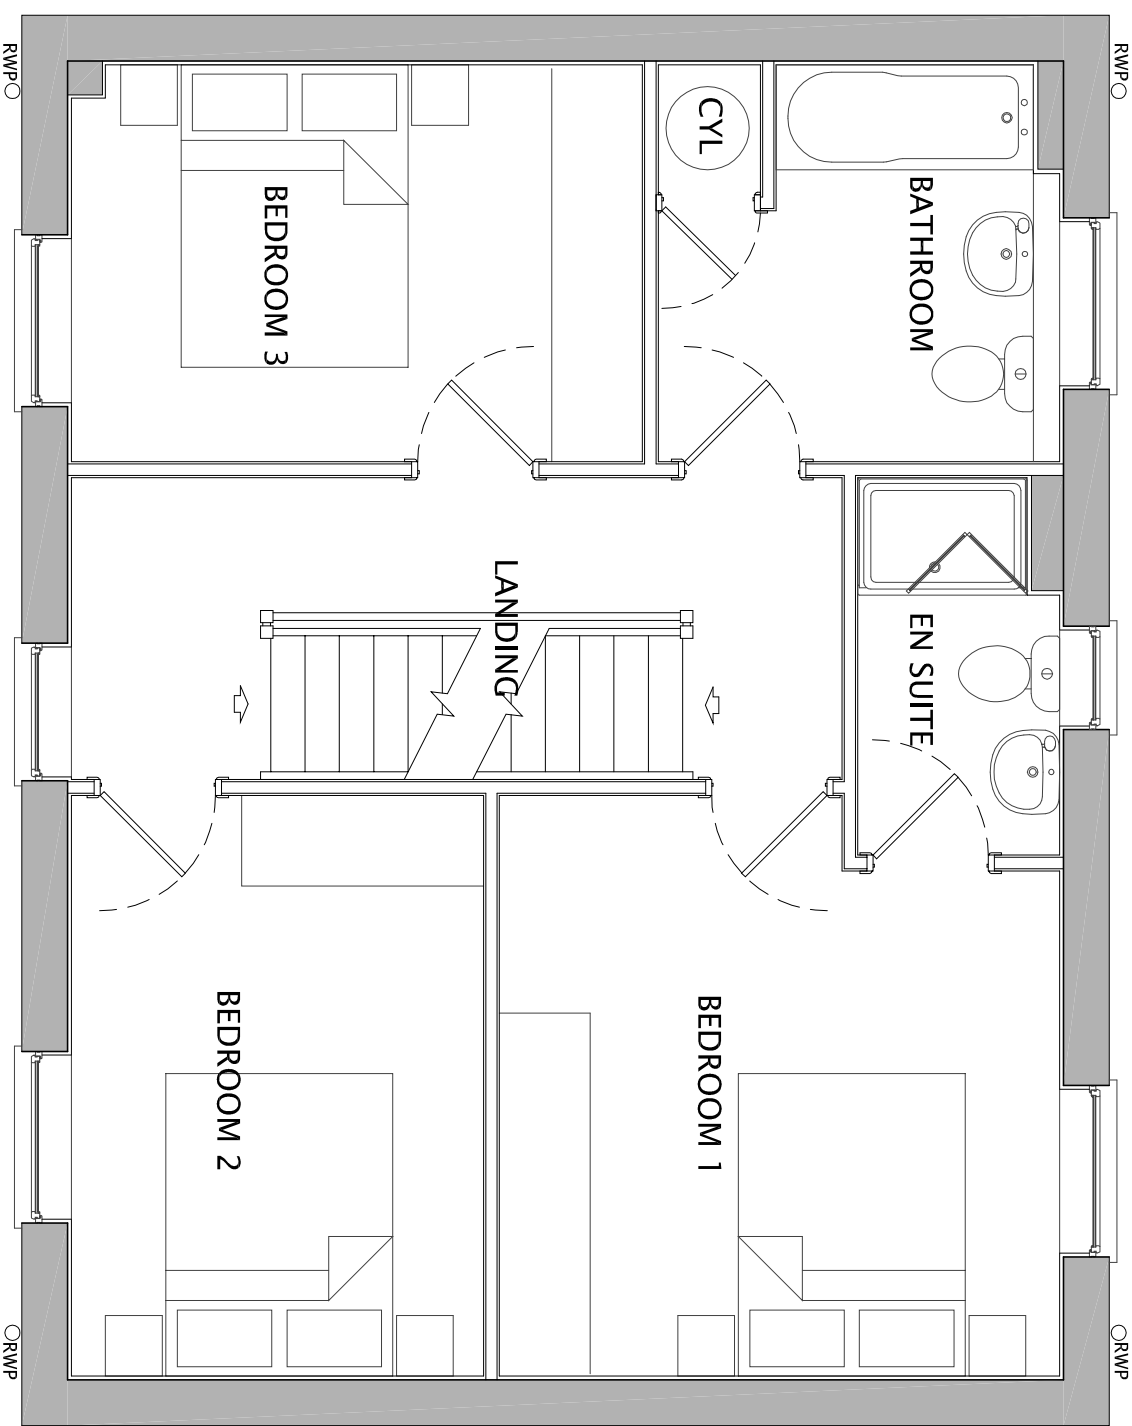


FIRST FLOOR

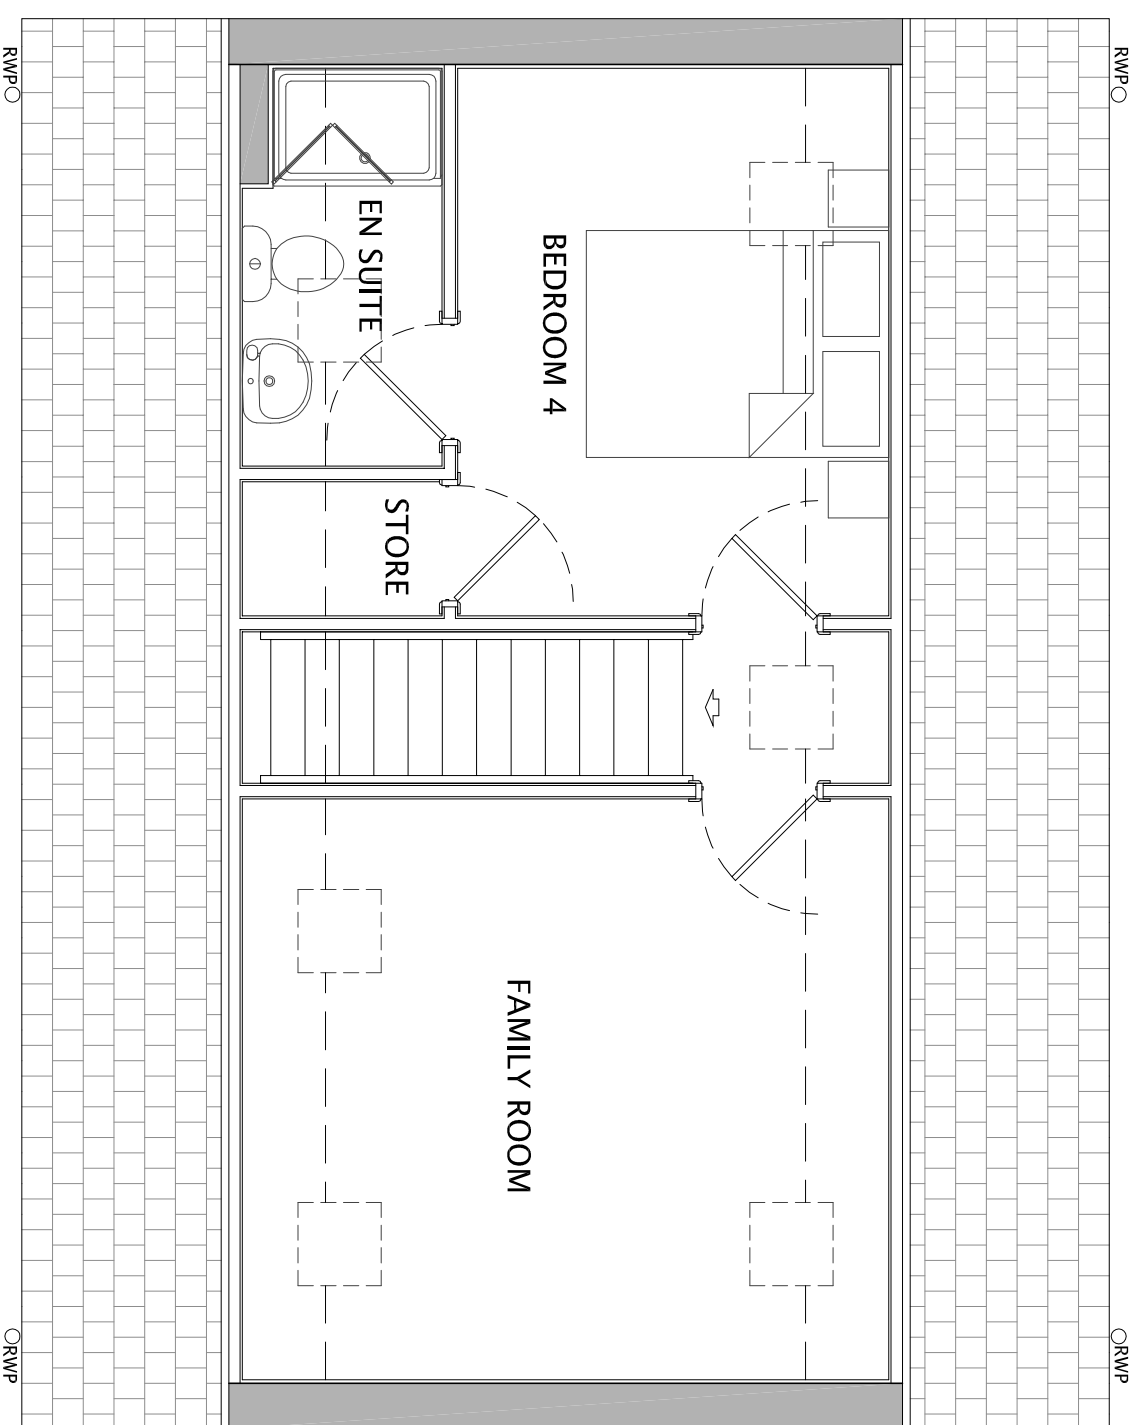

SECOND FLOOR

16 / KINGSLEY HOUSETYPE PLANNING DRAWING (OP)

 

Do not scale of this drawing - Only figures dimensions to be taken from this drawing. Drawings based on Ordnance Survey and/or existing record drawings - Designer and Drawing content subject to Site Survey, Structural Survey, Site Investigations, Planning and Statutory Requirements and Approval. Authorised reproduction from Ordnance Survey Maps with permission of the Controller of Her Majesty's Stationery Office. Crown Copyright reserved.



CLIENT: NETHERTON HOMES	DRAWING NUMBER: P14.4905.16
PROJECT: PROPOSED RESIDENTIAL DEVELOPMENT, WEST OF WAKEFIELD ROAD, MAPLEWELL	SCALE @ A1: 1:50
DRAWING: KINGSLEY HOUSETYPE (OP) PLANNING DRAWING	DATE: OCT 15
CHECKED: RIN	DATE: OCT 15

14 MARBURN COURT / CALDER PARK / WAKEFIELD / WF4 3FL
01924 383322 / www.jpssoc.co.uk / info@jpssoc.co.uk
Preparation is made by JRP Ltd. It is hereby acknowledged that