


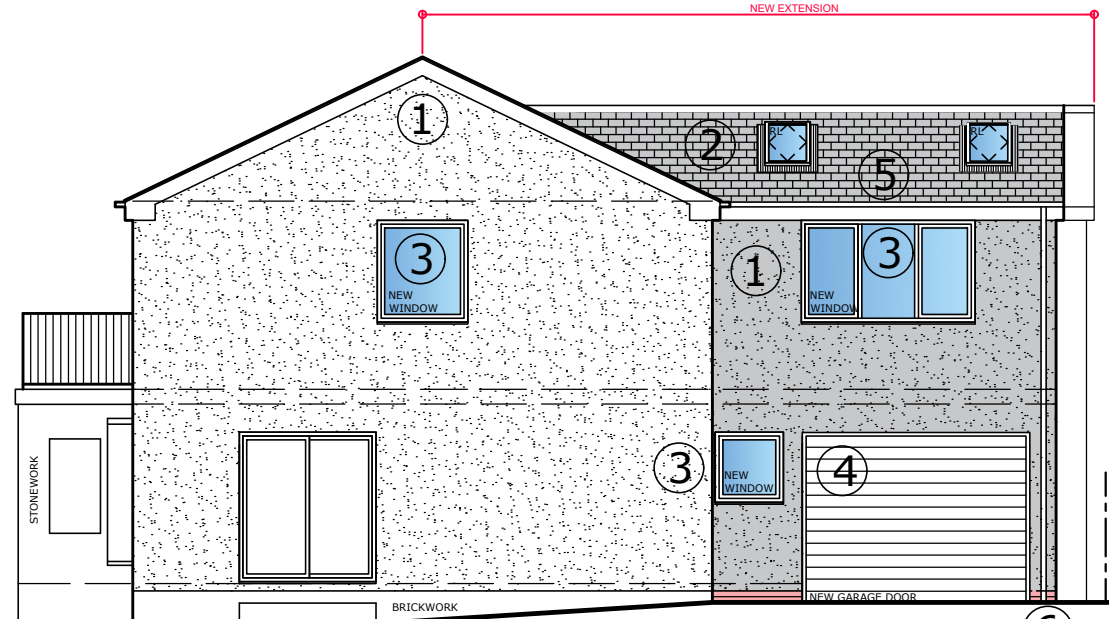


FRONT ELEVATION (N)
SCALE 1:100




SIDE ELEVATION 1 (W)
SCALE 1:100

NOTE :
ALL EXISTING BRICKWORK ELEVATIONS TO BE
RENDERED TO MATCH NEW EXTENSION


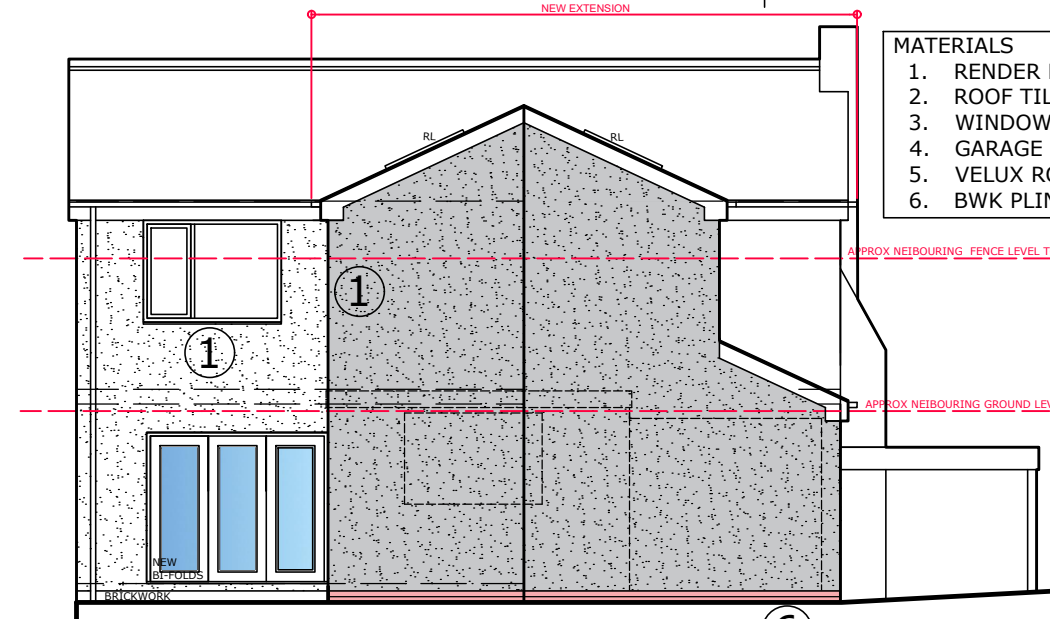


REAR ELEVATION (S)
SCALE 1:100


- MATERIALS
1. RENDER FINISH (COLOUR TBD)
 2. ROOF TILES TO MATCH EXISTING
 3. WINDOWS UPVC (WHITE)
 4. GARAGE DOOR (WHITE)
 5. VELUX ROOF LIGHT
 6. BWK PLINTH COURSE (TME)

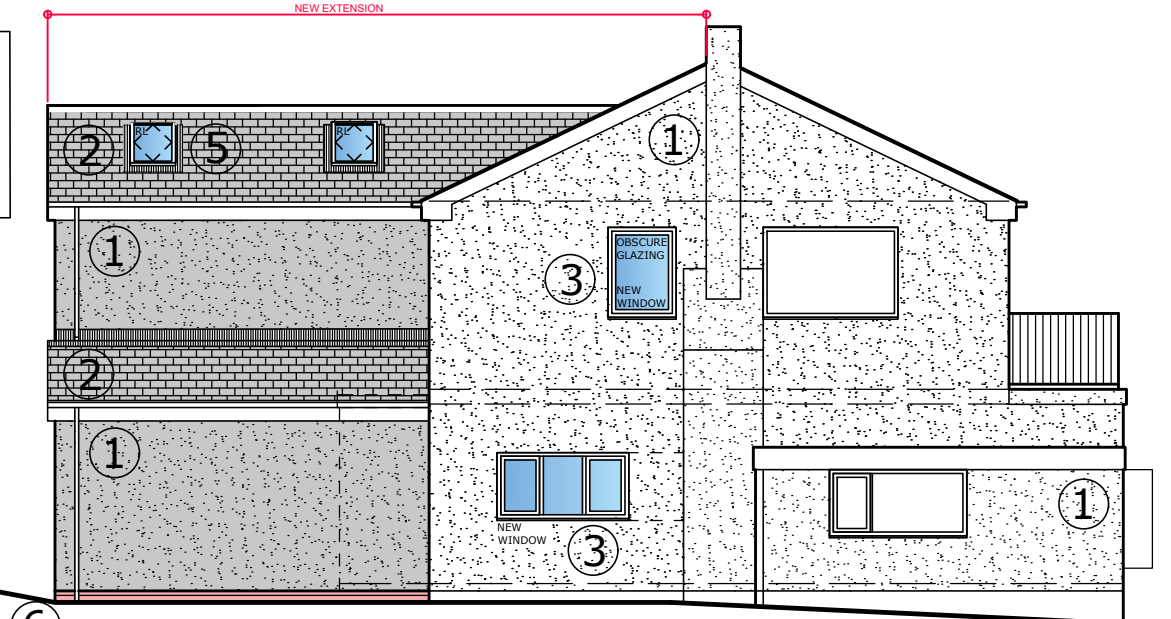


SIDE ELEVATION 2 (E)
SCALE 1:100

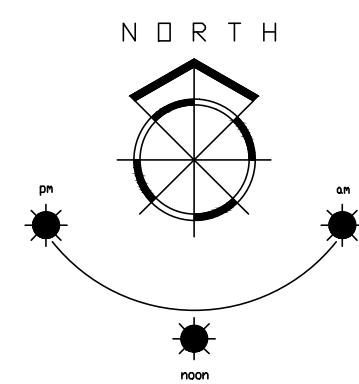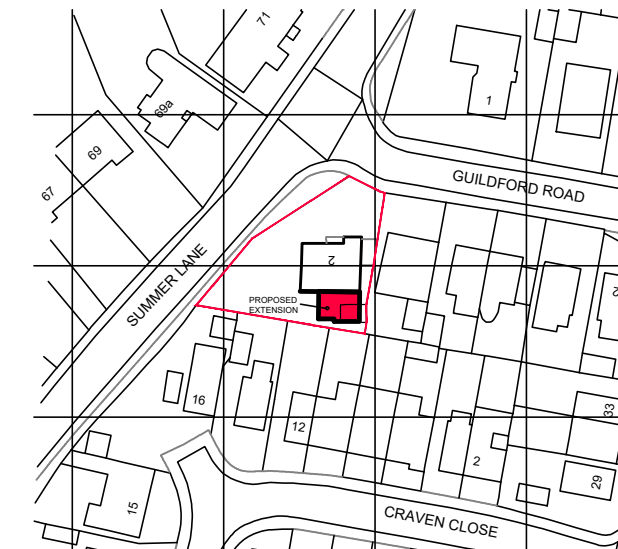


LOCATION PLAN
SCALE 1:1250

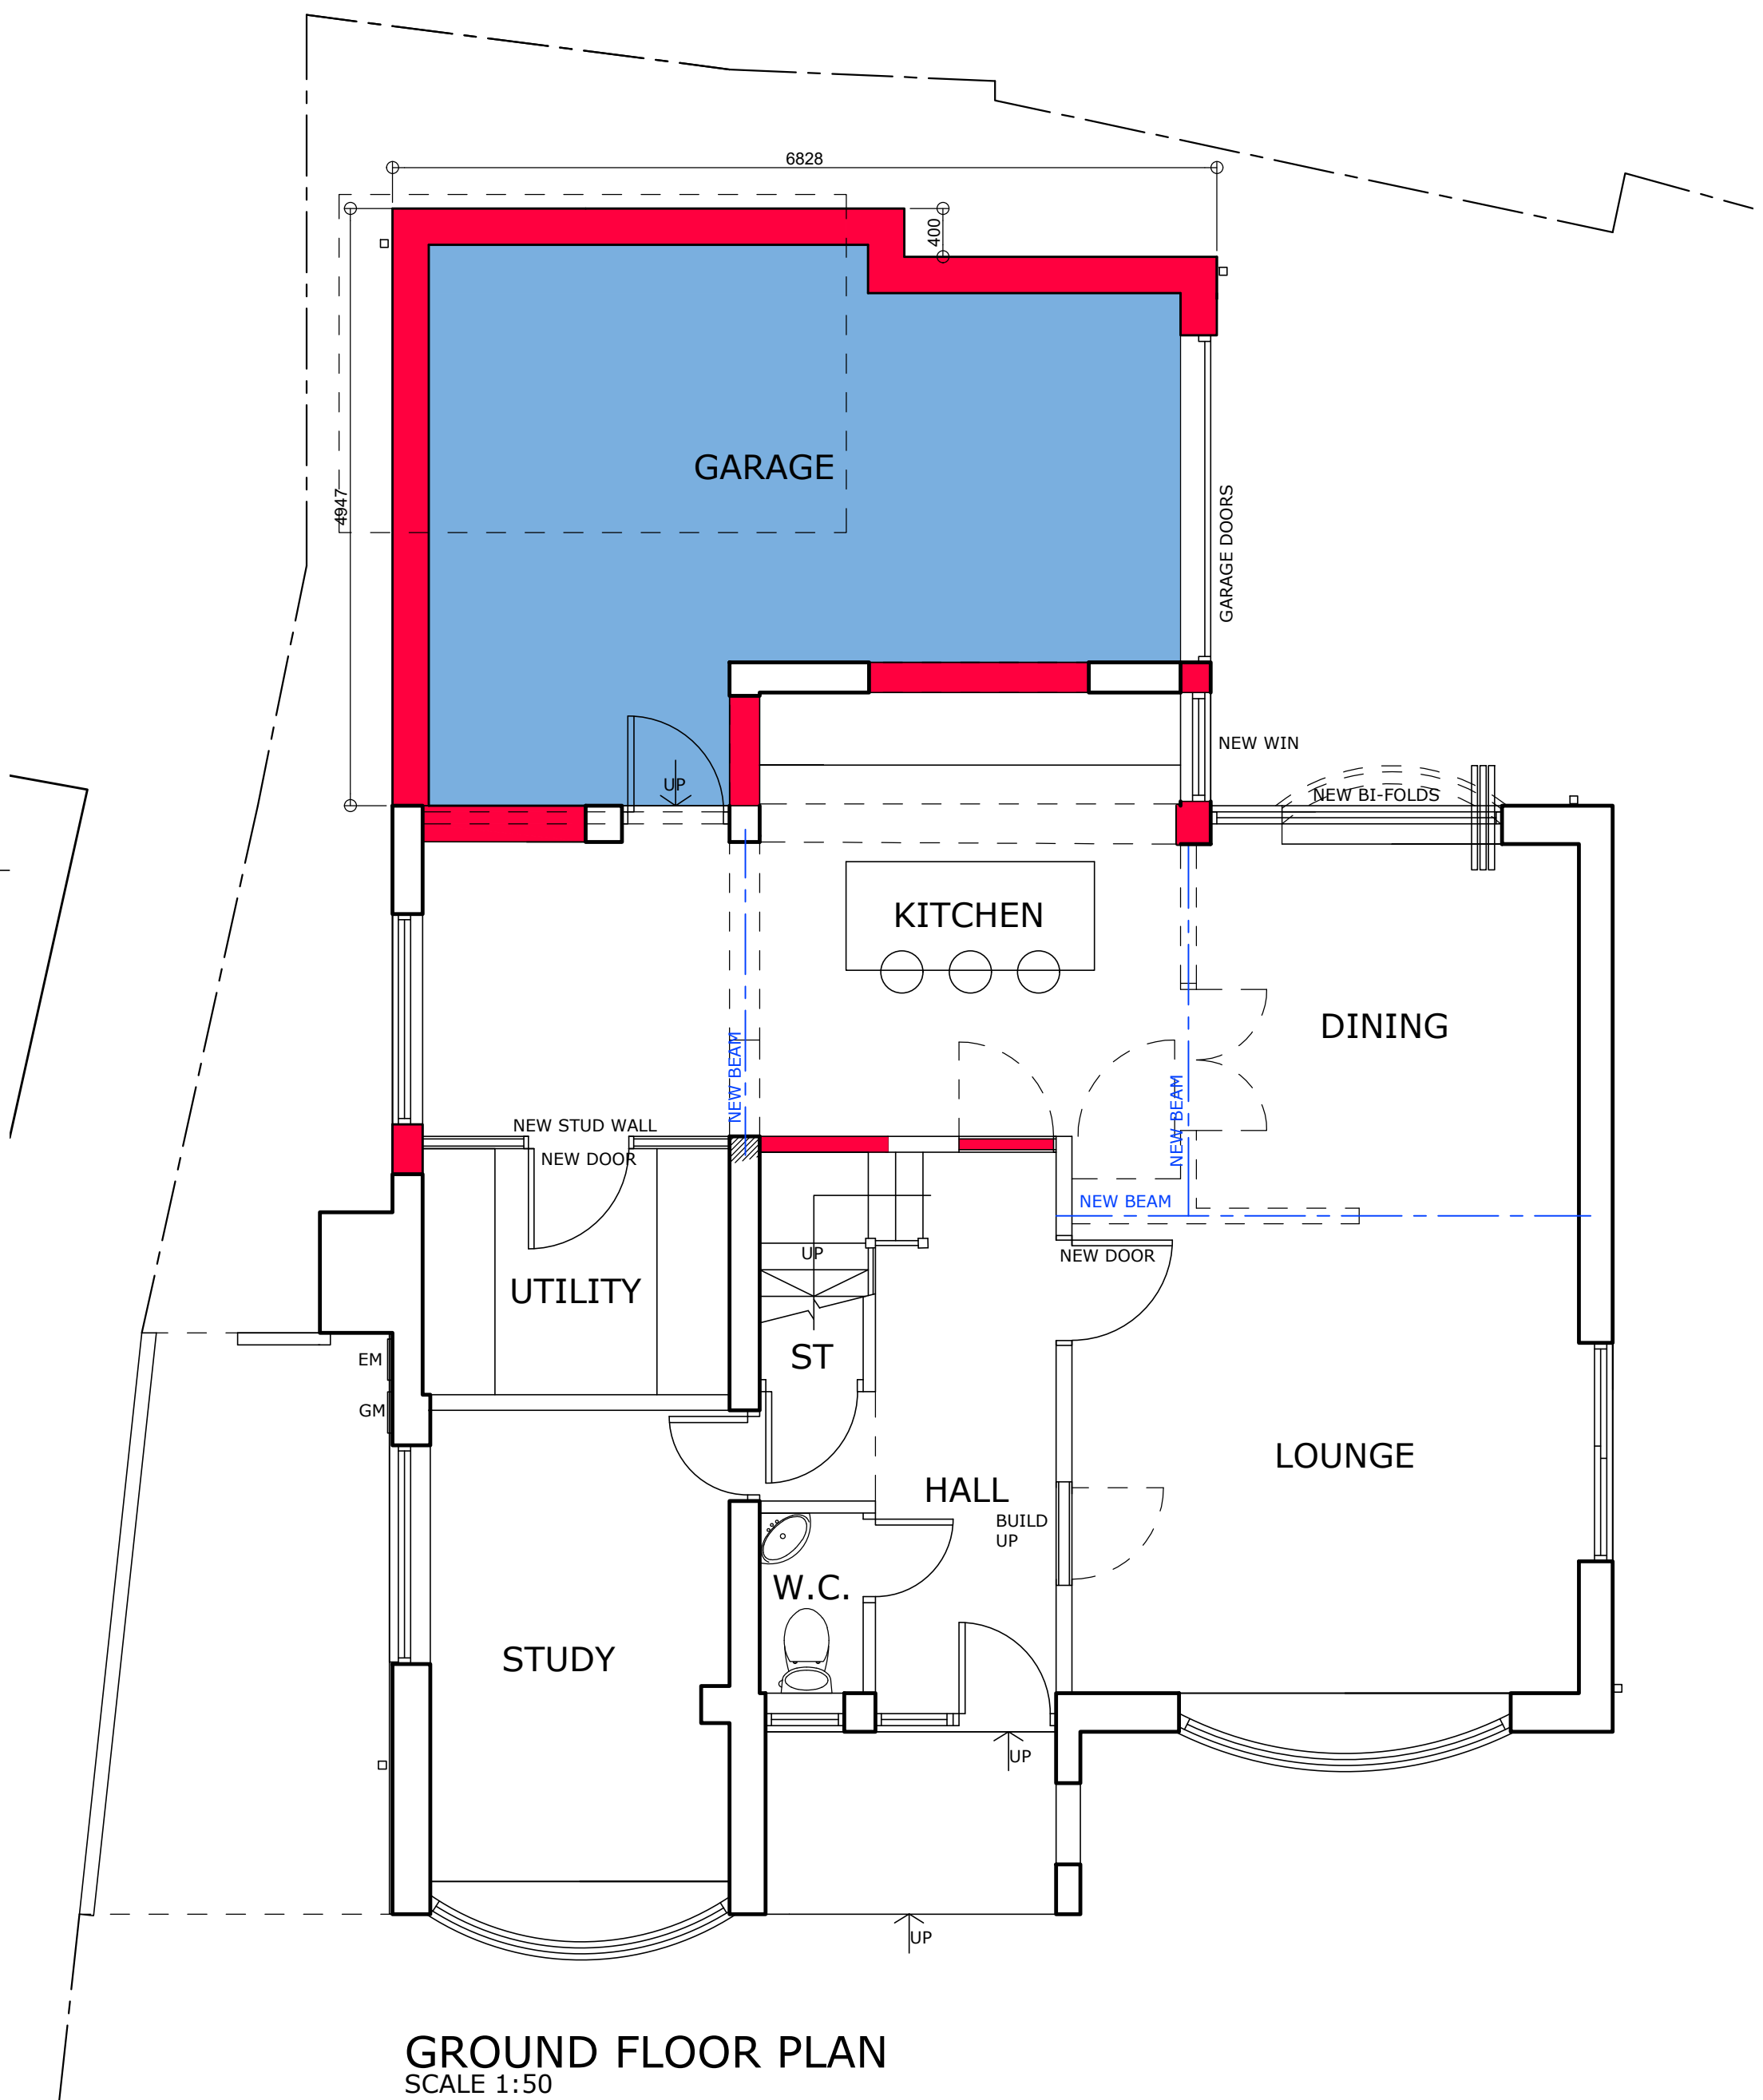


GROUND FLOOR PLAN
SCALE 1:50

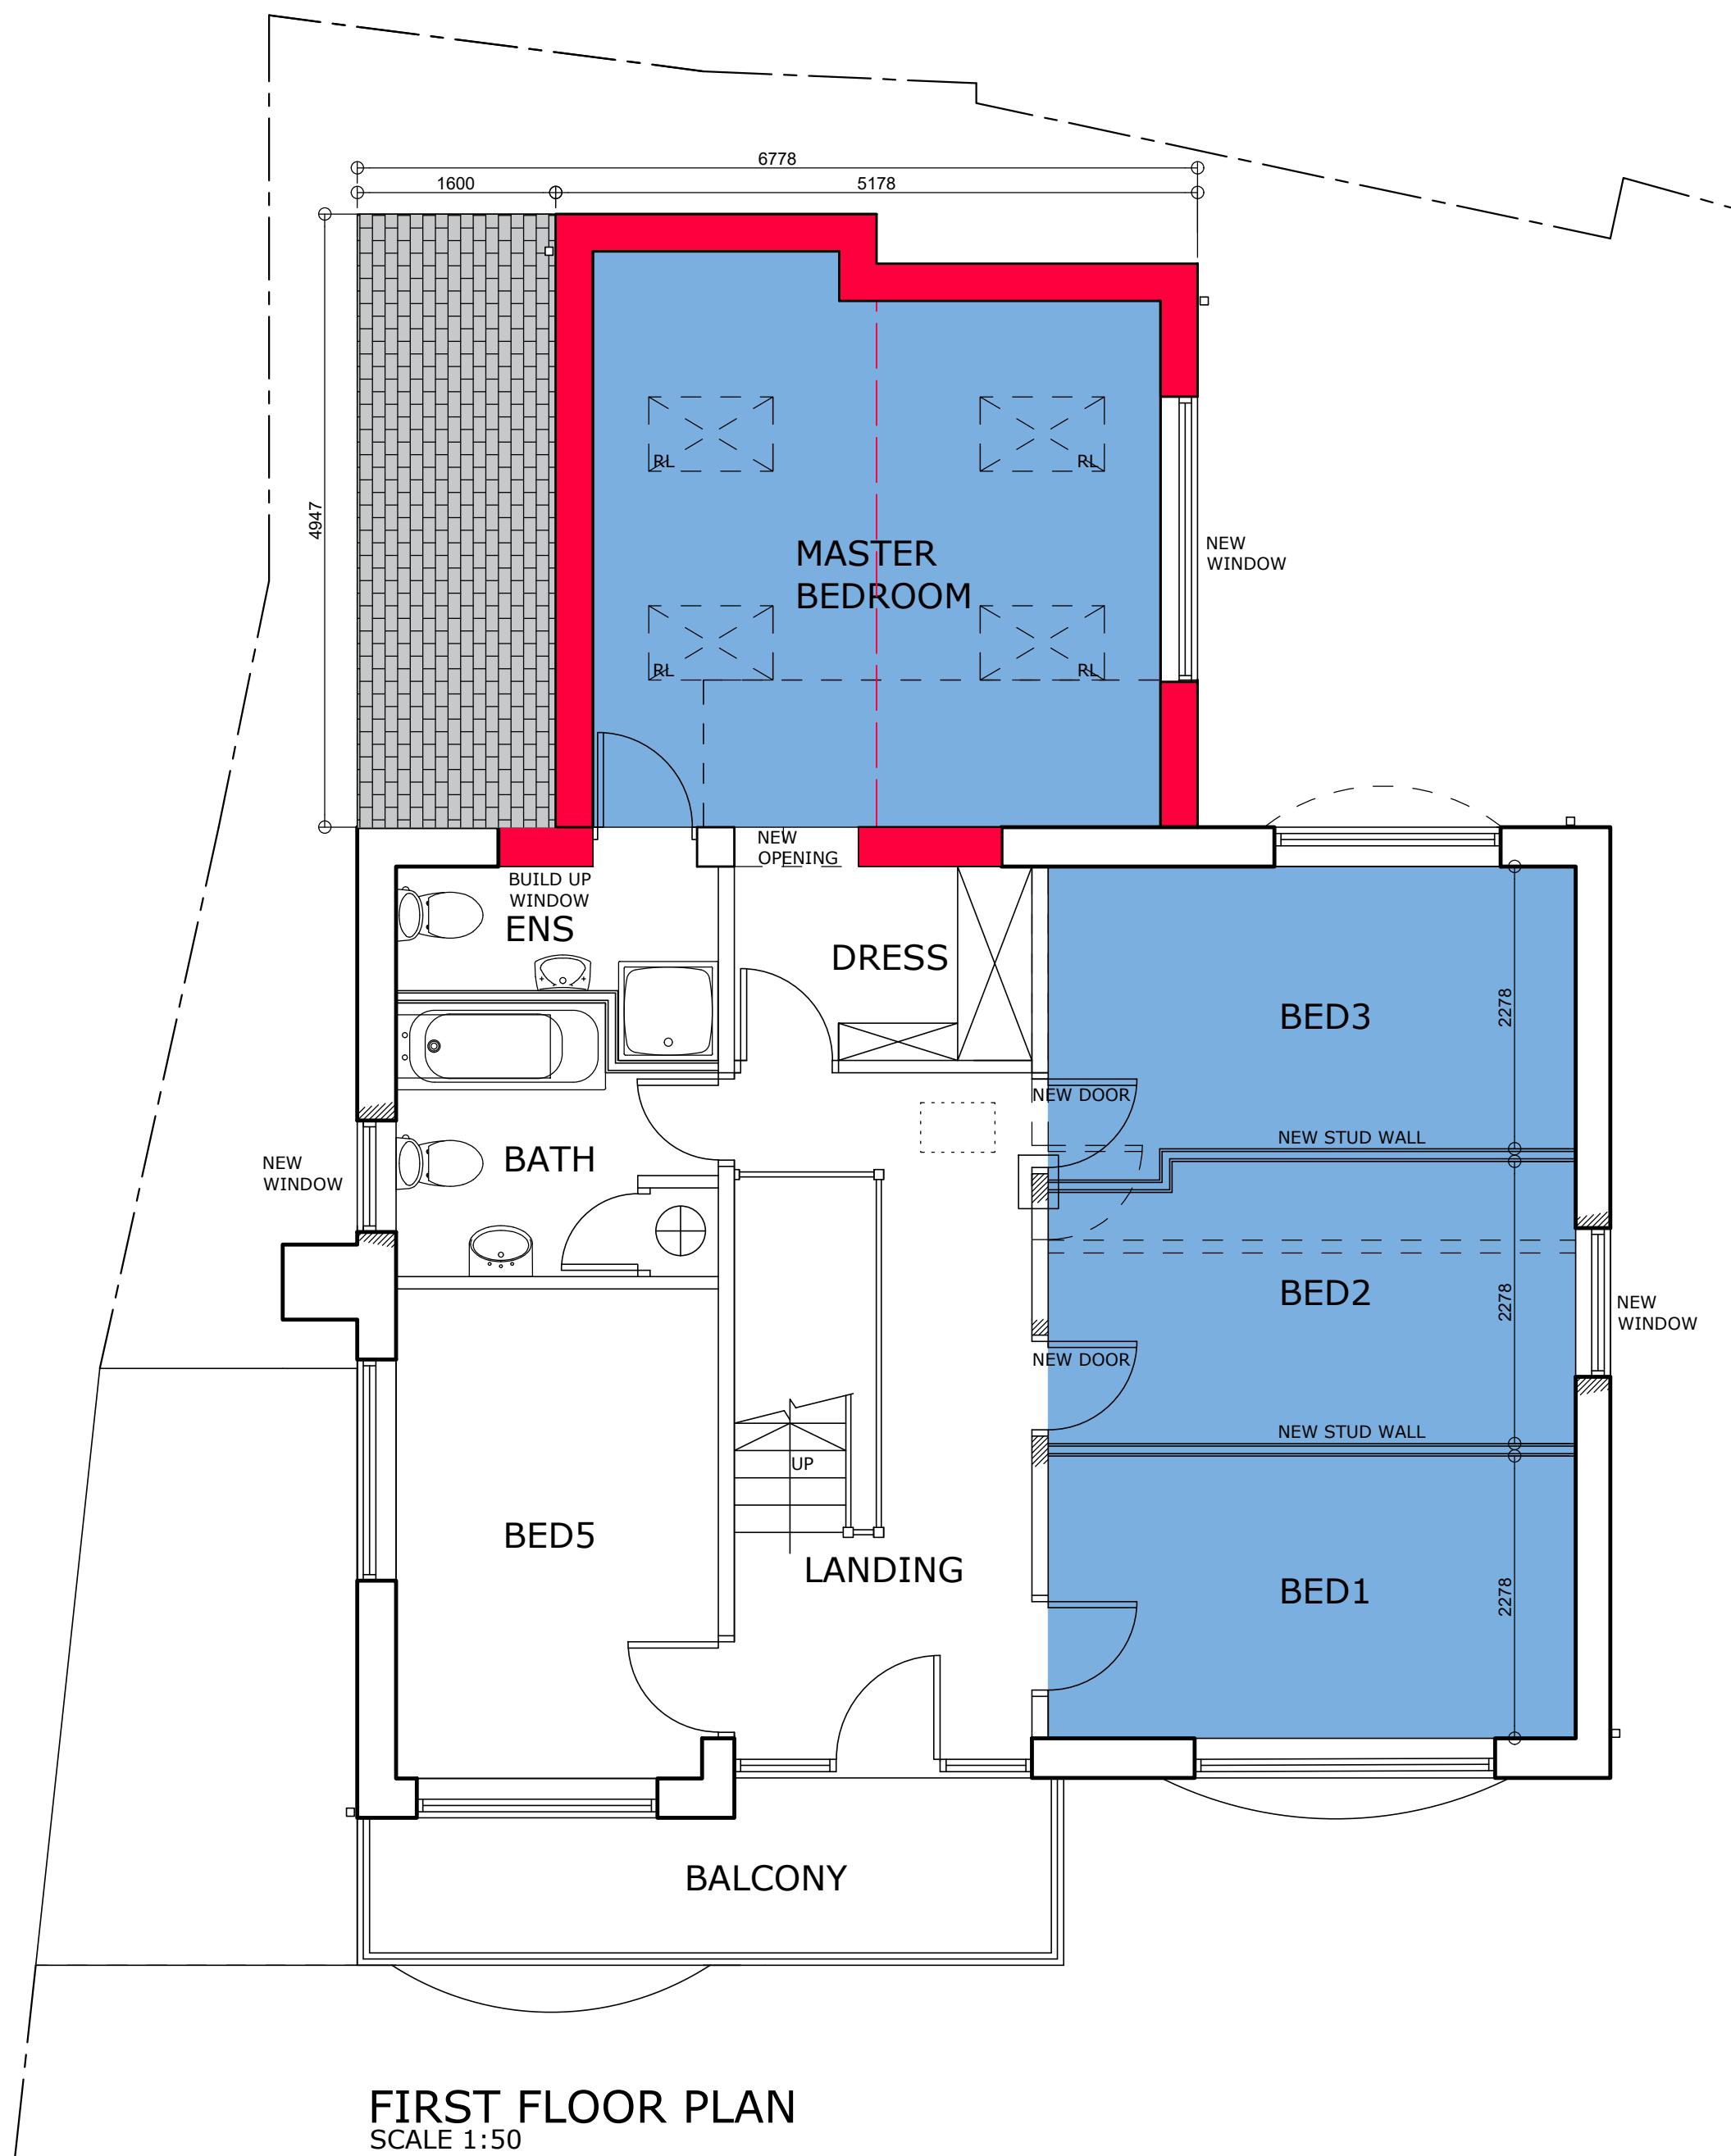


FIRST FLOOR PLAN
SCALE 1:50

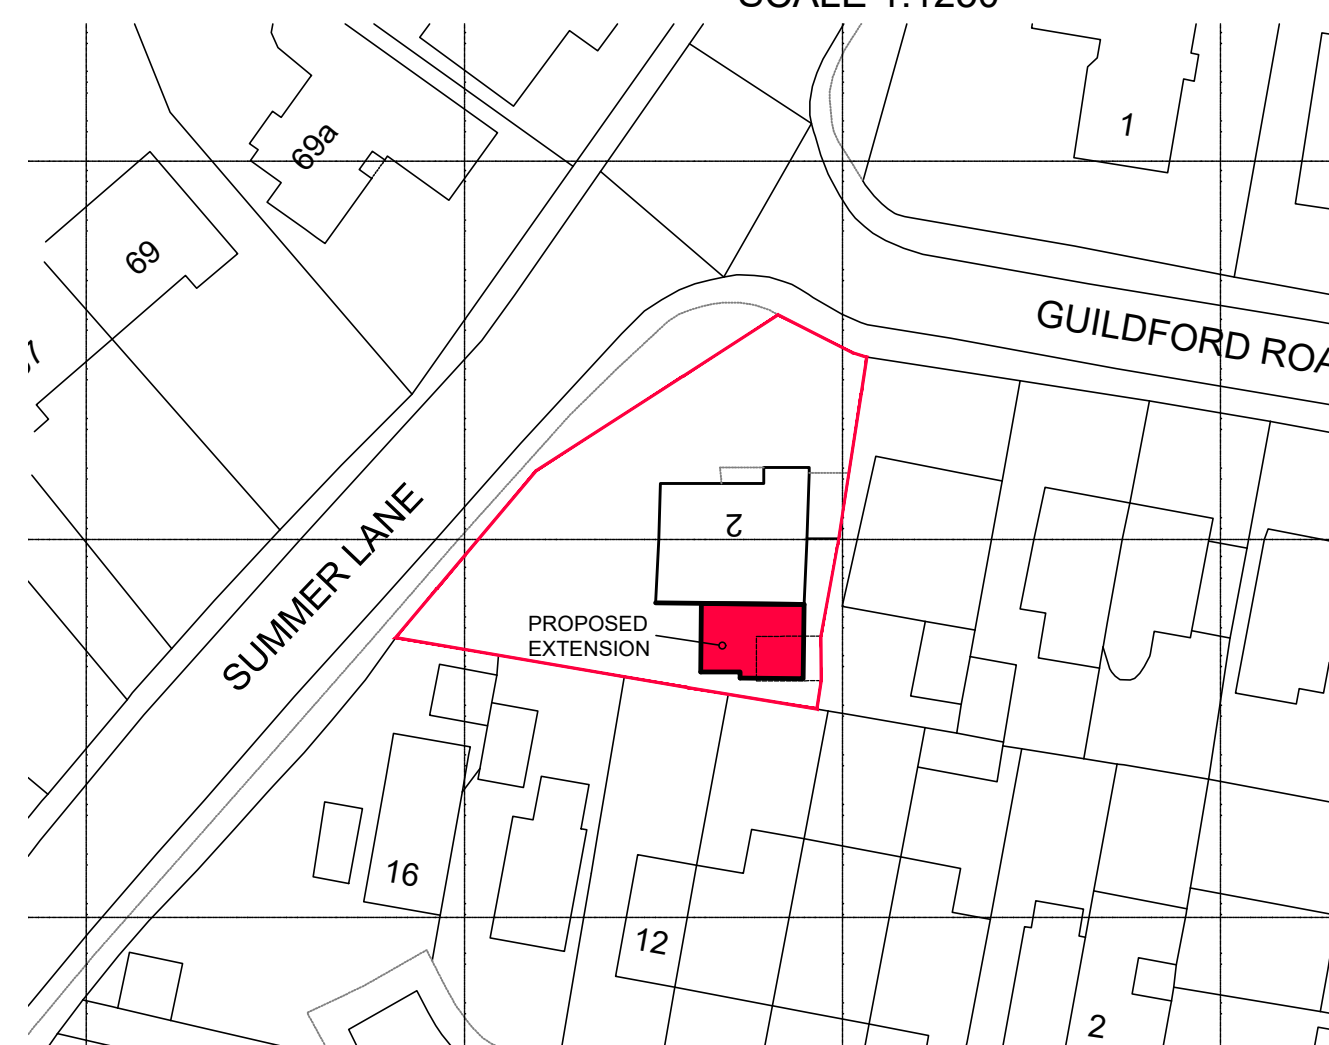

BLOCK PLAN SCALE 1:500

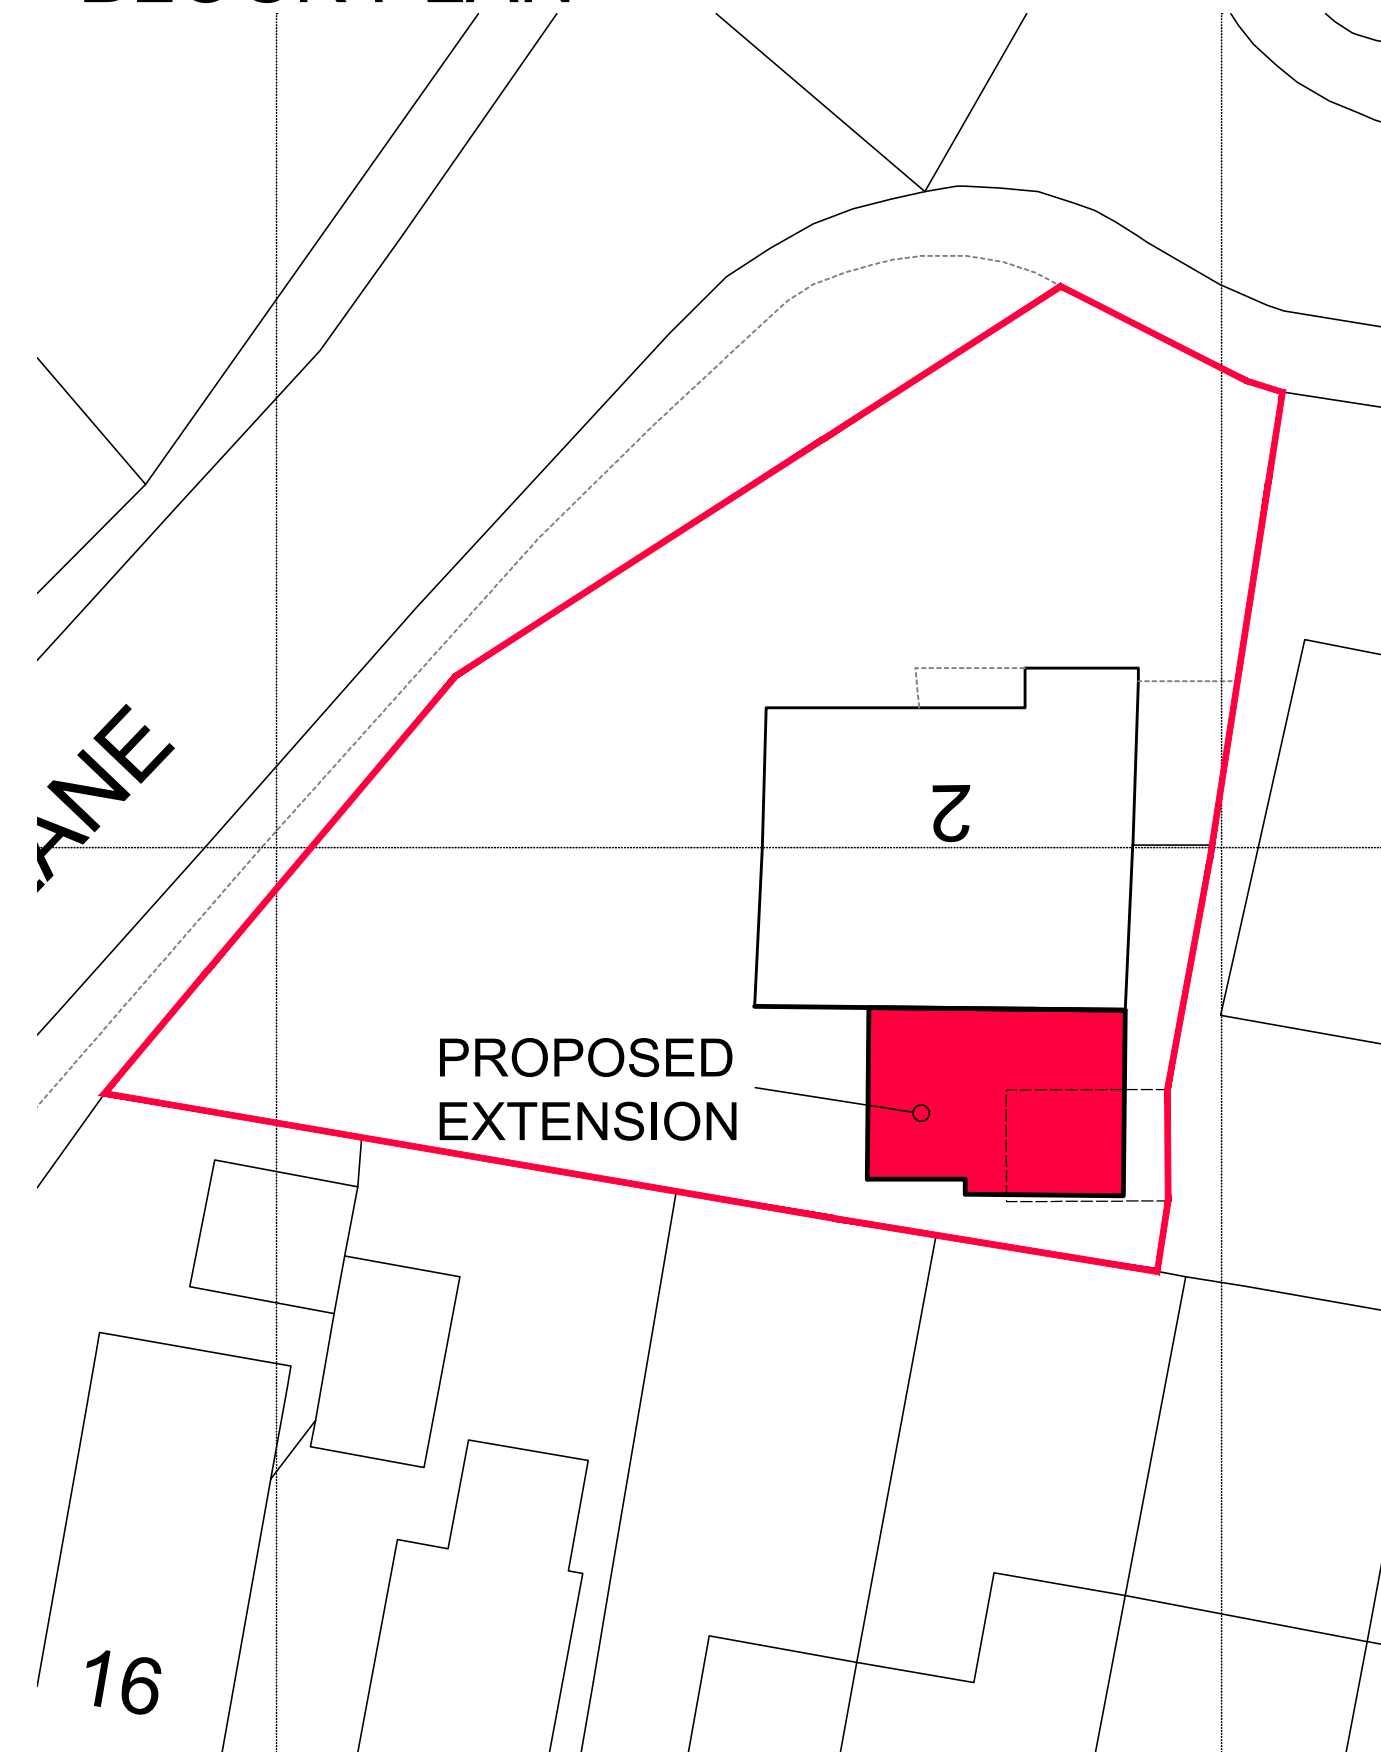

SITE PLAN SCALE 1:200

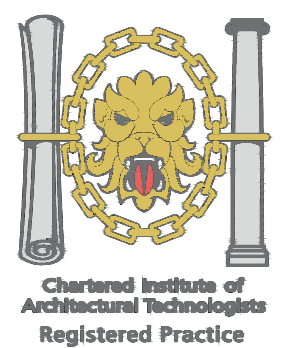

1. THIS DRAWING AND THE COPYRIGHTS AND PATENTS THEREIN ARE THE PROPERTY OF NYP ARCHITECTURAL SERVICES LTD REGISTERED IN ENGLAND AND WALES No. 4631338 AND MAY BE USED OR REPRODUCED ONLY UNDER CONTRACT.
2. CONTRACTORS AND SUB-CONTRACTORS MUST CHECK AND AGREE ALL DIMENSIONS BEFORE PREPARING SHOP DRAWINGS OR COMMENCING WORK ON SITE.
3. CONTRACTORS ARE RESPONSIBLE FOR INFORMING THE DESIGNER OF ANY DISCREPANCY DISCOVERED ON THIS DRAWING OR BETWEEN THIS DRAWING AND ANY OTHER RELATED DOCUMENT ISSUED UNDER THE STANDARD FORM OF CONTRACT IN RESPECT OF THE WORK.
4. WRITTEN DIMENSIONS ONLY ARE TO BE USED FROM THIS DRAWING. IF IN ANY DOUBT ASK FOR CLARIFICATION.

Notes.

Revisions.

Date	Suffix	Description	Date	Suffix	Description

NYP ARCHITECTURAL SERVICES LIMITED

BBC, Innovation Way, Barnsley, S75 1JL. Tel: 01226 200989. E-mail : scott@nypas.co.uk / stephen@nypas.co.uk

Project. 2 GUILDFORD ROAD
ROYSTON, BARNSELY, S71-4HU Client.

Drawing Title. PLANNING DRAWING
PLANS ELEVATIONS & SITE PLANS
AS PROPOSED Date. JAN 2024
Ref. 104-151 Scale. AS INDICATED
Dwg. No. 02 Rev. C

SHEET SIZE A1