

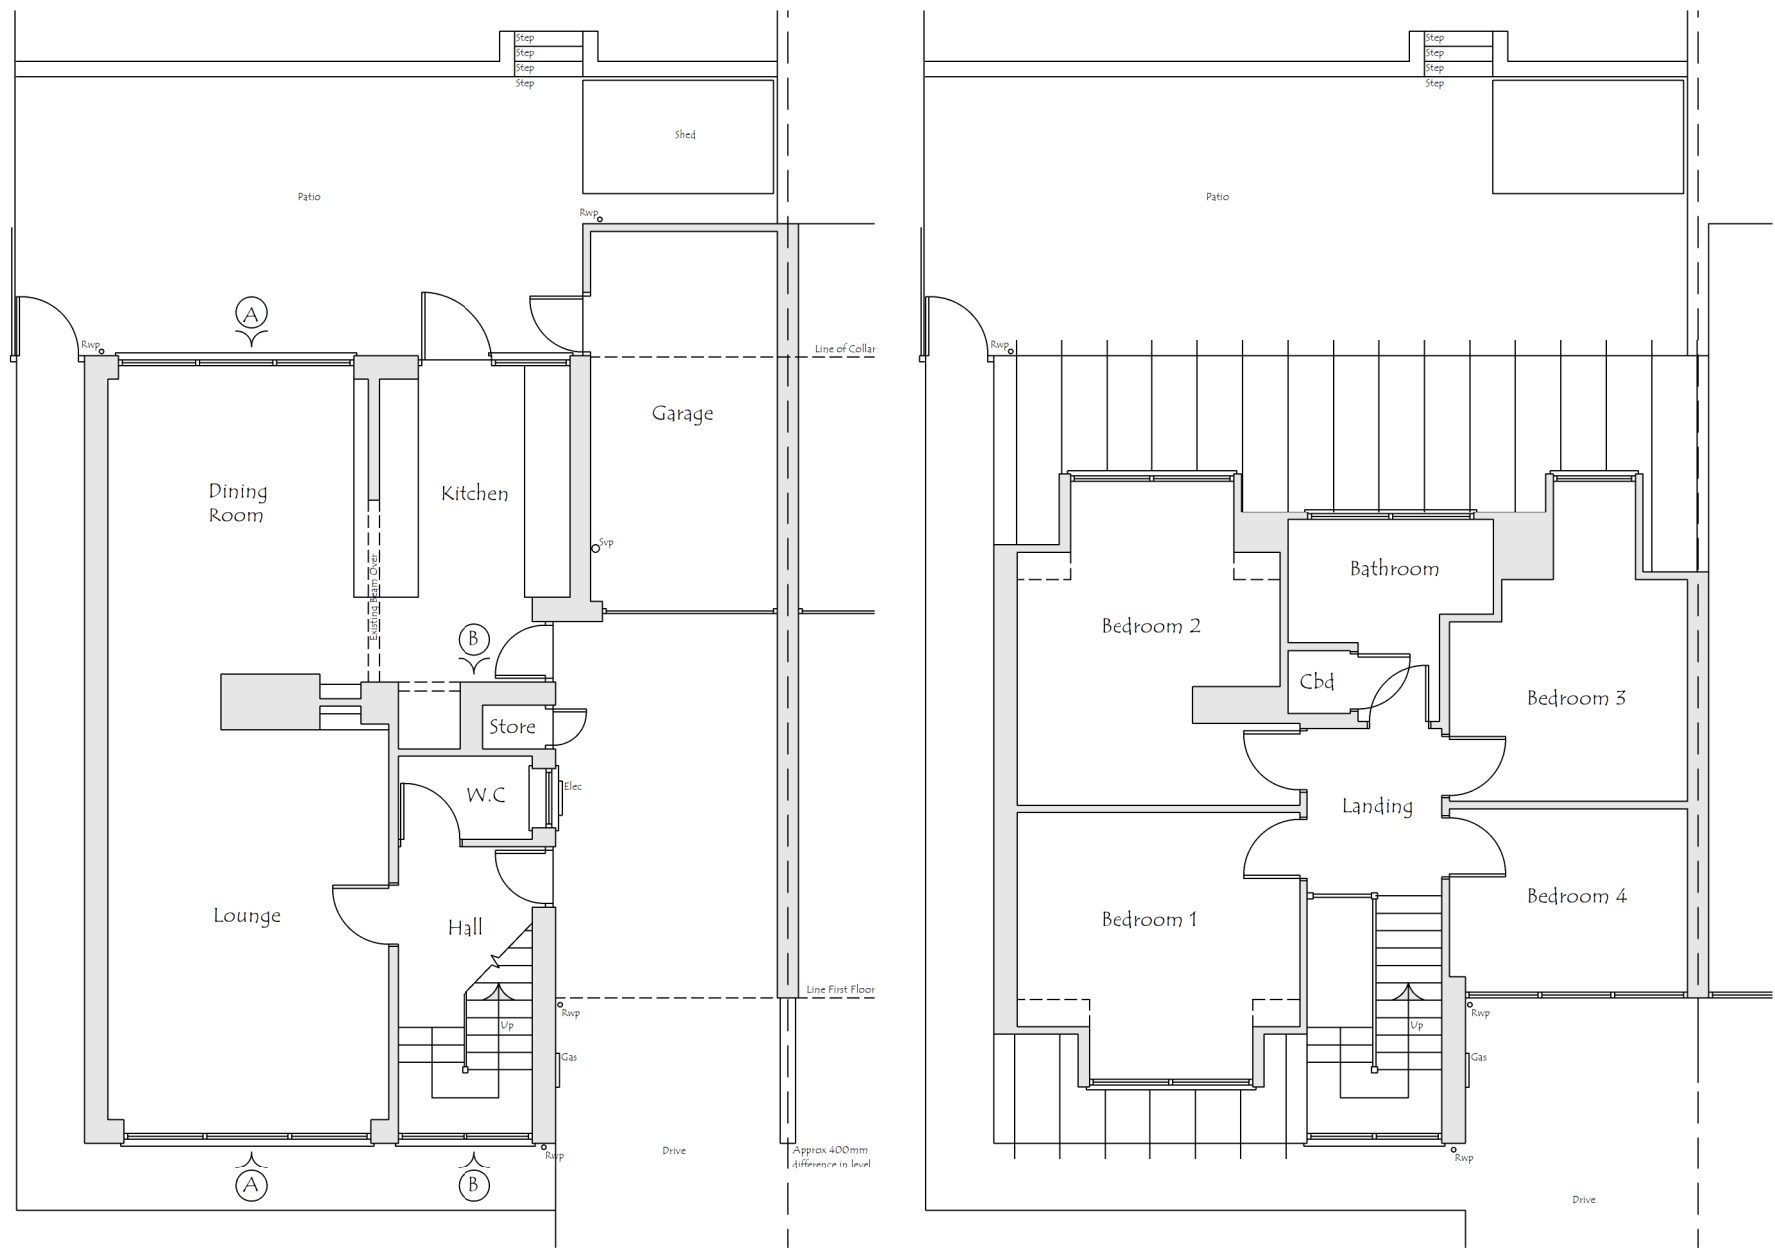


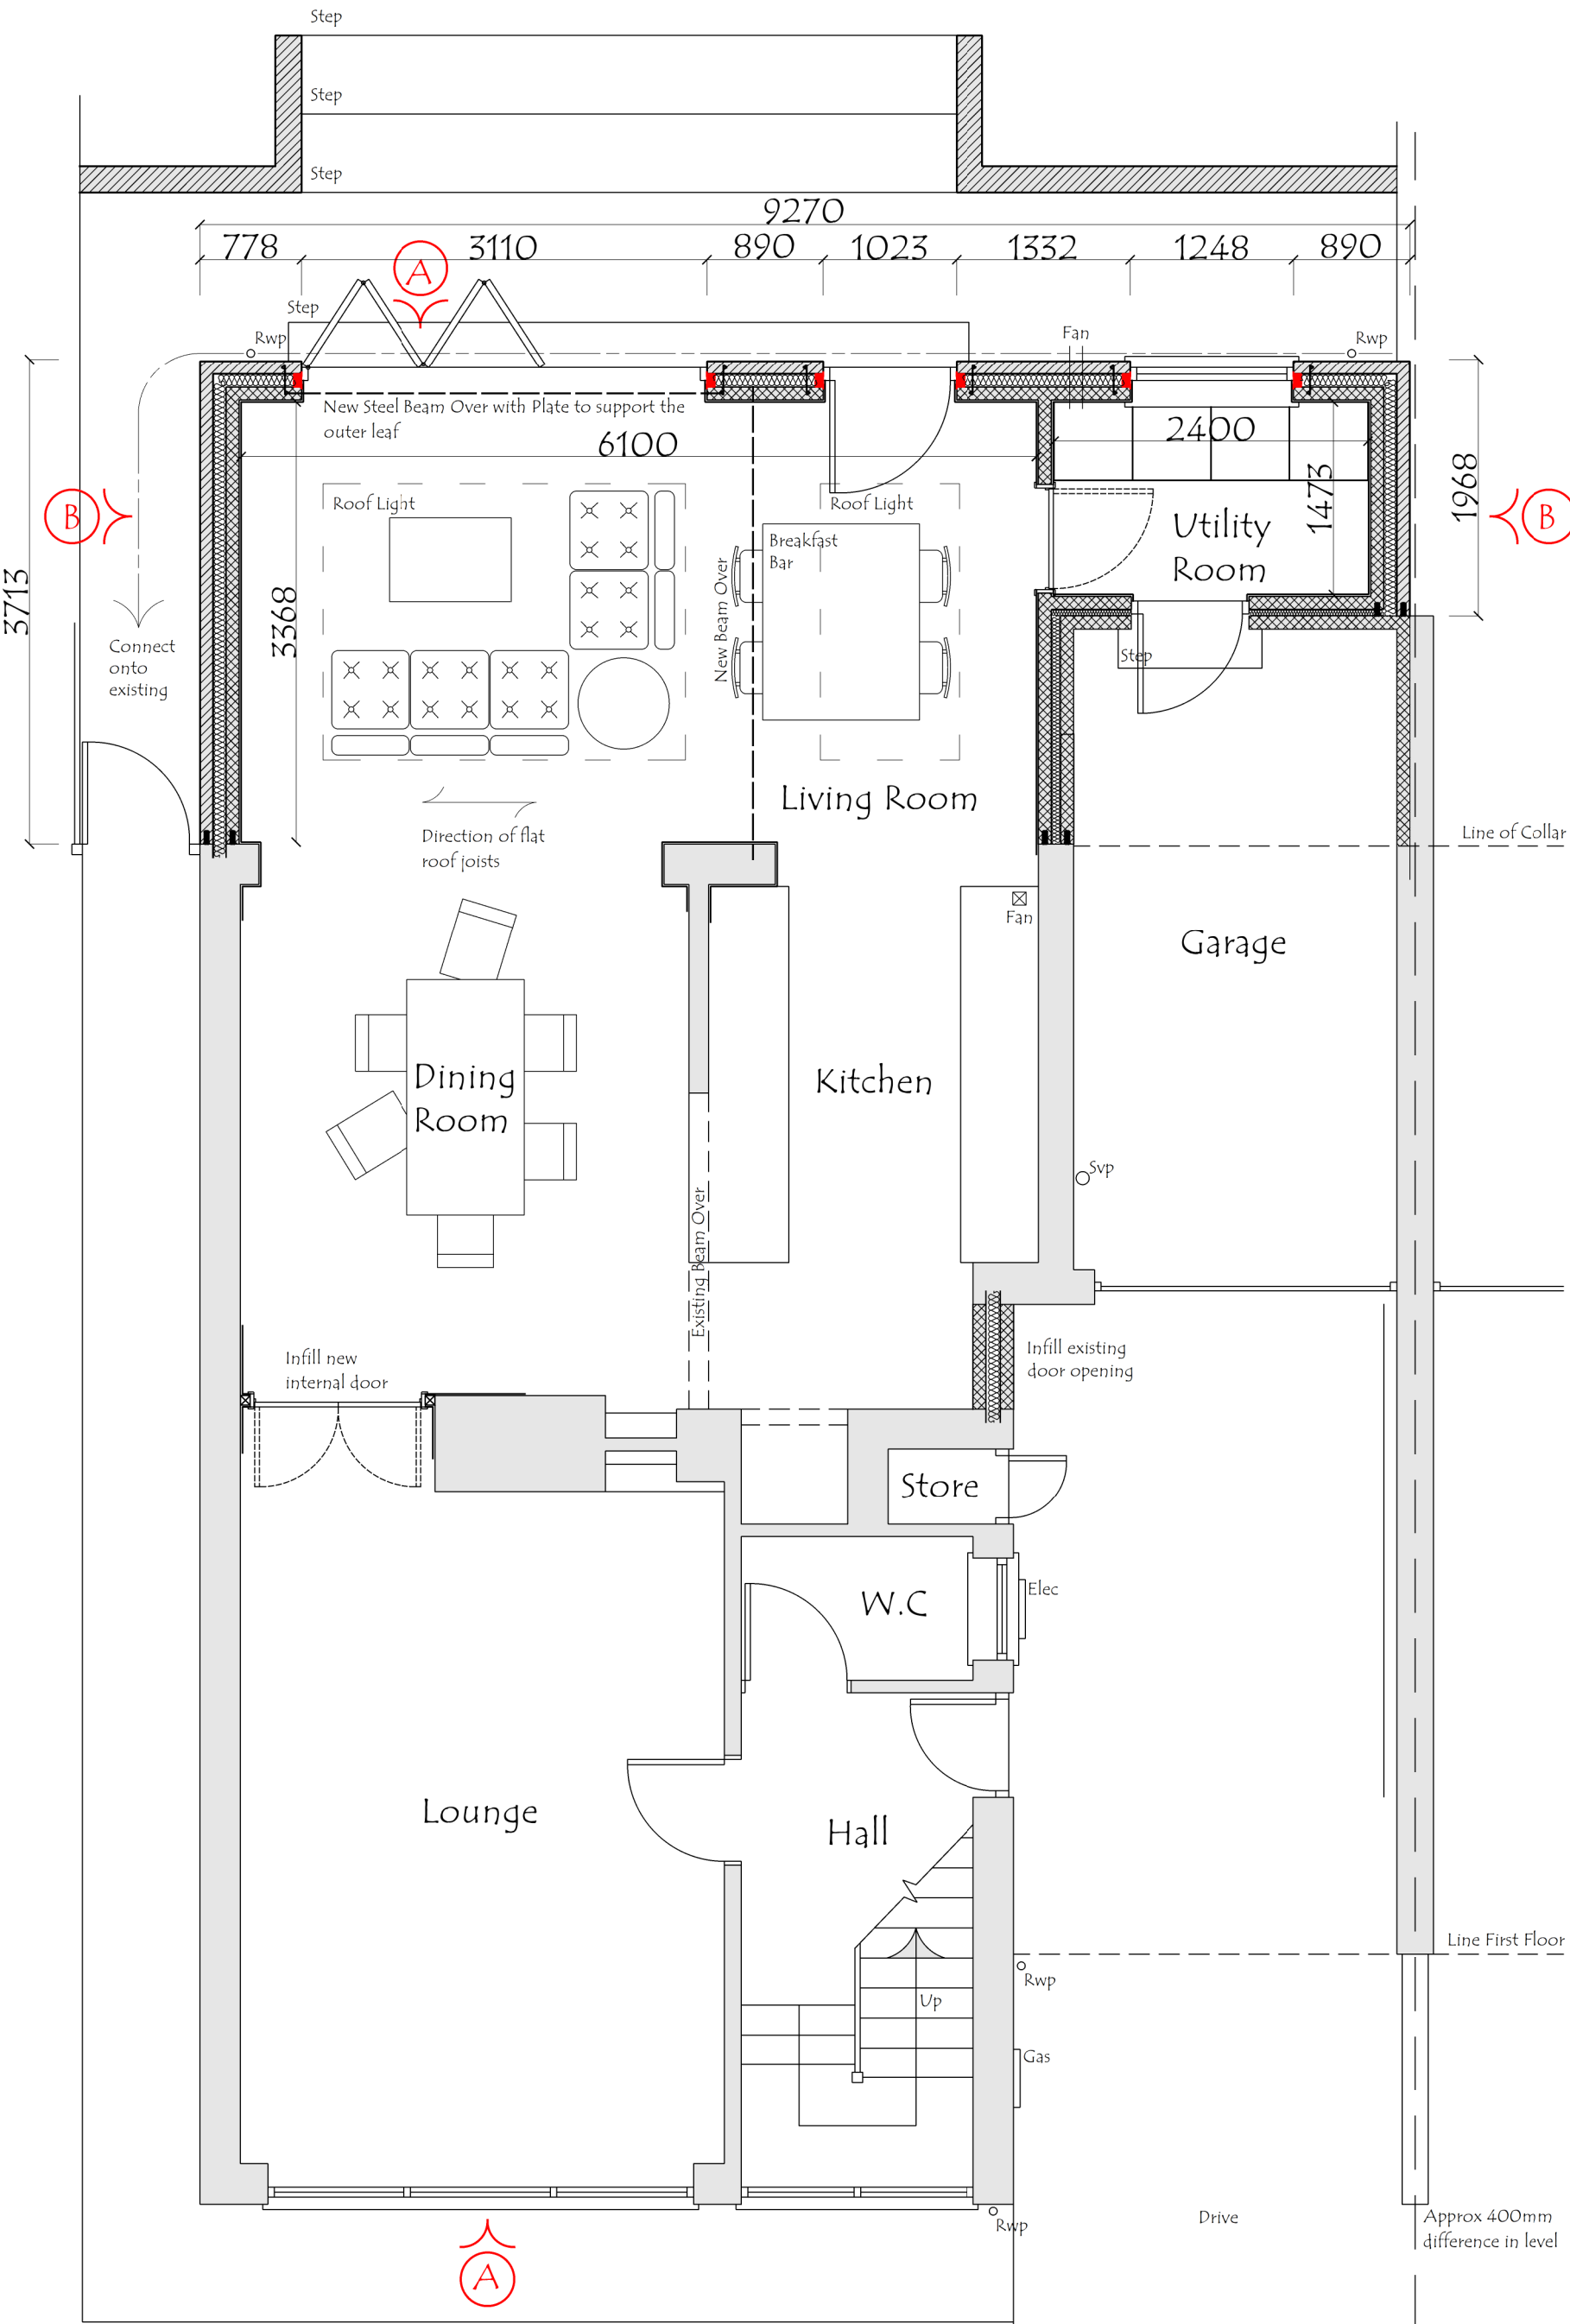


Existing Ground Floor Plan


Existing First Floor Plan

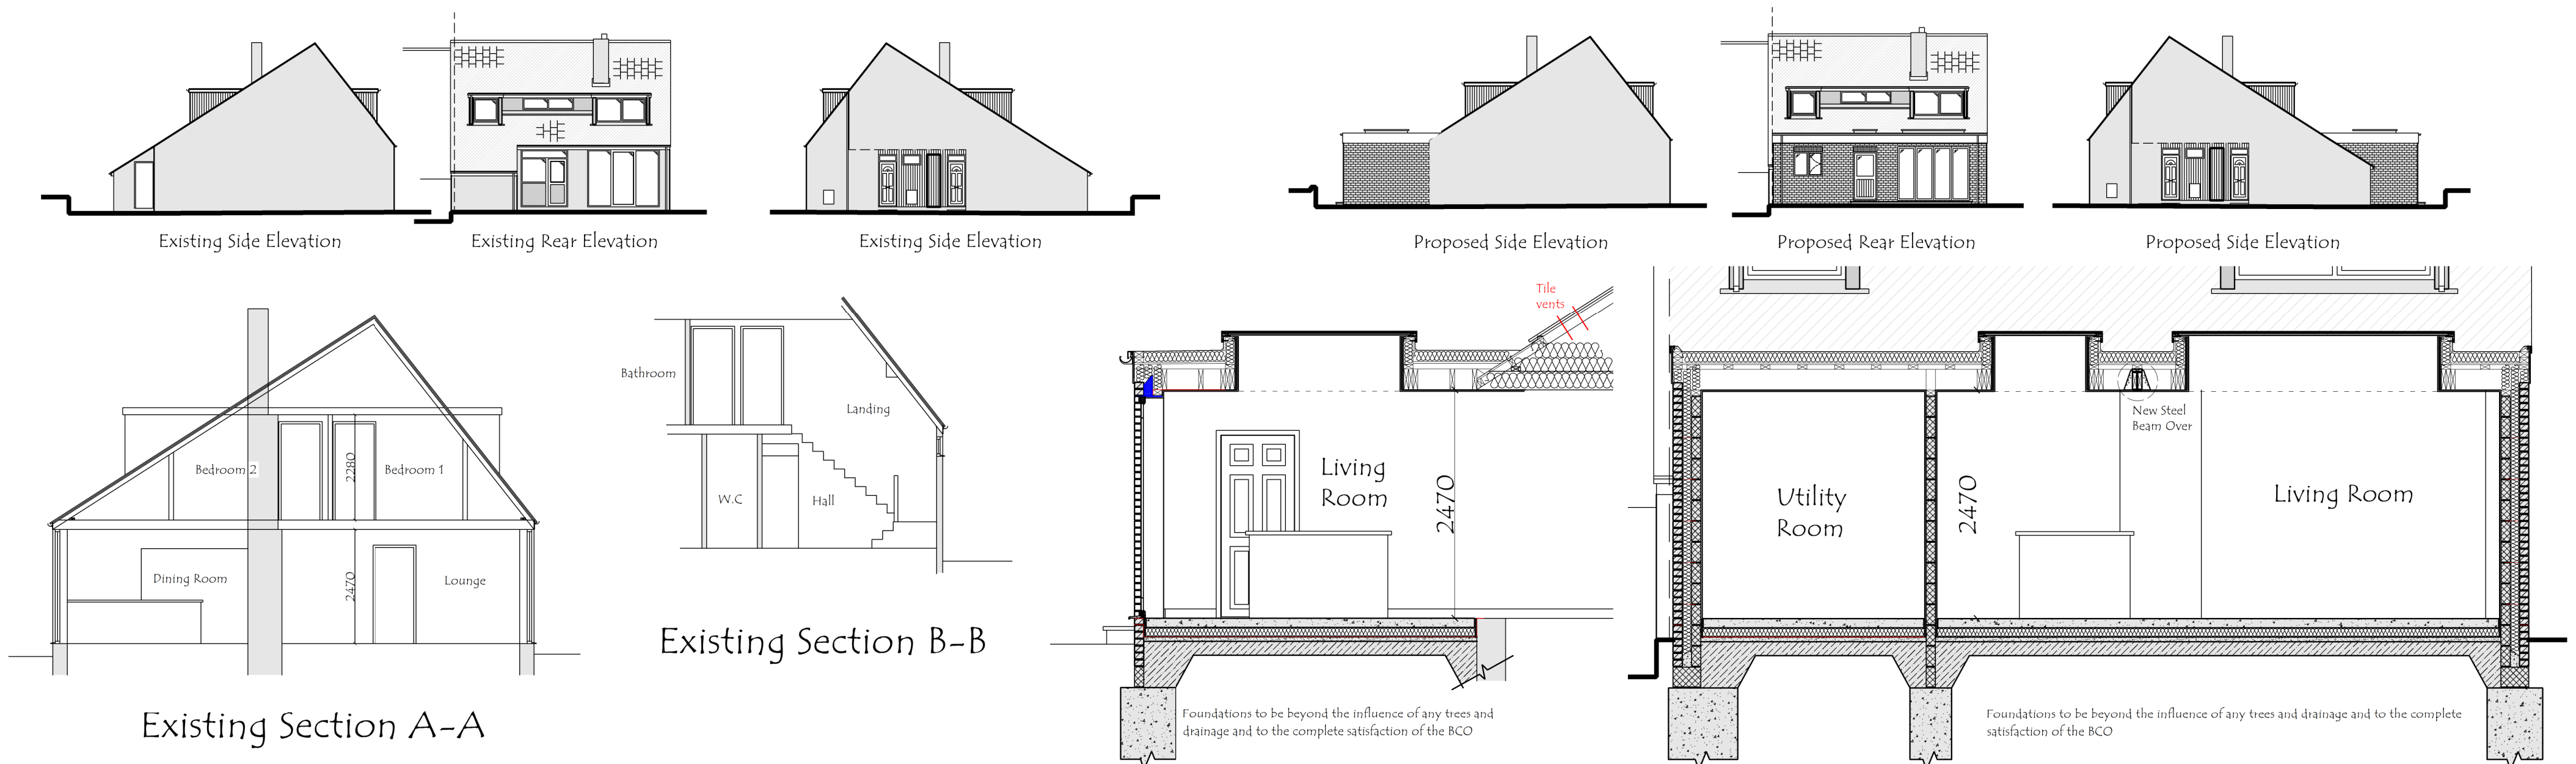


Proposed Ground Floor Plan

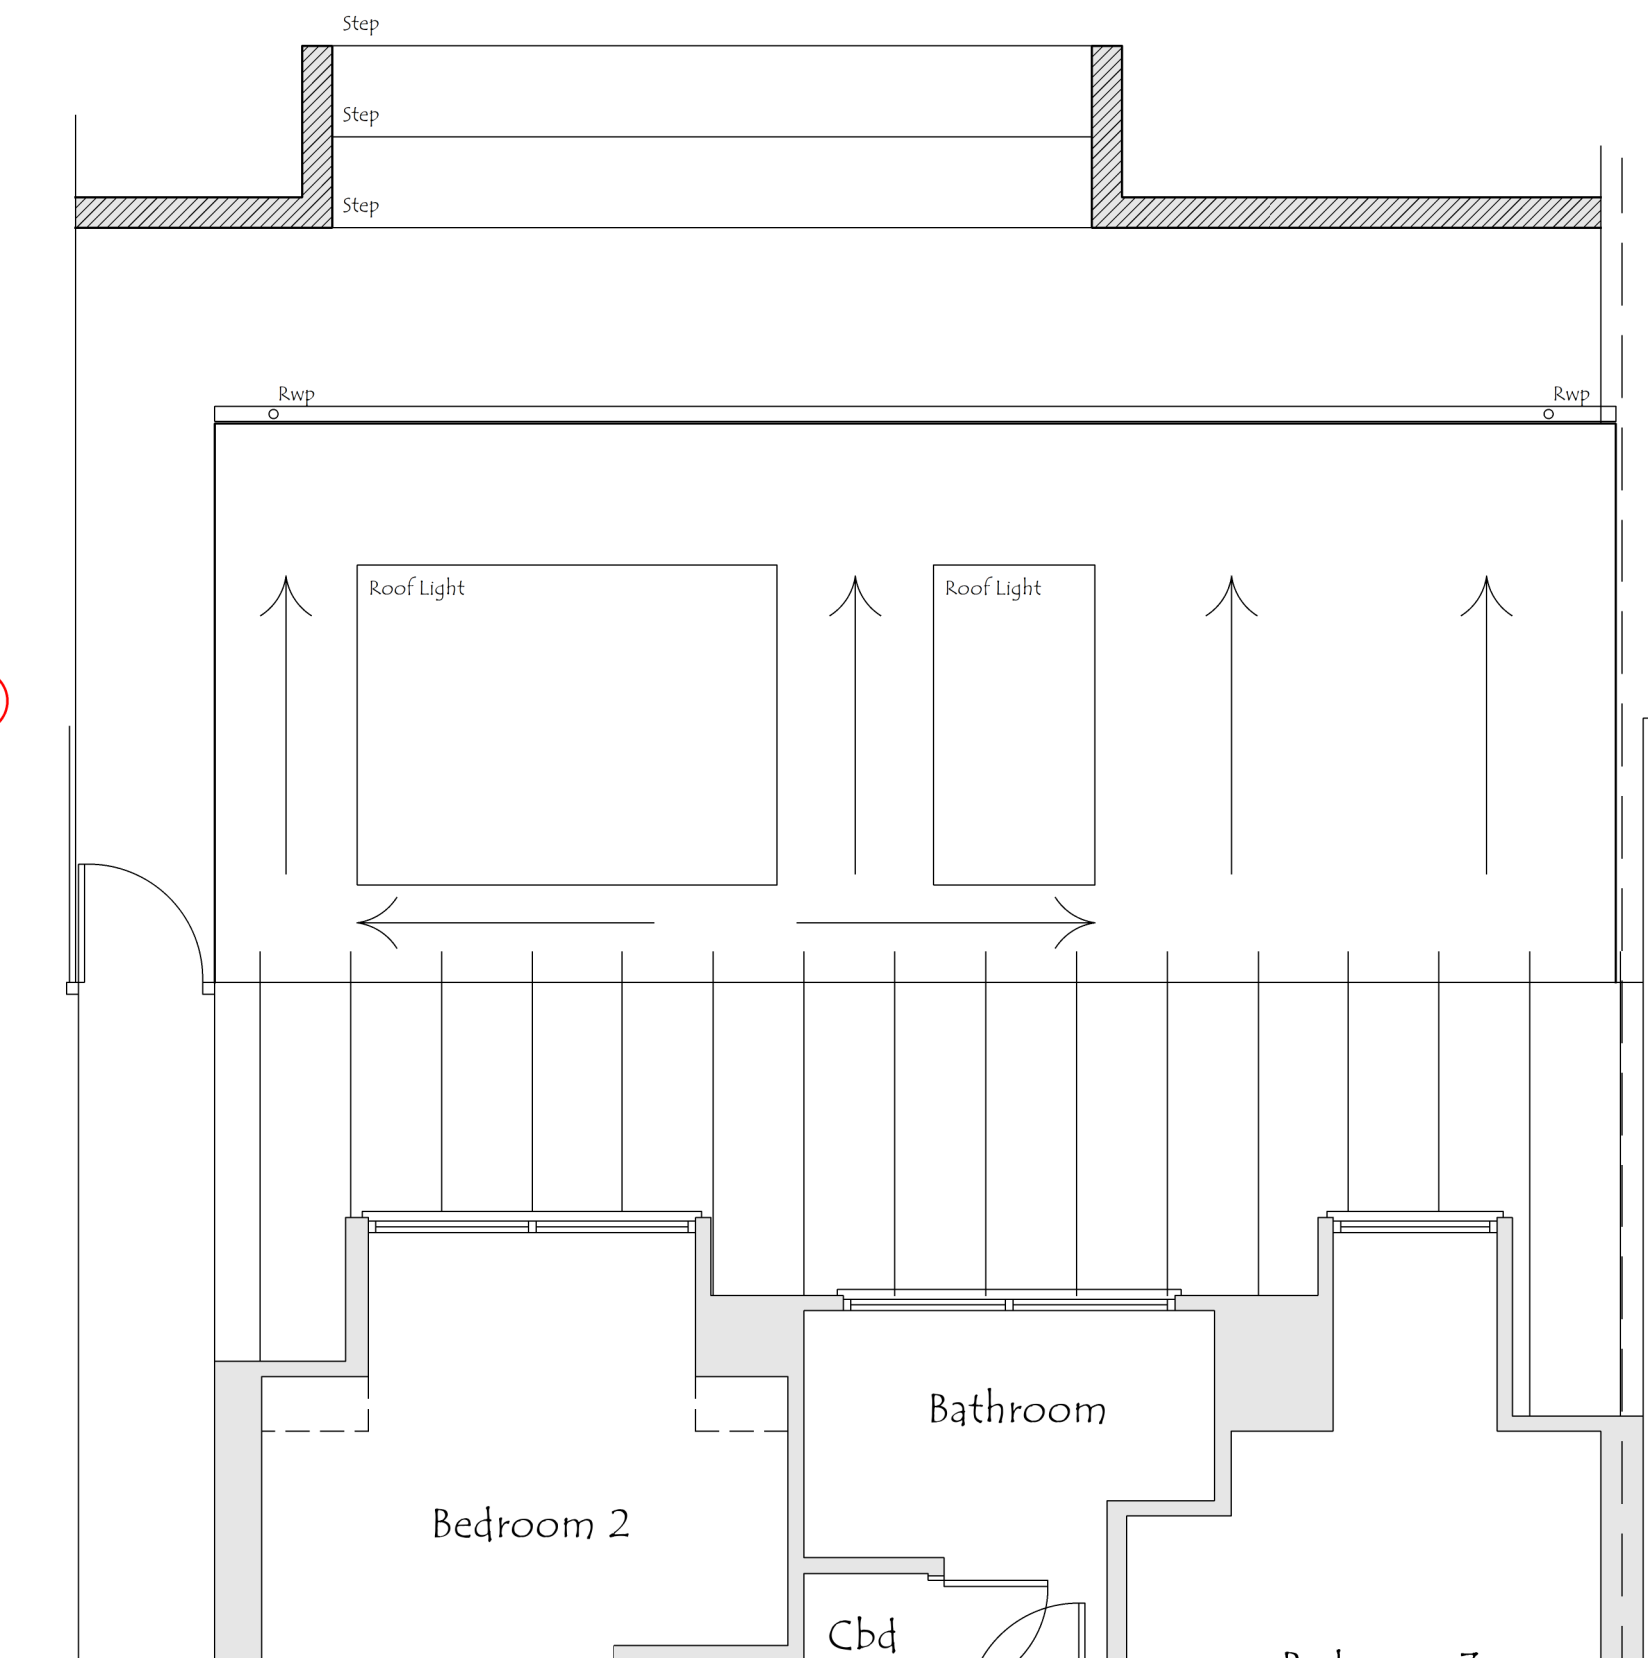


Proposed (Part) Roof Plan

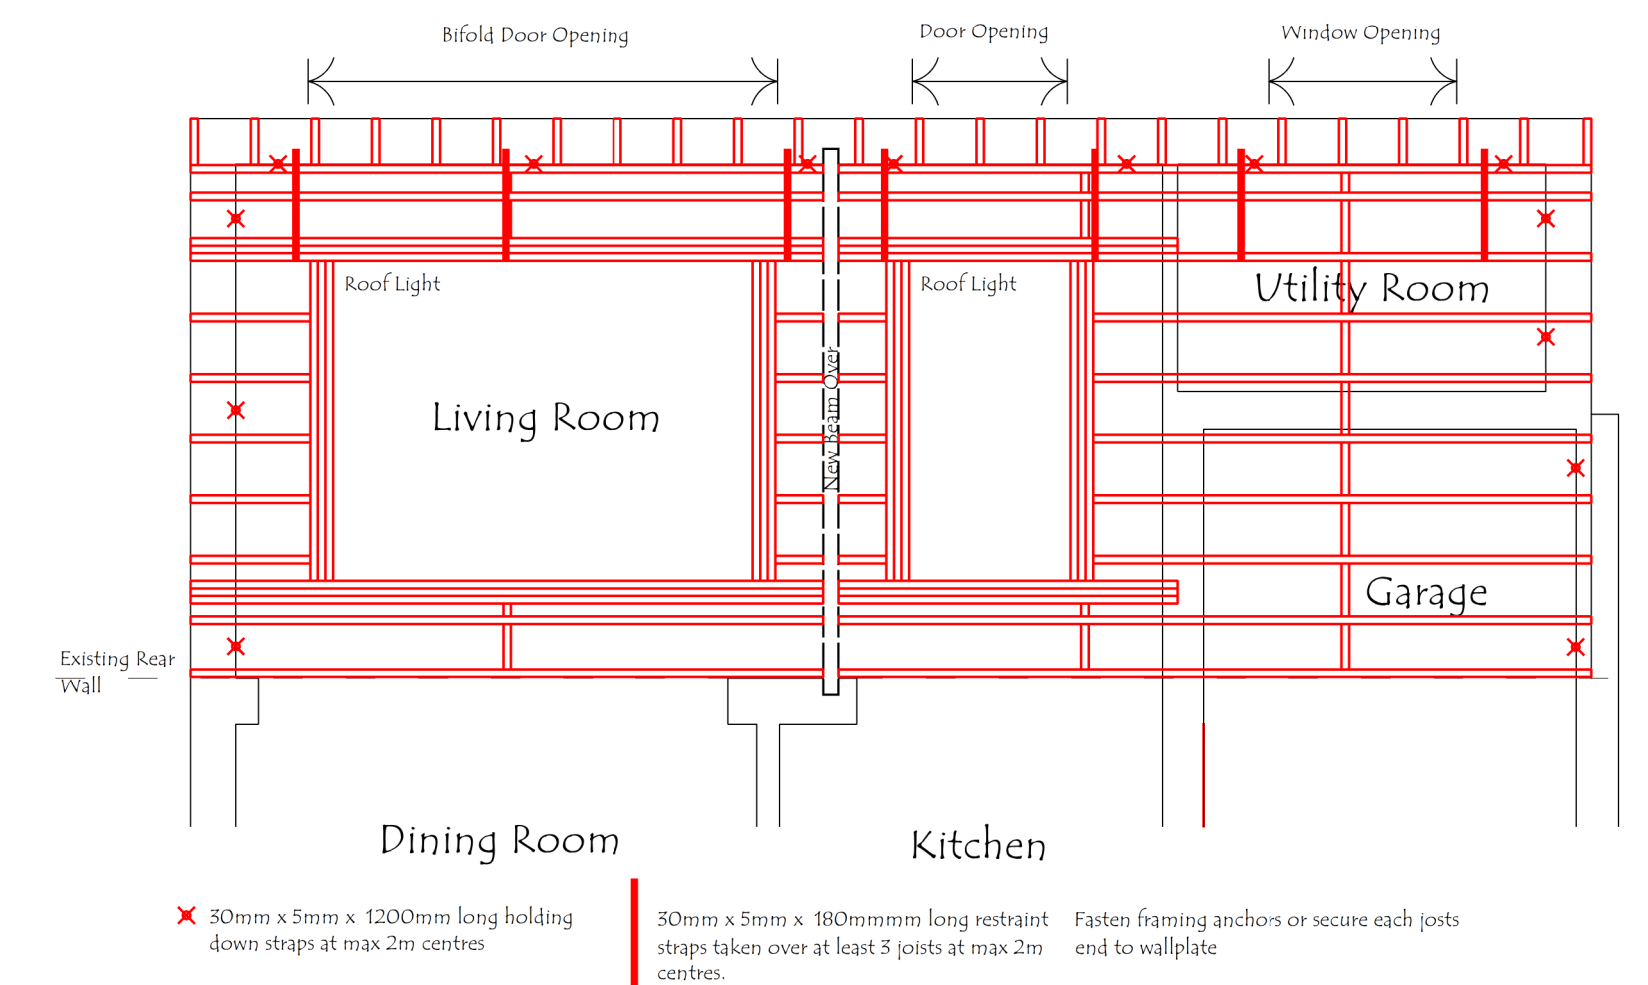

Proposed Joist Plan

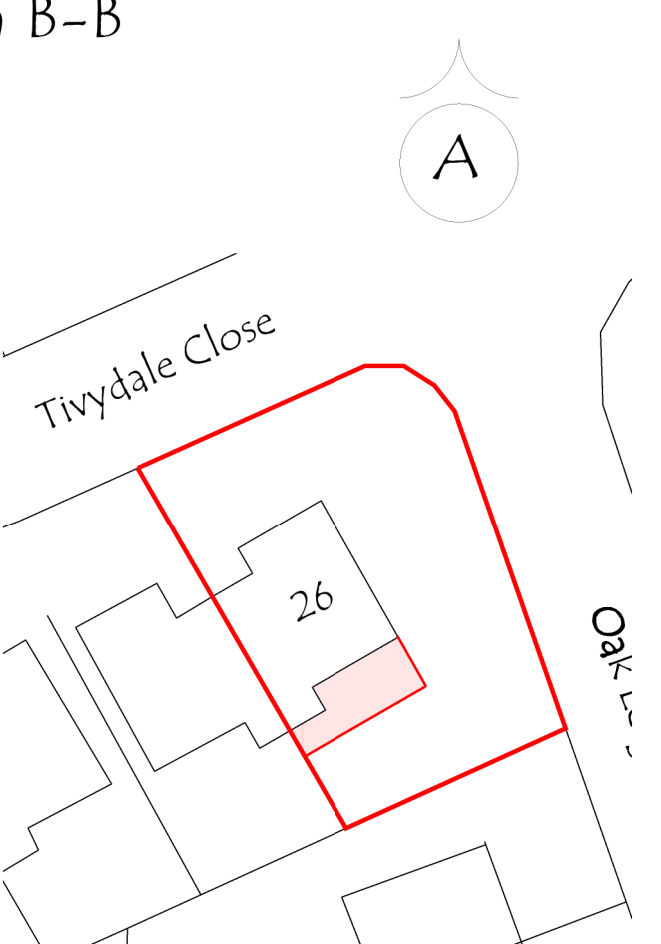

Site Plan 1:500

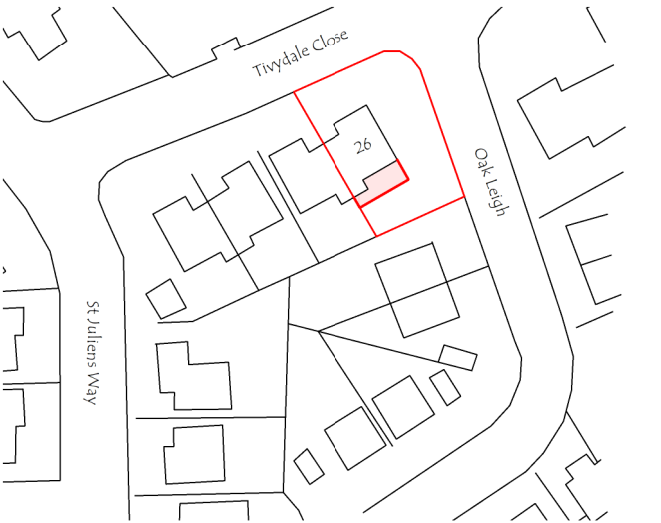

Location Plan 1:1250

REV	DESCRIPTION	DATE	DRAWN
JDS DESIGNS LTD TEL - 07924437207 EMAIL - JDS.DESIGNS@GMAIL.COM			
PROJECT TITLE Proposed Single Storey Front and Rear Extension at 26 Tivdale Close Cawthorne Barnsley			
DRAWING TITLE Existing and Proposed Plans			
PROJECT NO. 2020.00170.000		DWS NO. BRODI	
SCALE 1:50 / 100		REV. -	