




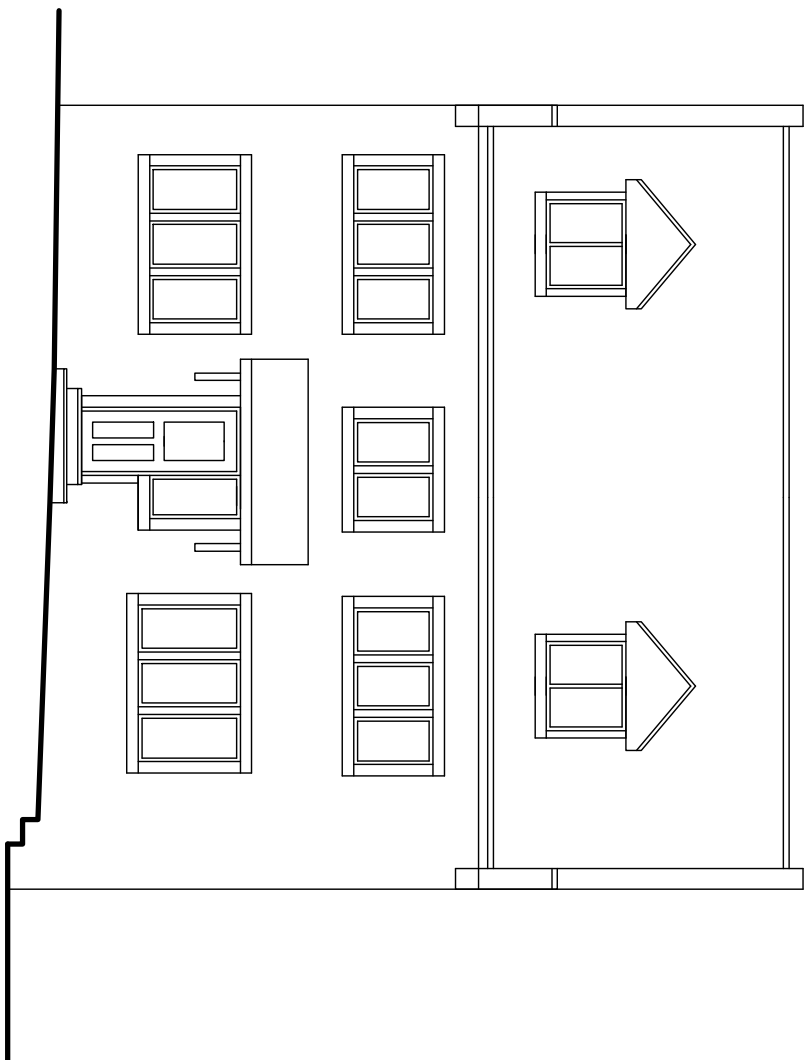


FRONT ELEVATION
AS EXISTING

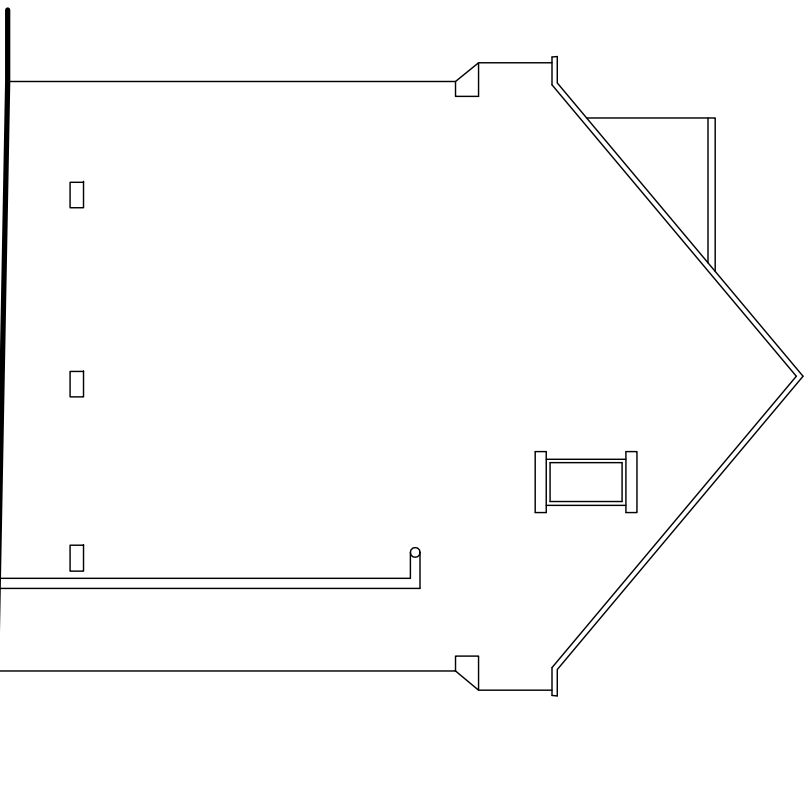


SIDE ELEVATION
AS EXISTING

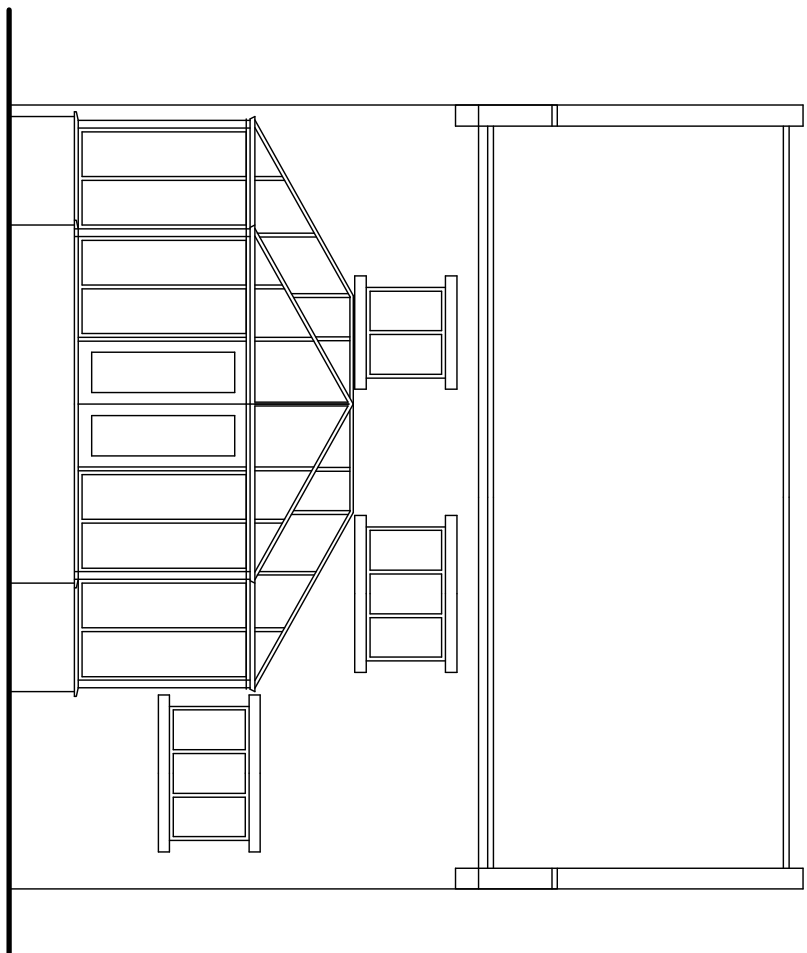


REAR ELEVATION
AS EXISTING

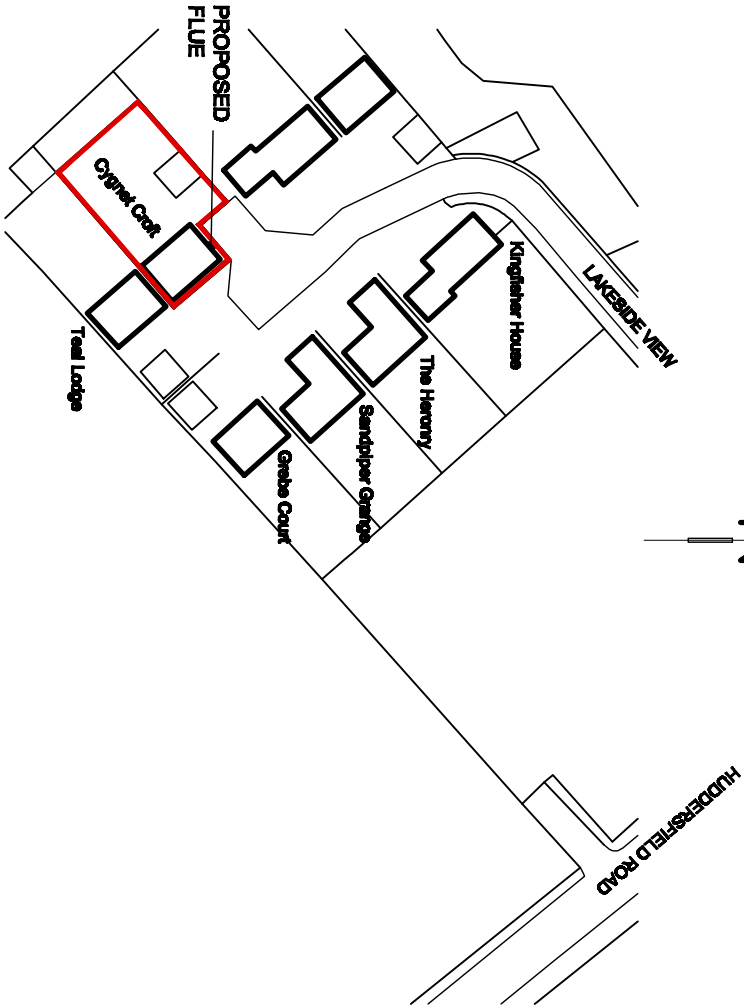


LOCATION PLAN

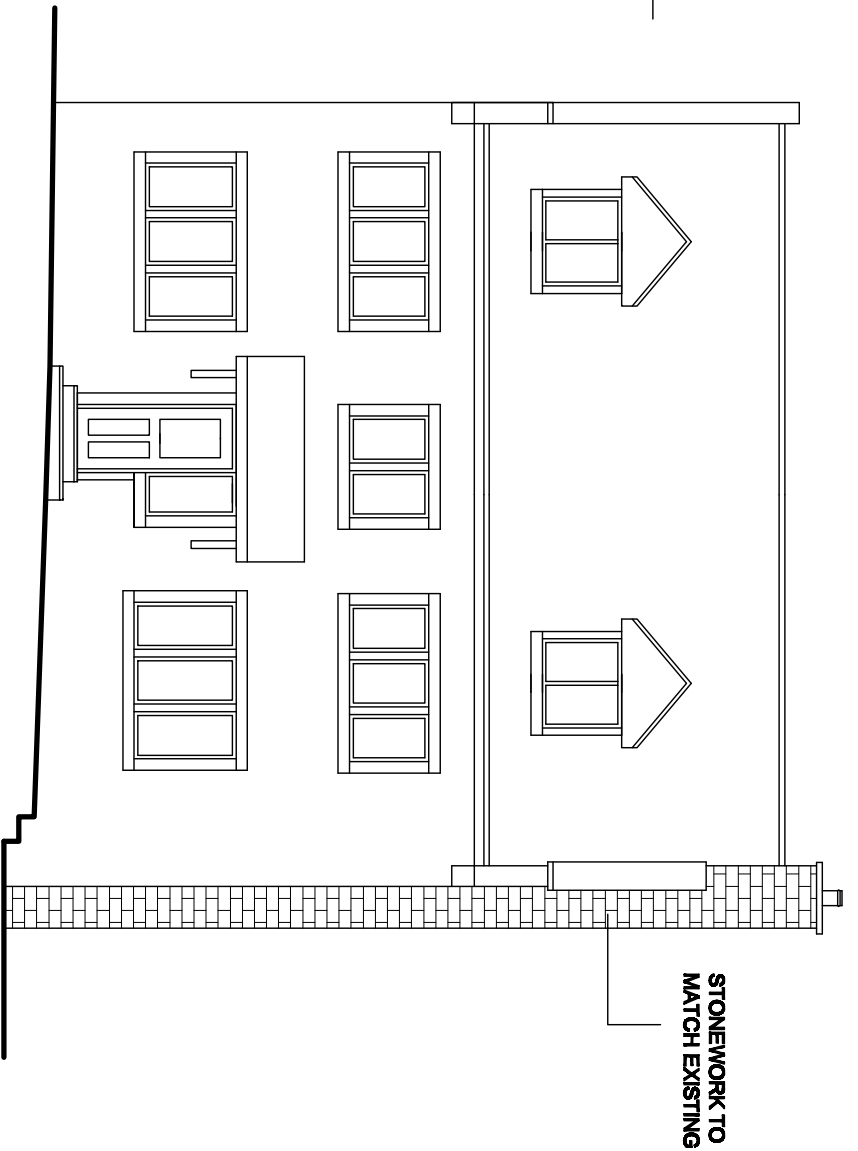


FRONT ELEVATION
AS PROPOSED

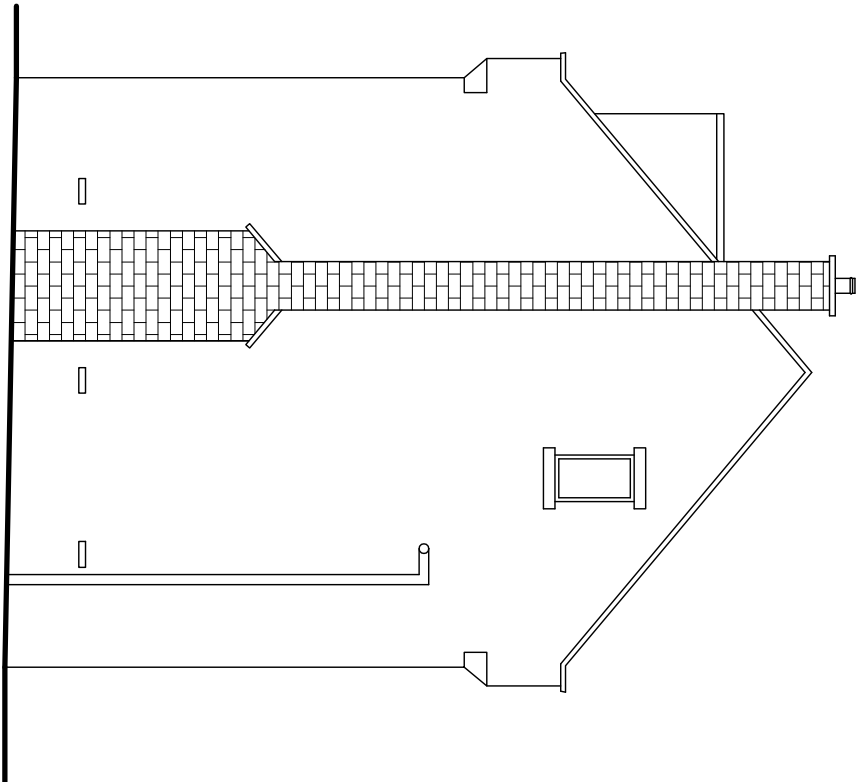

SIDE ELEVATION
AS PROPOSED

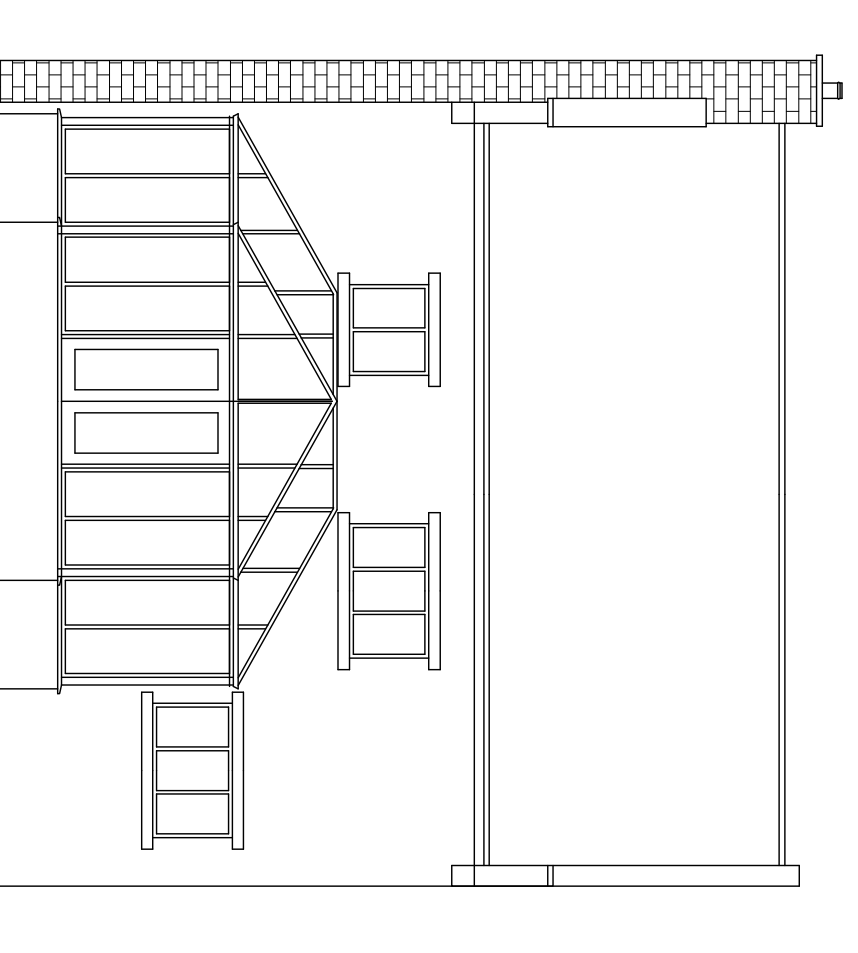

REAR ELEVATION
AS PROPOSED

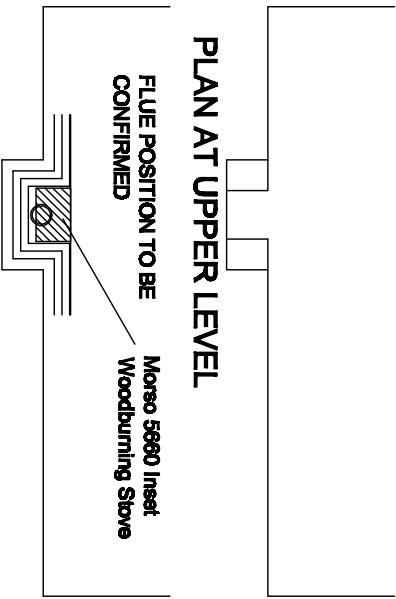

PLAN AT LOWER LEVEL

White Agus Partnership				PROVINCENCE VILLA, 42 SACOVILLE STREET, BARNESLEY, S70 2DB			
Project: INSTALLATION OF WOOD BURNING STOVE AND ASSOCIATED WORKS 6 LAKESIDE VIEW, PENISTONE				Client: MR STUART BENFORD			
Drawing Title: PLANS AND ELEVATIONS				Date: MAY 2012	Scale: 1:100 @ A2		
Ref: 12-014				Dwg. No. 01	Rev. 		
Date	Suffix	Description	Date	Suffix	Description		

NOT SURVEYED. DRAWING PREPARED FROM DETAILS PROVIDED BY CLIENT