


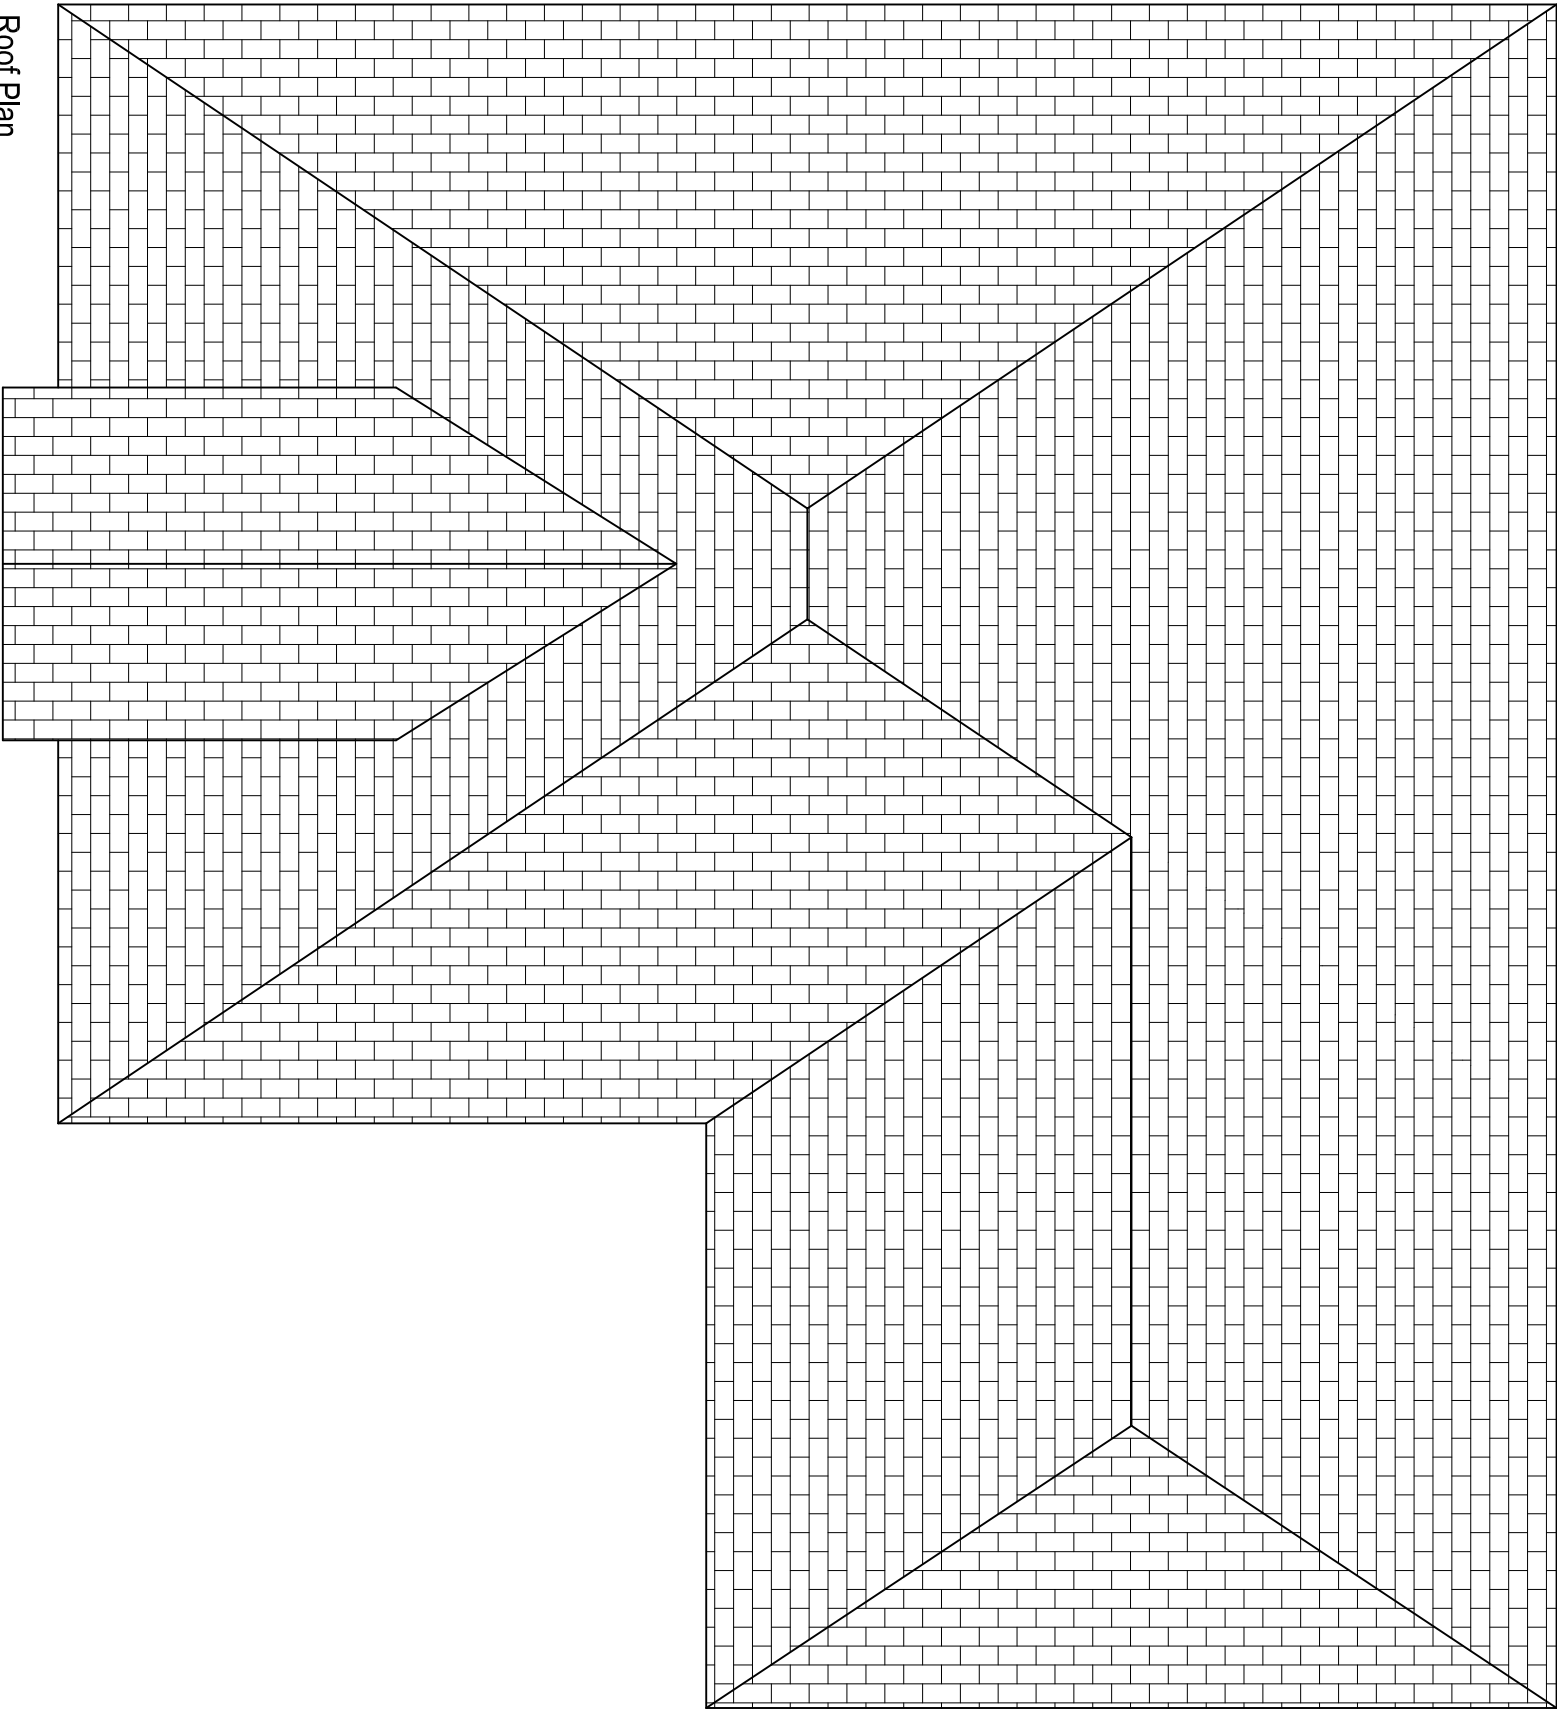

Roof Plan
Scale 1:75

		Client		Job Title		 E2A Designs Ltd 8 Pennine View Barnsley, S. Yorks, S74 0FL +44 (0) 1226 889 841 www.e2a-designs.co.uk		Drawing Title	
		Mr and Mrs Hardy		Proposed New Dwelling Woodroyd Gardens Wood Walk, Wombwell				Plot 4 Roof Plan	
Planning Issue		07/04/14	CY	CY	CY	Drawing Status			
Issue	Date	By	Chkd	Appd	Job No		Drawing No	Issue	
					1000		P-02	-	

Do not scale