


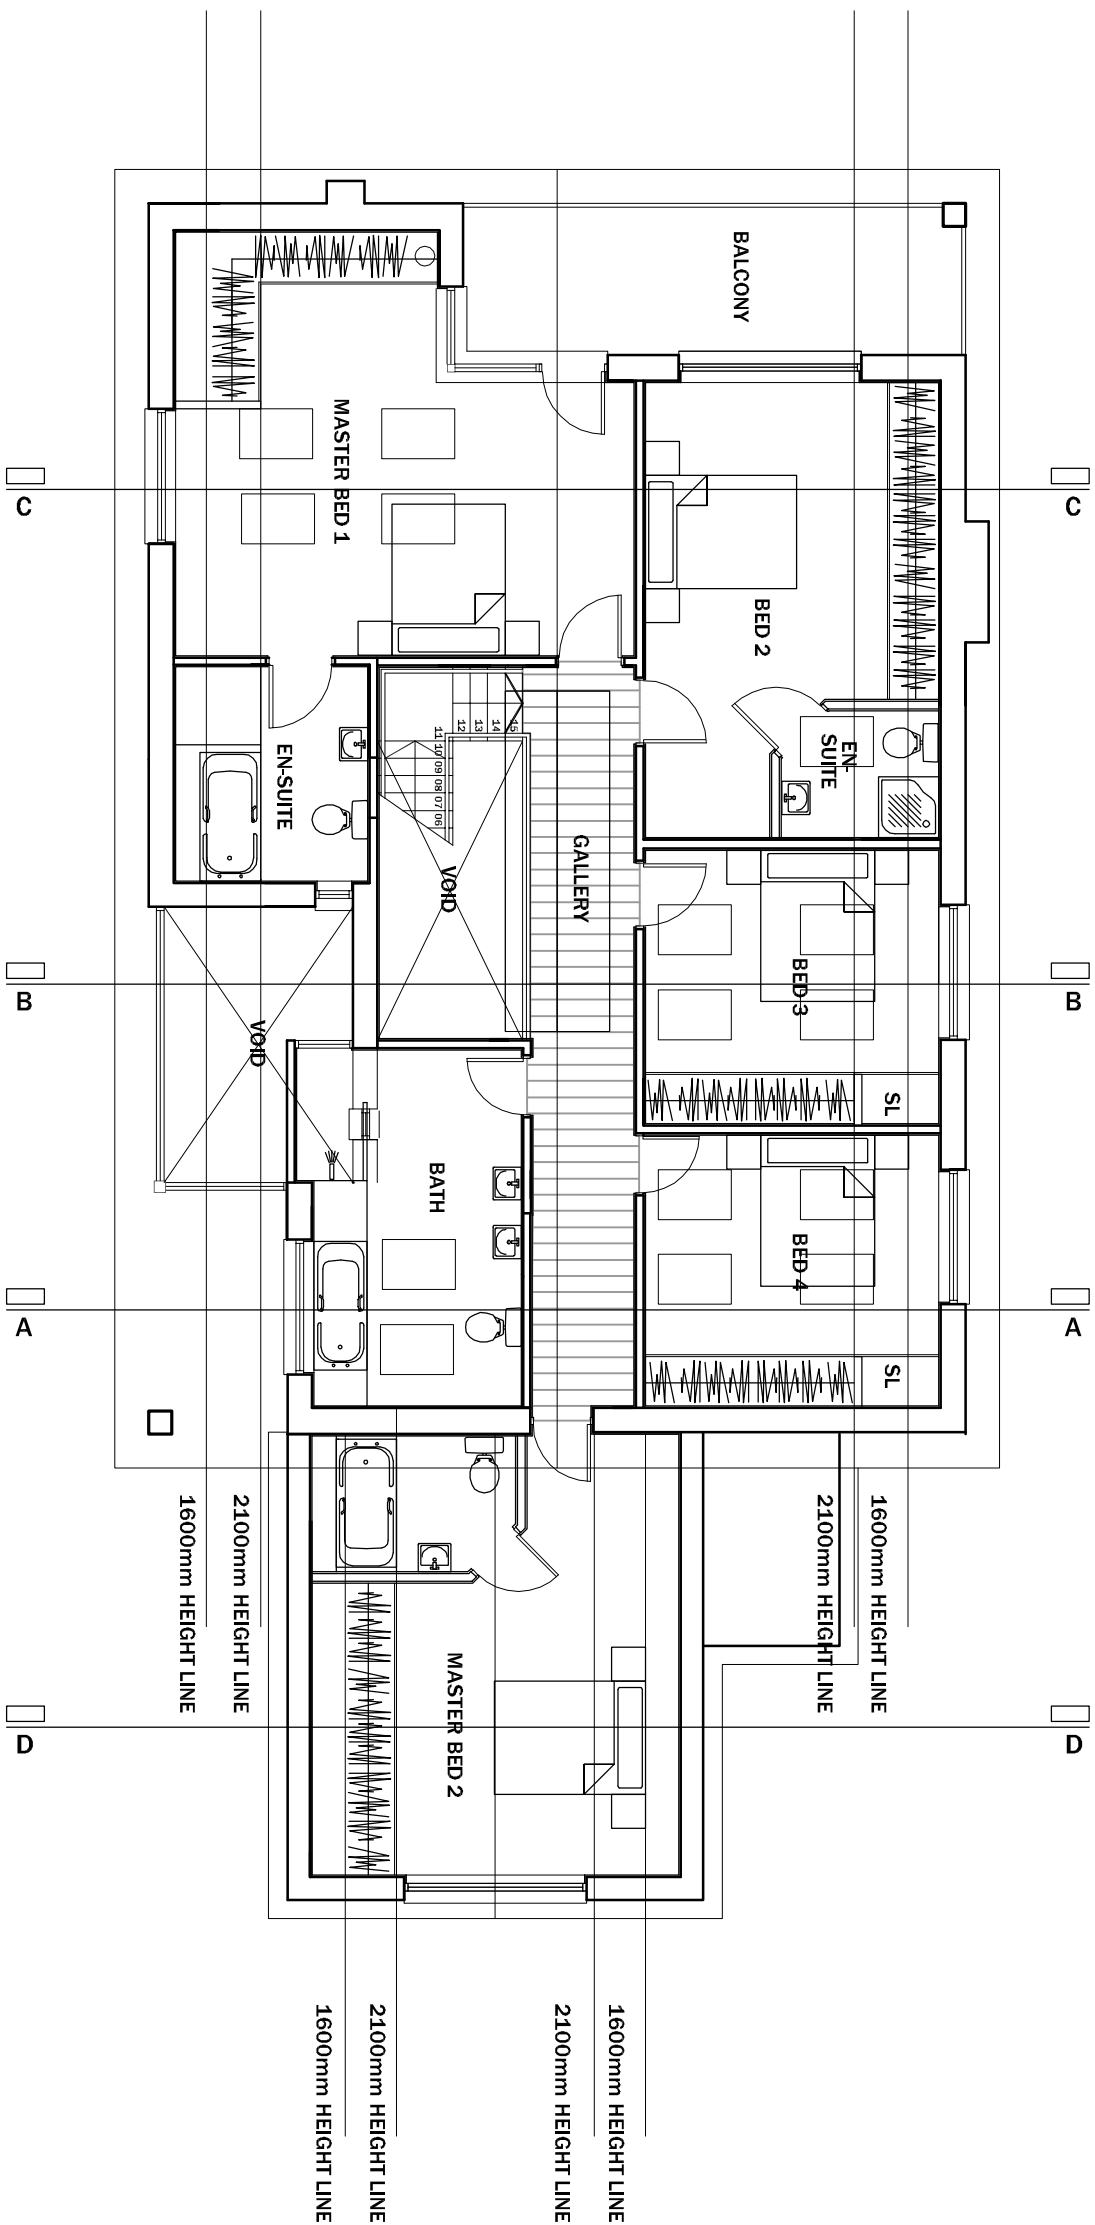

FIRST FLOOR PLAN

SCALE 1:100

Client	BEN WAINRIGHT
Job	AYTON WOOD/ CRANEMOOR
Title	FIRST FLOOR PLAN
Dwg. No.	1357-003-P2

REV. A INTERNAL CHANGES

03 03 10



Coda Studios Ltd
Hope Works, 25 Mowbray St, Sheffield, S3 8EL
t:0870 990 3095 f: 0870 990 3096
e:information@codastudios.co.uk

© COPYRIGHT EXISTS ON THE DESIGNS AND INFORMATION SHOWN ON THIS DRAWING
The Contractor must verify all dimensions on site before making shop drawings
or commencing work of any kind. No dimensions to be scaled from this drawing.
Architect to be notified of any discrepancies in dimensions immediately.