

Notes:

PLANNING DRAWINGS - THIS DRAWING SHOULD NOT BE USED FOR ANY OTHER PURPOSES THAN THAT SPECIFIED HERE

COPYRIGHT - THIS DRAWING MAY NOT BE REPRODUCED OR MODIFIED IN WHOLE OR PART BY ANY PERSON OR ORGANISATION WITHOUT THE ARCHITECTS CONSENT. ISUING COPIES TO THIRD PARTIES MAY NOT BE DONE WITHOUT THE ARCHITECTS CONSENT

Revision: A

Revision List:

A - 07.07.21 - part stone roof and walls to extension, window to rear bedroom, entrance door omitted


0 5m

Project/ Client: 4 Park Drive / Gray


Drawing Title: Elevations - Existing

Drawing Number: 2071/TP/004

Scale at A3: 1:100

 

Date: Mar 19

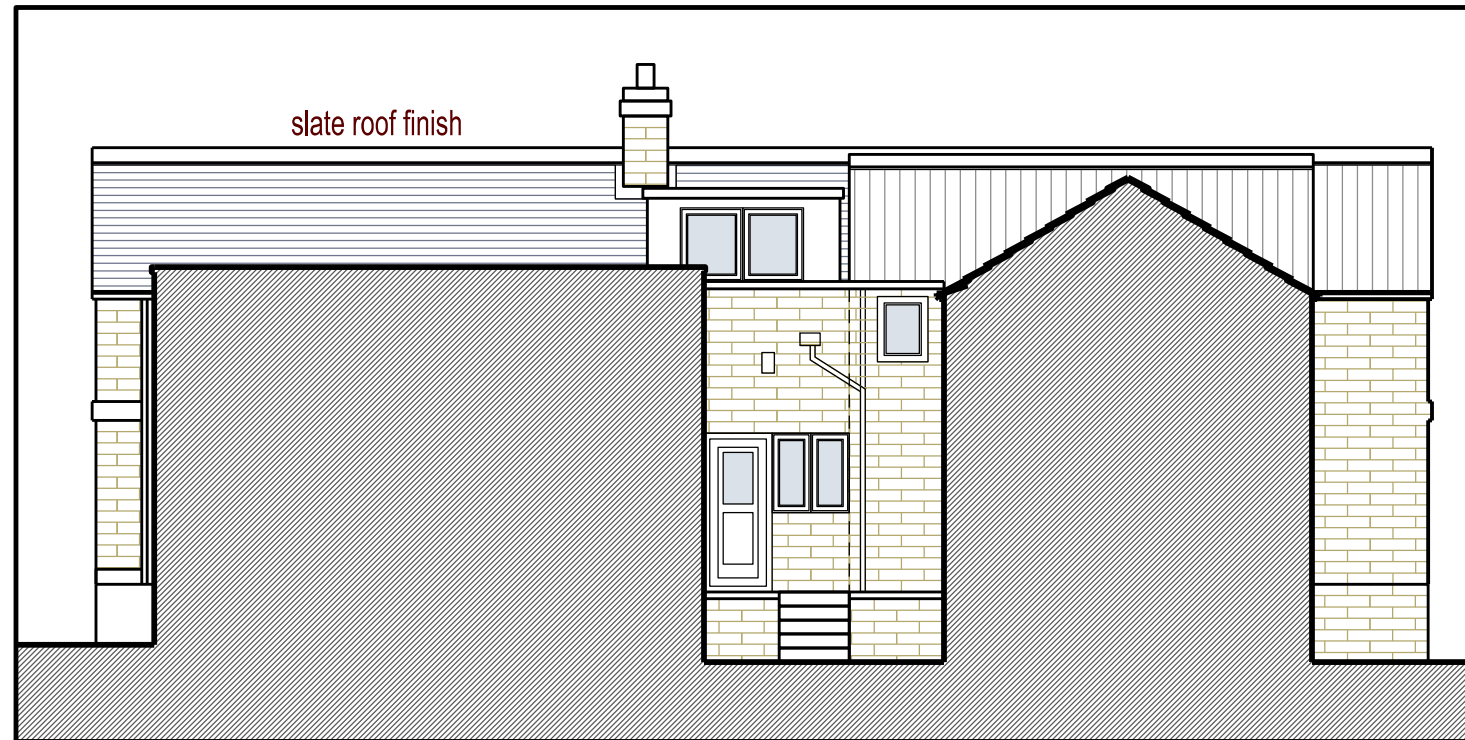

North Elevation - Existing



East Elevation - Existing



timber & glass
conservatory

South Elevation - Existing

timber
framed
windows



West Elevation - Existing