


1) This drawing and the design and details depicted thereon are the copyright of Peter Dimberline Chartered Architect
2) All dimensions on this drawing are to be checked by the Contractor and any discrepancies are to be reported to the Architect
3) Do not scale critical dimensions off this drawing
4) Contractor to ensure that all Health & Safety requirements (CDM Regulations) in relation to this project will be complied with



south east elevation




north west elevation

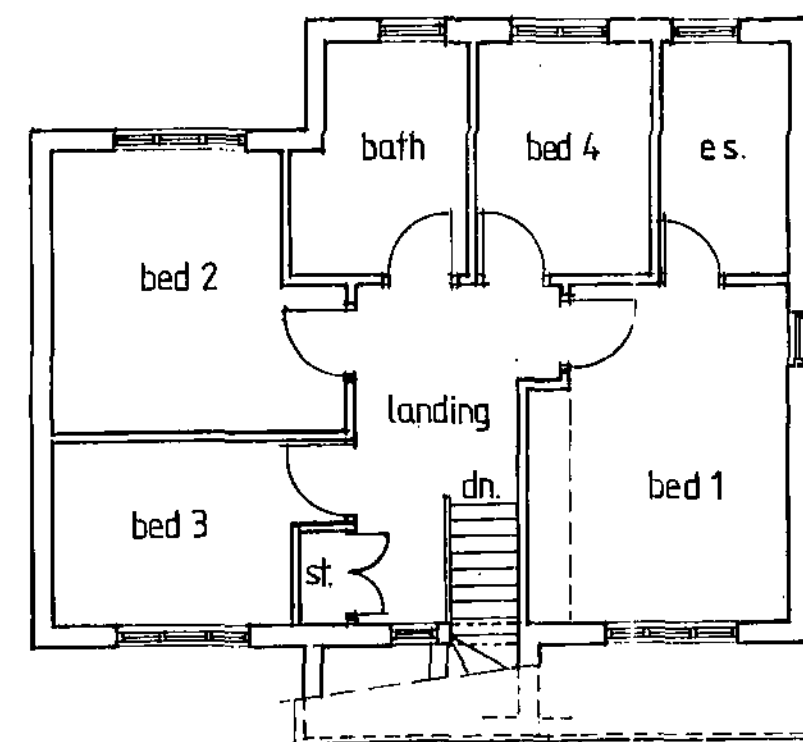


first floor



north east elevation

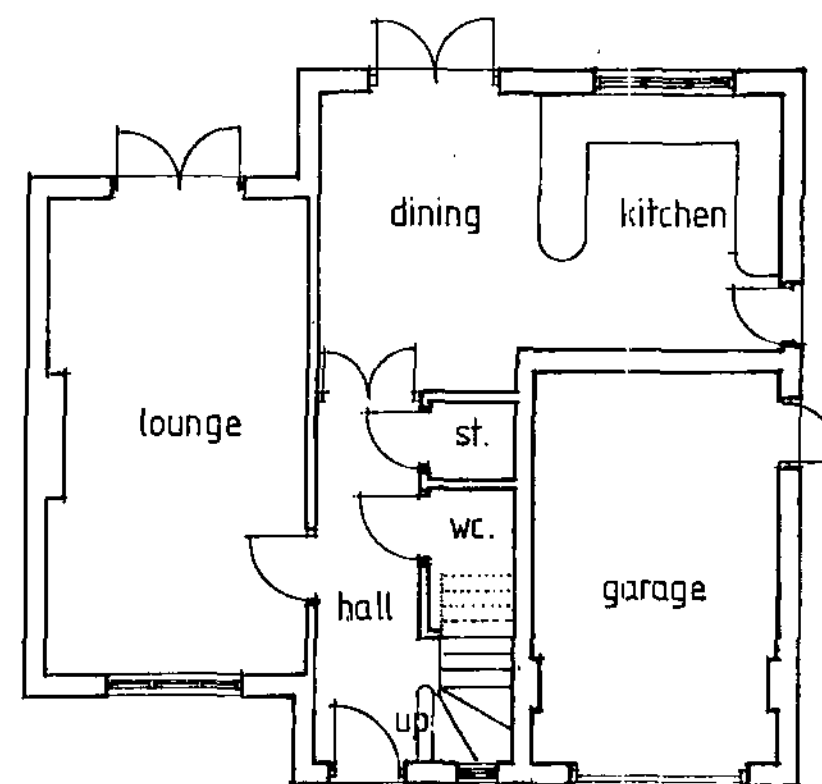

ground floor

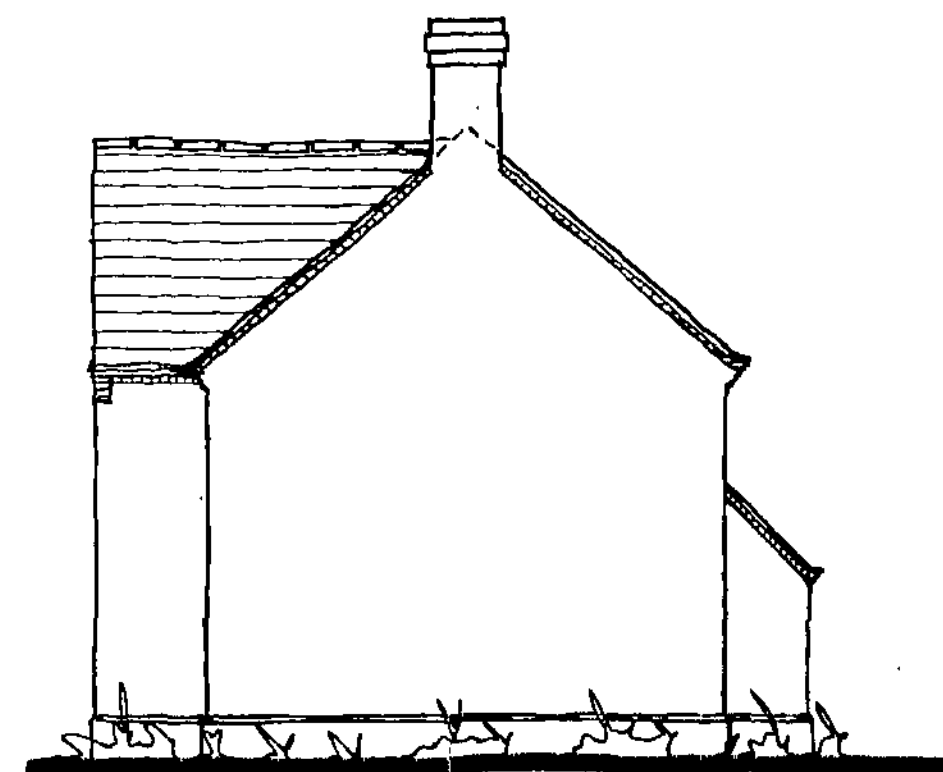

south west elevation

REVISIONS

PETER DIMBERLINE
CHARTERED ARCHITECT


2 TIPSEY COURT
WAKEFIELD ROAD
STAIN CROSS
BARNLEY S75 6FZ
TEL/FAX (01226) 390947

Dip. Arch RIBA


CLIENT	Mrs. Ellis		
PROJECT	Proposed equestrian centre and residential development.		
LOCATION	Land at East Gawber Farm, Wakefield Road, Barnsley.		
DRAWING	Proposed detached dwelling - Plot 2 in place of exist' dwelling to be demolish		
SCALES	1:100,	DATE	Oct. '1
DRWG. No	2006/029/06	DRAWN BY	PD
REV			




south elevation

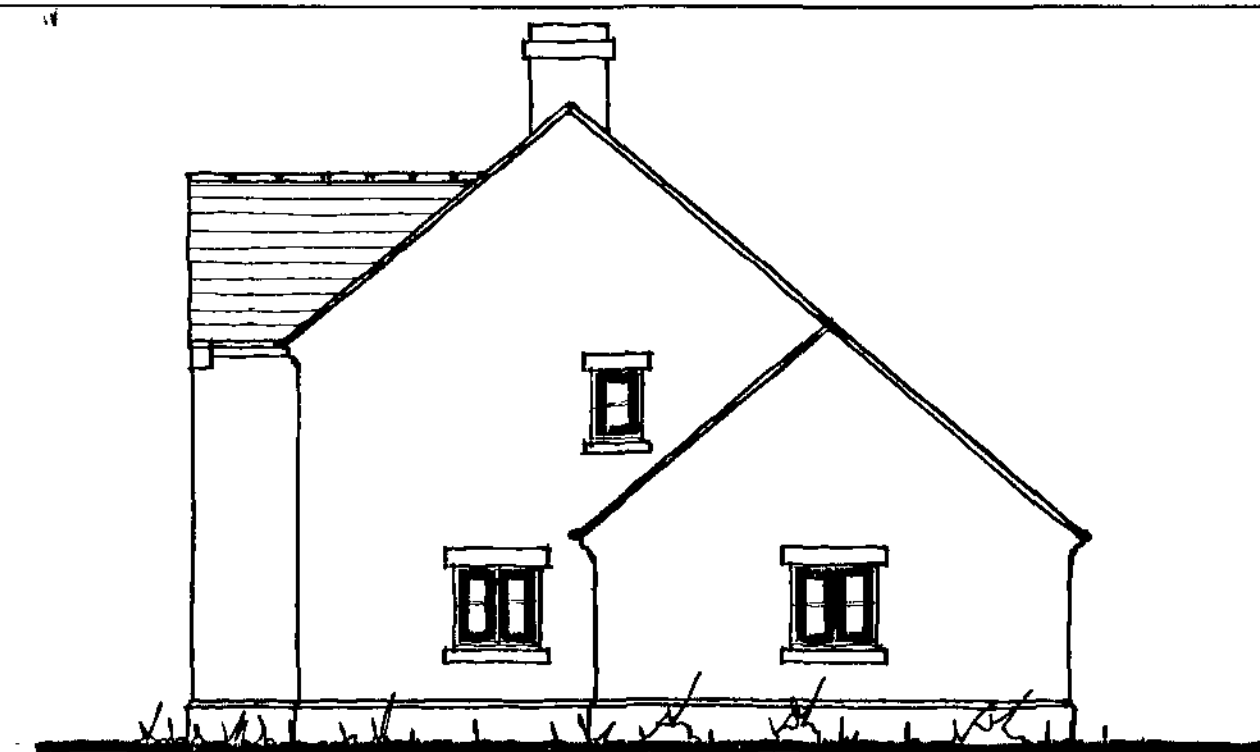


east elevation

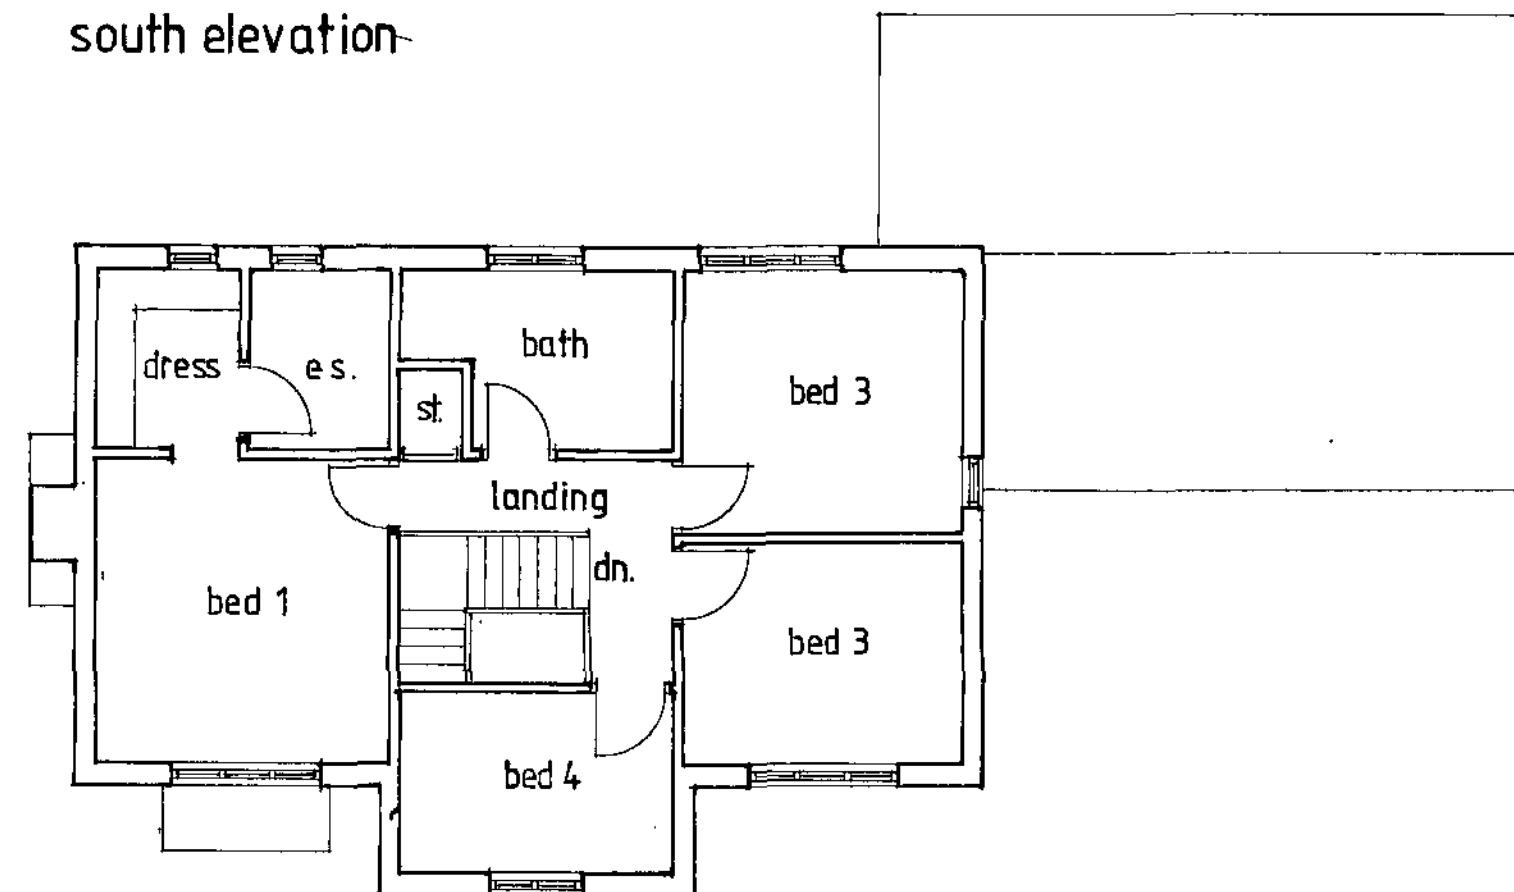

first floor

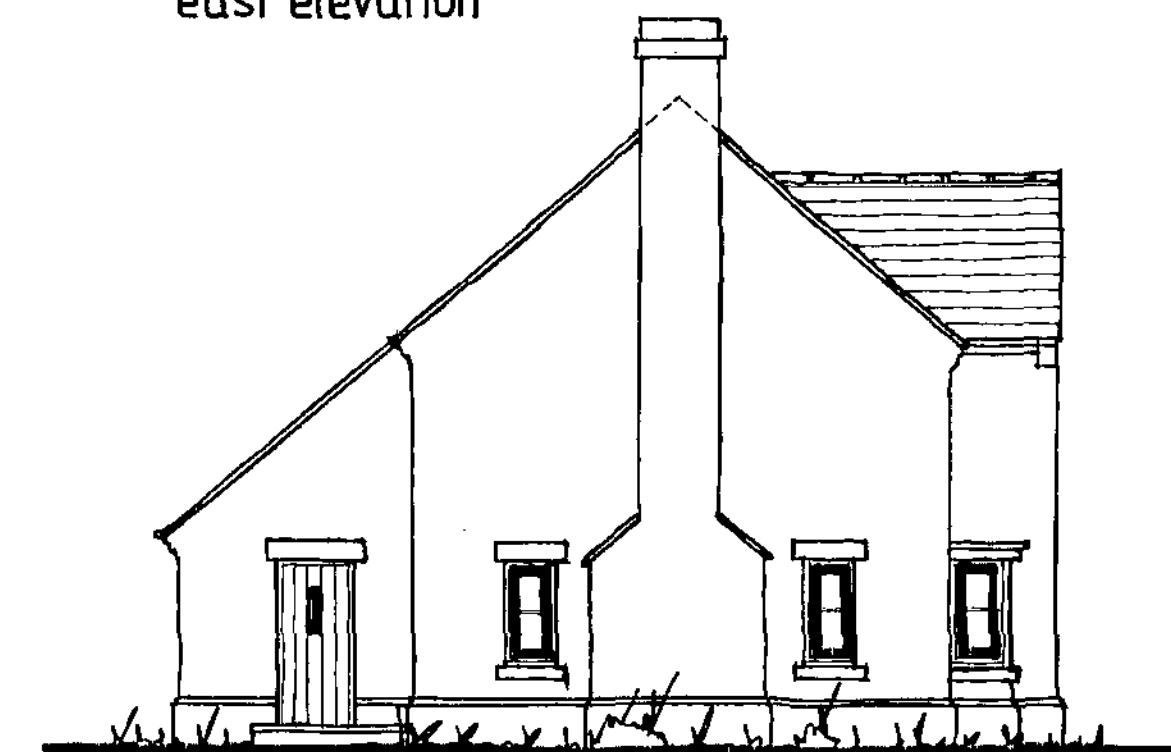

west elevation

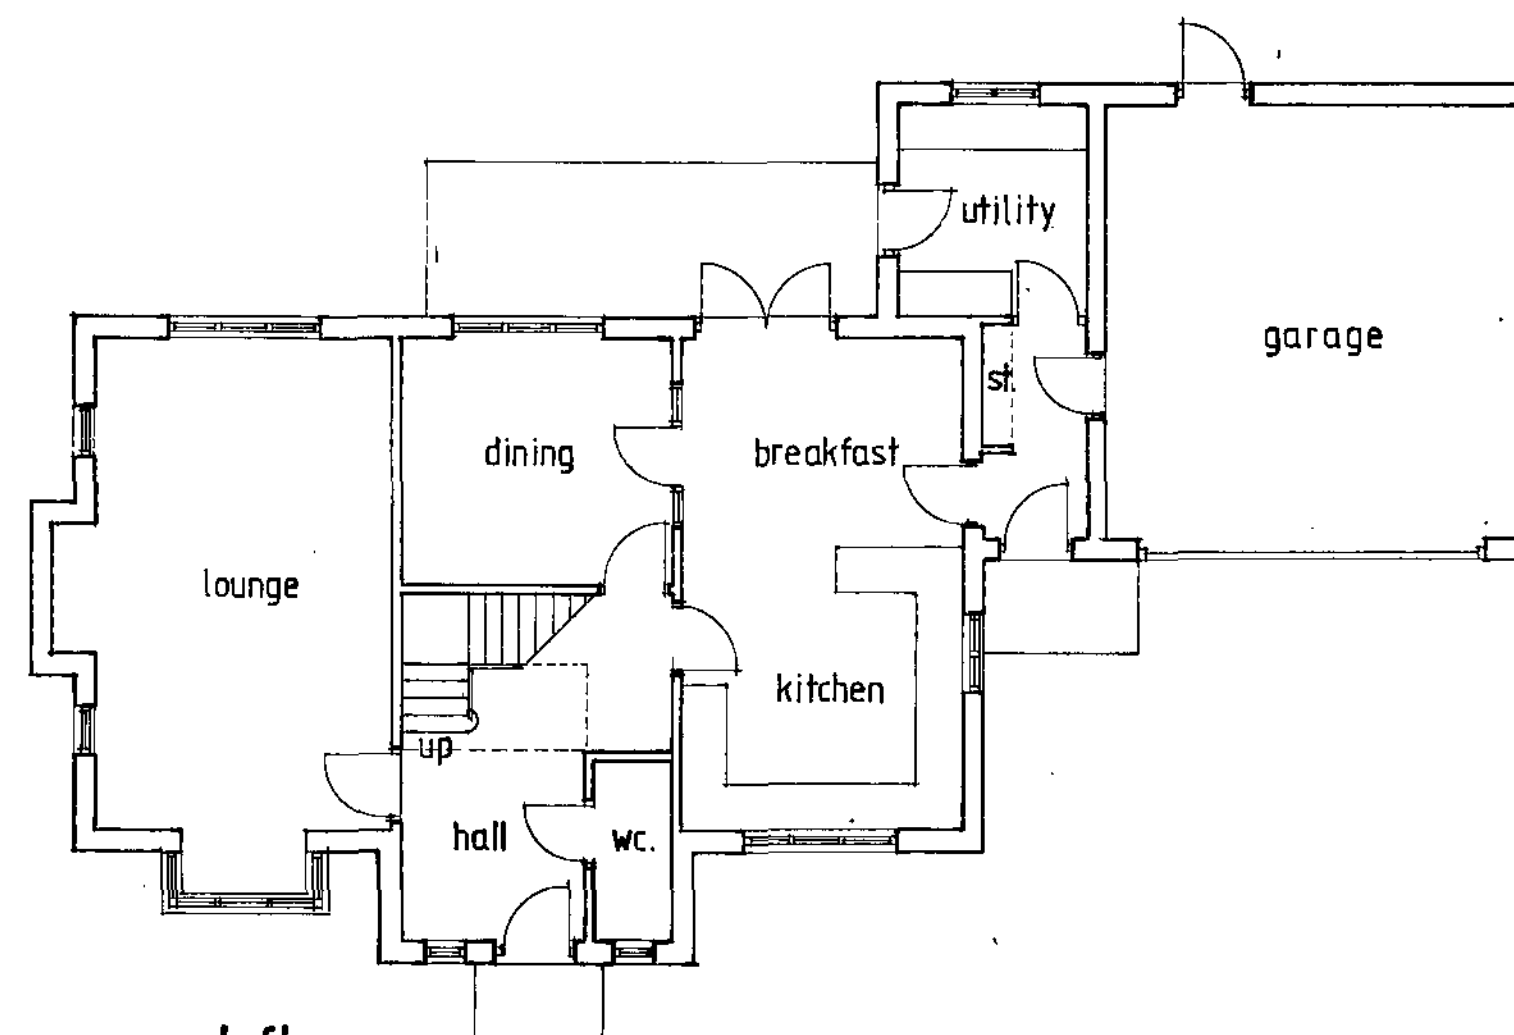

ground floor



north elevation

- 1) This drawing and the design and details depicted thereon are the copyright of Peter Dimberline Chartered Architect.
- 2) All dimensions on this drawing are to be checked by the Contractor and any discrepancies are to be reported to the Architect.
- 3) Do not scale critical dimensions off this drawing.
- 4) Contractor to ensure that all Health & Safety requirements (CDM Regulations) in relation to this project will be complied with.

RECEIVED
CORPORATE
10/11

REVISIONS

PETER DIMBERLINE CHARTERED ARCHITECT 2 TIPSEY COURT WAKEFIELD ROAD STAINCROSS BARNLEY S75 6FZ TEL/FAX (01226) 390947	Dip. Arch RIBA 
---	---

CLIENT Mrs Ellis	
PROJECT Proposed equestrian centre and residential development.	
LOCATION Land at East Gawber Farm, Wakefield Road, Barnsley.	
DRAWING Proposed detached dwelling. - Plot 1	
SCALES 1:100	DATE Feb. '10
DRWG. No. 2006/029/03	DRAWN BY PD.
REV	