


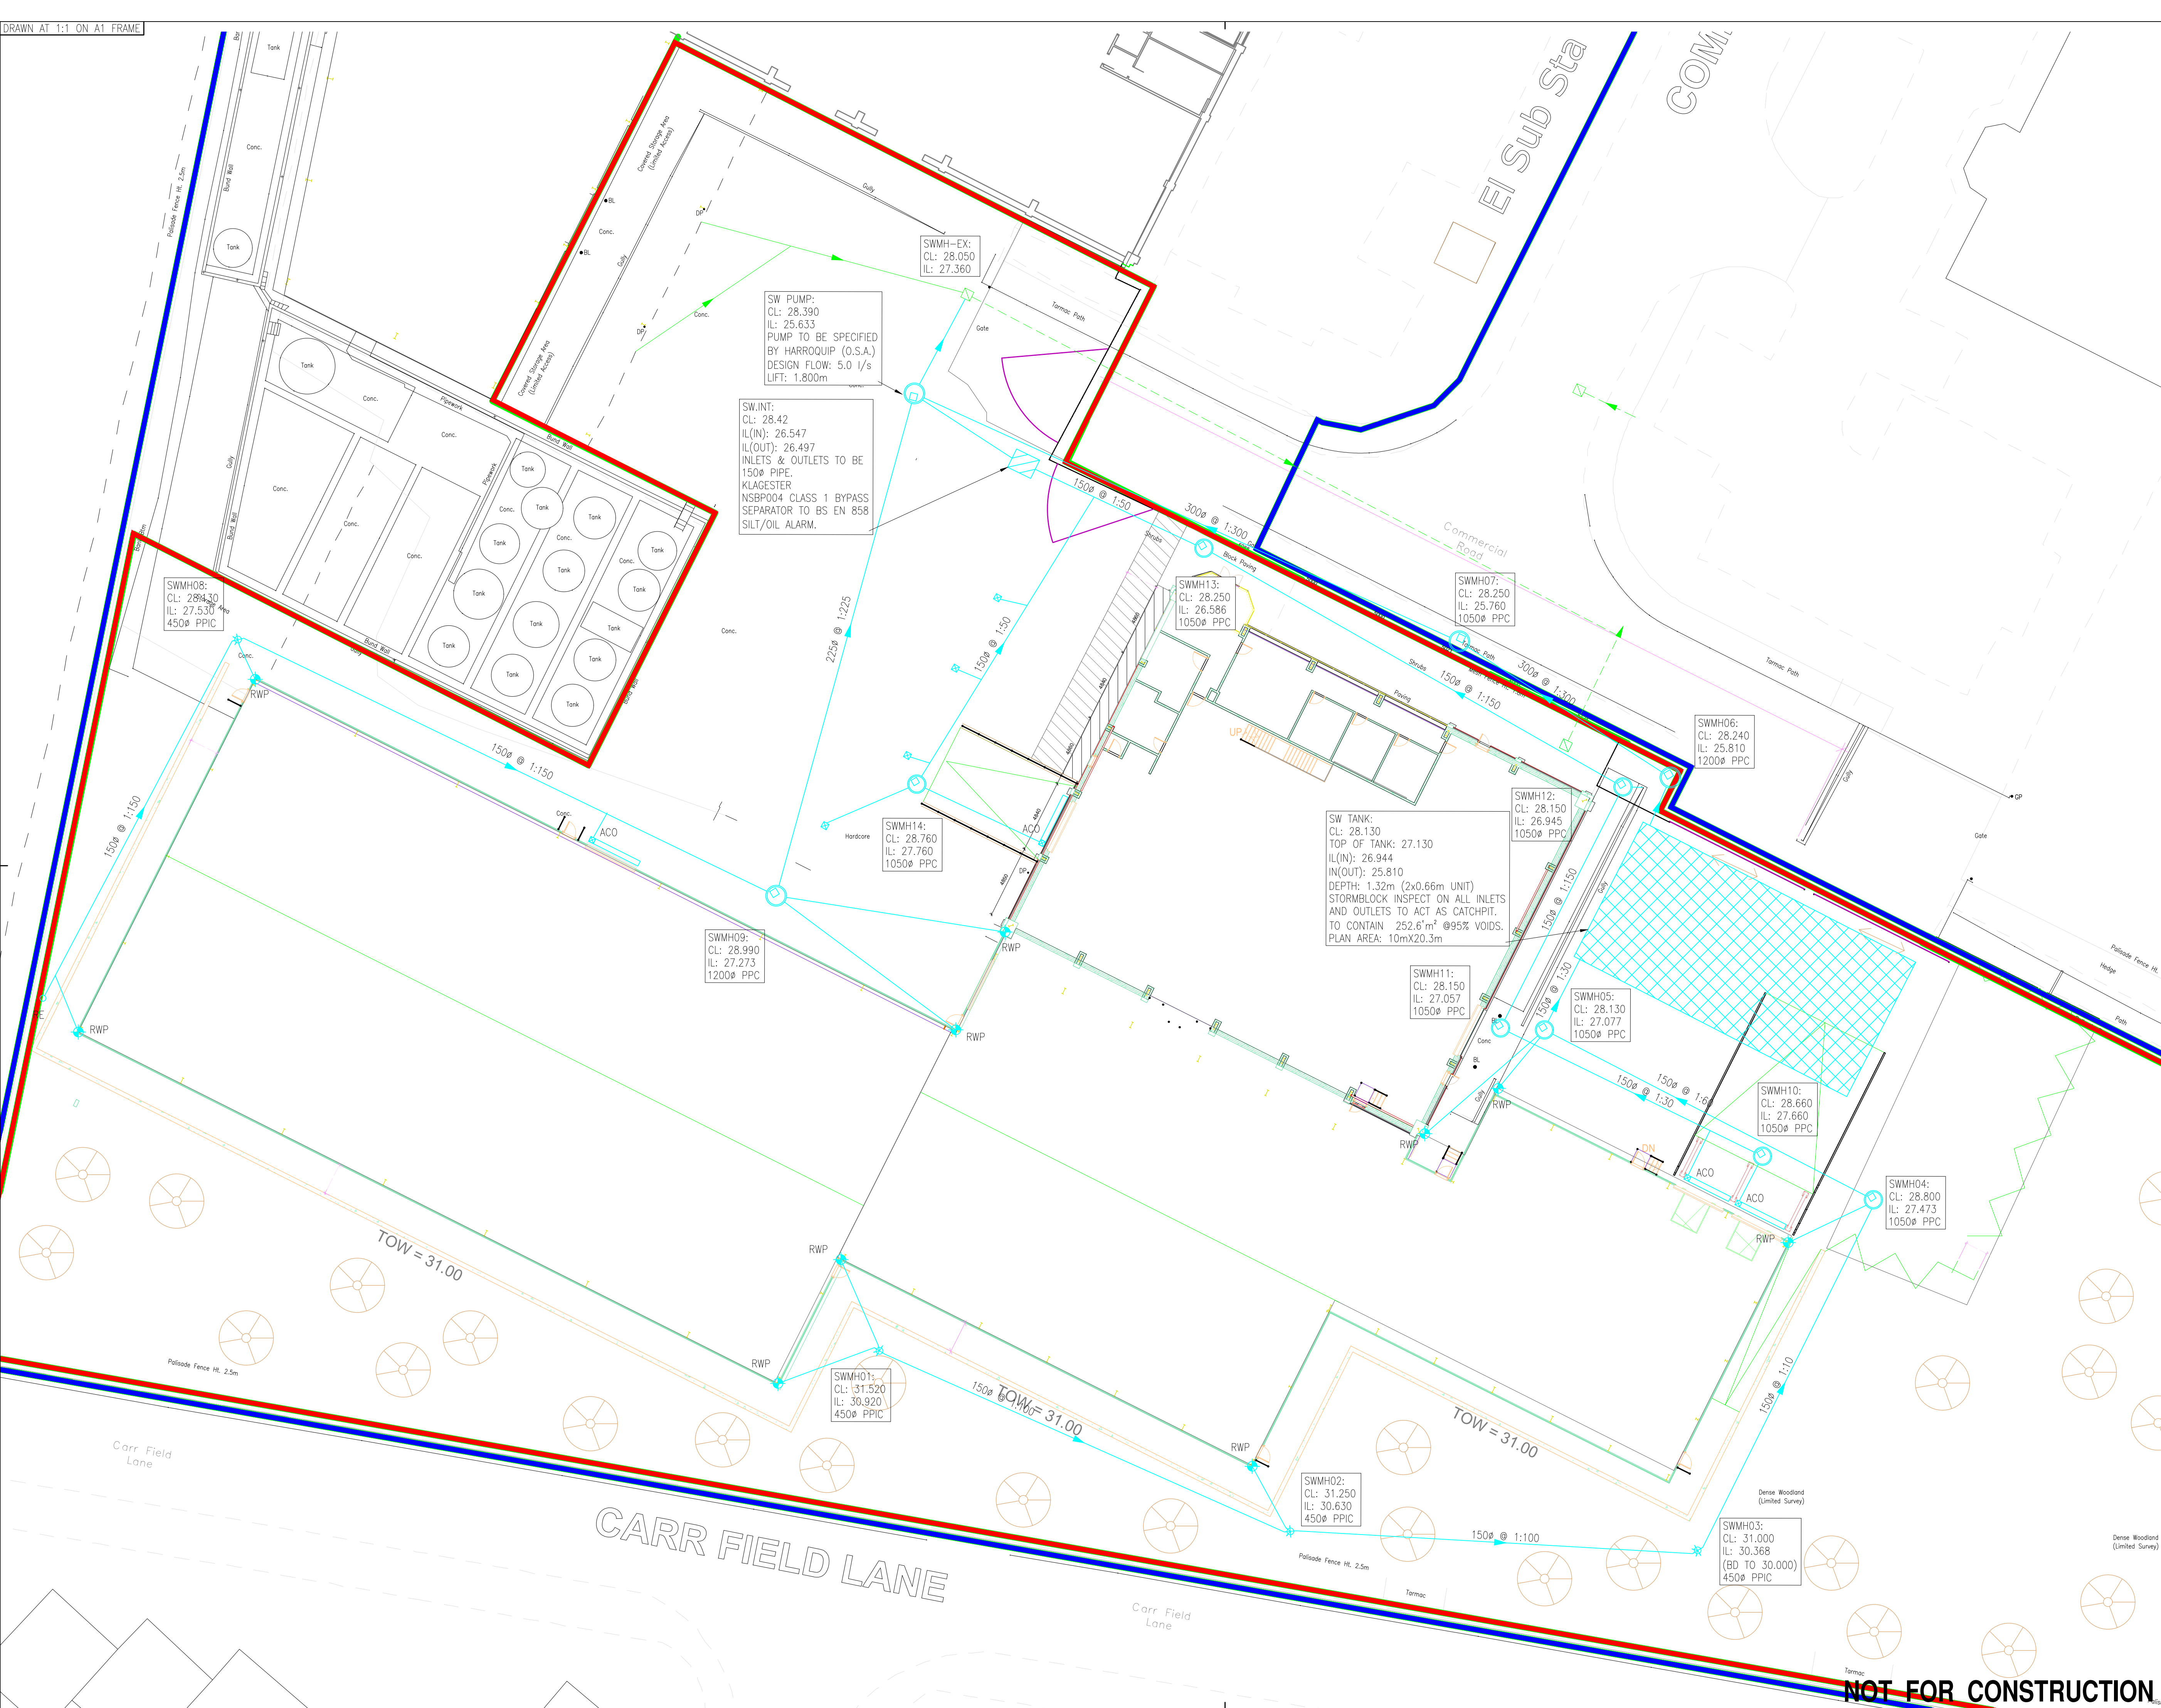

- NOTES:
- DENOTES EXTENTS OF SITE OWNERSHIP
 - DENOTES EXTENTS OF SITE
 - DENOTES EXISTING SURFACE WATER PIPE
 - DENOTES ASSUMED EXISTING SURFACE WATER PIPE
 - DENOTES SURFACE WATER PIPE
 - DENOTES PPIC CHAMBER
 - DENOTES RODDING EYES
 - DENOTES SURFACE WATER DRAIN

B	21/01/19	ISSUED FOR APPROVAL	DJC	MM
A	11/01/19	ISSUED FOR APPROVAL	DJC	MM
Rev	Date	Description	DR	CH

© copyright

UVDB
Registered

Link-up
Qualified via Audit

GGP CONSULT
CONSULTING ENGINEERS
PROJECT MANAGEMENT
2 Hallam Road
Priory Park East
HULL HU4 7DY
United Kingdom
Telephone (+44) 01482 627963
Fax (+44) 01482 641736
Email info@ggpconsult.co.uk

Client
GRANVILLE OILS & CHEMICALS LTD.
Job Title
GRANVILLE OILS

Drawing Title
PROPOSED SURFACE WATER DRAINAGE LAYOUT

Status	APPROVAL		
Scale	1:200 @ A1	Date	11/01/2019
Drawn By	Daniel Cook	Checked	MN
		Approved	JHC
Dwg. No.	27988/004		Rev
			B

NOT FOR CONSTRUCTION