



DO NOT SCALE
All dimensions in Millimetres
unless specified otherwise and
subject to verification on site


TYPE C
UNITS 4&5

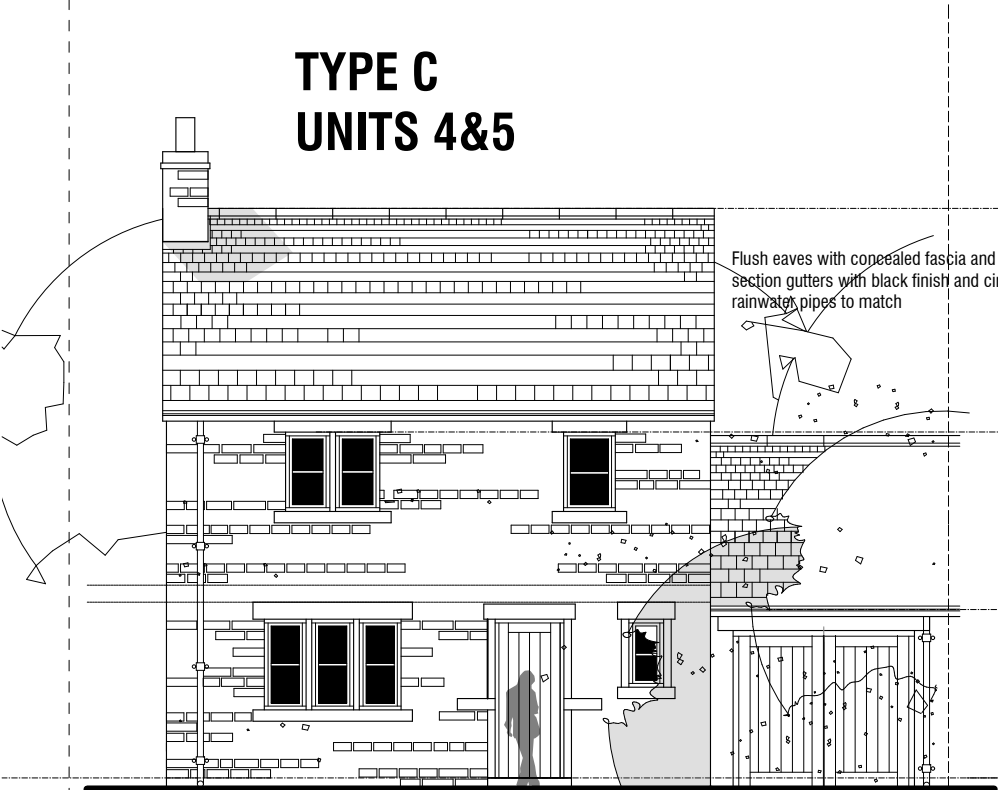


FRONT ELEVATION

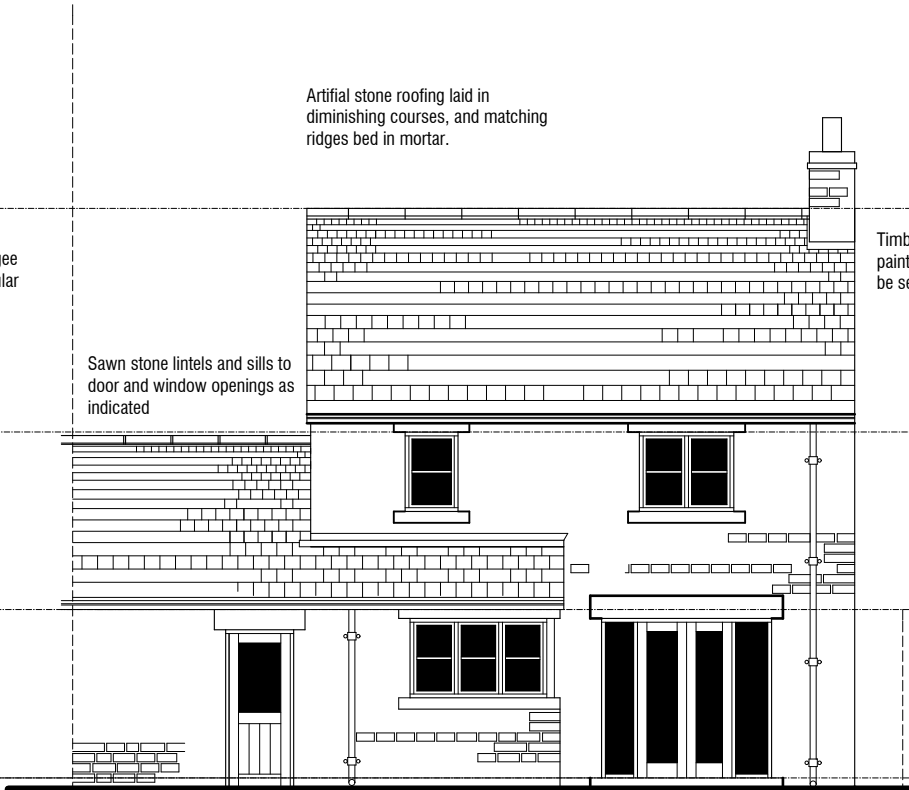


REAR ELEVATION

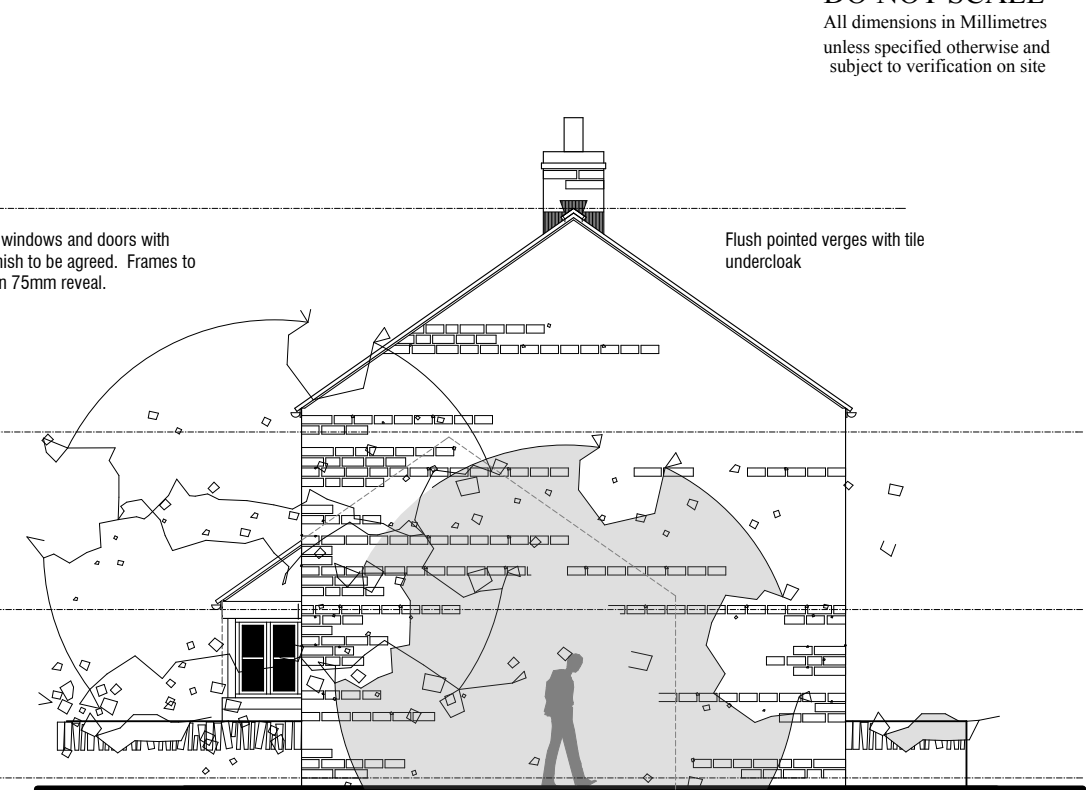

SIDE ELEVATION

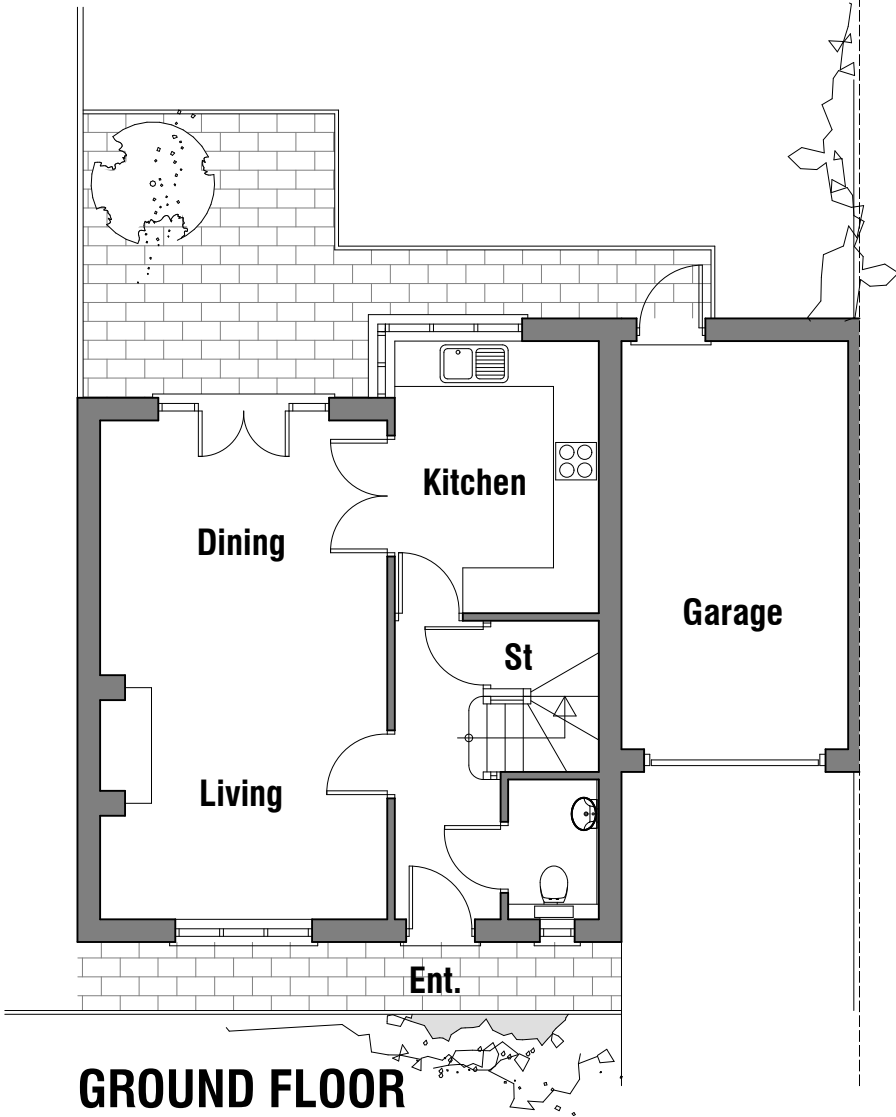

GROUND FLOOR
PLAN

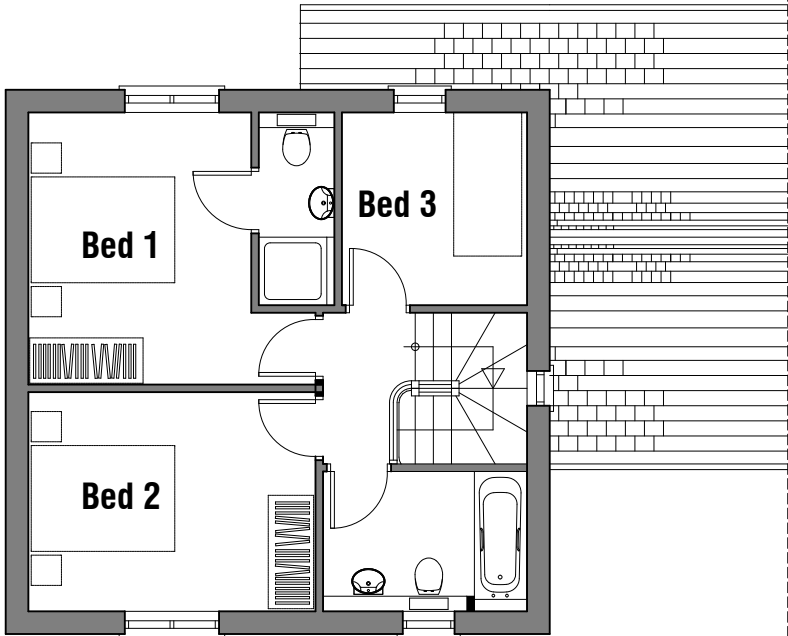

FIRST FLOOR
PLAN

TYPE C
UNITS 4&5

PROPOSED DEVELOPMENT
CARLTON STUD FARM
CARLTON
BARNSELEY, SOUTH YORKSHIRE

PLANNING

PROPOSED NEW BUILD DWELLING TYPE C

CHRIS CARR

ARCHITECTS

Orchard Farm, Goathland,
Whitby, YO22 5JX
Tel: (01947) 896051 Fax: (01947) 896001
email: chris@cca-arch.co.uk

Scale: 1:50 AT A3 Drawn: IB
Date: 24.01.12 Ref. No. 11.002
DWG. No. CSF 09 Rev.

Drawn	Check	Rev	Rev

This drawing and the copyright is the Architects property and may be used or reproduced only by agreement. All Dimensions in Millimetres Unless specified otherwise and subject to verification on site.