


NOTES

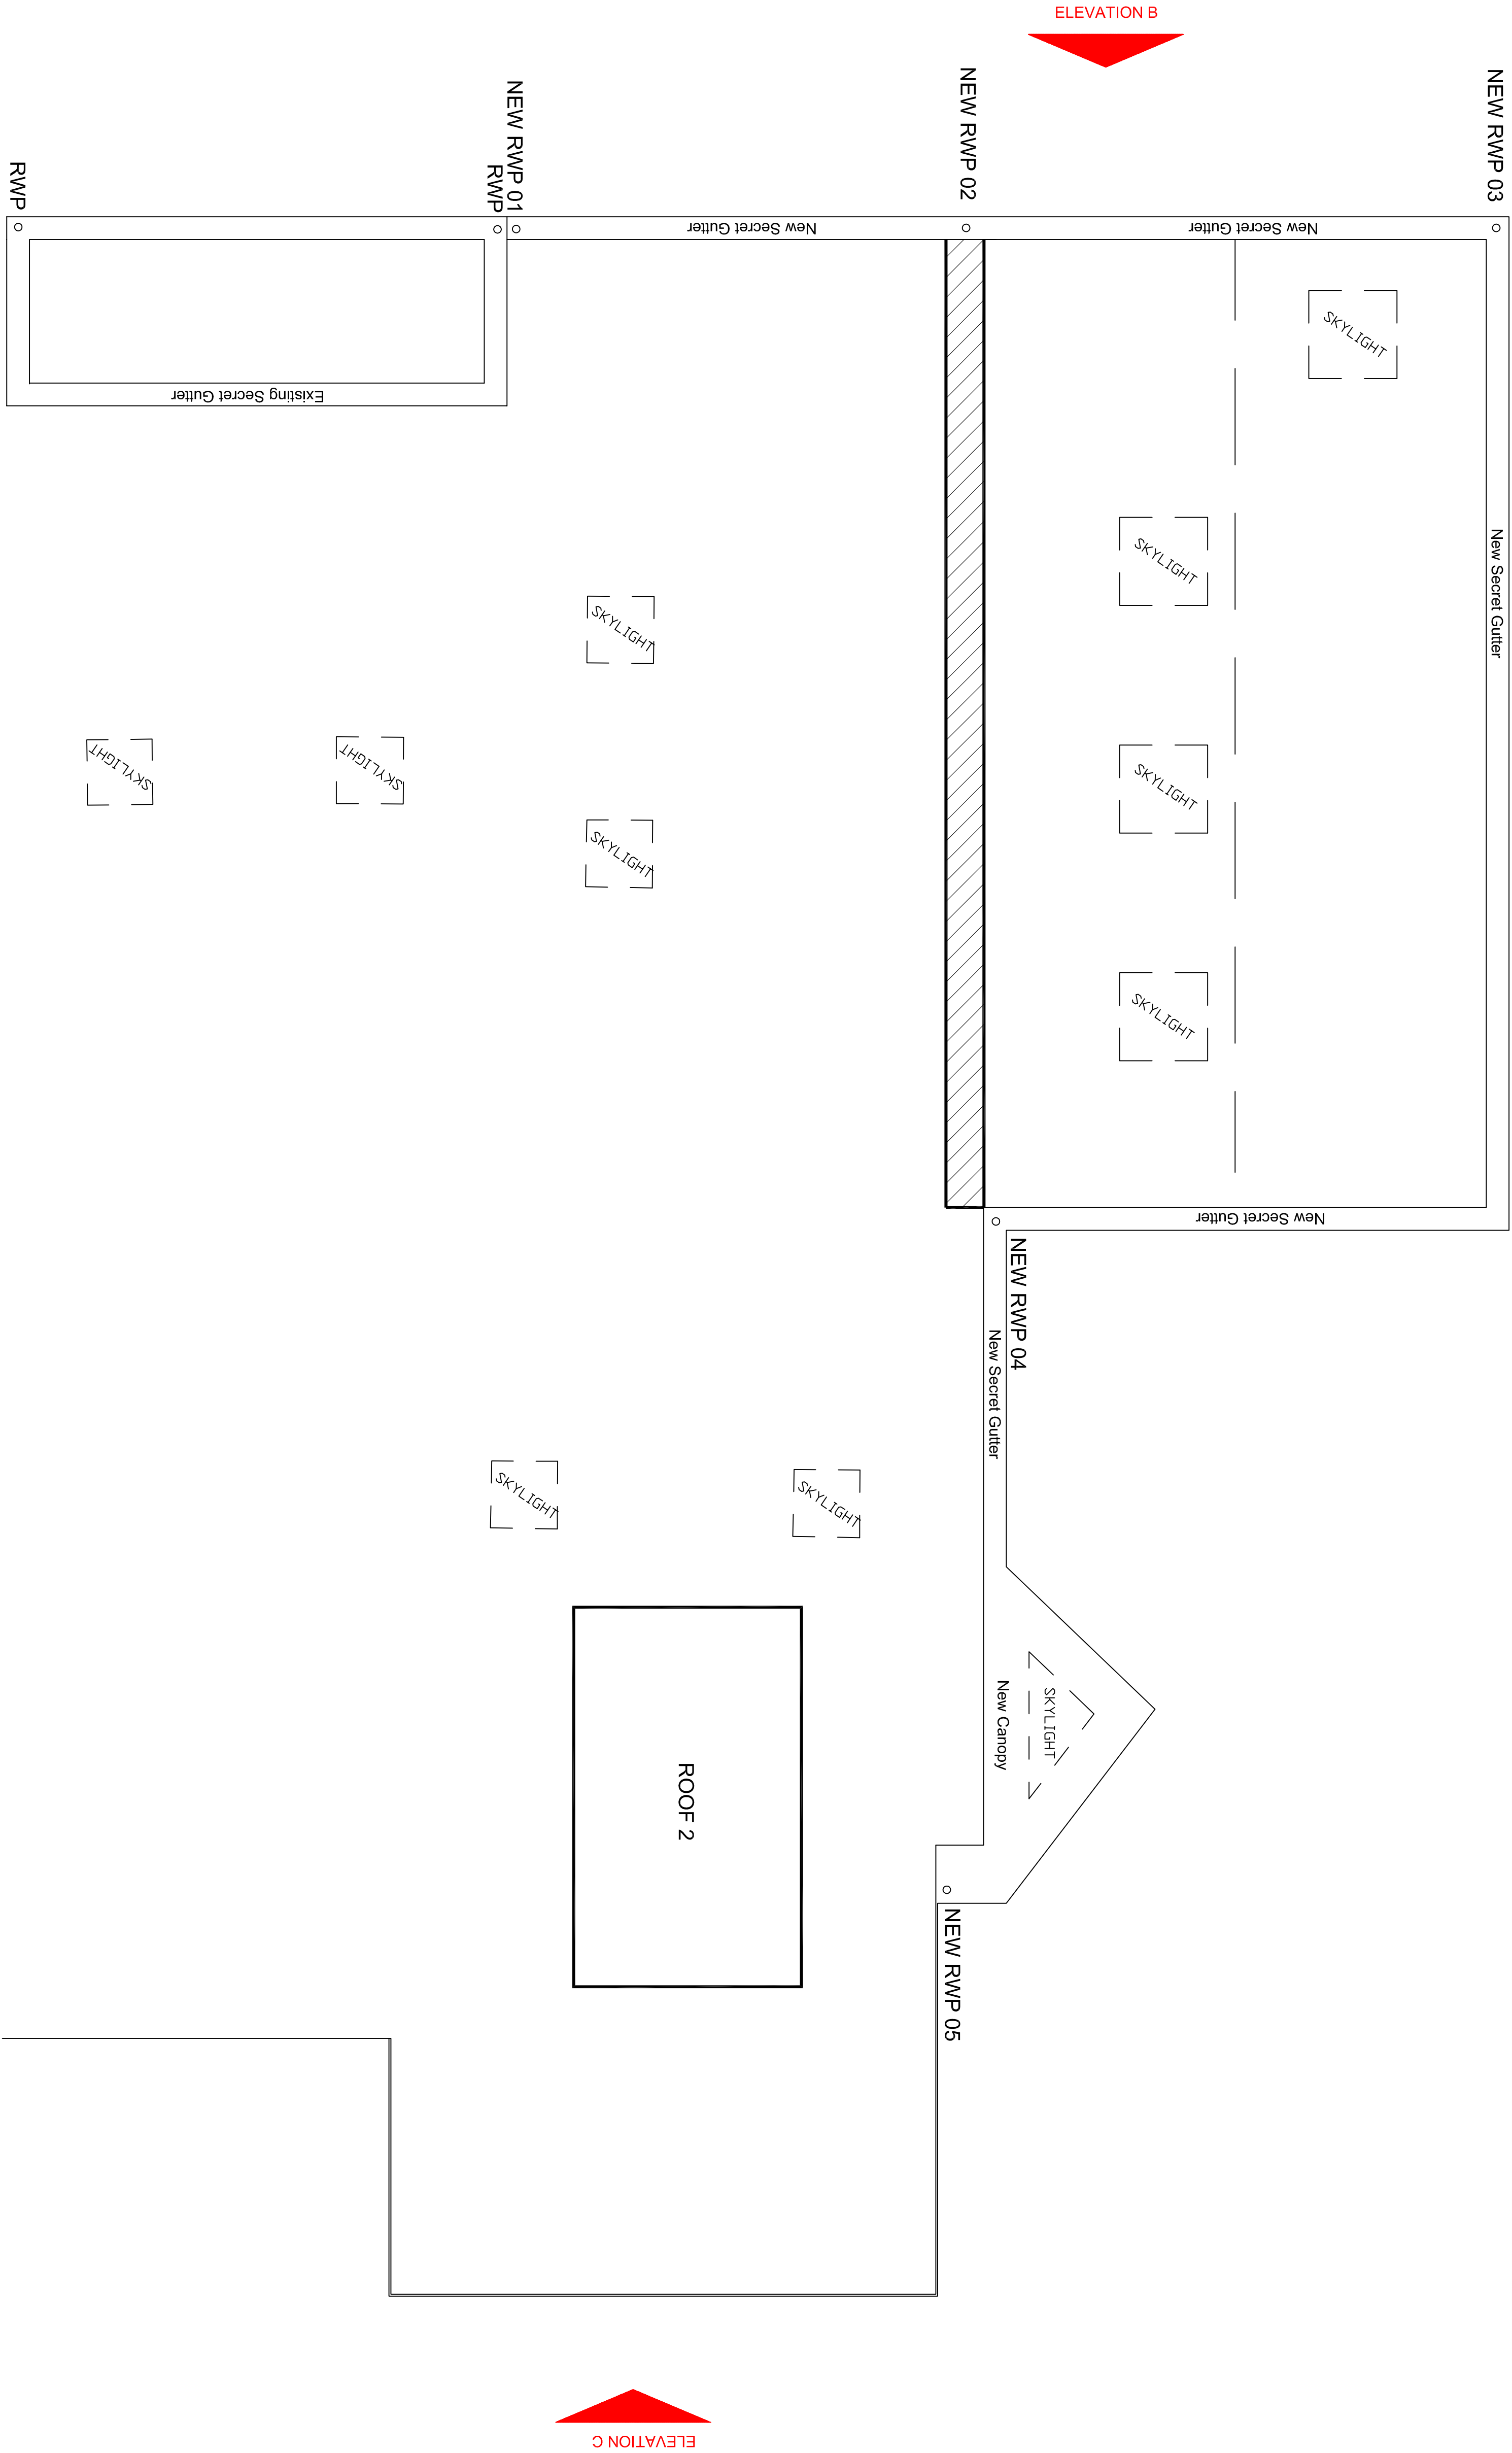

Proposed Roof Plan

Scale: 1 : 50 @ A1

St John The Baptist CE (VA) School, Penistone
Phase 03 Building Works - Infant School Site

BCHUD 2016.00912.000

Rev	Description	Date	Drawn By	Approved By
01	Issue for tender	02.09.16	PL	DF

ARR Building Consultancy Ltd
High Street
Newton Union House
H01 2LF
United Kingdom
T +44(0)1484 537411
F +44(0)1484 530352
E info@arrbuilding.com
www.arrbuilding.com

Client
The School Governors % The Diocese of Sheffield
St John the Baptist CE (VA) Primary School, Penistone

Project
Phase 03 Building Works
Infant School Site

Proposed Roof Plan

Project Number	Scale	As Stated	@A1
2016_00912_000	1:50	As Stated	@A1
PL_104	Rev	Issue Status	PLANNING

This drawing is the property of ARR Building Consultancy Ltd. It is to be used for the purpose for which it was prepared and no part of it is to be reproduced, stored in a retrieval system, or transmitted in any form or by any means, electronic, mechanical, photocopying, recording, or by any information storage and retrieval system, without the prior written permission of ARR Building Consultancy Ltd. The drawing is copyright and remains the property of ARR Building Consultancy Ltd.