

Notes:

Copyright Reserved. This drawing must only be used for the client and location specified in the title block. It may not be copied by any third party without prior written consent from Walker Associates Architects.

This drawing is only for the purposes described below and must not be used for any other purpose.

Do not scale from this drawing, all dimensions are in millimeters unless otherwise stated and should be considered as guides subject to on-site confirmations.

Prior to any work on site Walker Associates Architects must be contacted to check the validity of the drawing.

Rev	Date	Amendment	By

PLANNING 01

Client:
Cannon Hall Farm Ltd,
Bark House Lane,
Cawthorne,
Barnsley, S75 4AT

Job:
Proposed dog walkers shelter at Cannon Hall Farm.

Drawing Title:
Proposed Elevations

Drawing No:
WAA 016 / PL / 301

Scale:
1:50 at A3


Date:
June 2016

Drawn By:
eddm




5 New Hag9,
Oldfield Road,
Hornley, Holmfrith,
Huddersfield,
West Yorkshire,
HD9 6RN

Tel: 01484 303 800
Email: enquiries@waarchitects.info
Web: www.walkerassociates-architects.com

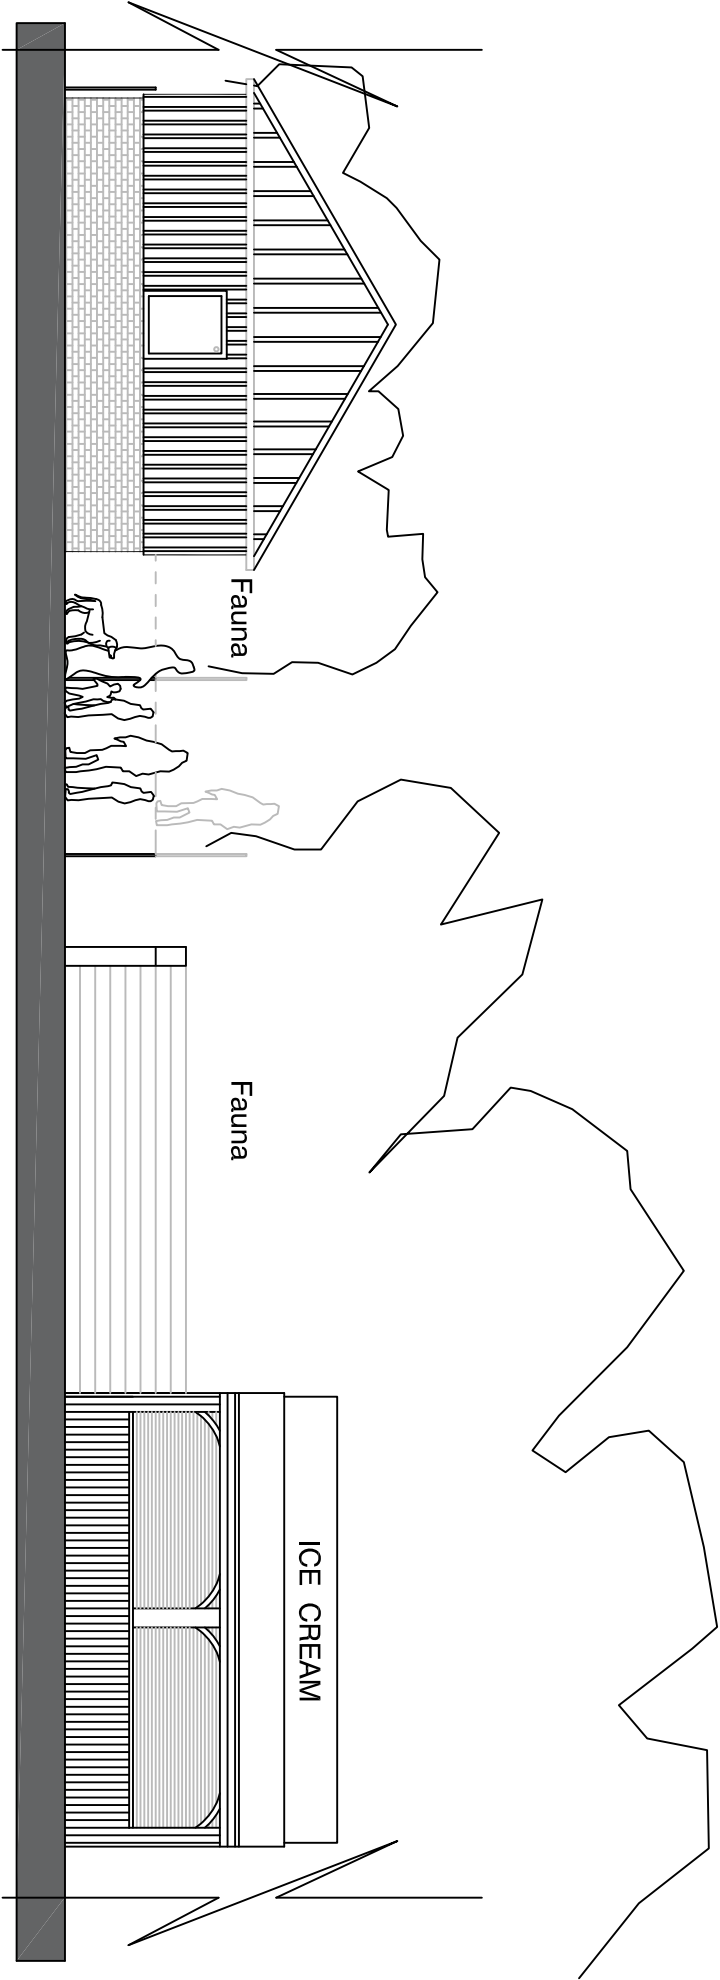

EAST ELEVATION

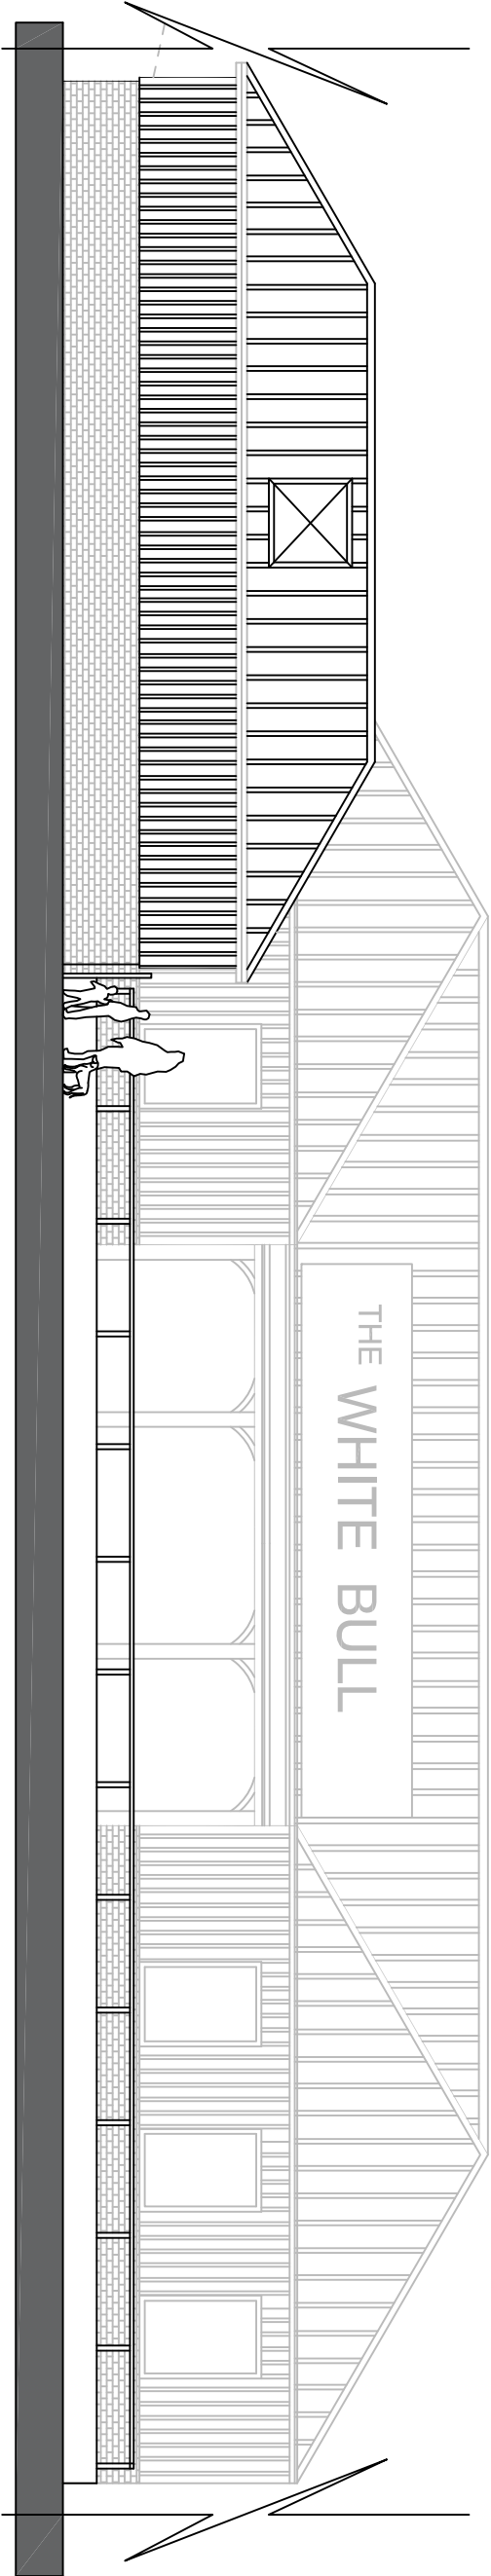

SOUTH ELEVATION

PROPOSED ELEVATIONS

Scale 1:50