



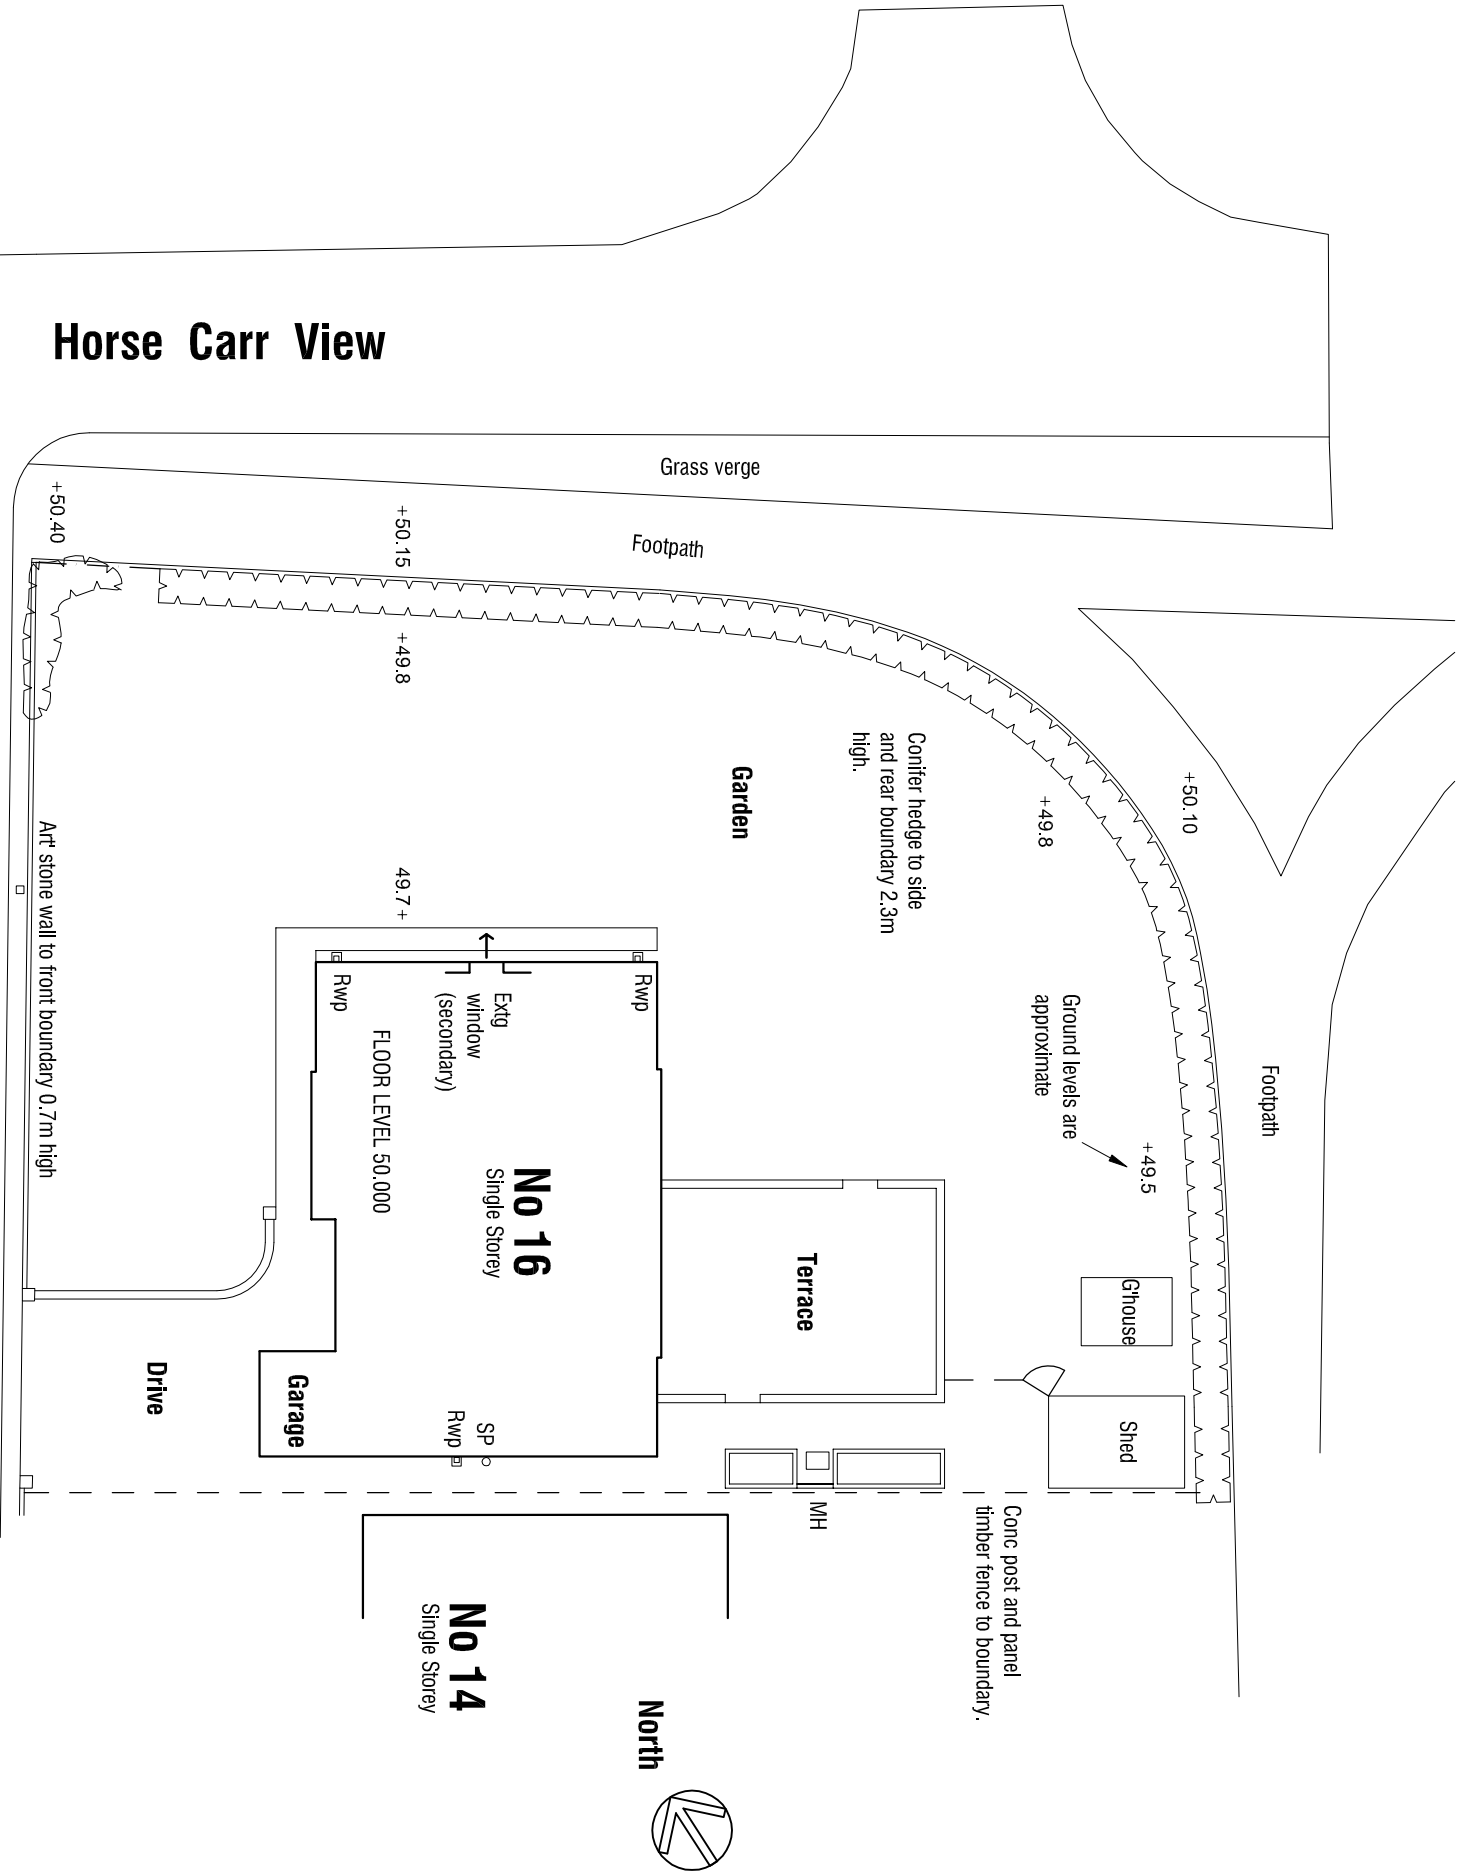

Ordinance Survey (c) Crown Copyright 2016. All rights reserved. Licence number 100022462

SITE LOCATION PLAN 1:1250

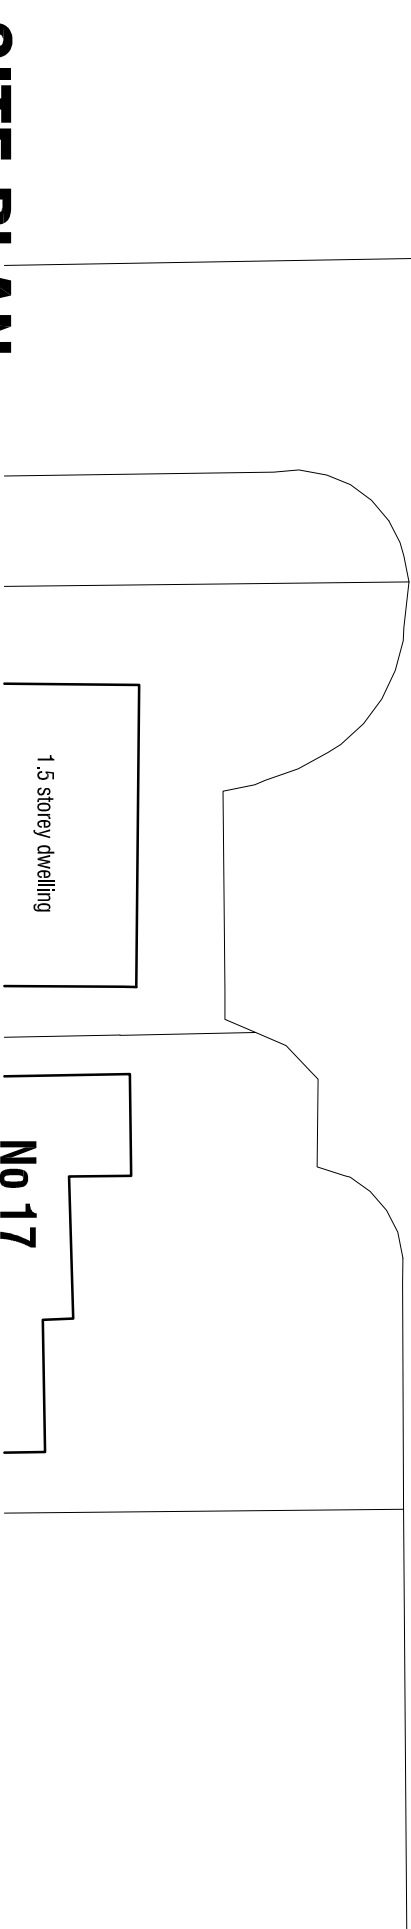

SITE PLAN 1:200

16 KENDAL GROVE ARDSLEY BARNISLEY S71 5DW			
SURVEY			
SITE & LOCATION PLAN			
mboothdesign architectural design and building consultants Fairfield House Bernadett Close Barnsley S70 2FL T: 01226 286256 M: 07881898300 E: mboothdesign@btconnect.com			
Scale	AS SHOWN @ A3	Drawn	MB
Date	MAY 2016	Ref.	16.10
Dwg No.	S1	Rev.	-
0cm	2cm	4cm	

Copyright mboothdesign. All dimensions in millimeters unless otherwise stated. Dimensions for setting out in existing buildings are to be checked and verified on site.