


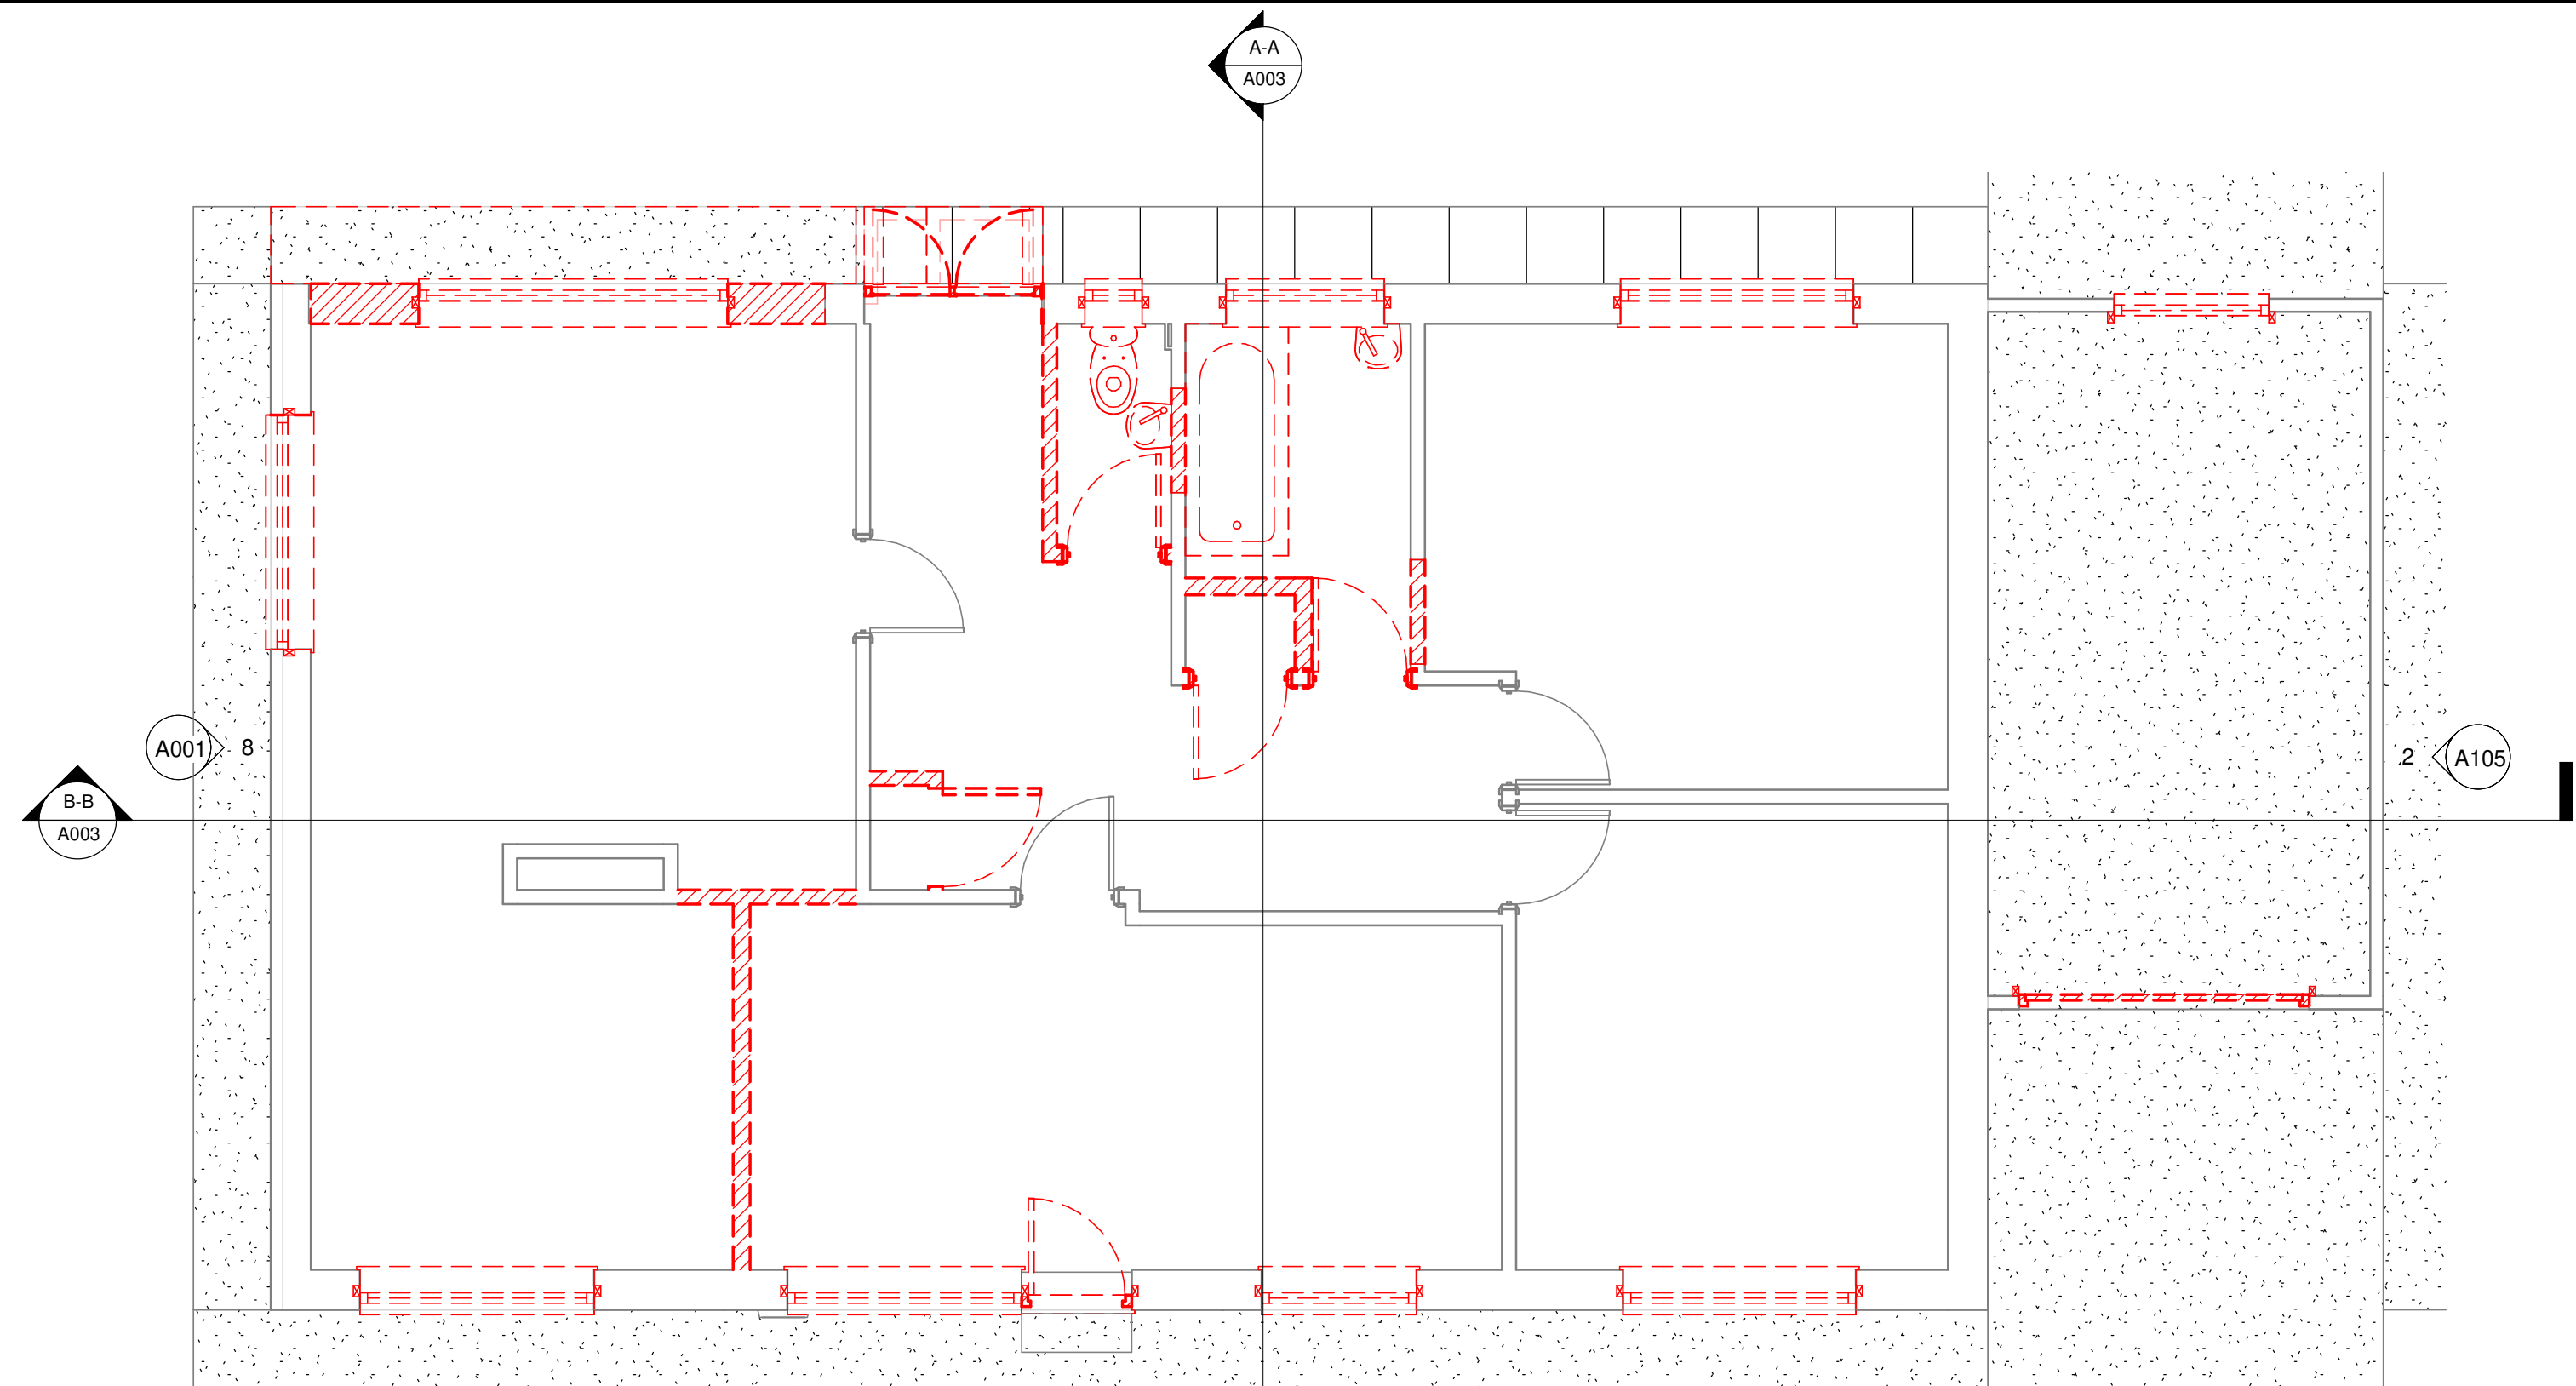


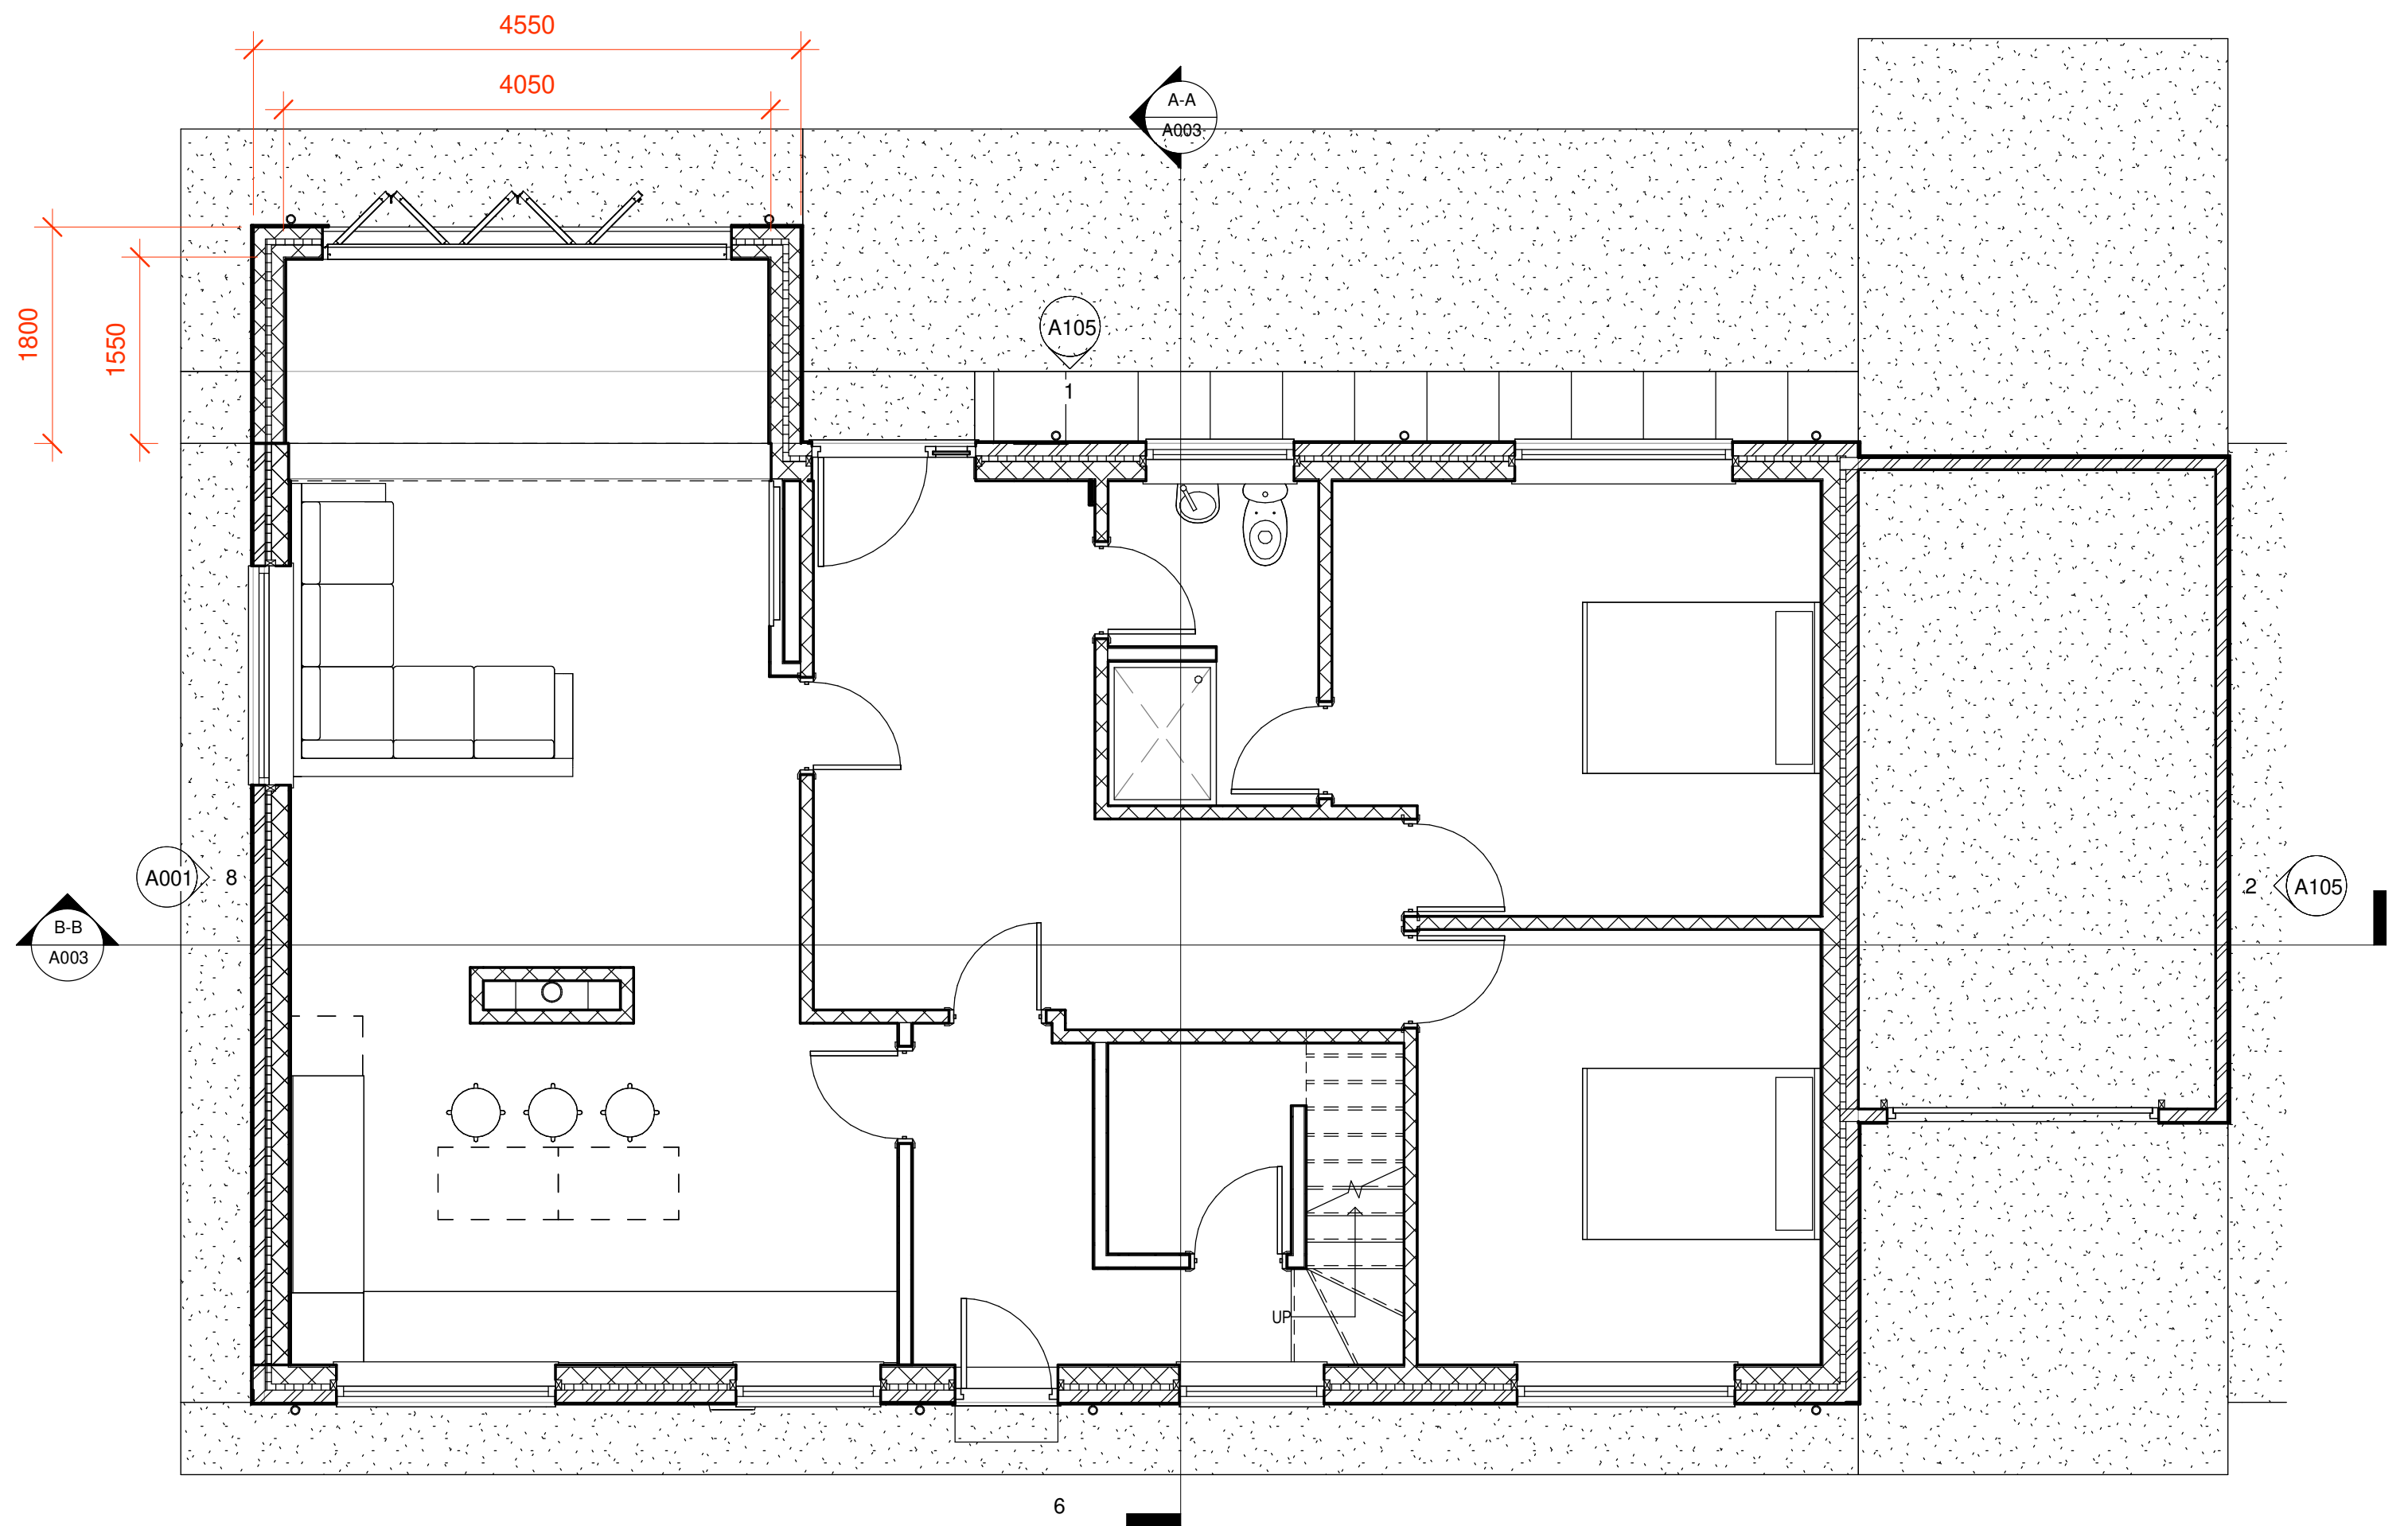

1 Existing Ground Floor GA
1 : 50

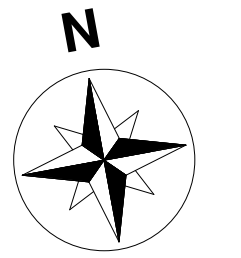

2 Proposed Ground Floor GA
1 : 50

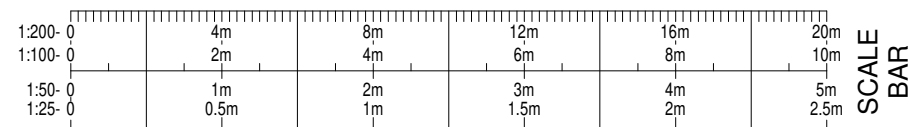

ALL EFFORTS HAVE BEEN MADE IN MEASURING EXISTING SITE. HOWEVER THE CONTRACTOR / BUILDER IS RESPONSIBLE FOR CHECKING & CONFIRMING ALL GIVEN DIMENSIONS ON SITE PRIOR TO PRICING & WORKS.

1.) GENERAL BUILDING NOTES

- a.) All works to be in accordance with Building Regulations, current editions and amendments and to the satisfaction of the Building Control Authority.
- b.) All works within the contract and by the contractor must be carried out in such a way that all requirements under the Health and Safety at Work Act are satisfied and maintained.
- c.) All works by the Contractor must be carried out in compliance with the requirements of all British Standards, Codes of Practice etc. and with the requirements of all relevant and current Statutory Authority regulations.
- d.) All structural calculations if required to be submitted by client appointed Structural Engineers and upgraded as necessary as works proceed to suit any clients requirements.
- e.) The contractor must ensure and will be held responsible for the stability of the building structure at all stages of the contract.

2.) APPROVED DOCUMENT A - STRUCTURE

- a.) All structural details and calculations if required to be submitted for approval to Building Control Authority by client appointed Structural Engineer.

P03	07.04.2021	FOR RESUBMISSION FOLLOWING UPDATED DORMER MATERIAL FINISH & THE DORMER POSITION IN RELATION TO SOUTH ELEVATION WALL. WINDOW ADDED TO EAST ELEVATION TO MEET FIRE ESCAPE REQUIREMENTS	ARK
P02	13.01.2021	AMENDED STAIR LAYOUT	ARK
P01	07.10.2020	FIRST ISSUE	ARK
REV	DATE	AMENDMENT	BY

DRAWING STATUS:	RIBA STAGE:
FOR RESUBMISSION	STAGE 3

CLIENT:
William Atha & Georgina Simpson

ARK CONSULTING

Draughting services for Architectural, Civil/Structural Engineers, Development Consultants, Project Managers.

Head Office
11A Ferryway Close, Penistone
Sheffield, South Yorkshire, S38 6GY.
Tel: 07930073801
E-mail: mail@arkconsulting.com
www.arkconsulting.co.uk

PROJECT:
16 Highfields, Hoylandswaine,
Sheffield, S36 7JP

TITLE:
Existing & Proposed Ground Floor GA

DATE: JUL 2020	SCALE: As indicated @ A1	DRAWN: CHECKED:	ARK ARK
ARK PROJECT REF: 0001	ARK DRAWING REF: A100	REVISION: P03	

BIM DRAWING REF:
HHSY - ARK - 00 - GF - DR - A - A100 - P03

THIS DRAWING IS THE PROPERTY OF ARK CONSULTING AND MUST NOT BE COPIED OR OTHERWISE REPRODUCED WITHOUT THE EXPRESS WRITTEN PERMISSION OF THE COMPANY.