


Ground Floor
0

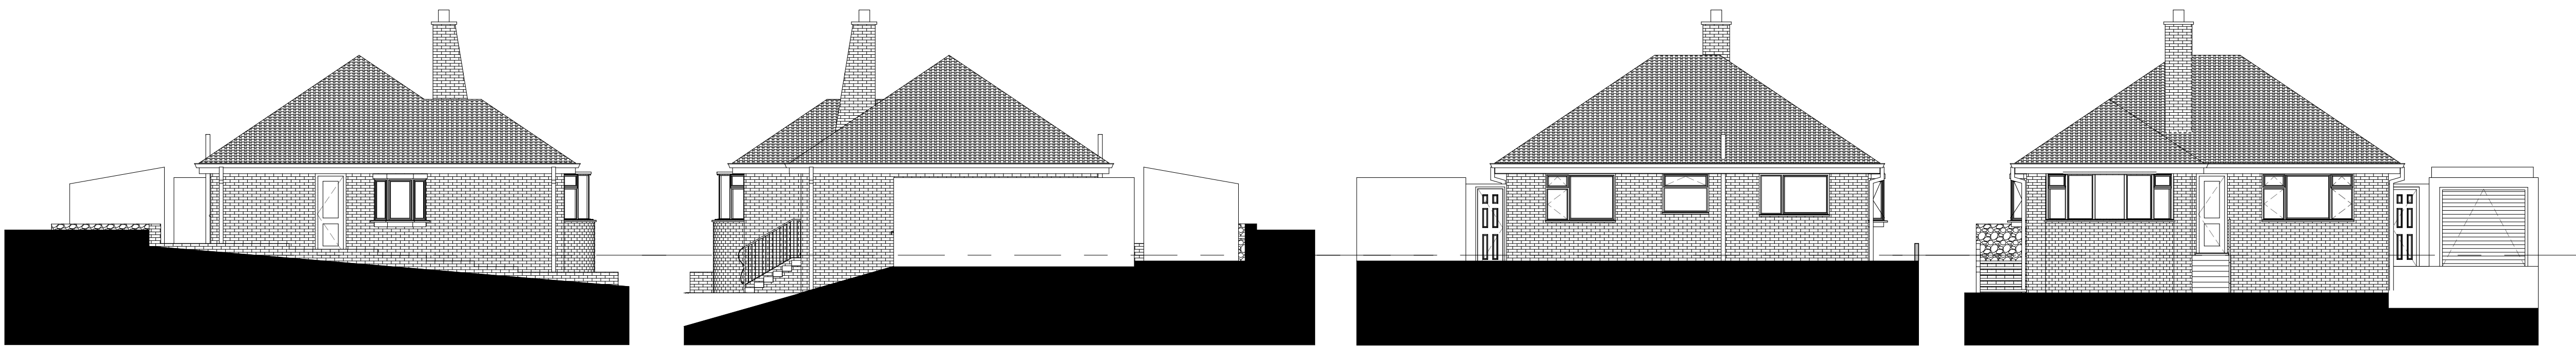


2 side elevation 1
1 : 100


3 side elevation 2
1 : 100

4 rear elevation
1 : 100

5 front elevation
1 : 100

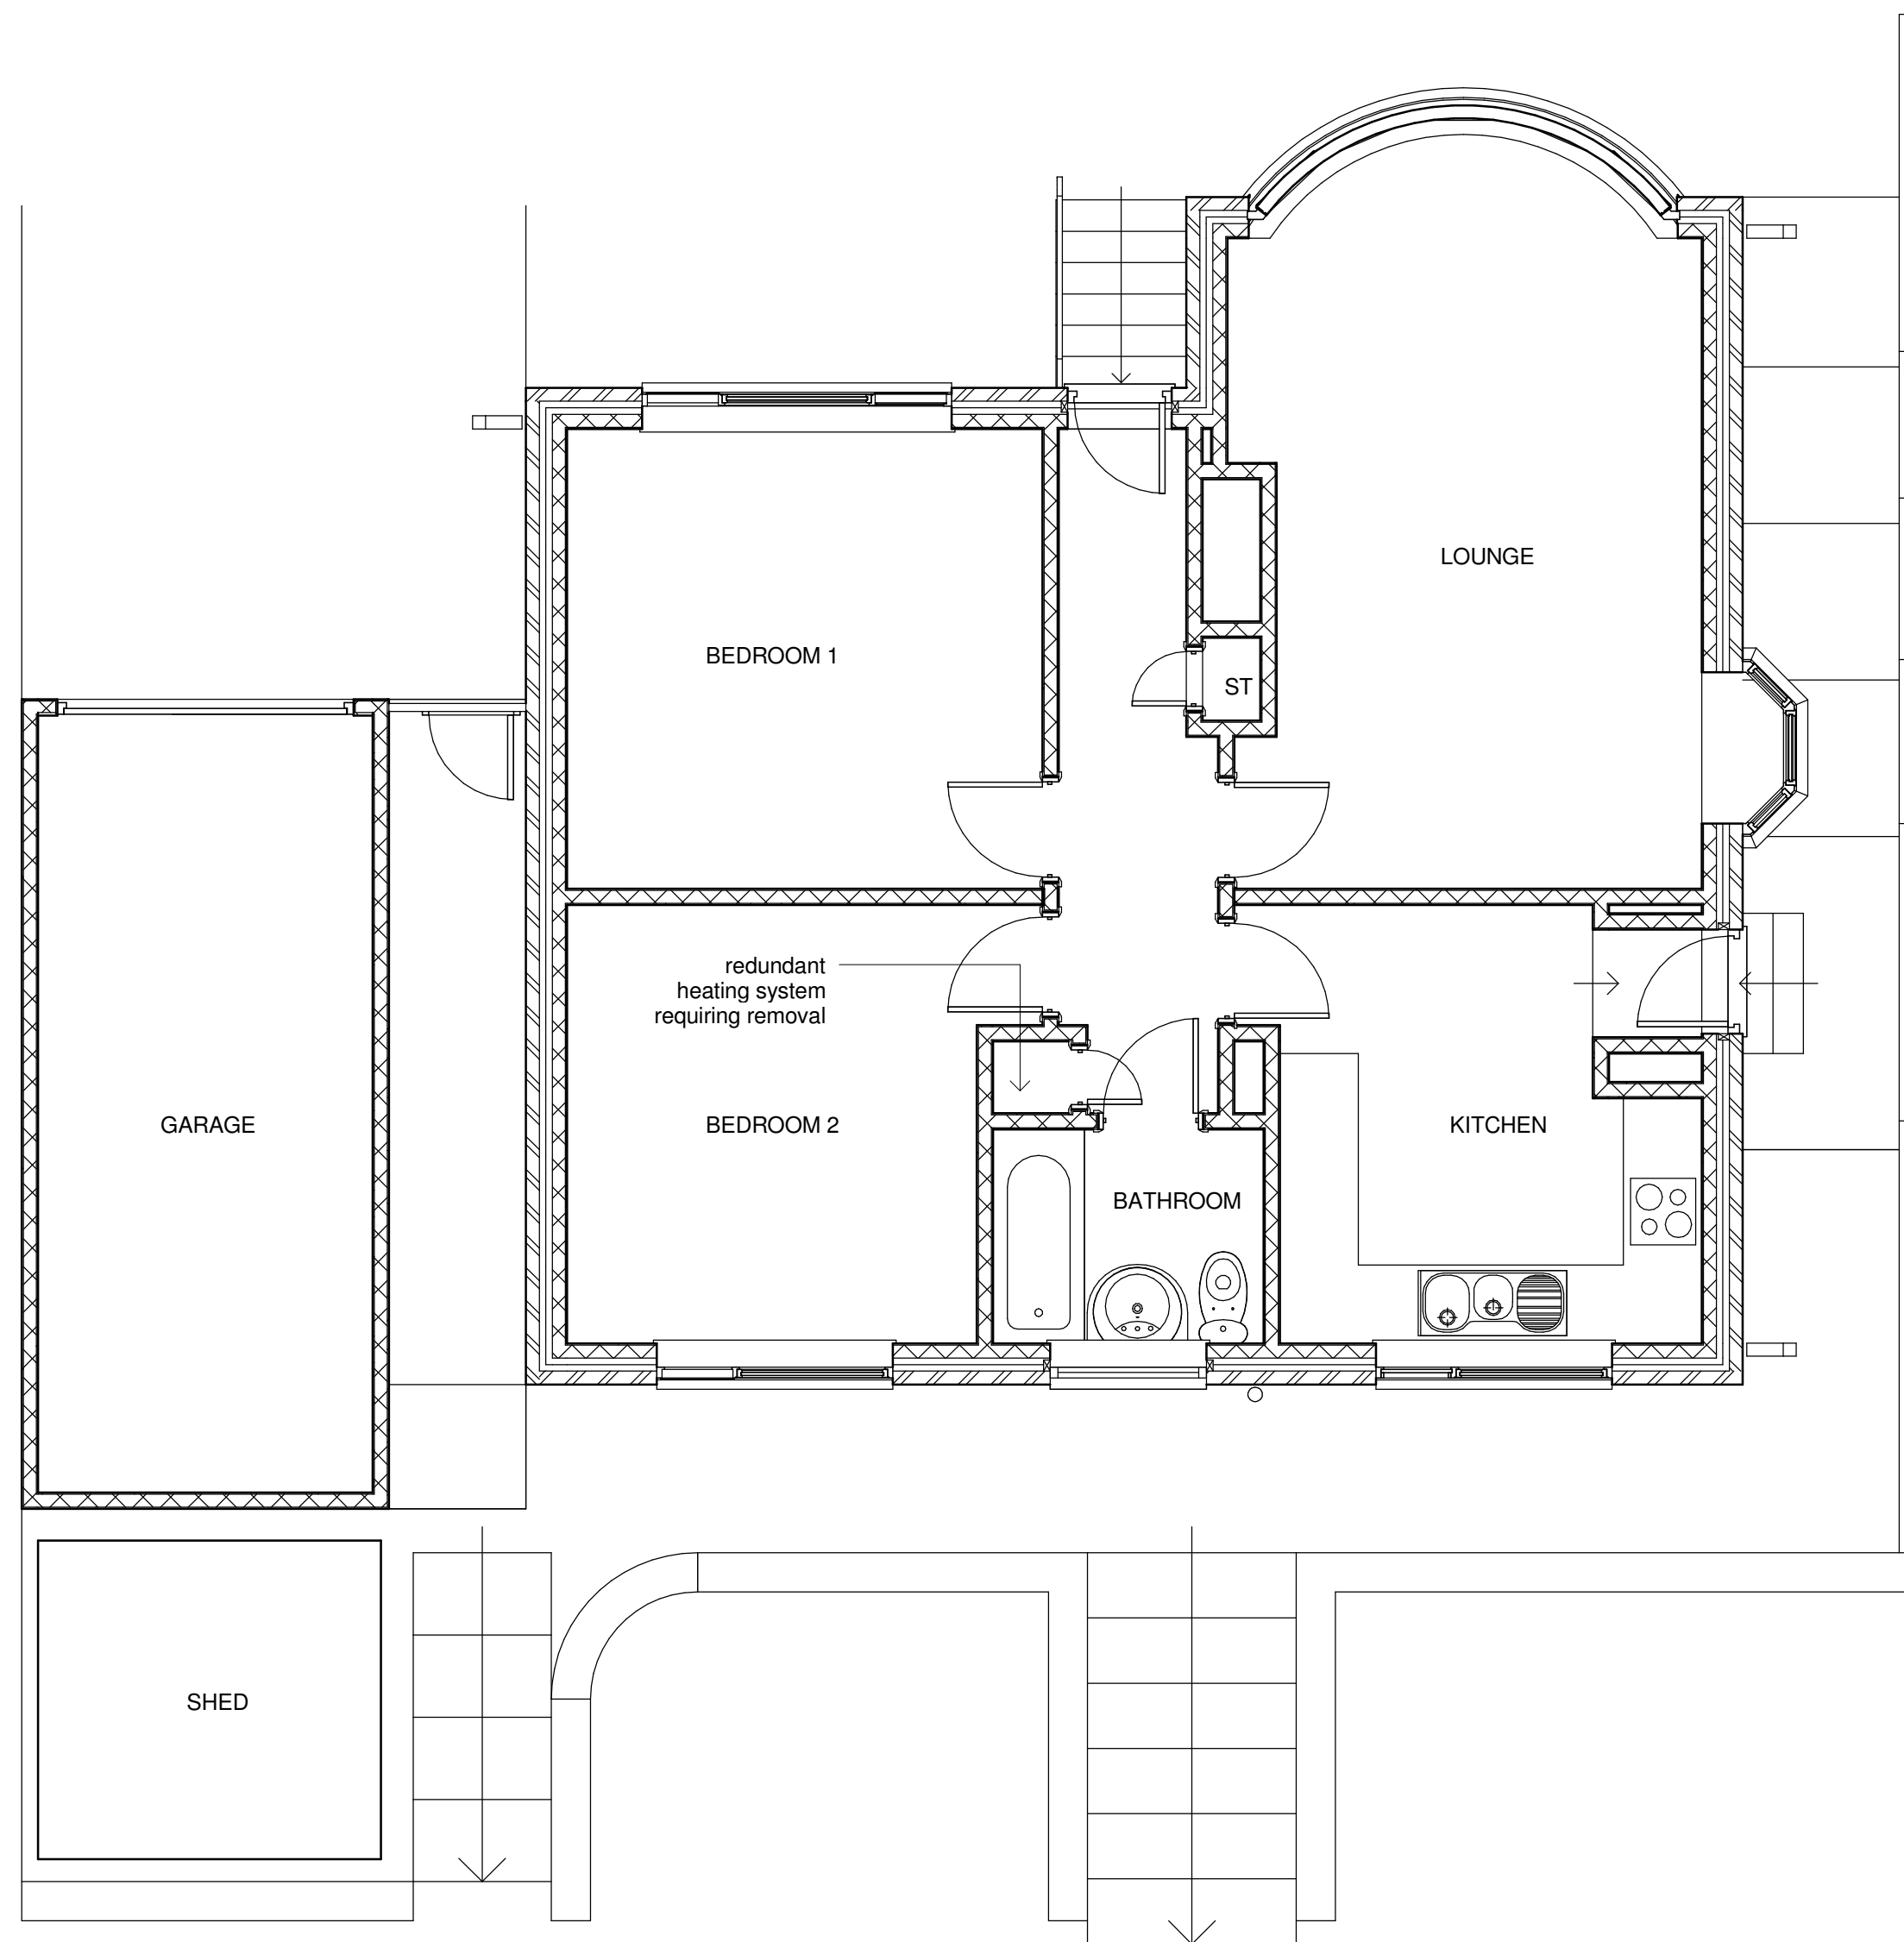

1 ground floor plan
1 : 50

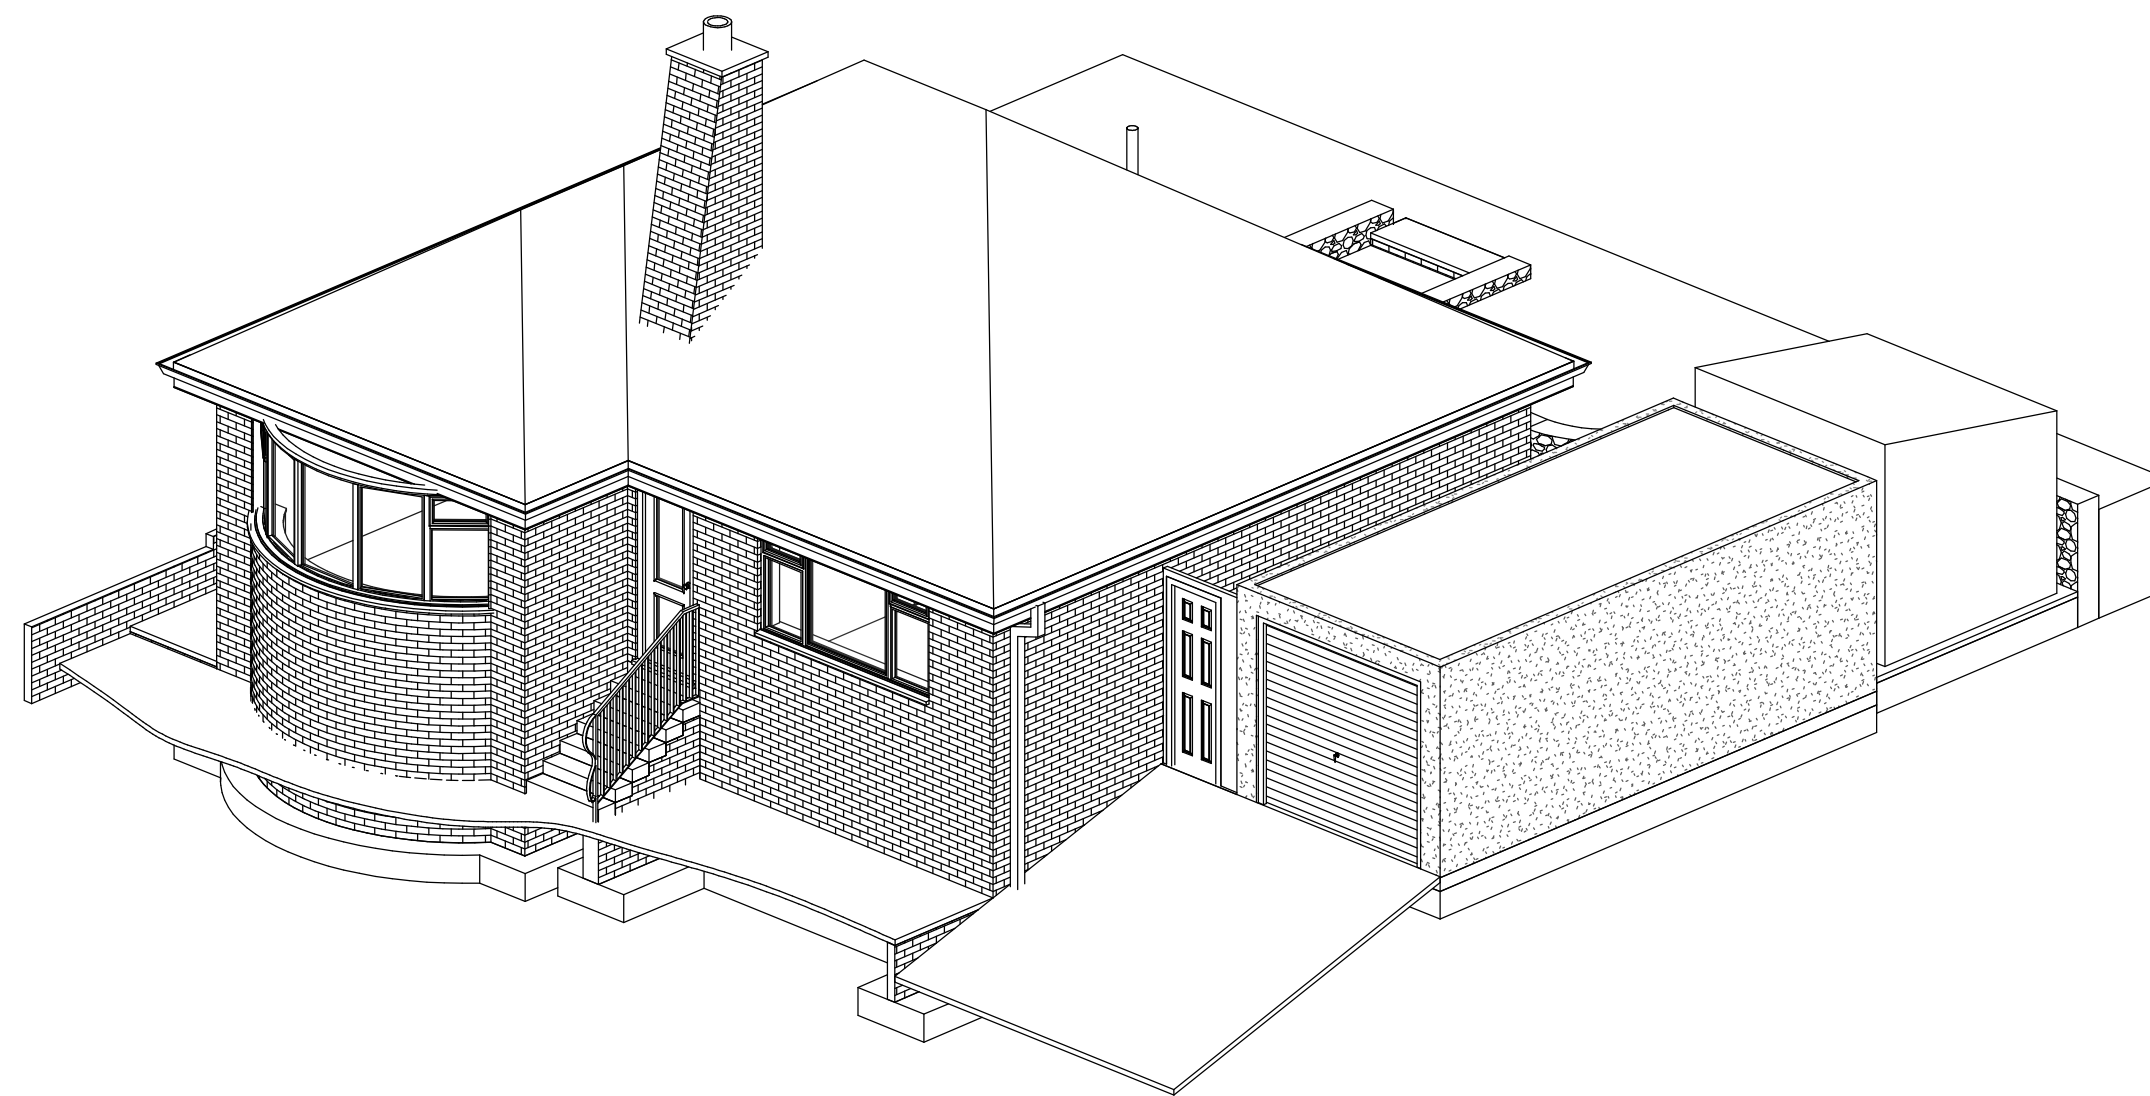

6 3D

No.	Description	Date

New Extension for Mrs Mann	
Existing Layout	
Drawing Number	PL00
Date	05.04.12
Scale @A1	As indicated