



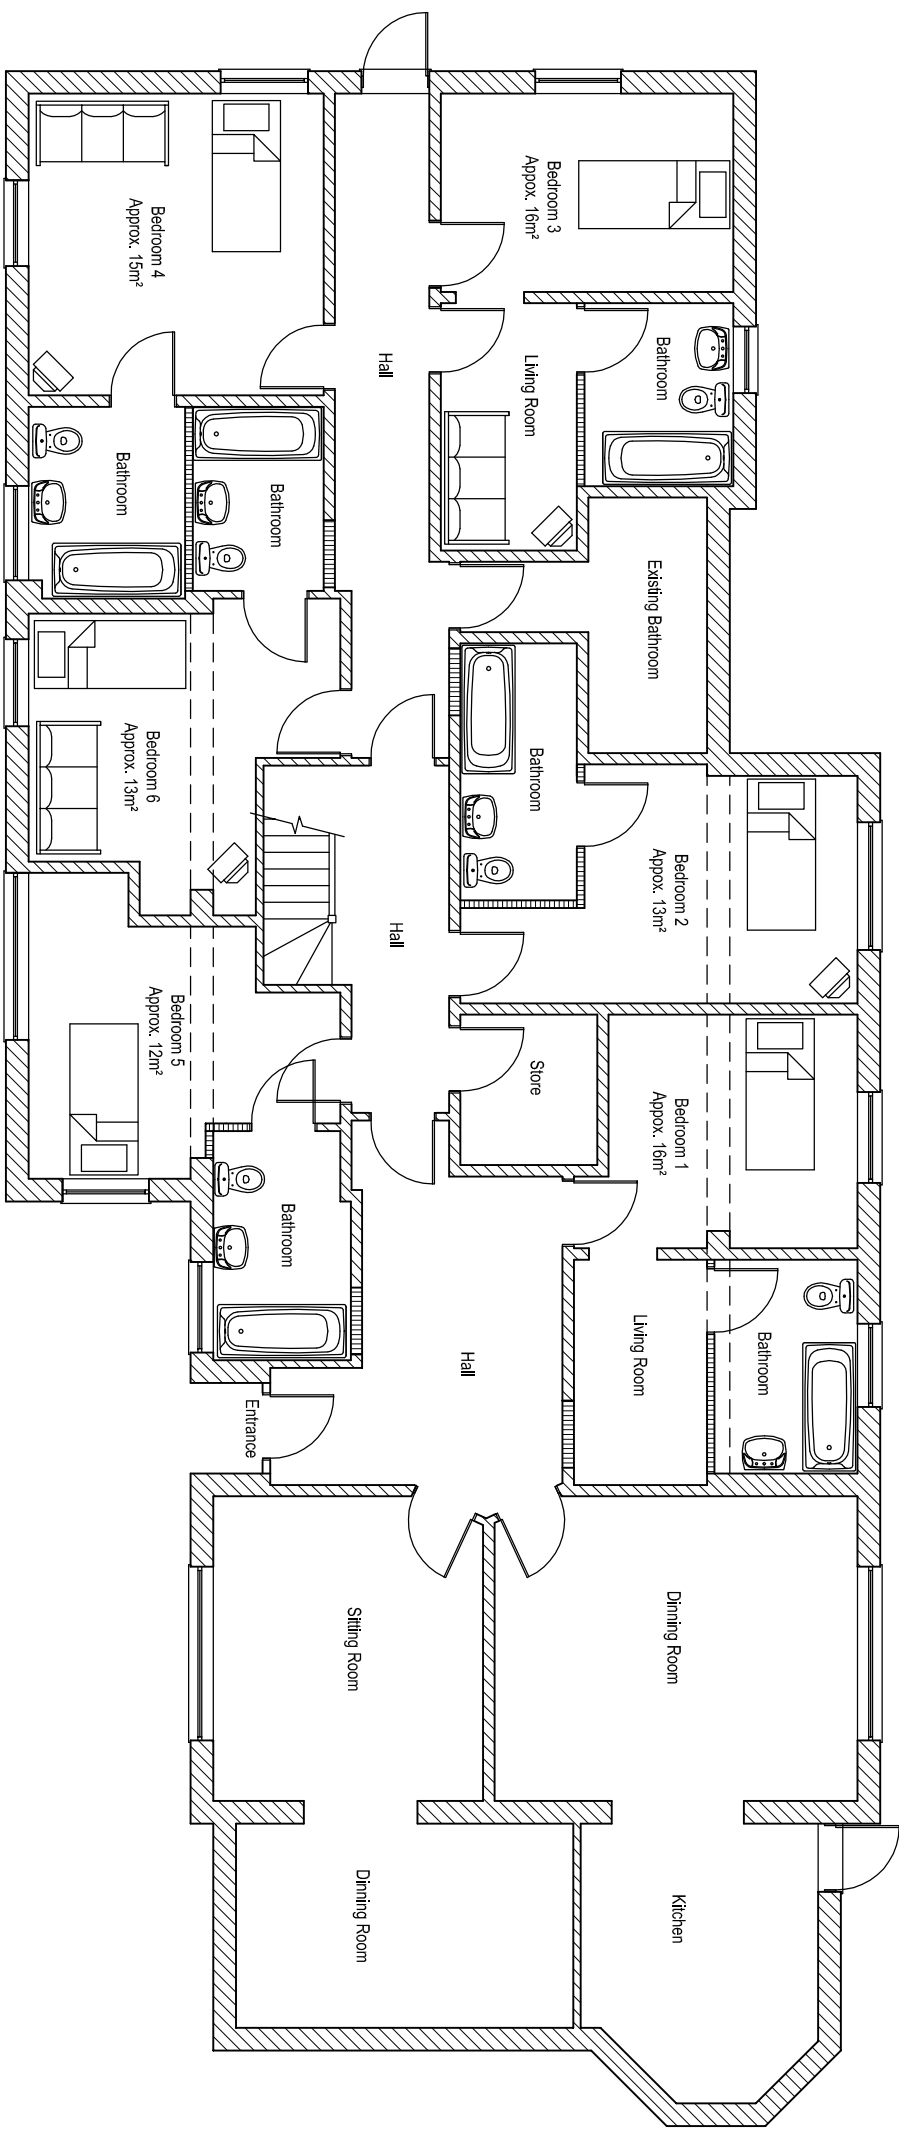


Existing Ground Floor Plan

Scale 1:100

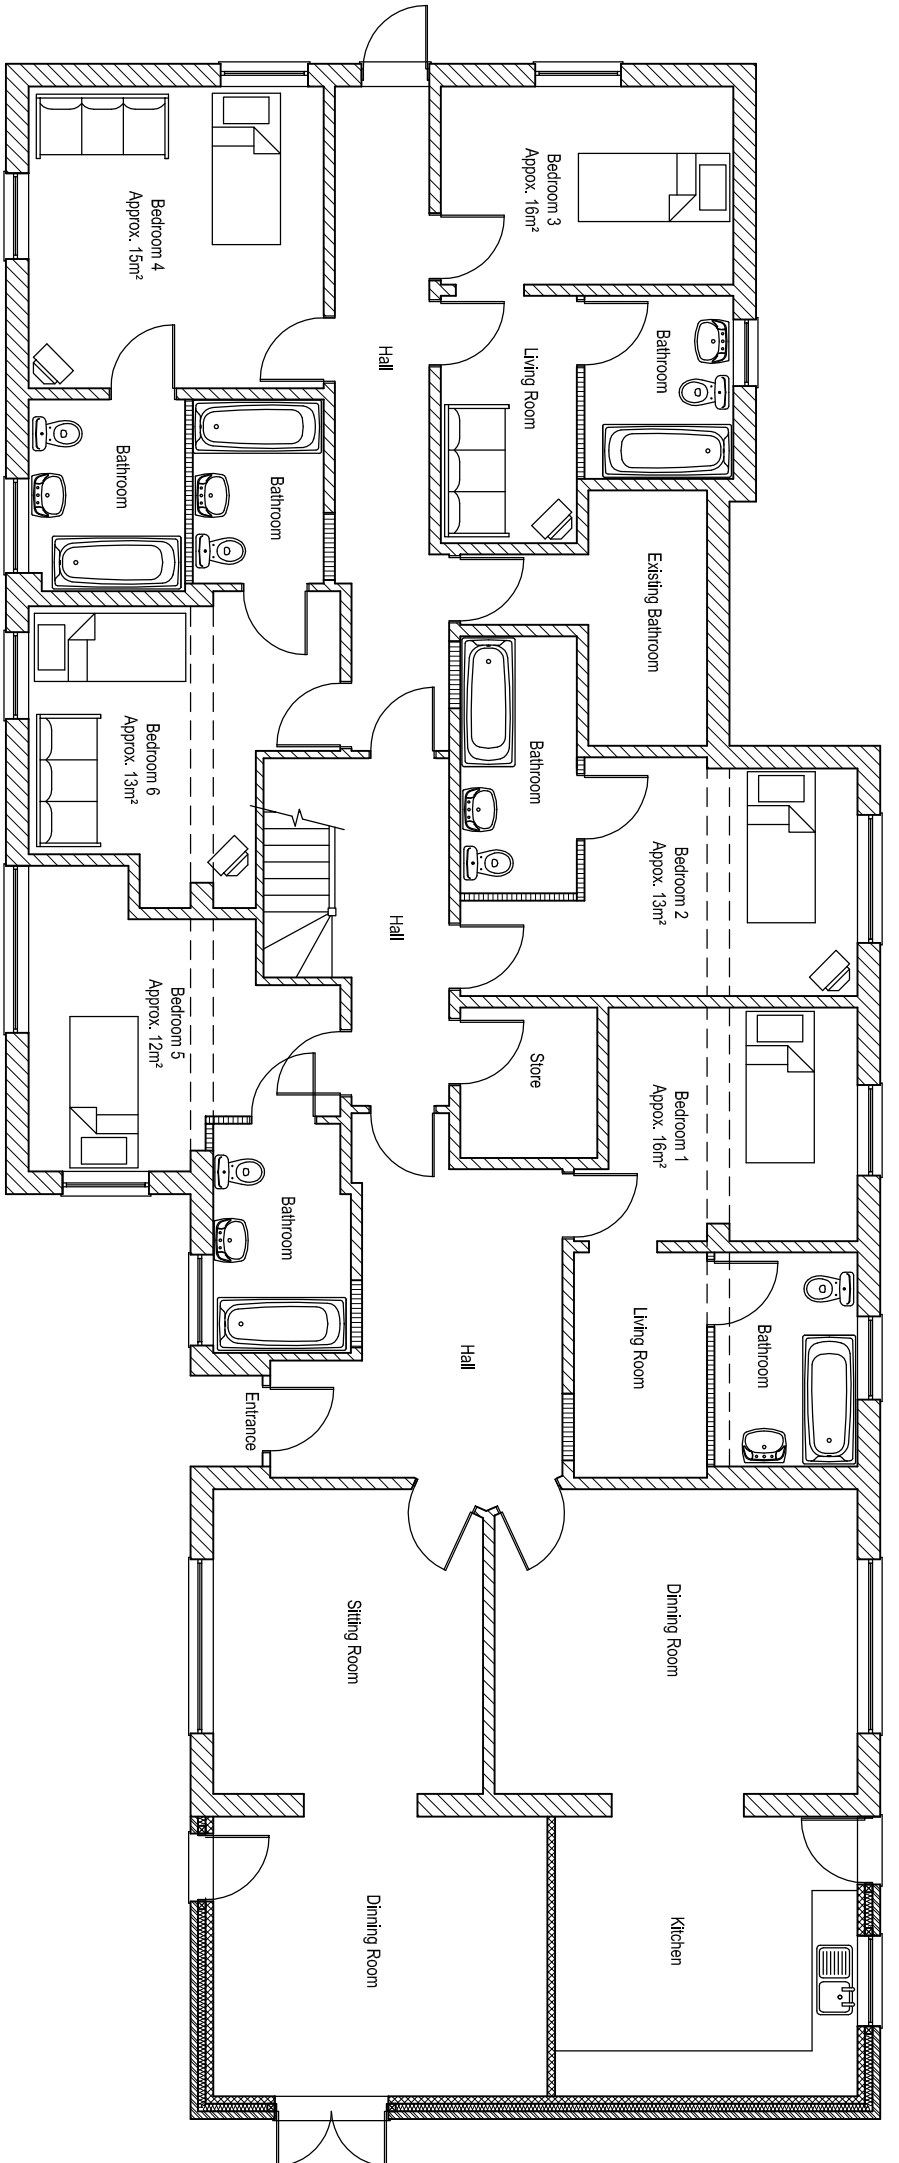


Proposed Ground Floor Plan

Scale 1:100

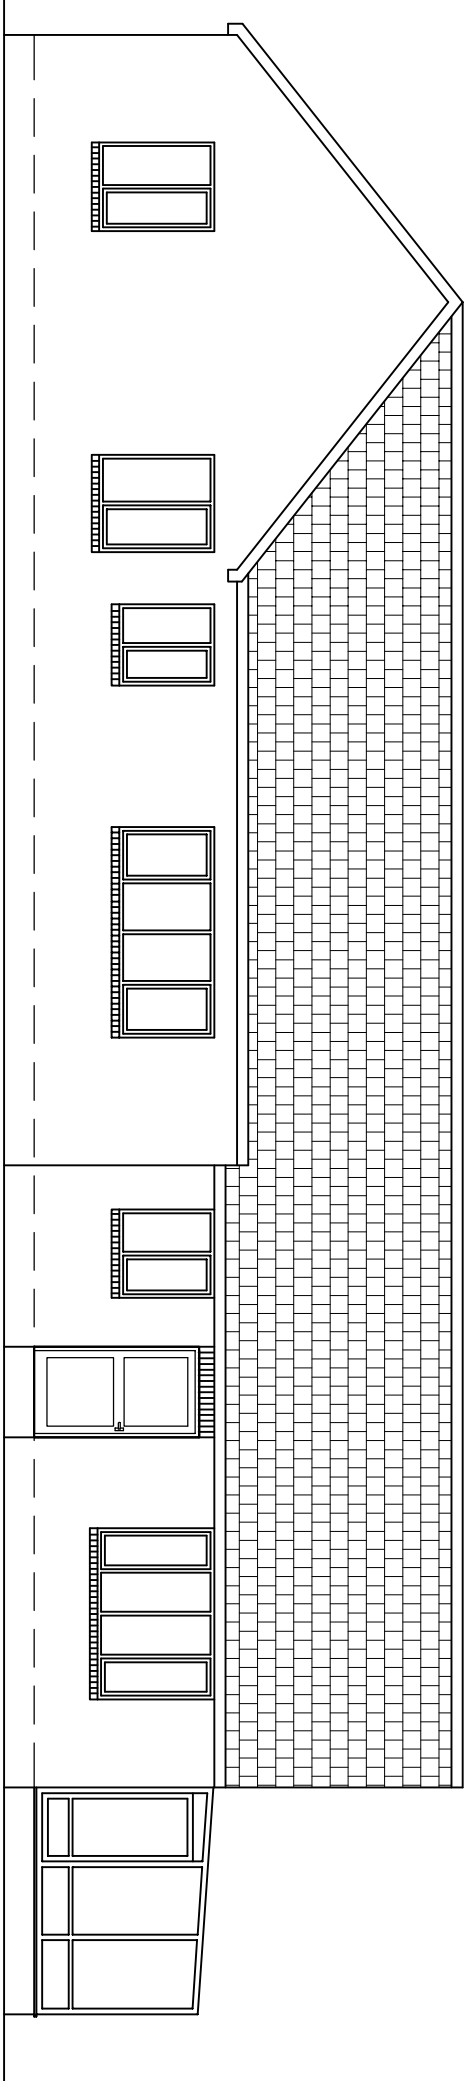


Existing Front Elevation

Scale 1:100

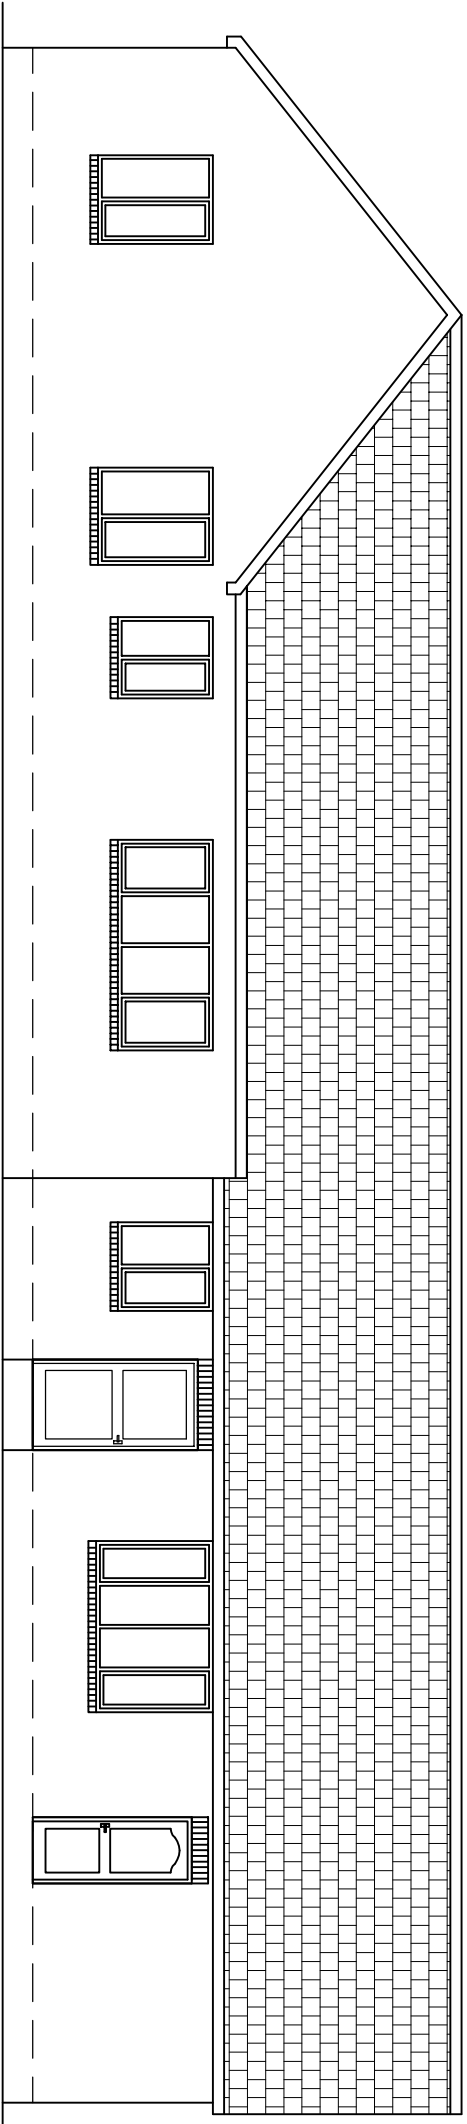


Proposed Front Elevation

Scale 1:100

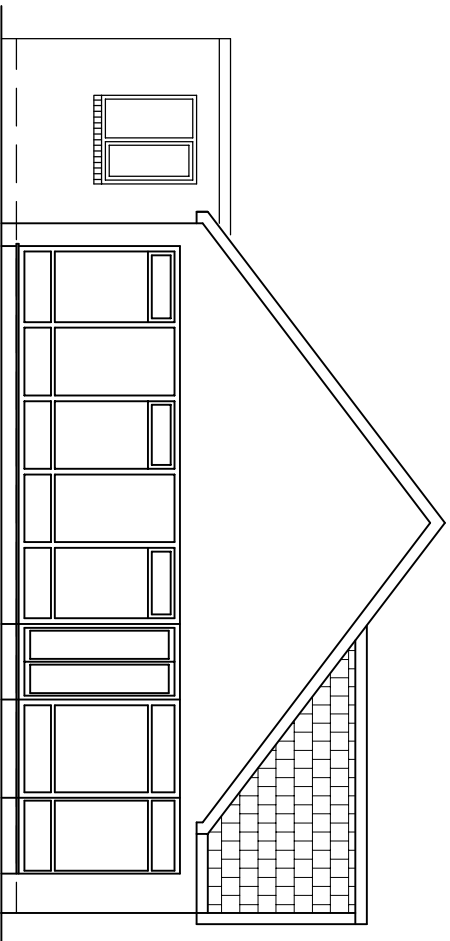


Existing Side Elevation

Scale 1:100

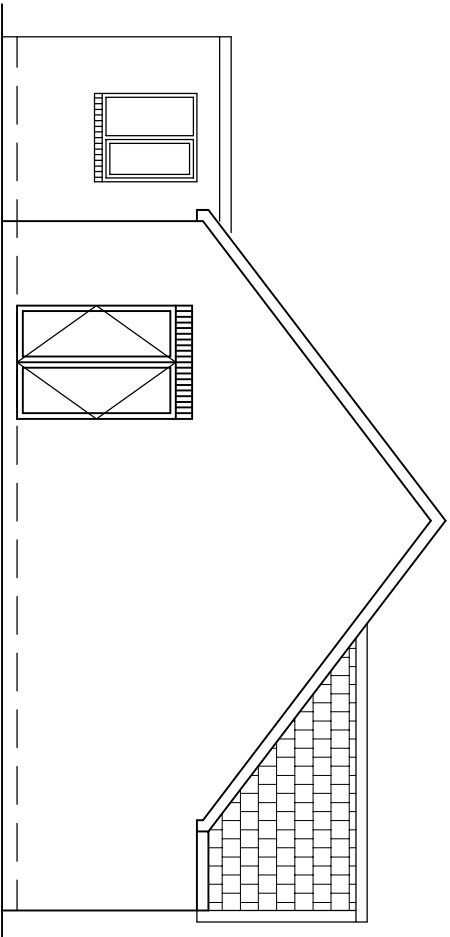


Proposed Side Elevation

Scale 1:100

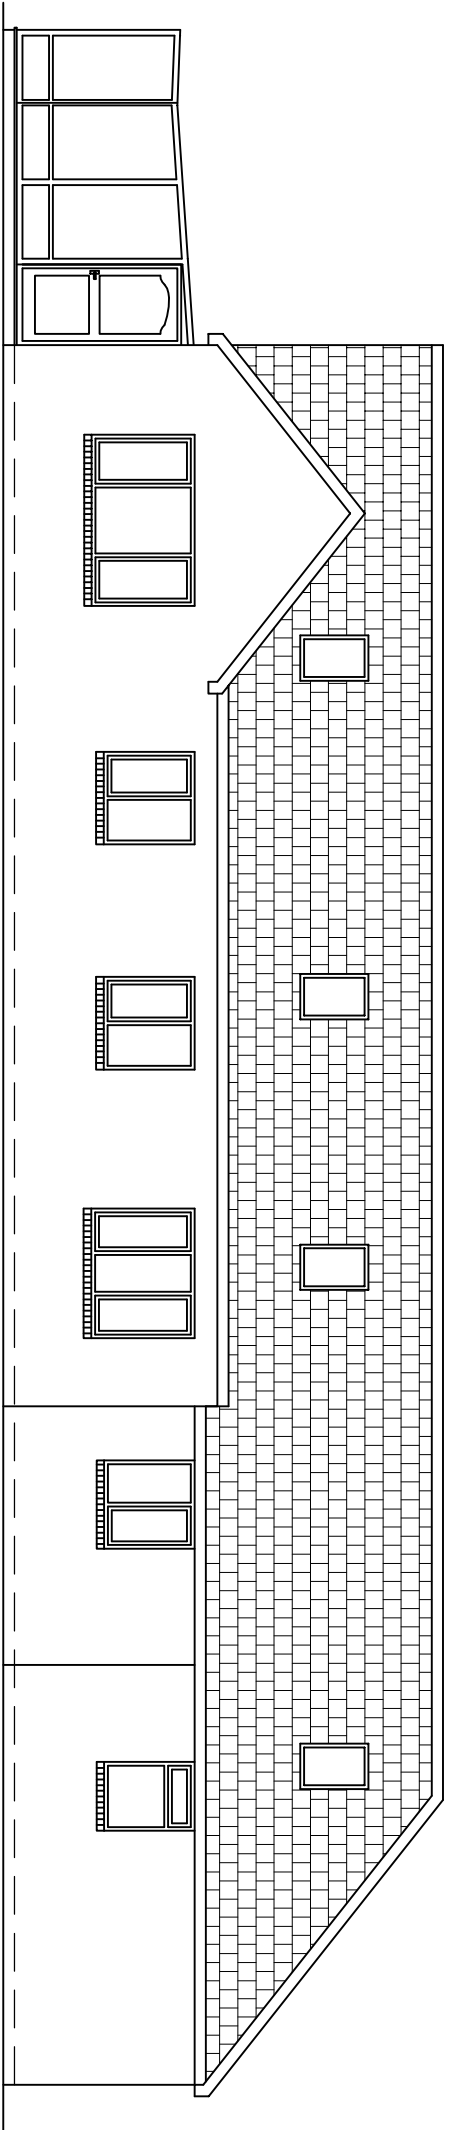

Existing Rear Elevation

Scale 1:100

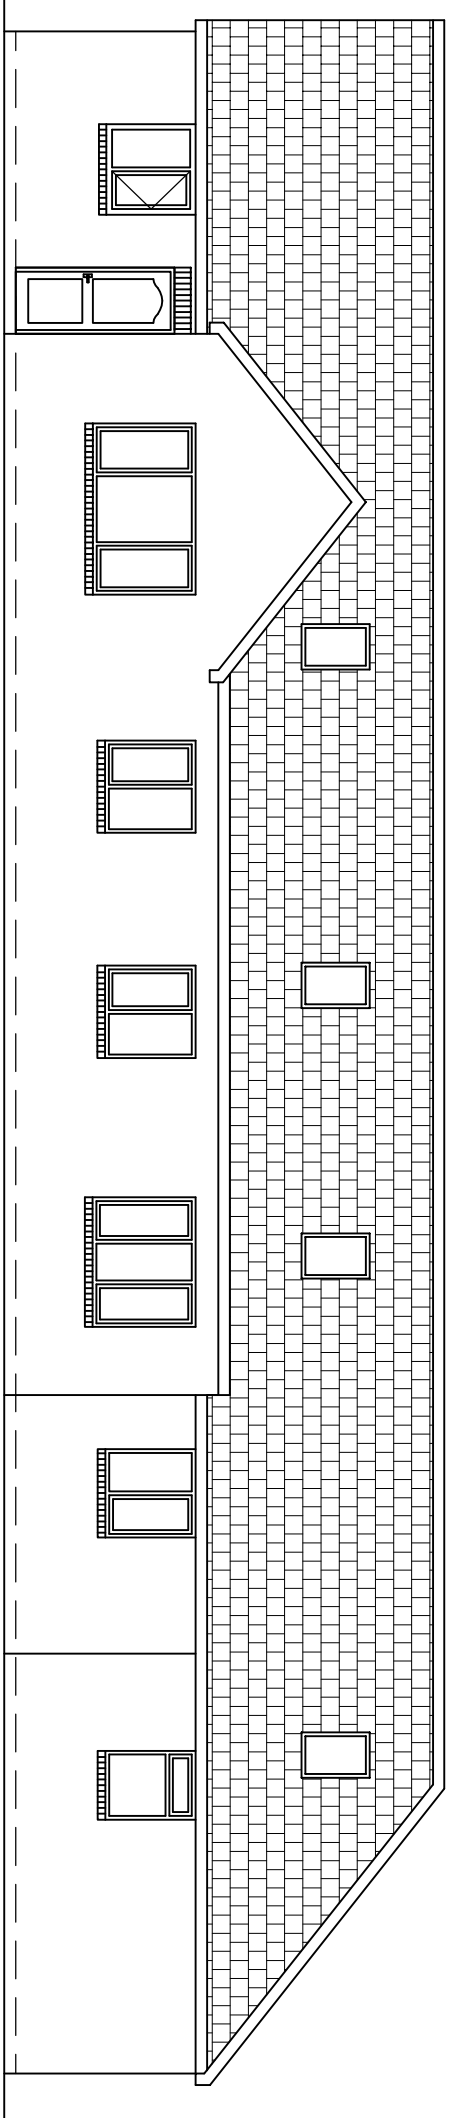


Proposed Rear Elevation

Scale 1:100



Location Plan

Scale 1:1,250

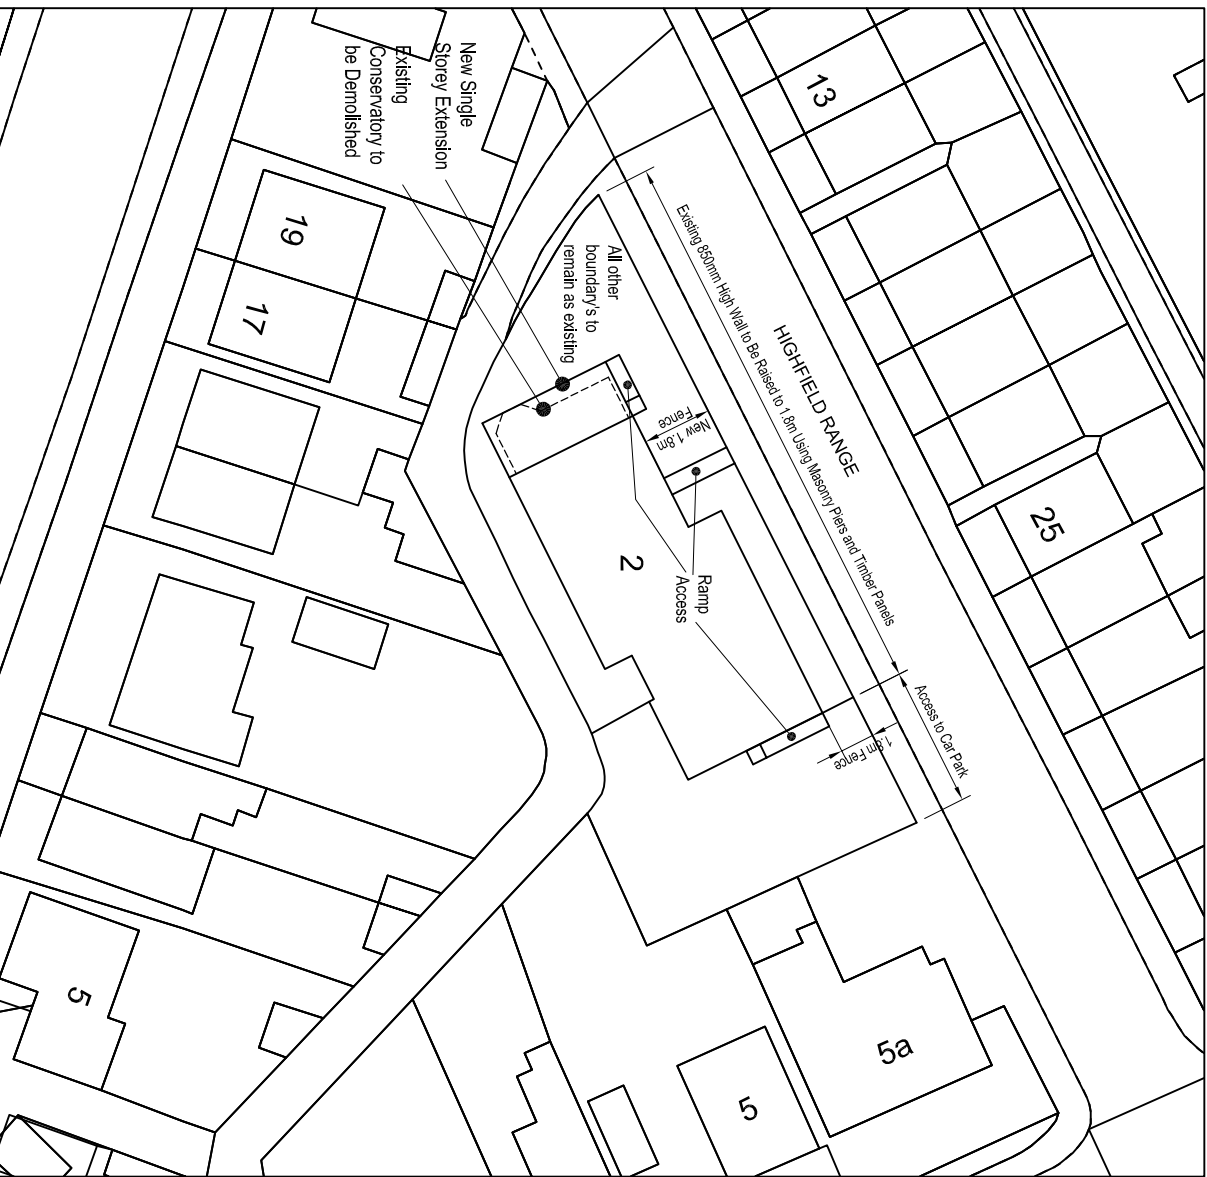

Site Plan

Scale 1:500

EXISTING

PROPOSED

E2A Developments Ltd 51 Birchlin Bank Elsacar Barnsley South Yorkshire S73 8DP Tel/Fax: 01225 744252 Mobile: 0789 406 5744			
PROJECT: Extension to Roslen Residential Home Highfield Range, Darfield, Barnsley, South Yorkshire S73 9BQ			
CLIENT: Mrs. Jaspal K Deol			
TITLE: Planning Application			
SCALE: SHOWN DATE: Jan 10	DRAWN BY: CY	CHECKED BY: CY	DRAWING NO.: F-01
REV:			-