



All dimensions in millimetres unless otherwise stated
The contractor must verify all dimensions on site before commencing on site
Architect must be notified of any suspected discrepancies or omissions
Any scaled dimensions to be confirmed by the Architect

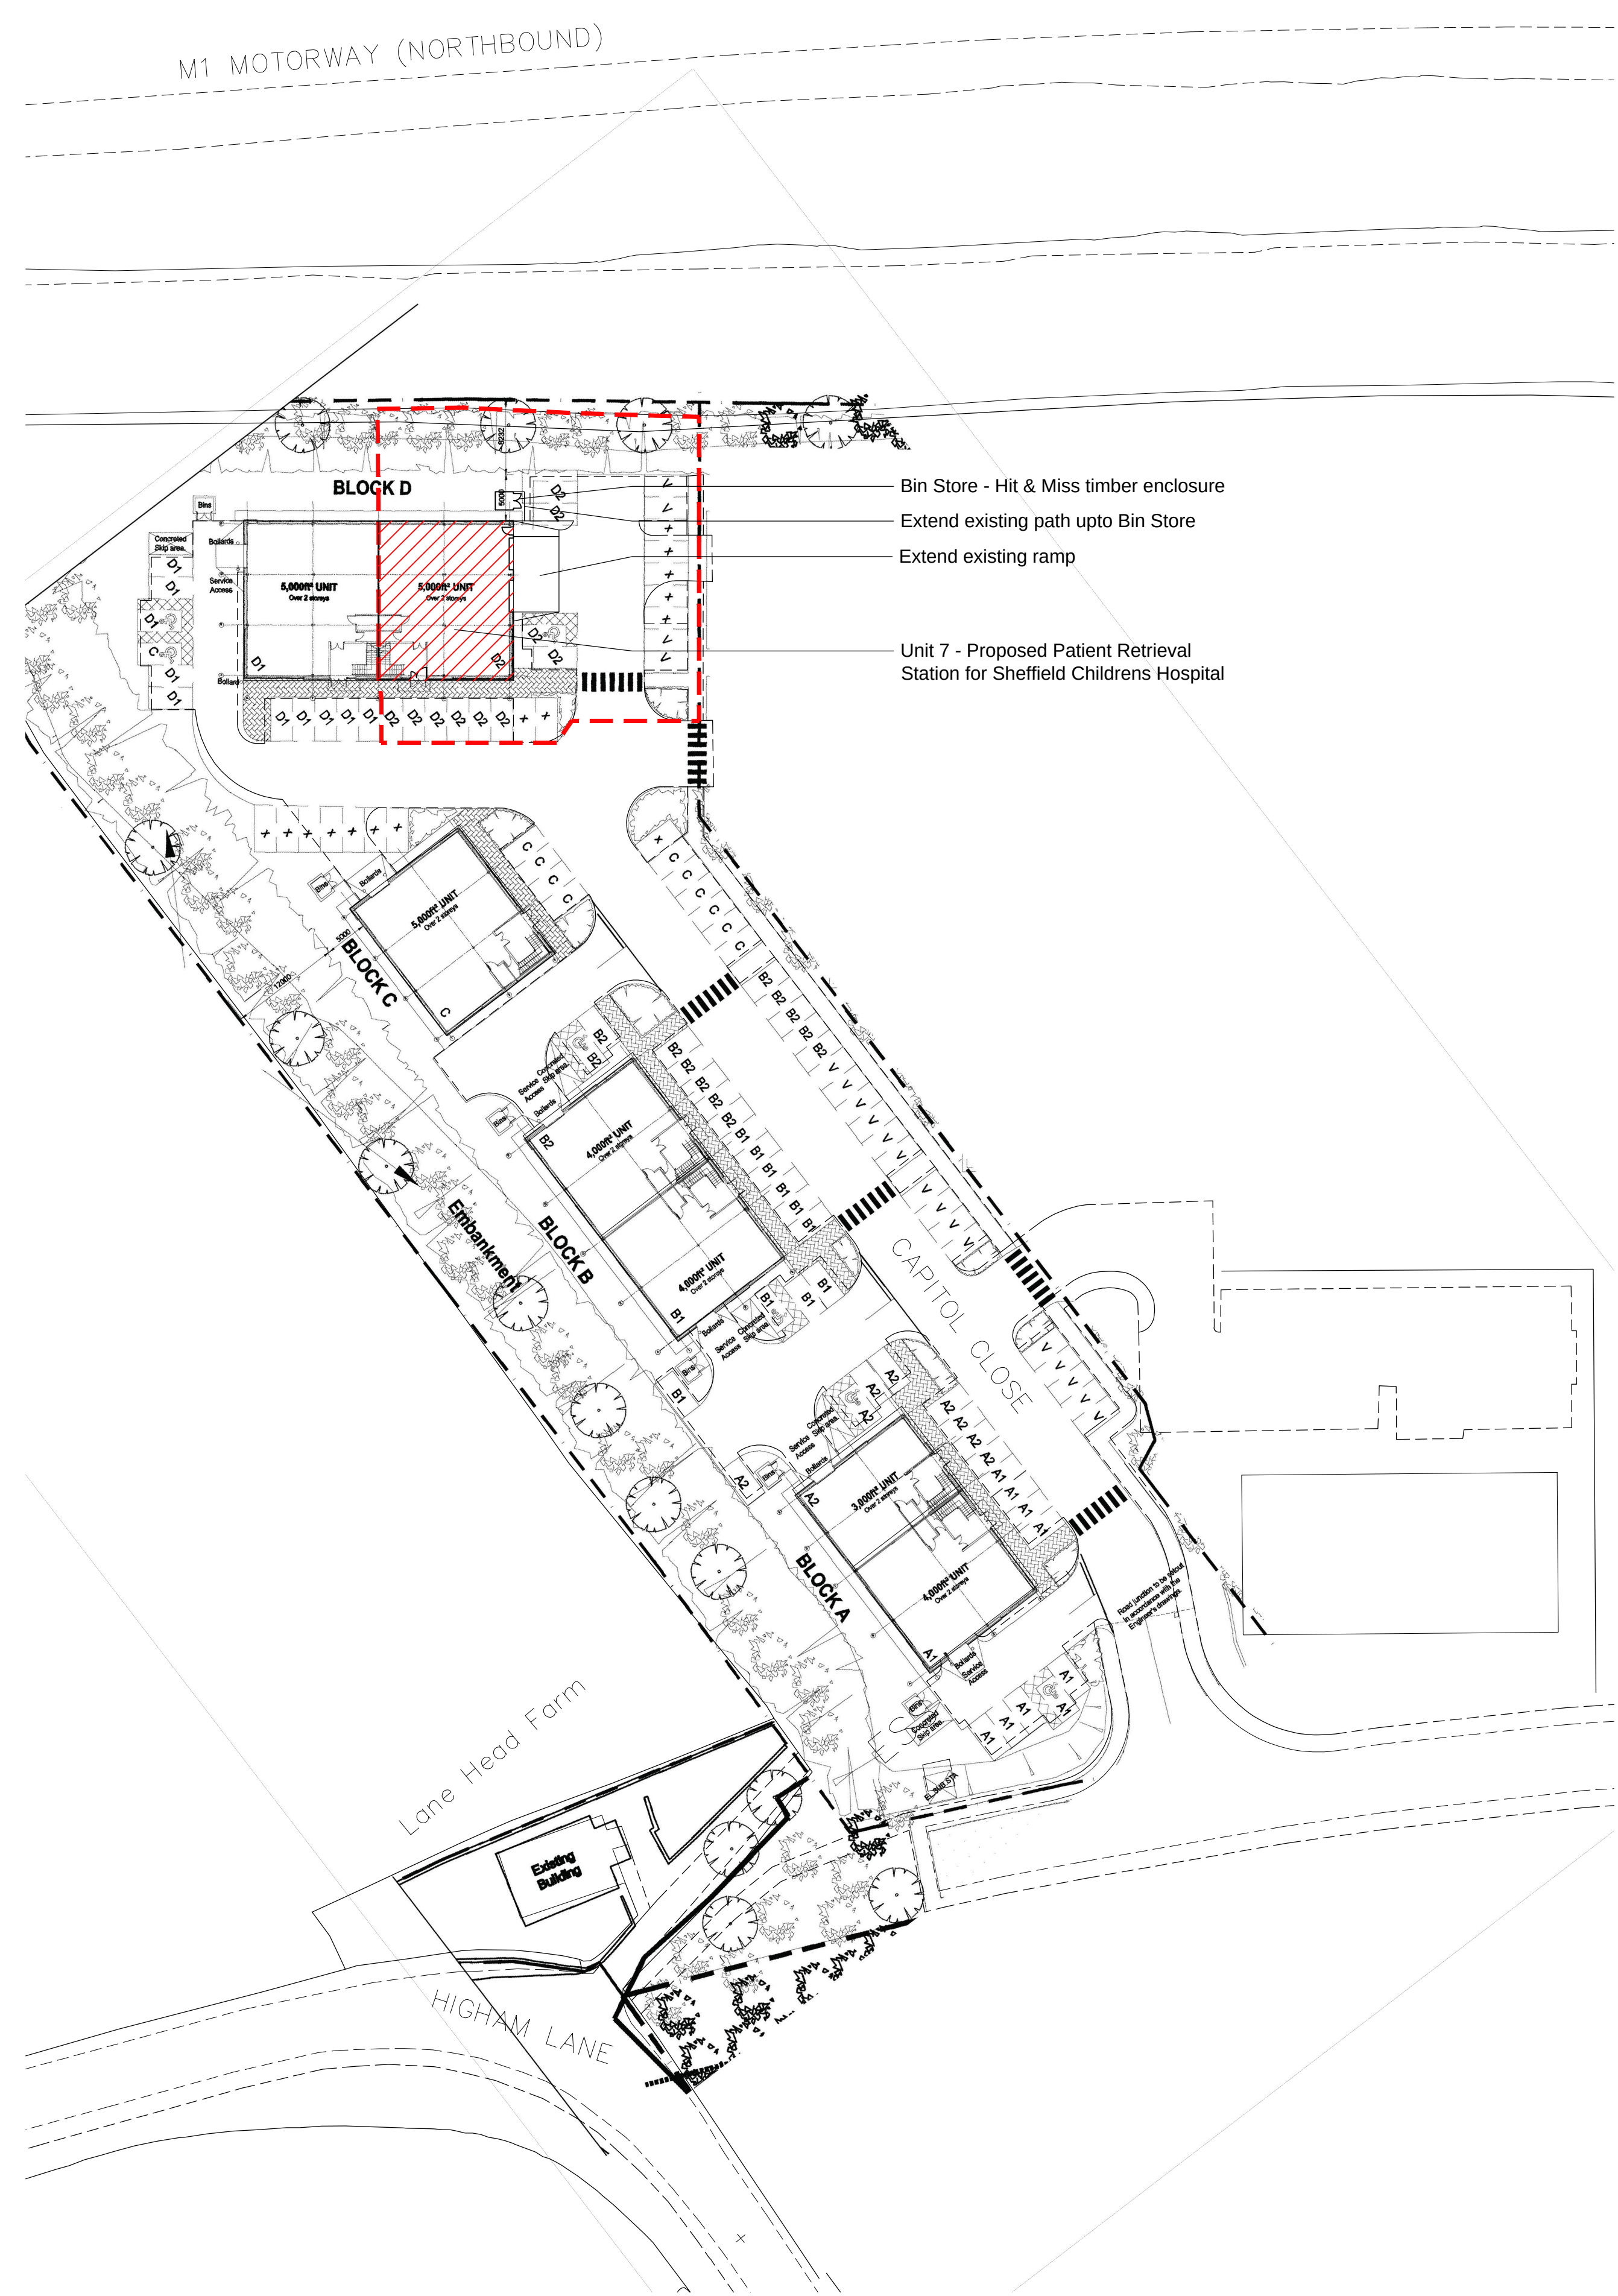


Proposed Site Plan 1:500

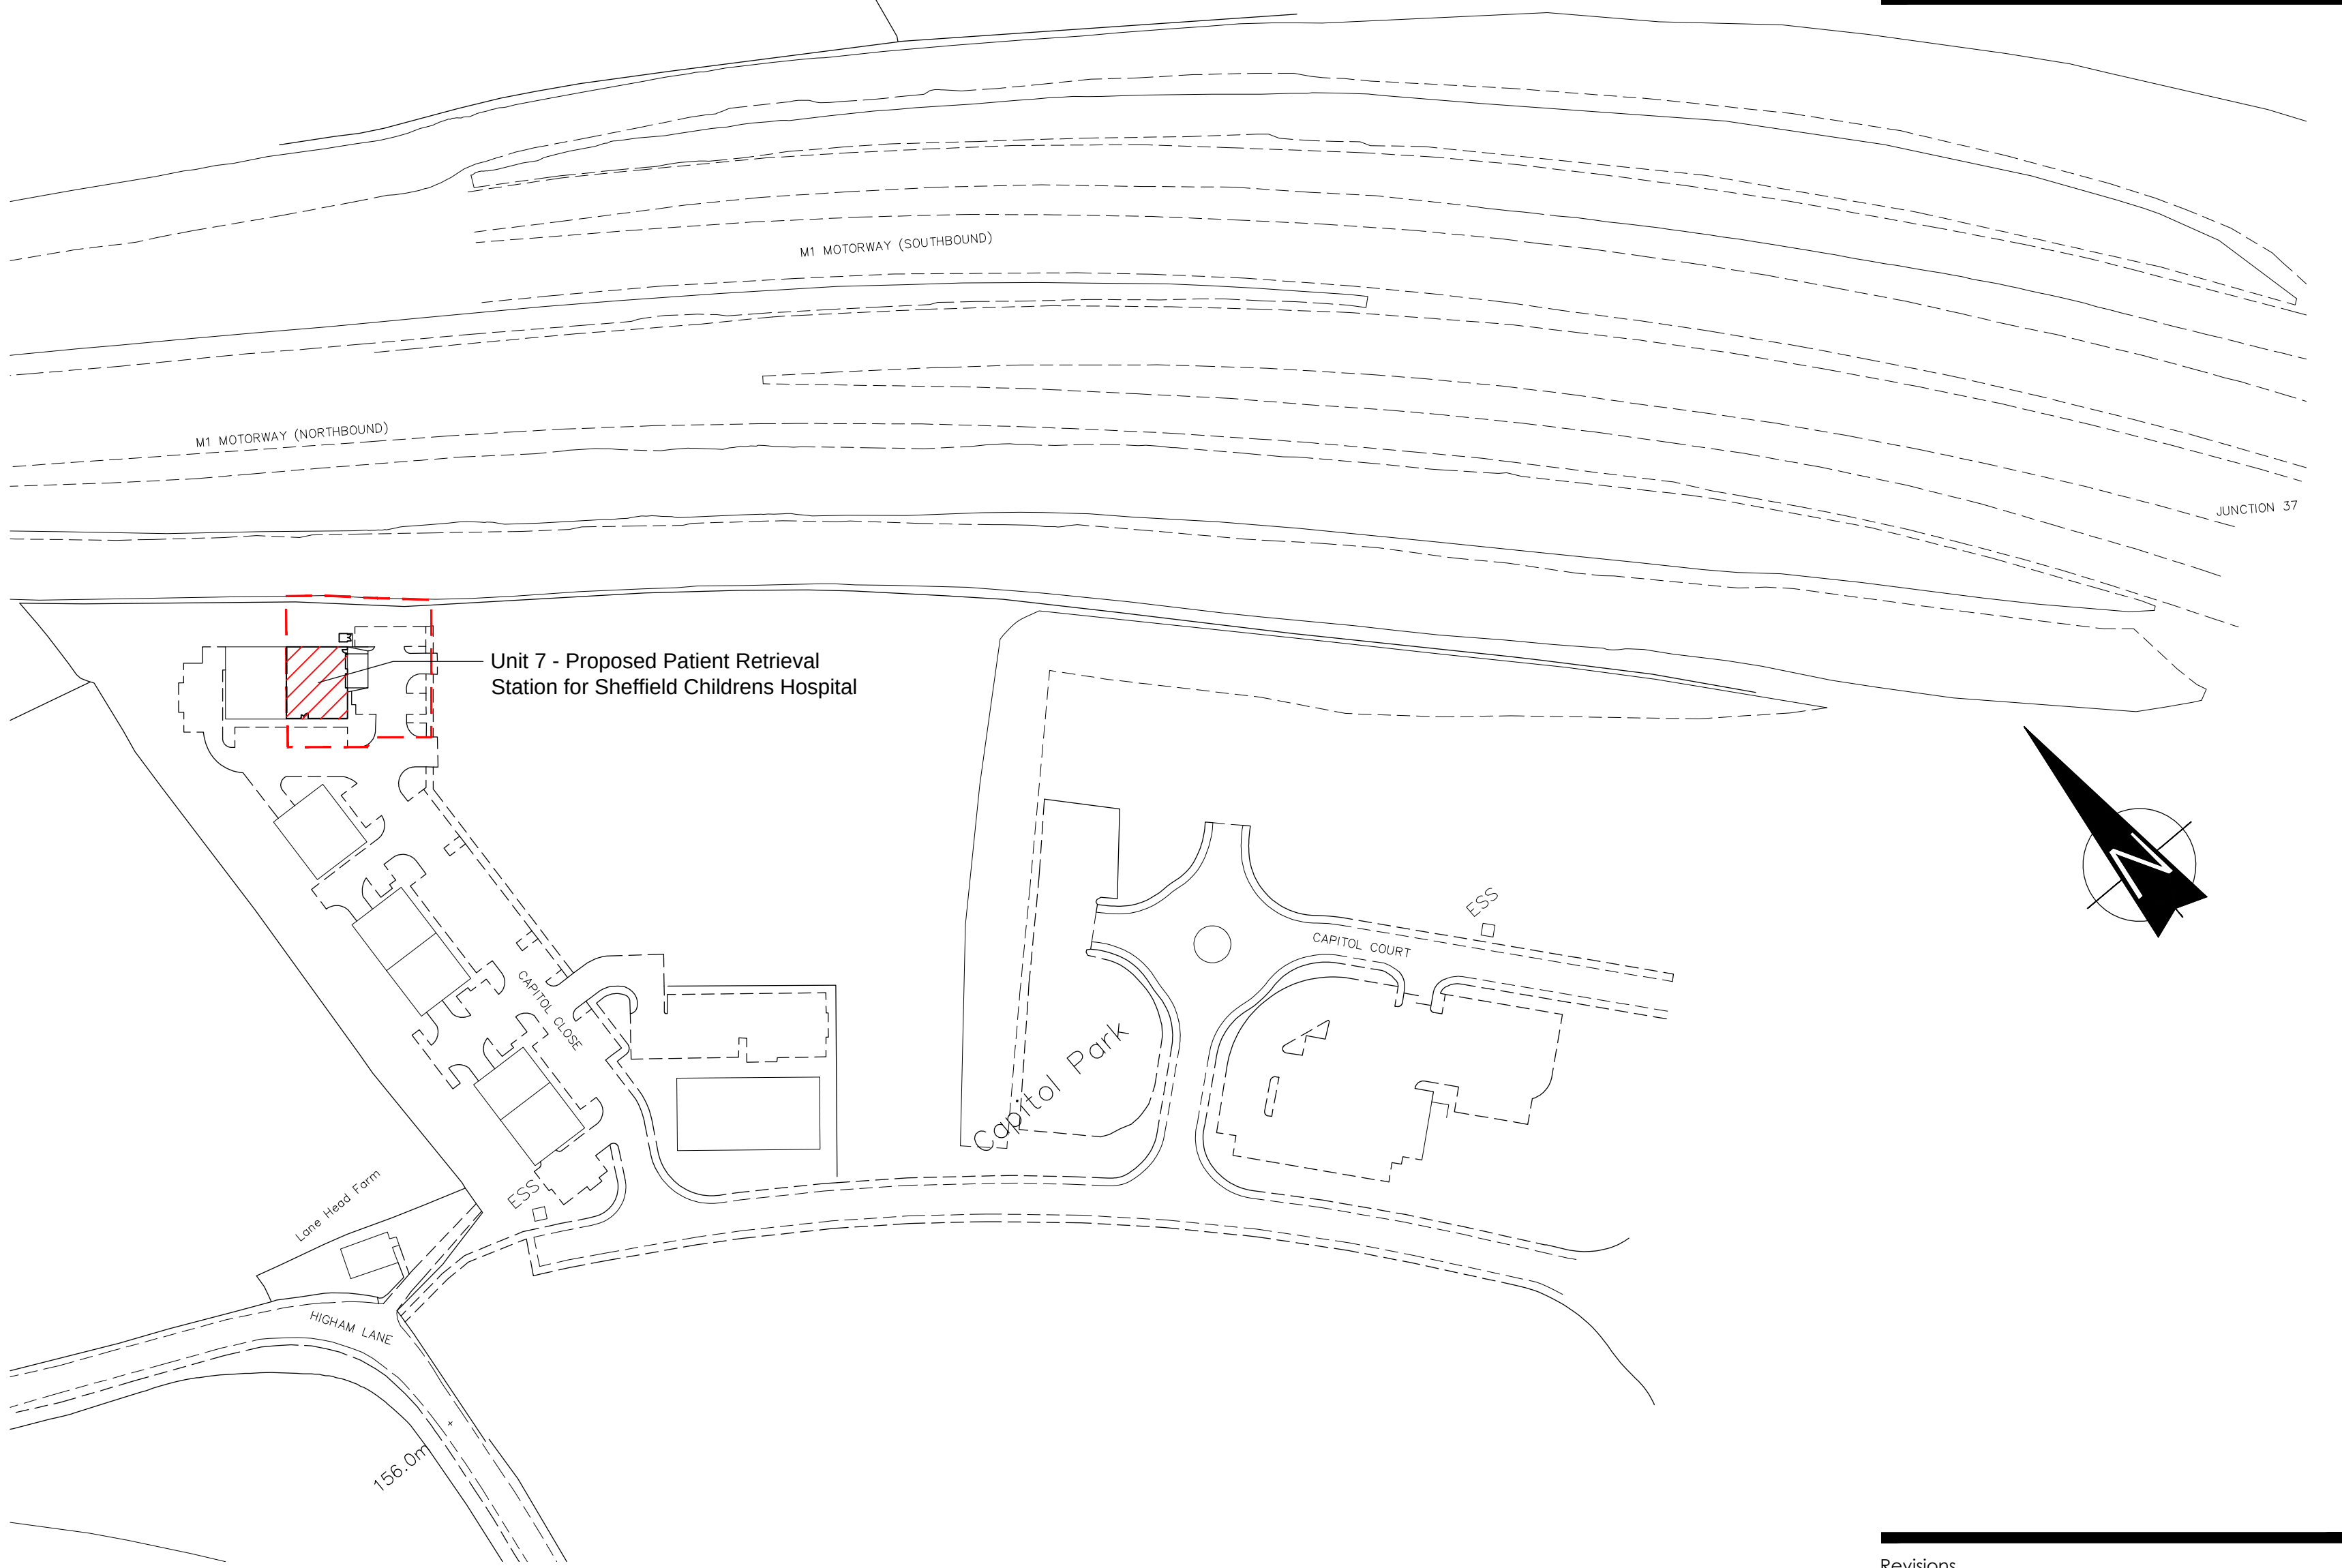

Location Plan 1:1250

Revisions

 

Sheffield Childrens Hospital
Unit D2 - Capitol Business park
Junction 37 - M1
Dodworth, Barnsley
Proposed Patient Retrieval Station
Proposed Site Plan

Scale 1:500@A1 / 1:1000@A3



beaumont
& cowling
chartered architects

15 collegiate crescent
sheffield
S10 2BA
t: 0114 266 3001
f: 0114 266 3002

w: www.beaumontandcowling.co.uk
e: sheffield@beaumontandcowling.co.uk

Date
29.6.09

No.
3169/3

Rev.