




LOCATION PLAN SCALE 1:1250@A3

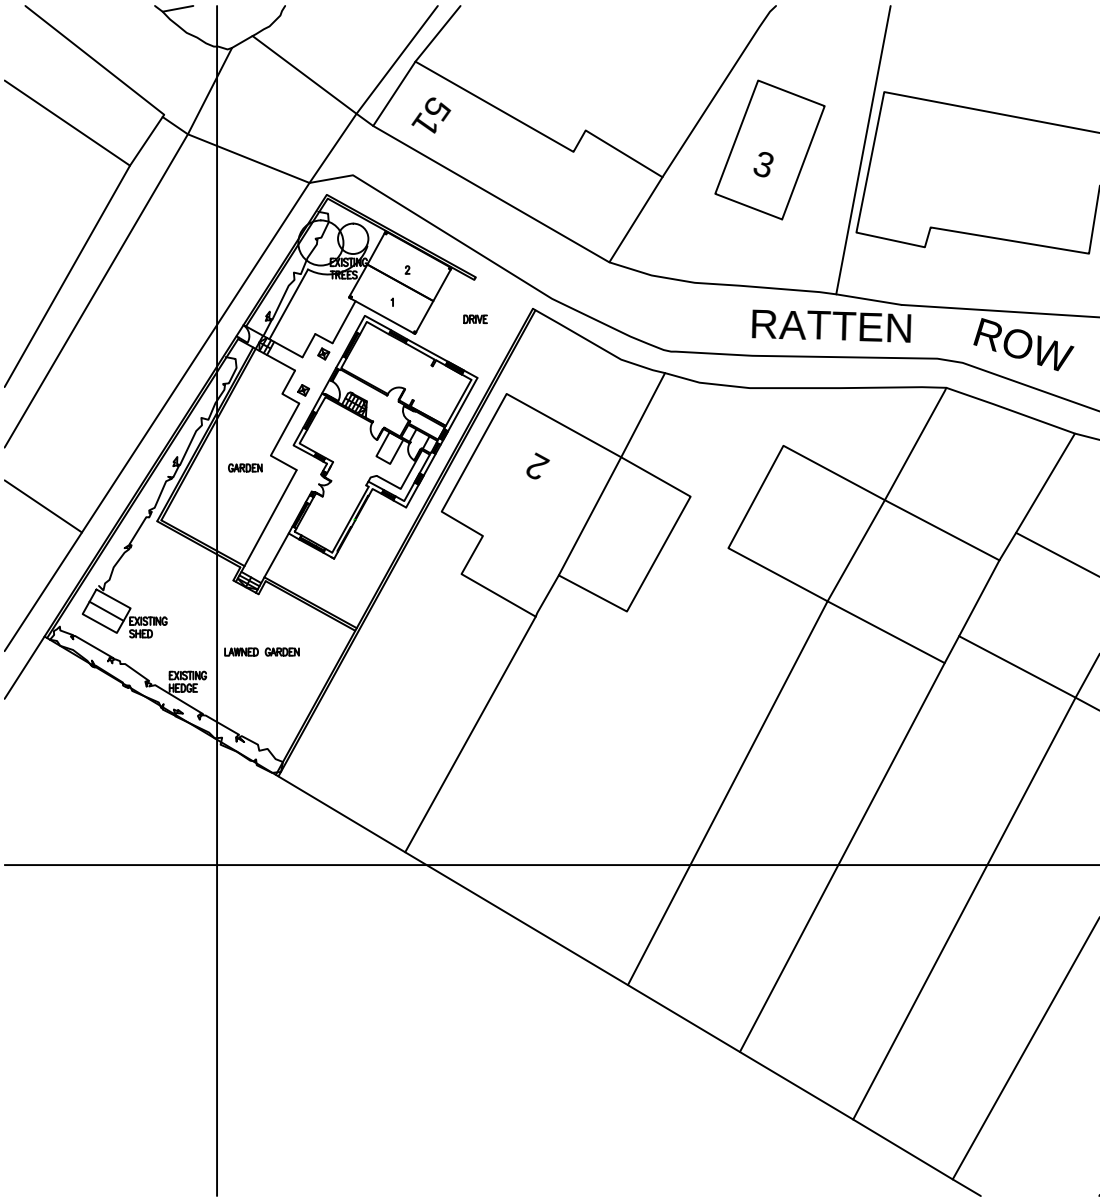

SITE PLAN SCALE 1:500@A3

clientMR PAUL ROBERTSON

projectRATTEN HOUSE, RATTEN ROW,  
DODWORTH, BARNSELEY

titleSITE PLAN

drawing noA13-149/01

scale1:500@A3

SPACEstudio

RIBA

Chartered Practice

18 Mylor Road  
Sheffield  
S11 7PF

Telephone +44 (0) 114 263 1762

RevisionDdate drawn16/12/2013Drawn ByAMA

CommentsCLIENTS CHANGES-BUILDING FOOTPRINT REDUCED

RevisionEdate drawn25/02/2014Drawn ByAMA

CommentsSLIGHT ADJUSTMENT

revisionE

date drawn11/09/2013