



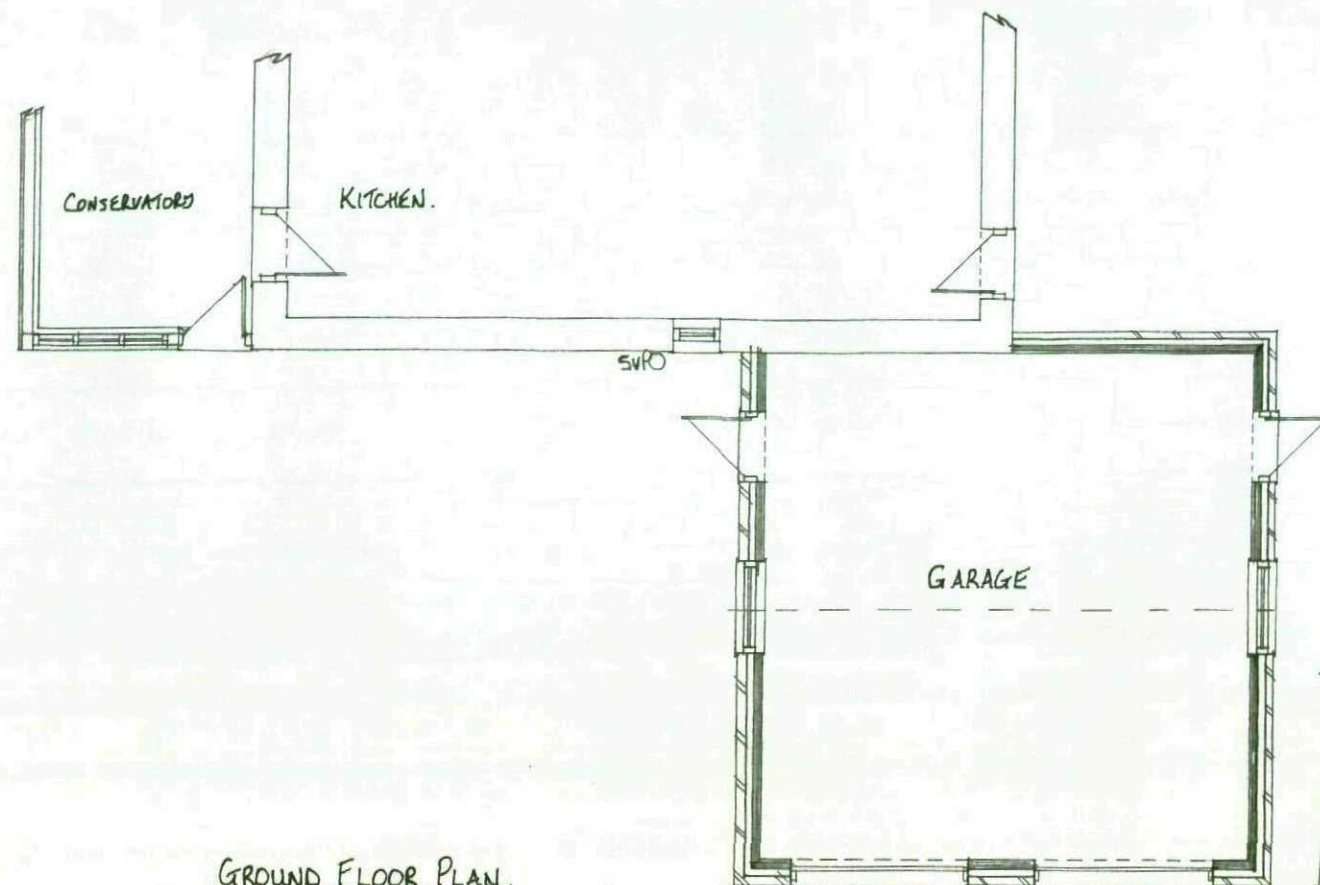


GROUND FLOOR PLAN.




PROPOSED REAR ELEVATION

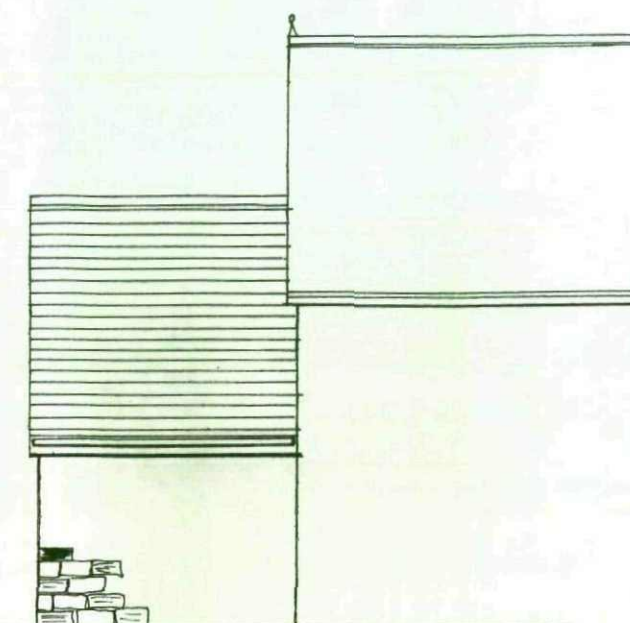

PROPOSED SIDE ELEVATION.

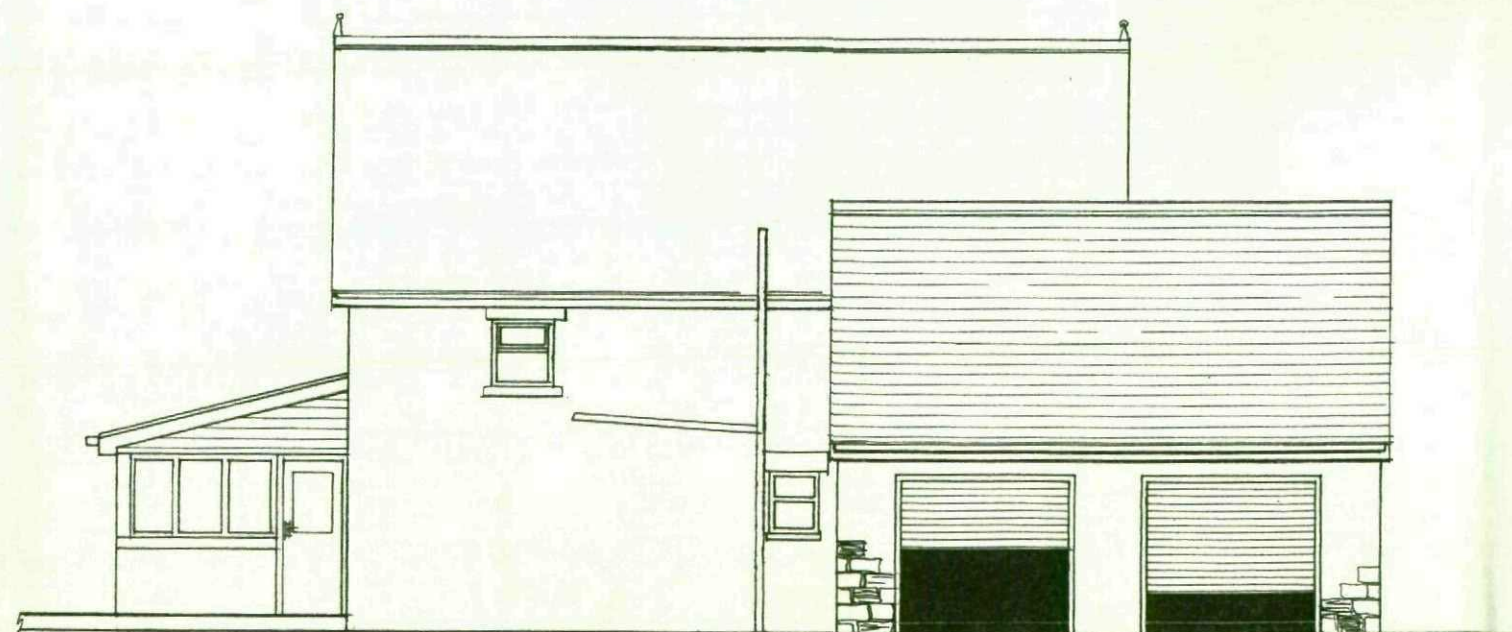

PROPOSED SIDE ELEVATION.

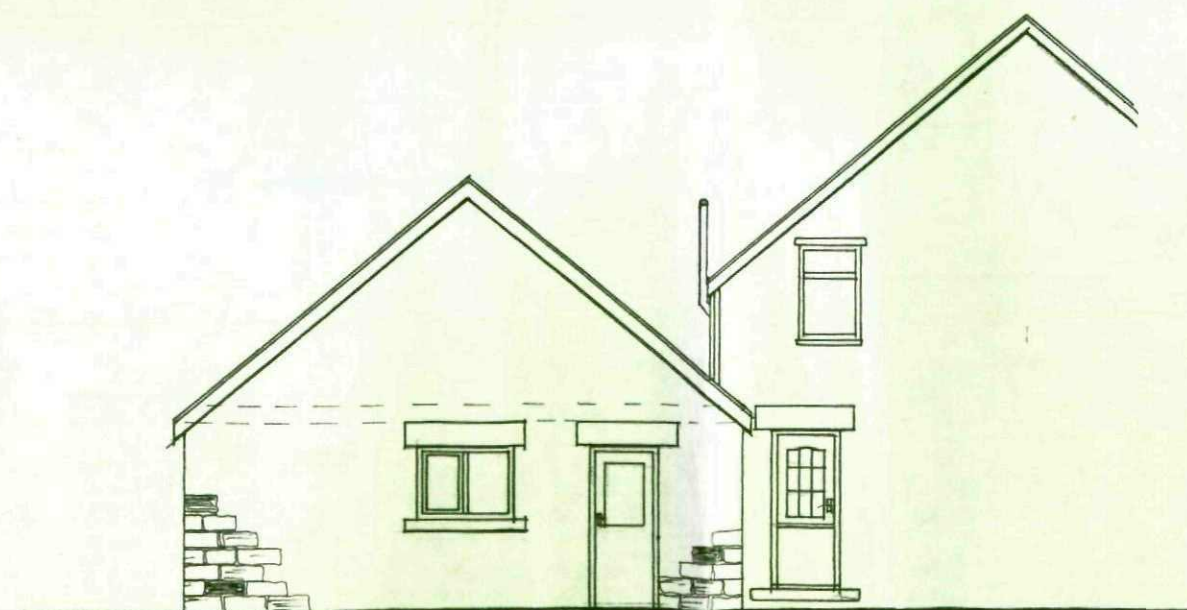

PROPOSED FRONT ELEVATION.

THE OLD ENGINE HOUSE WORTLEY
PROPOSED GARAGE EXTENSION.
 PLAN SCALE 1:100