
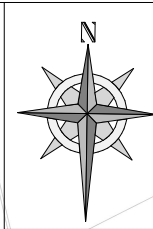


Appendix B. PROPOSED DEVELOPMENT DRAWINGS

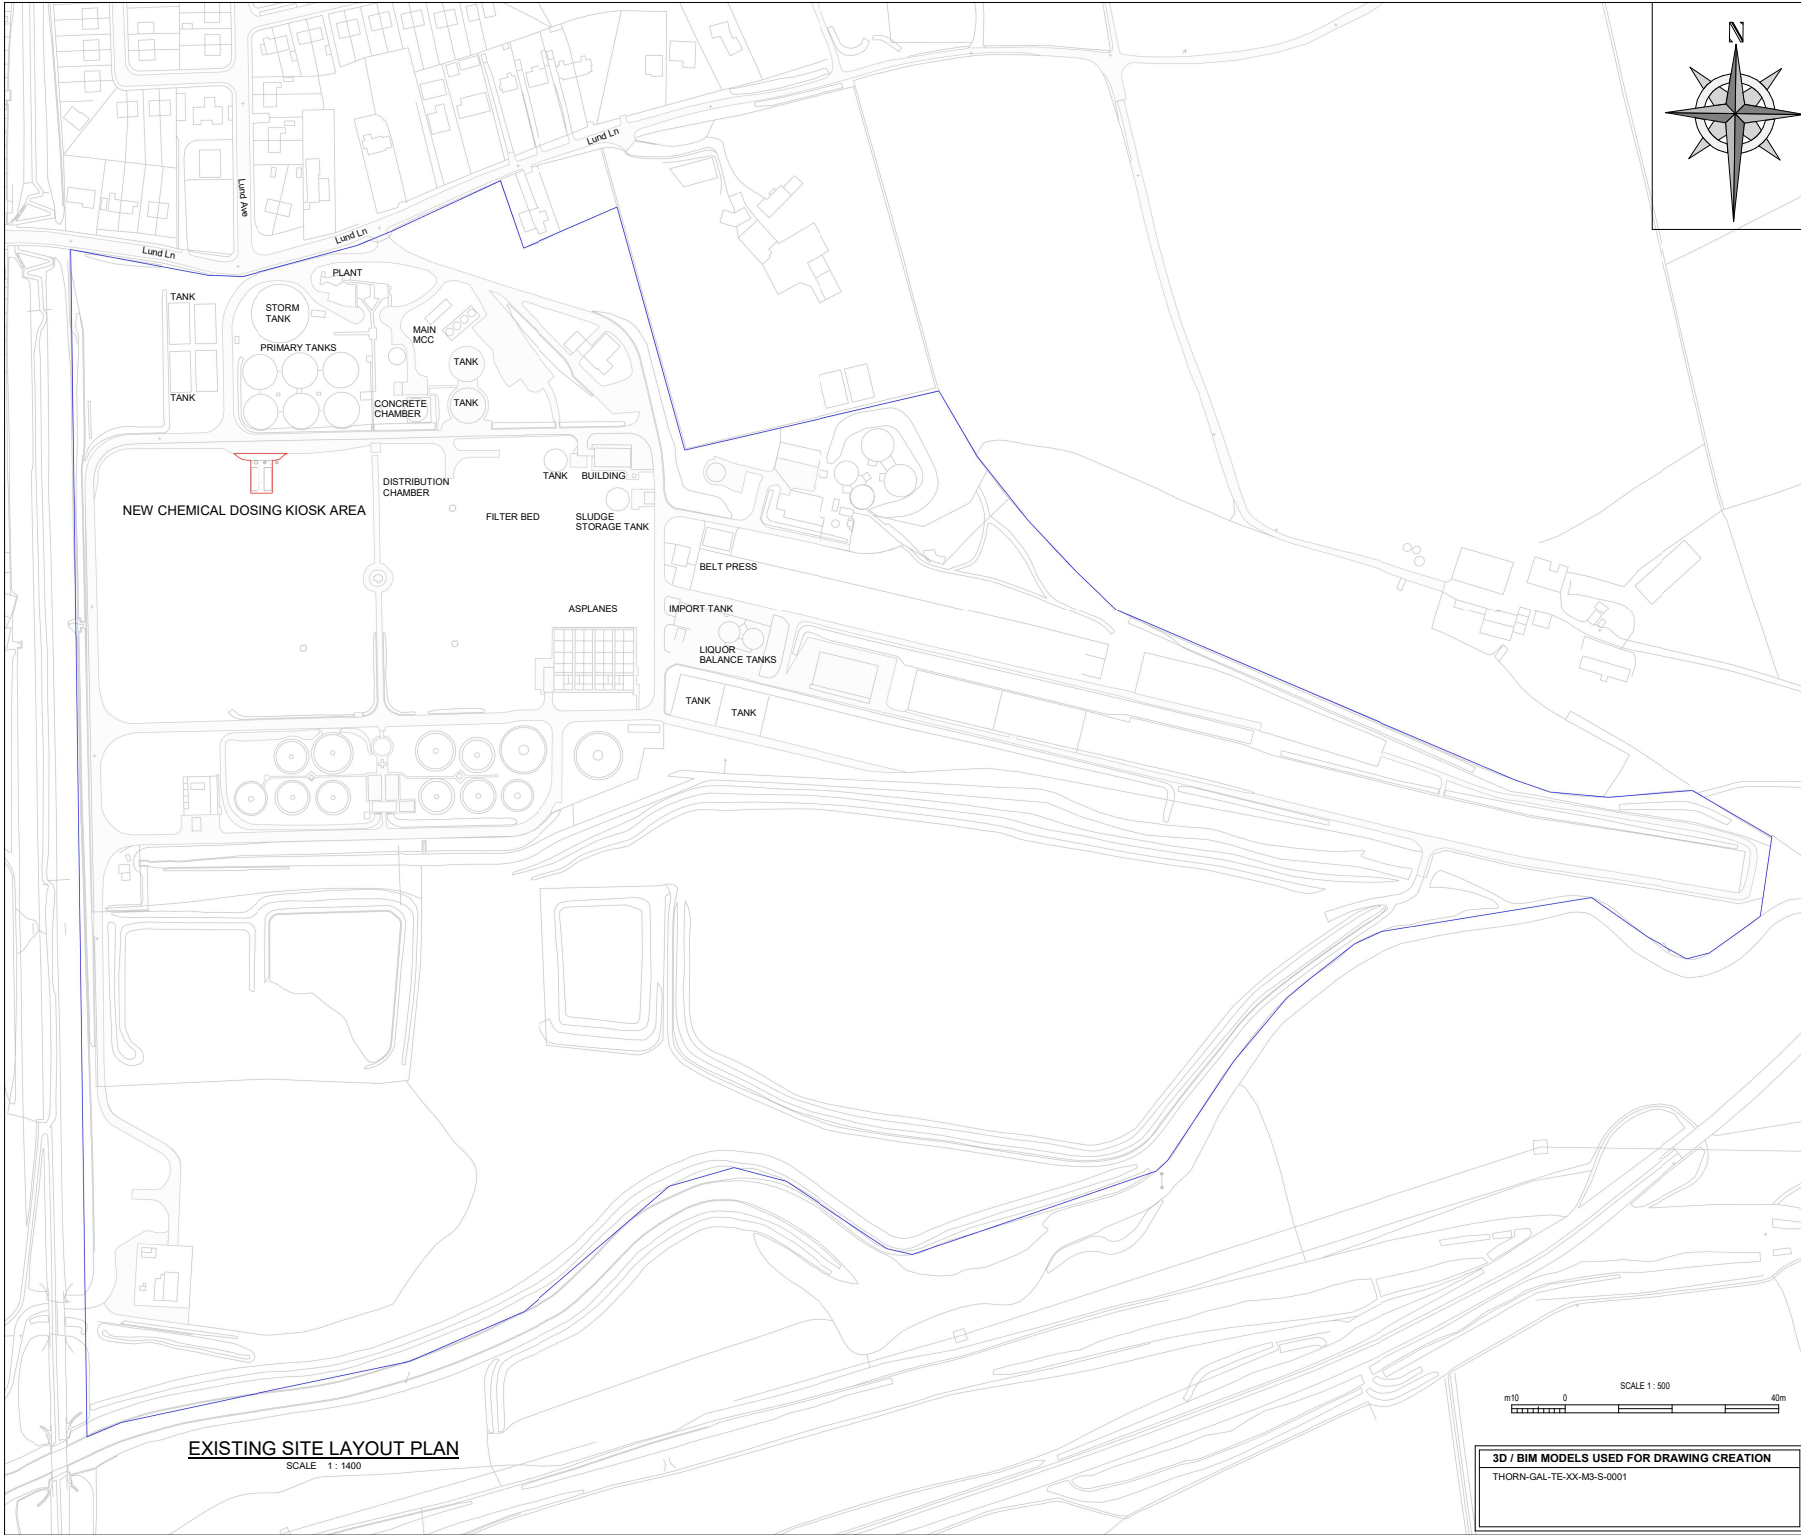

NOTES:

1. ALL DIMENSIONS IN MILLIMETRES AND ALL LEVELS IN METRES UNLESS SHOWN OTHERWISE.

REFERENCE

LUNDW-GLA-WWT-WWT-DR-Z-0101 - SITE LOCATION PLAN
LUNDW-GLA-WWT-WWT-DR-Z-0102- EXISTING SITE LAYOUT PLAN
LUNDW-GLA-WWT-WWT-DR-Z-0103- PROPOSED SITE LAYOUT PLAN
LUNDW-GLA-WWT-WWT-DR-Z-0104- CHEMICAL DOSING KIOSK AREA

LEGEND

PLANNING RED LINE BOUNDARY
OTHER LAND OWNED BY APPLICANT (YW)

12.5m 0 125m

SCALE 1: 500

AC P01	ISSUED FOR PLANNING	SR	TS	MS	12.06.2023
Work Item Description		Drawn/Checked/Issued Date			
Original/Revised/DEM File		FORSHIRE WATER ALWAYS CONSIDERS			

GLAN AGUA

YorkshireWater

Client: Yorkshire Water Services Ltd
Western House,
Western Way,
Halifax Road,
Bradford,
BD6 2SZ


Framework:	COMPLEX MEICA	Work Stream:	WINEP
W/ Batch ID/Project Code:	YW.200733	W/ Substation ID:	3022012
LUNDWOOD WWTW S71 5PB			
D/1 Grid Reference:		D/2 or D/3A Reference:	
SE 37932 07071			
Drawing Title:			
EXISTING SITE LAYOUT PLAN			

3D / BIM MODELS USED FOR DRAWING CREATION

THORN-GAL-TE-XX-M3-S-0001

Original Design / DEM Reference:

GLAN AGUA	Scale:	A1	Scale:	1:600
Issue Description:	Issue:	AC	Revision:	P01
Drawing Number:				
LUNDW-GLA-WWT-WWT-DR-Z-0102				

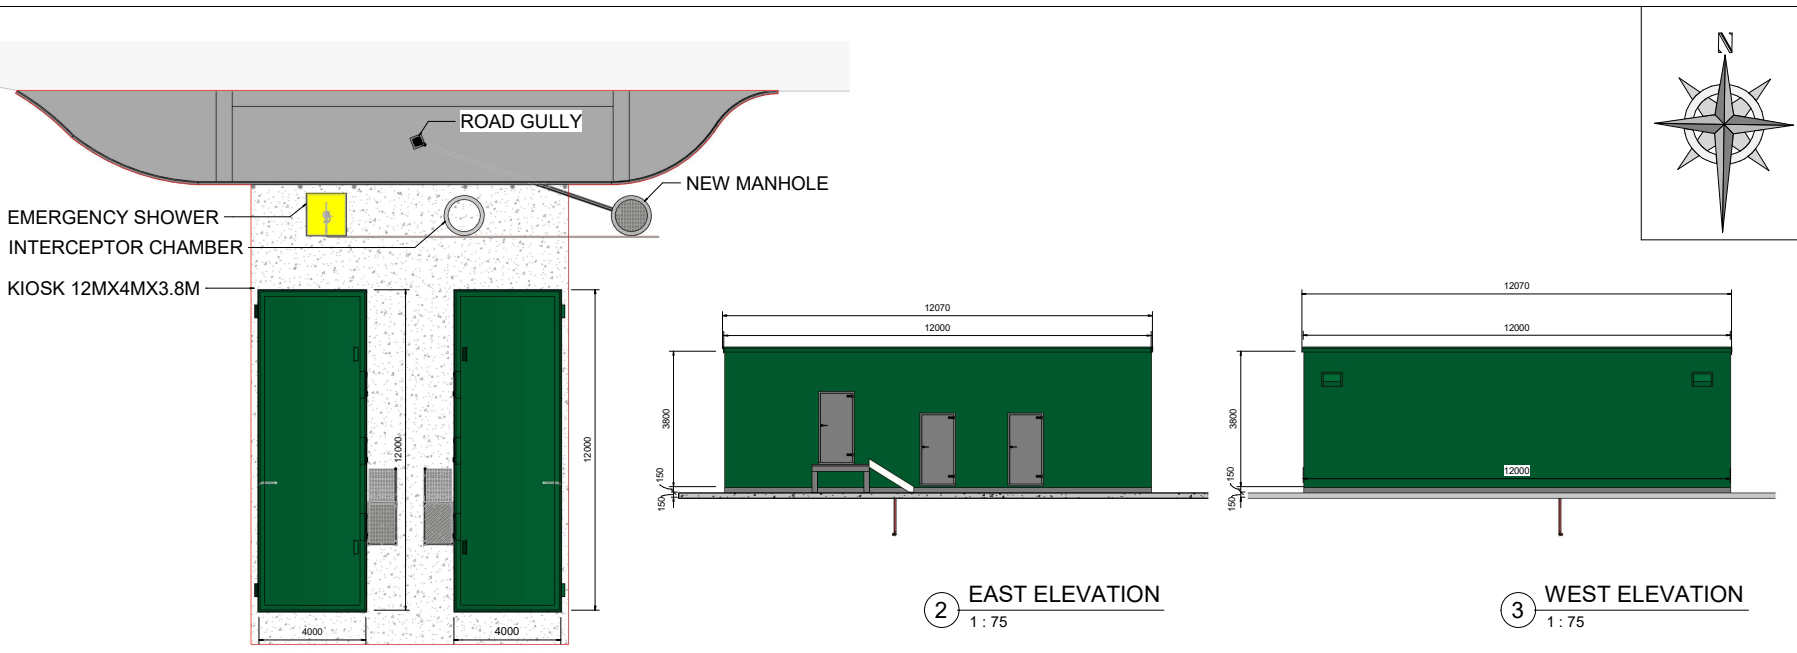

NEW CHEMICAL DOSING KIOSK AREA


1 PLAN
1 : 100

2 EAST ELEVATION
1 : 75

3 WEST ELEVATION
1 : 75

4 SOUTH ELEVATION
1 : 40

5 NORTH ELEVATION
1 : 40

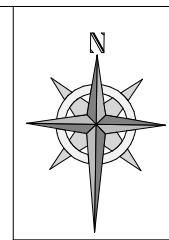

NOTES:

- ALL DIMENSIONS IN MILLIMETRES AND ALL LEVELS IN METRES UNLESS SHOWN OTHERWISE
- KIOSKS TO BE CONSTRUCTED USING GRP.

CHEMICAL DOSING BUILDING

MATERIAL - GRP
COLOUR - STANDARD BS4800 REFERENCE 14/C39
LPCB SR4 - LOSS PREVENTION CERTIFICATION BOARD SECURITY RATED 4

REFERENCE

LUNDW-GLA-WWT-WWT-DR-Z-0101 - SITE LOCATION PLAN
LUNDW-GLA-WWT-WWT-DR-Z-0102-EXISTING SITE LAYOUT PLAN
LUNDW-GLA-WWT-WWT-DR-Z-0103-PROPOSED SITE LAYOUT PLAN
LUNDW-GLA-WWT-WWT-DR-Z-0104- CHEMICAL DOSING KIOSK AREA

LEGEND

PLANNING RED LINE BOUNDARY
OTHER LAND OWNED BY APPLICANT (YW)

SCALE 1 : 500

12.5m 0 125m

AC P01	ISSUED FOR PLANNING	SR	BS	MS	04.07.2023
Work Item Description		Drawn	Checked	Approved	Design Date

GLAN AGUA


YorkshireWater


Client: Yorkshire Water Services Ltd
Western House,
Western Way,
Halifax Road,
Bradford,
BD6 2SZ


Framework:	COMPLEX MEICA	Work Stream:	WINEP
WV Batch ID / Project Code	YW.200733	WV Solution ID:	3022012
Site:	LUNDWOOD WWTW S71 5PB	01 Grid Reference:	SE 37932 07071
Drawing Title:	CHEMICAL DOSING KIOSK PLAN AND ELEVATIONS		


Original Design / OEM Reference:	Issue:	Scale:
GLAN AGUA	A1	AS SHOWN
Issue Description:	Revision:	Revision:
ISSUED FOR PLANNING	AC	P01
Drawing Number:	LUNDW-GLA-WWT-WWT-DR-Z-0104	

Appendix C. EA FLOOD MODEL RESULTS (Lower and Middle Don Model)

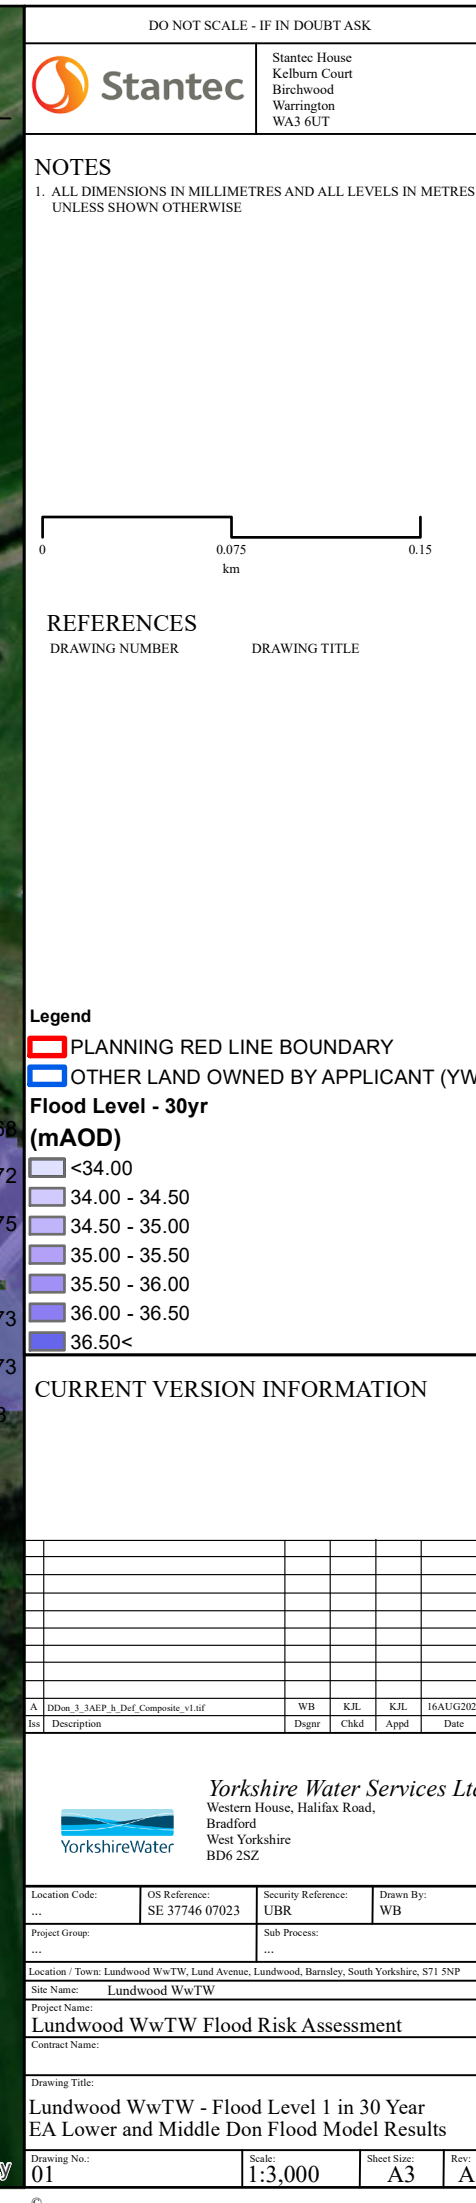

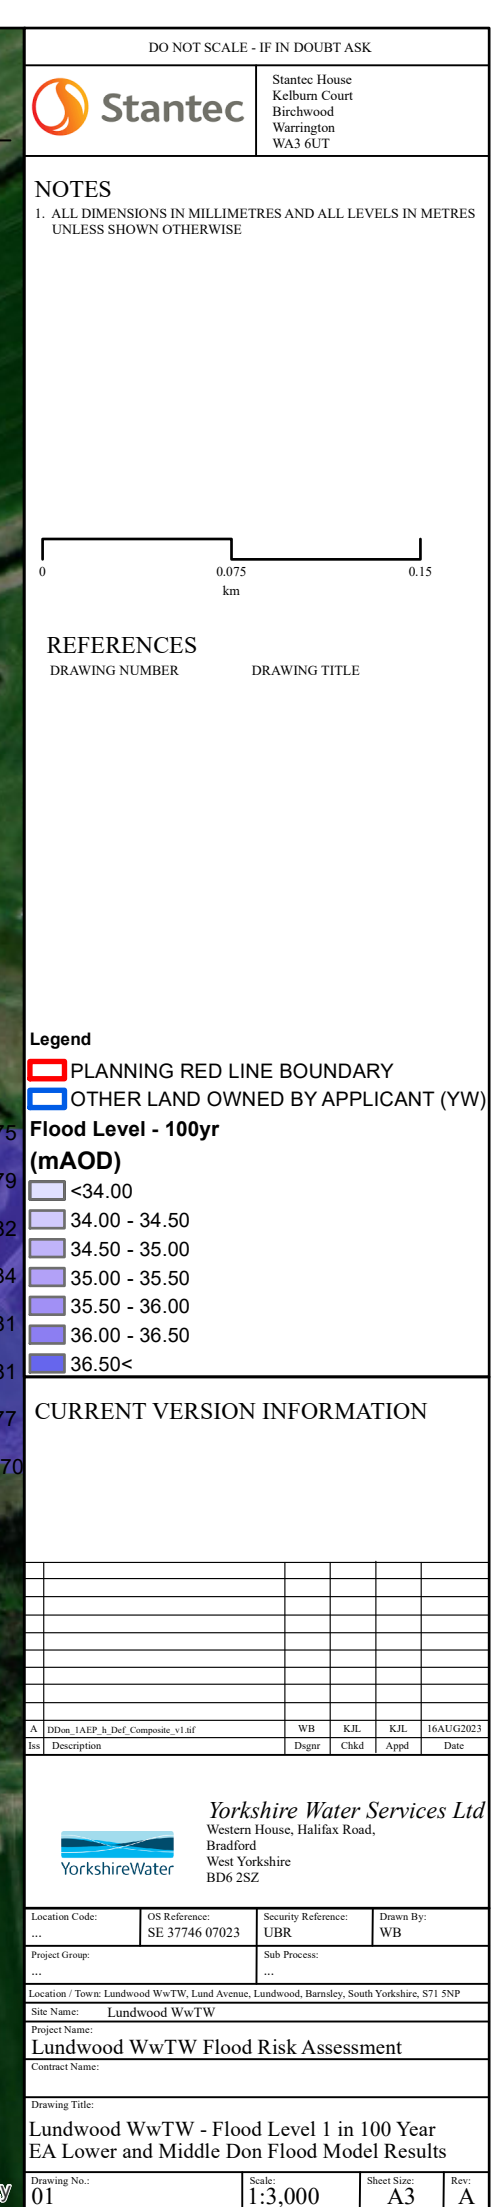

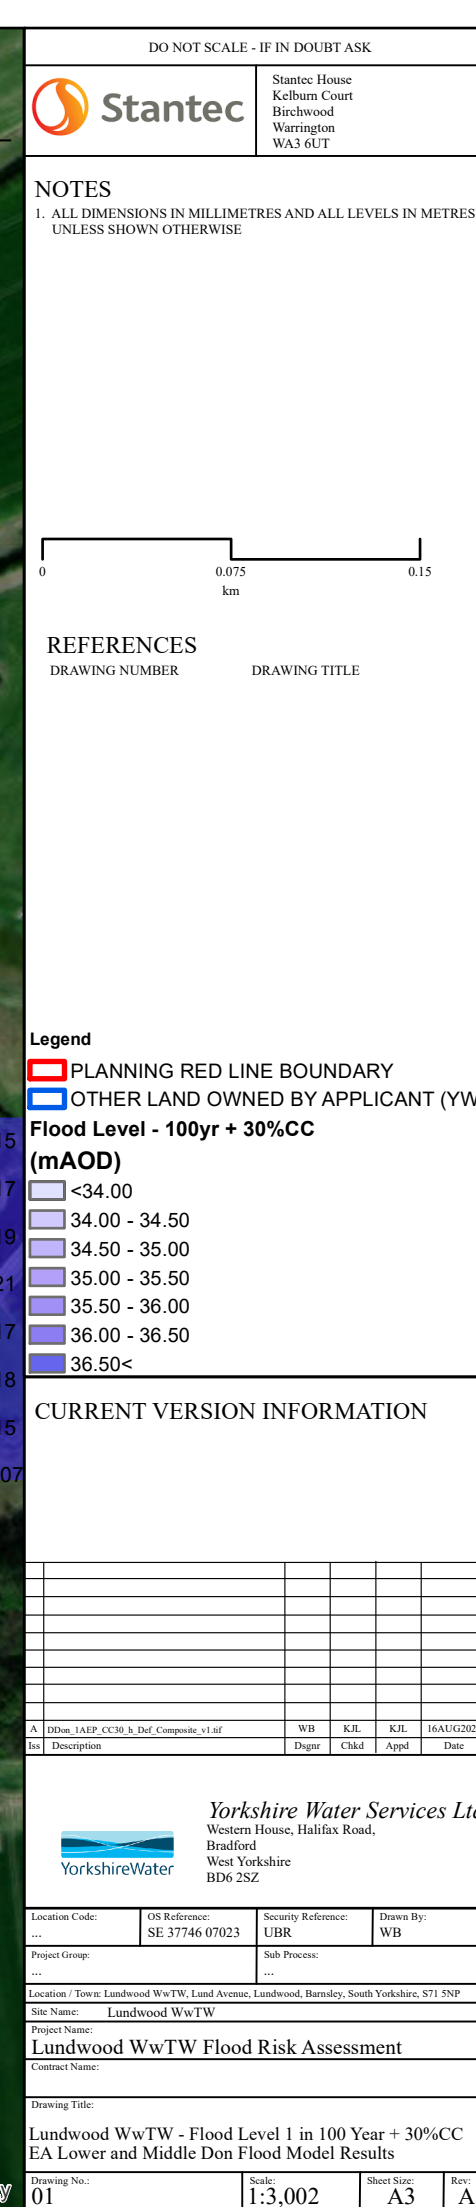


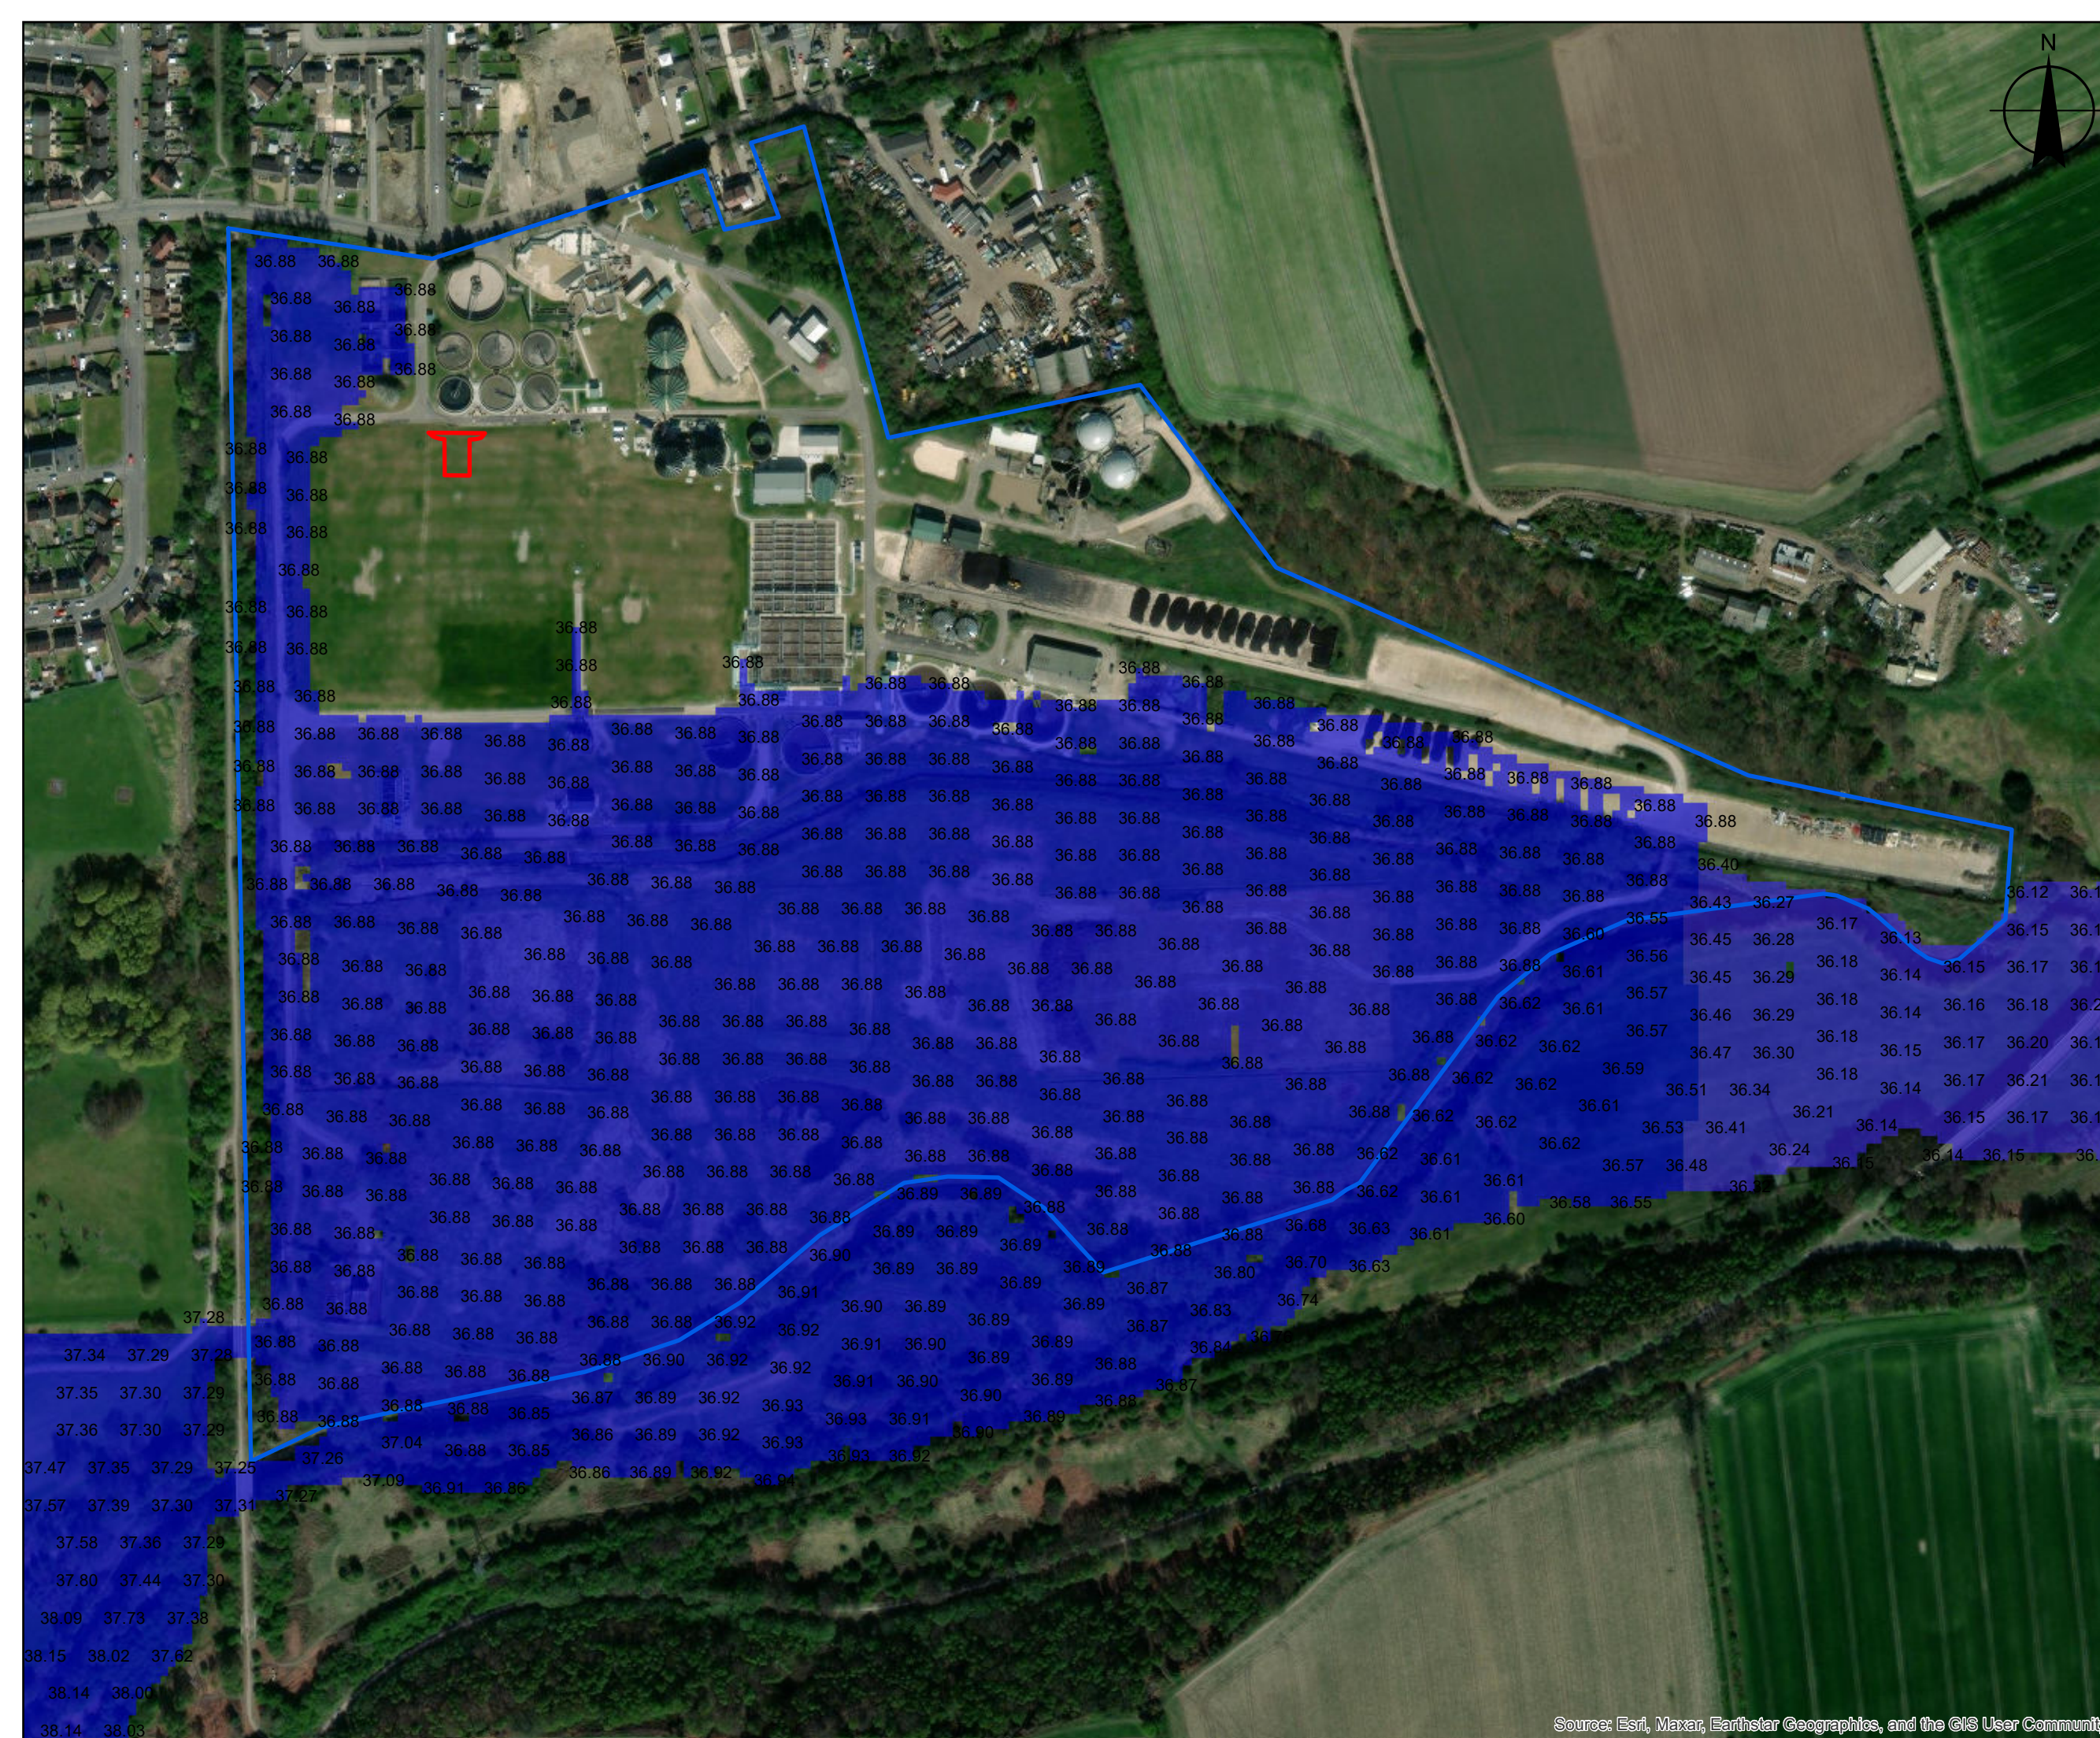

Stantec House
Kelburn Court
Birchwood
Warrington
WA3 6UT

NOTES

1. ALL DIMENSIONS IN MILLIMETRES AND ALL LEVELS IN METRES
UNLESS SHOWN OTHERWISE

 

REFERENCES

DRAWING NUMBER

DRAWING TITLE







Legend

 PLANNING RED LINE BOUNDARY

 OTHER LAND OWNED BY APPLICANT (YW)

Flood Level - 200yr

(mAOD)

      

CURRENT VERSION INFORMATION

[illegible]

Yorkshire Water Services Ltd
Western House, Halifax Road,
Bradford
West Yorkshire
BD6 2SZ

Location Code: ...	OS Reference: SE 37746 07023	Security Reference: UBR	Drawn By: WB
Project Group: ...		Sub Process: ...	

Location / Town: Lundwood WwTW, Lund Avenue, Lundwood, Barnsley, South Yorkshire, S71 5NP

Site Name: Lundwood WwTW


Project Name: **Lundwood WwTW Flood Risk Assessment**

Contract Name:

Drawing Title:

Lundwood WwTW - Flood Level 1 in 200 Year
EA Lower and Middle Don Flood Model Results

Drawing No.: 01	Scale: 1:3,002	Sheet Size: A3	Rev: A
--------------------	-------------------	-------------------	-----------

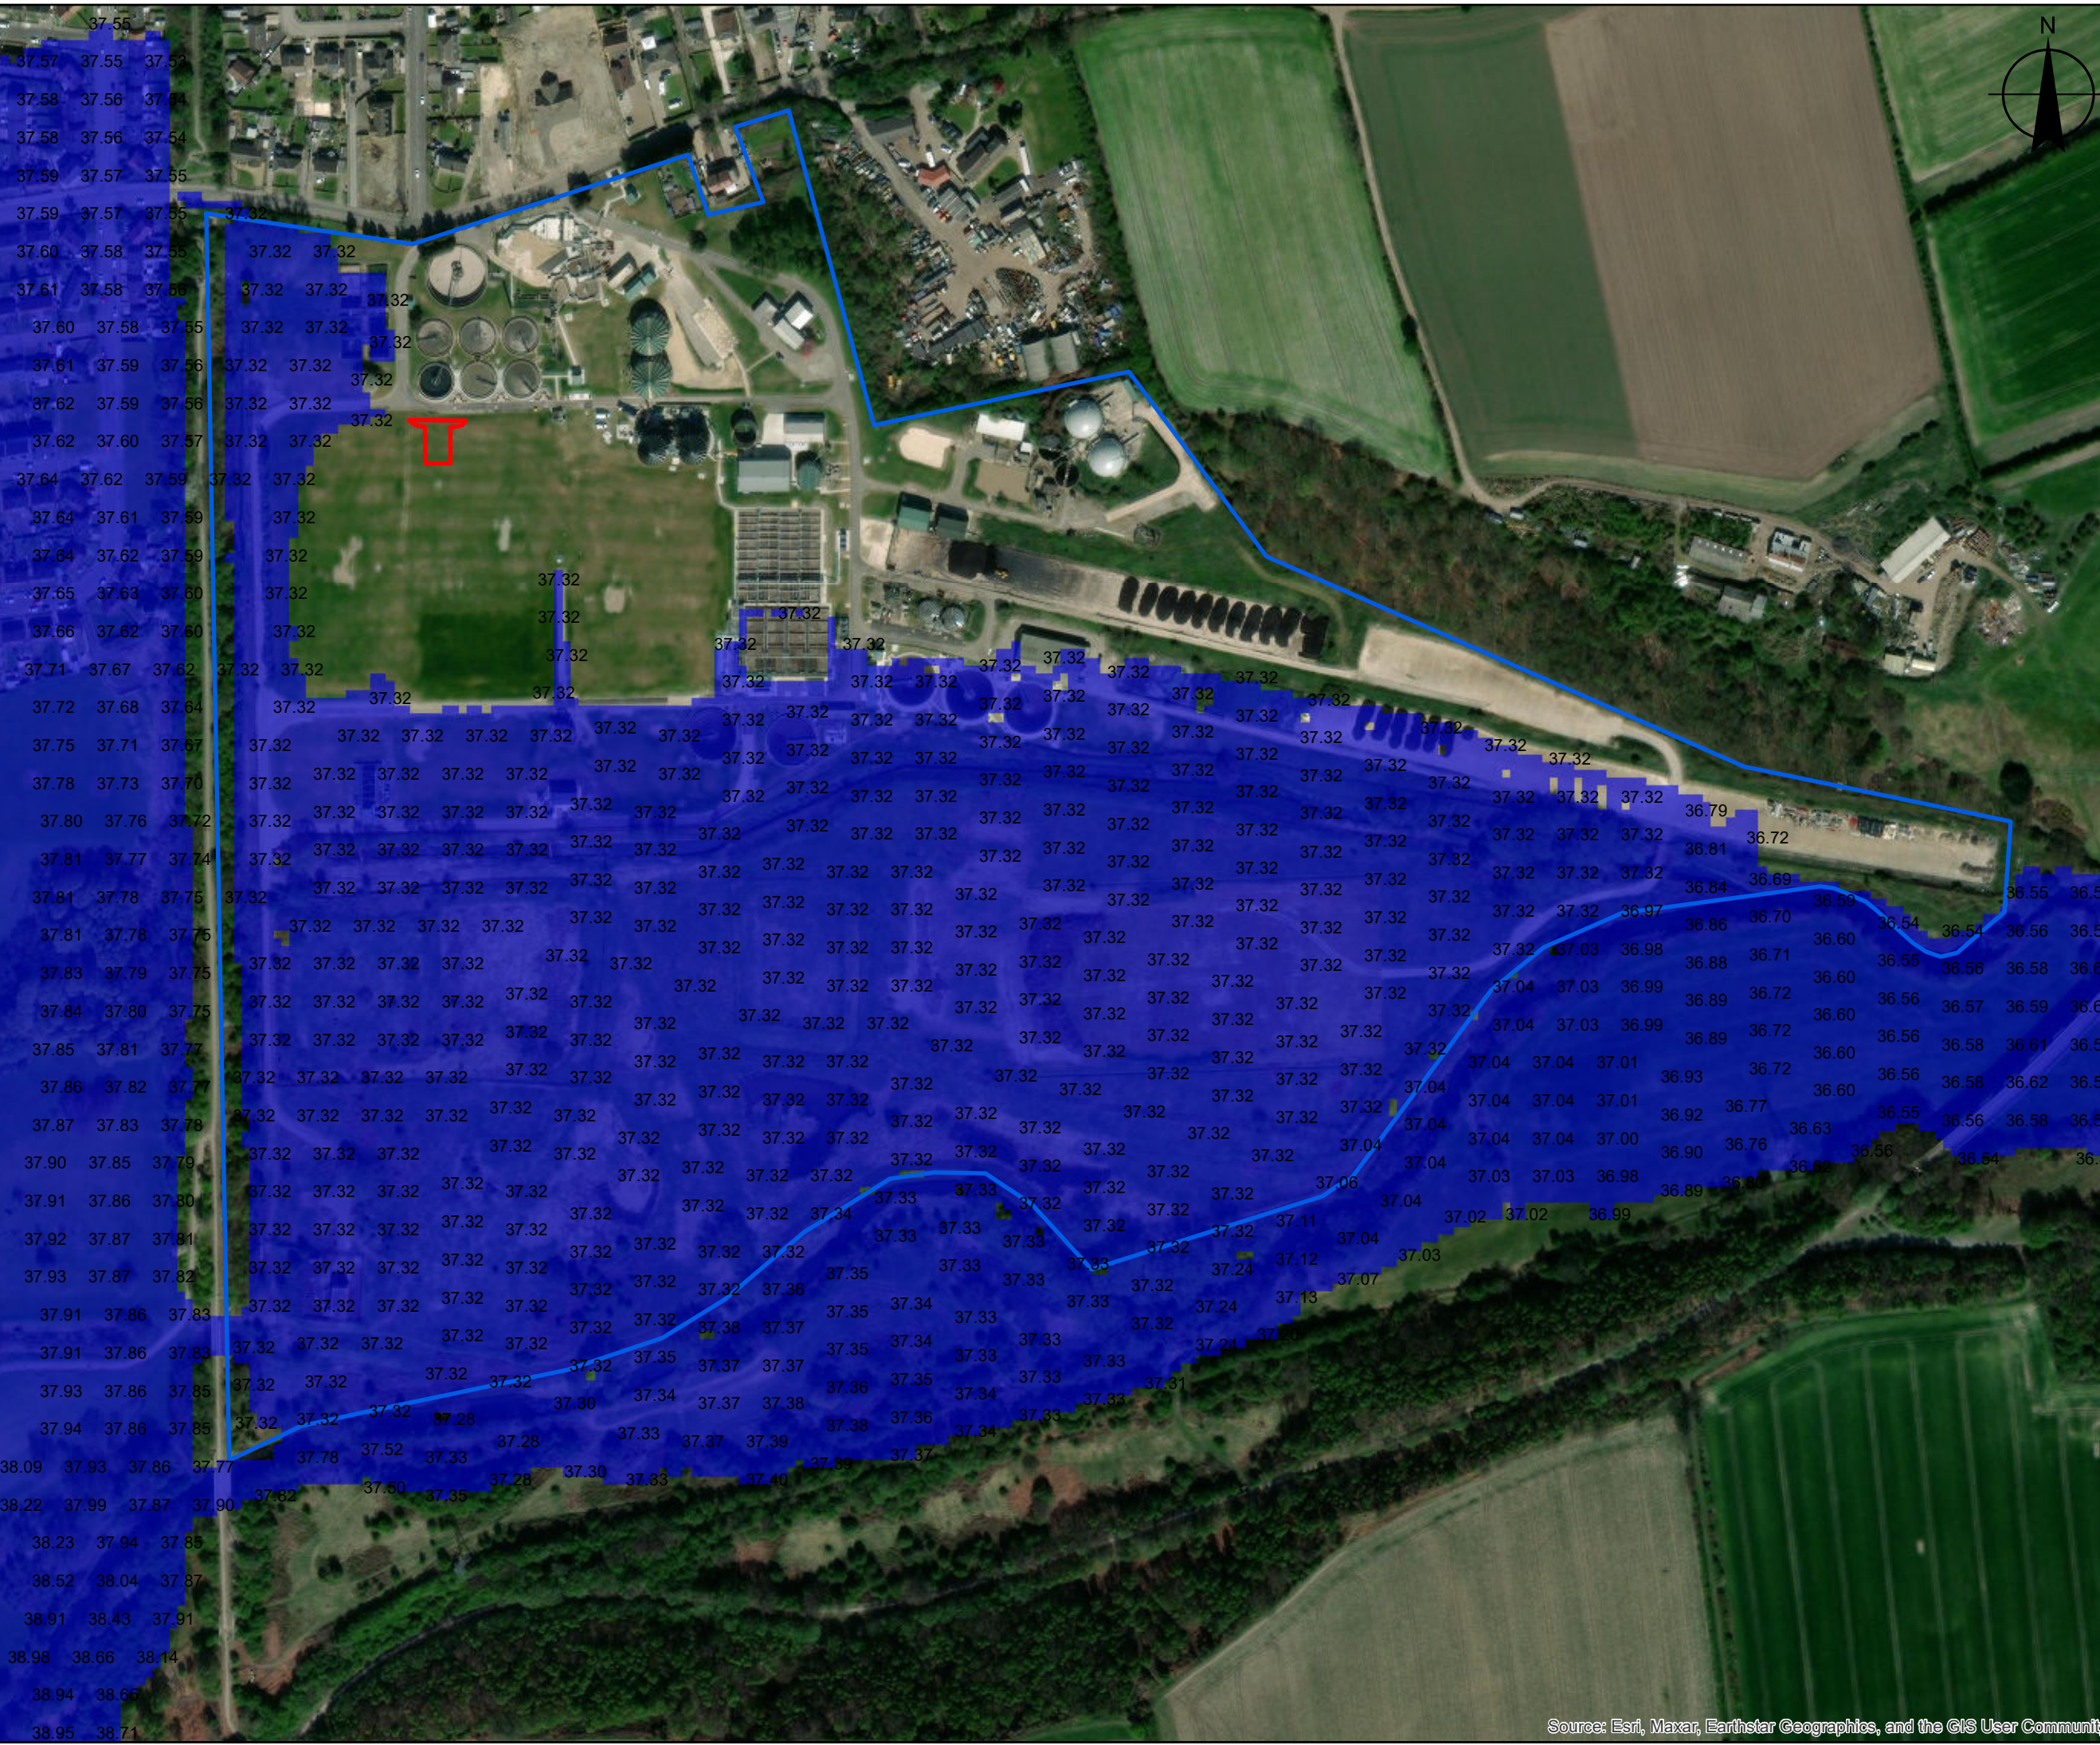

DO NOT SCALE - IF IN DOUBT ASK

Stantec House
Kelburn Court
Birchwood
Warrington
WA3 6UT

NOTES
1. ALL DIMENSIONS IN MILLIMETRES AND ALL LEVELS IN METRES
UNLESS SHOWN OTHERWISE

00.0750.15

km

REFERENCES
DRAWING NUMBERDRAWING TITLE

Legend

PLANNING RED LINE BOUNDARY

OTHER LAND OWNED BY APPLICANT (YW)

Flood Level - 1000yr (mAOD)

<34.00

34.00 - 34.50

34.50 - 35.00

35.00 - 35.50

35.50 - 36.00

36.00 - 36.50

36.50<

CURRENT VERSION INFORMATION

Rev	Description	Dgnr	Chkd	Appd	Date
A	DDim_0_1AEP_b_Def_Composite_v1.tif	WB	KJL	KJL	16AUG2023

Yorkshire Water Services Ltd
Western House, Halifax Road,
Bradford
West Yorkshire
BD6 2SZ

Location Code:	OS Reference:	Security Reference:	Drawn By:
...	SE 37746 07023	UBR	WB

Project Group:	Sub Process:
...	...

Location / Town: Lundwood WwTW, Lund Avenue, Lundwood, Barnsley, South Yorkshire, S71 5NP

Site Name: Lundwood WwTW

Project Name: Lundwood WwTW Flood Risk Assessment

Contract Name:

Drawing Title:
Lundwood WwTW - Flood Level 1 in 1000 Year
EA Lower and Middle Don Flood Model Results

Drawing No:	Scale:	Sheet Size:	Rev:
01	1:3,002	A3	A

PLOTTED ON 17/08/2023 10:31:49 BY wbeaver
LOCATION : \\gb1006-pplfs01\special\general\Rivers and Catchments Team\Data\YW Models\Lundwood\FRA\Appendices\Appendix C\Lundwood_EA Model_1000yr_level.mxd

Based upon Ordnance Survey Digital Data with the permission of the controller of H.M.S.O. Crown Copyright Reserved Licence No. 100019345

Source: Esri, Maxar, Earthstar Geographics, and the GIS User Community

© ...