


LOCATION PLAN

Scale - 1 : 1250

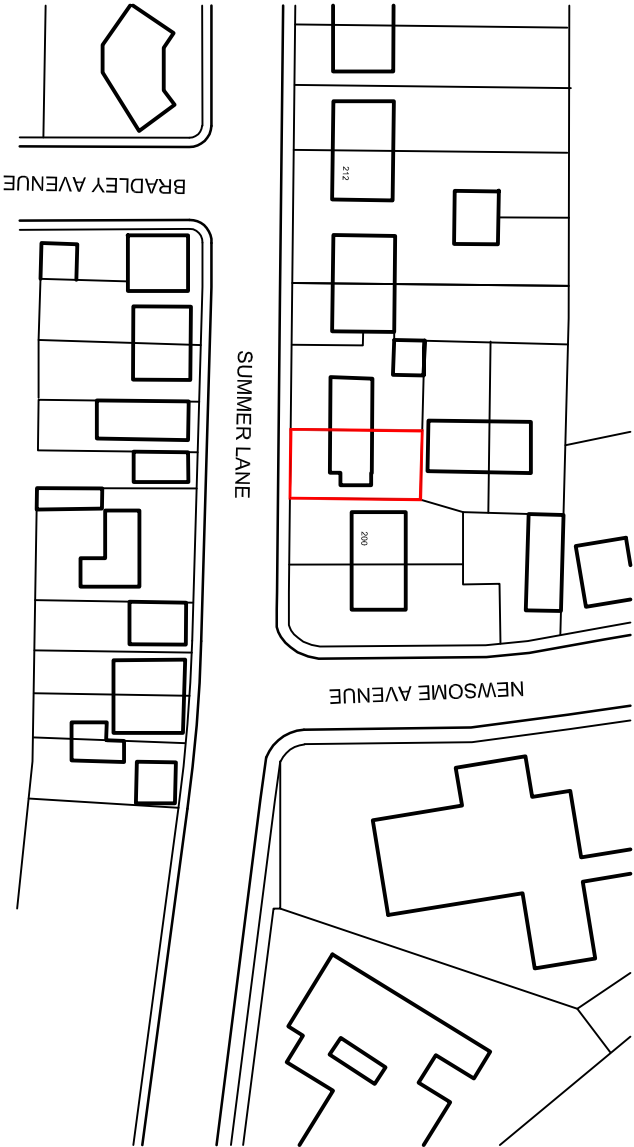

GENERAL NOTES

Figured dimensions only to be taken from this drawing
Do not scale, if in doubt ask.

© Copyright exists on design and information contained in this drawing

No.	Revision/Issue	Date

Client Name
J. Watkin

Project Name
Residential Extension

Project Address
**202 Summer Lane
Wombwell
Barnsley**

Drawing Title

Site & Location Plan

Drawn By CH	Checked By TV
-----------------------	-------------------------

Office Ref
CH/19.101/SummerLane

Project Number 19.101CH	Drawing Number PL02
Date 04.02.2019	
Scale 1:100@A3	



Appleby House
Unit 19 Ravenhill Way
Renshaw, Sheffield S21 3WY
T: 01246 432 338
F: 01246 435 794
E: info@jvnarchitecture.com

SITE PLAN

Scale - 1 : 200

