



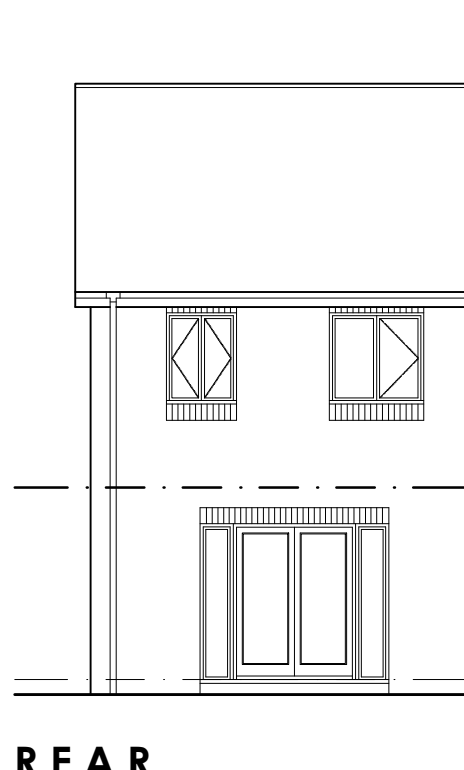


EXISTING REAR ELEVATION
scale 1:100

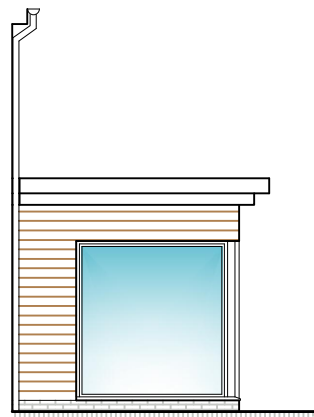



PROPOSED SIDE ELEVATION
scale 1:100




PROPOSED REAR ELEVATION
scale 1:100

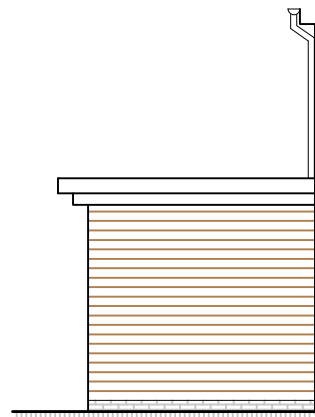


PROPOSED SIDE ELEVATION
scale 1:100

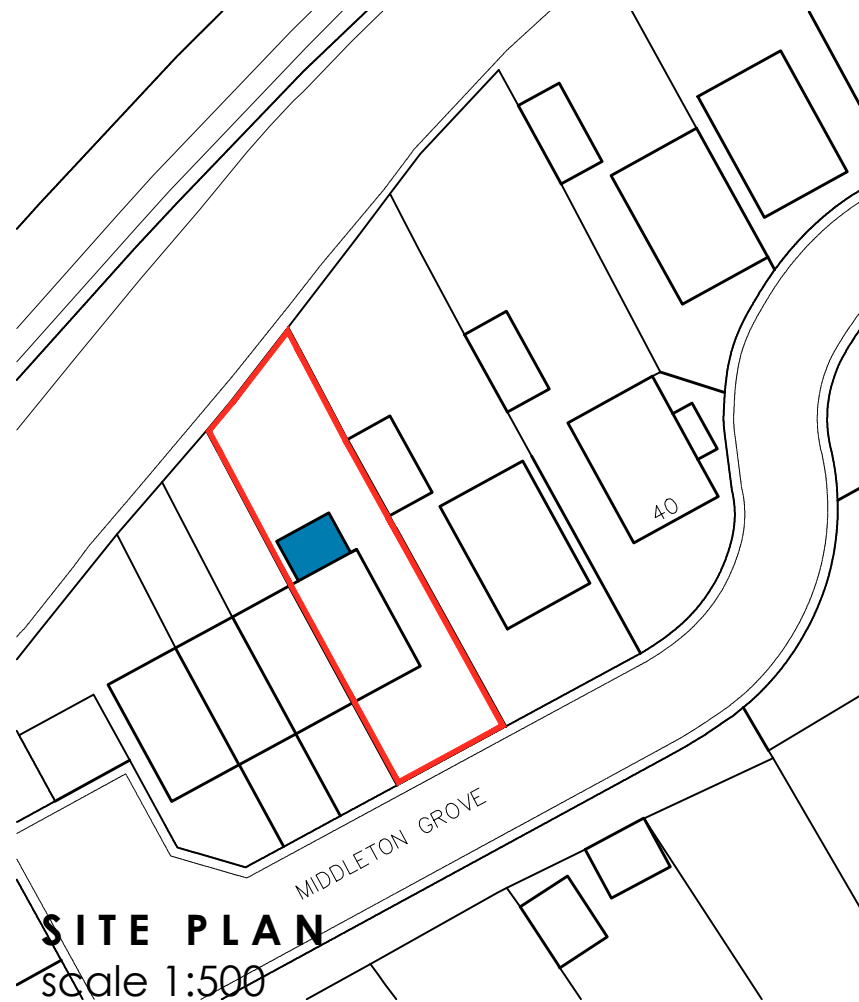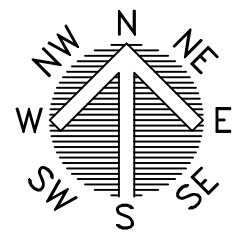

SITE PLAN
scale 1:500

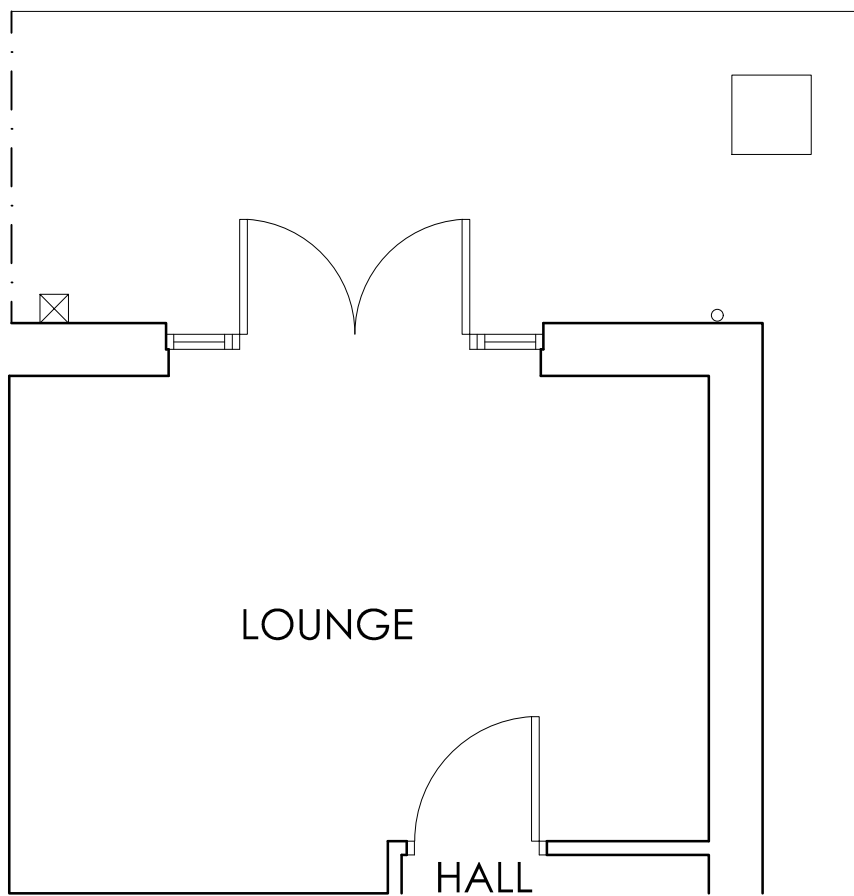

EXISTING GROUND FLOOR PLAN
scale 1:50

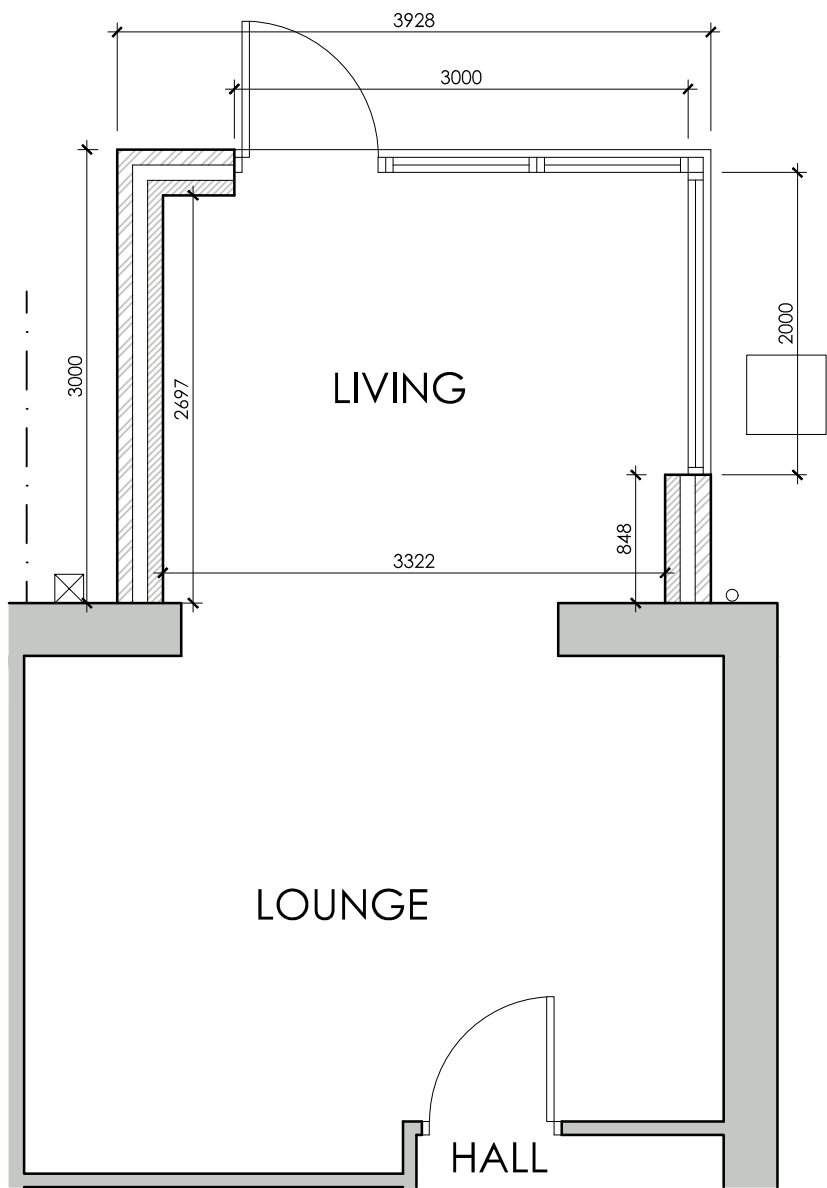

PROPOSED GROUND FLOOR PLAN
scale 1:50



LOCATION PLAN
scale 1:1250

 White Agus PARTNERSHIP			OFFICE ONE 34 VICTORIA ROAD BARNLEY. S70 2BU			Phone: 01226 208482		
Email: info@whiteaguspартnership.co.uk Web: www.whiteaguspартnership.co.uk								
ARCHITECTURAL SERVICES								
Project.					Client.			
PROPOSED ALTERATIONS AT 44 MIDDLETON GROVE HIGHAM, BARNLEY, S75 3FD					MR H. DEAN			
Drawing Title.					Date.		Scale.	
PROPOSED FLOOR PLAN & SECTION					JANUARY 2021		1:50 @A2	
					Ref.		Dwg. No.	
					20-218		01	
							Rev.	
							A	
Date			Suffix			Description		
03/03/2021			A			GLAZING REVISED		