



Drawing No.	Rev No.
MDH001 -001	A

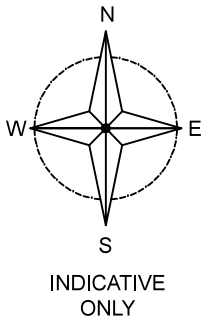

SCALE BARS				
1:100	1	2	3	5
1:200	2	4	6	10
1:500	5	10	15	25
1:1250	25		50	

DO NOT SCALE: Contractor to check all dimensions and report any omissions or errors

NOTES

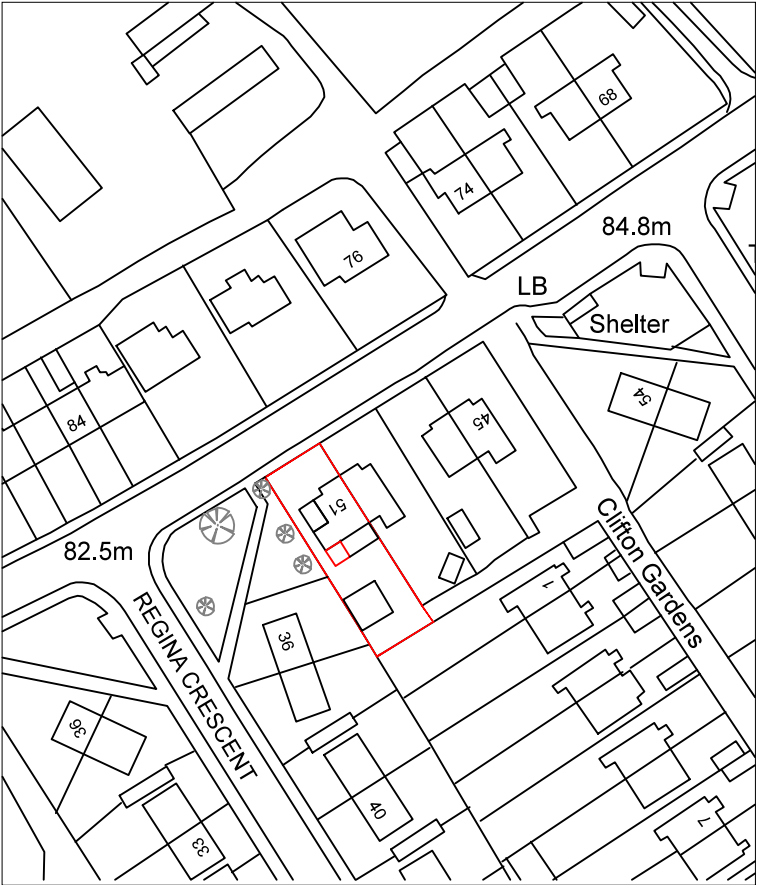

LOCATION PLAN
SCALE 1:1250 AT A3



SITE PLAN
SCALE 1:500 AT A3

Rev	Description	By	Chk	App	Date
-----	-------------	----	-----	-----	------

JRB DESIGNS Ltd
1 Saville Road
Cudworth
Barnsley
S72 8LT
Tel: 01226 383542
Fax: 01226 380078
Mob: 07970 541192
Email: john@jrbdesigns.co.uk

This drawing is copyright. © jrbdesigns Ltd.

Client
MR. D HINCHLIFFE

Drawing Title
SITE PLANS

Address
51 BARNSELY ROAD
BRIERLEY
BARNSELY
S72 9JX

Project Title:
PROPOSED SINGLE STOREY
SIDE & REAR EXTENSION

Purpose of Issue:
PLANNING

Drawing Status
FIRST ISSUE

Scale at A3 AS SHOWN	Drawn By JRB	Date 14/12/2023
Checked By	Date 14/12/2023	Approved By Date 14/12/2023
Project No. MDH001	Drawing No. 001	Revision A

APPROVAL ☒ INFORMATION ☐ TENDER ☐ CONTRACT ☐ CONSTRUCTION ☐