



Drawing No.	Rev No.
MNR001 -004	

DO NOT SCALE: Contractor to check all dimensions and report any omissions or errors

NOTES

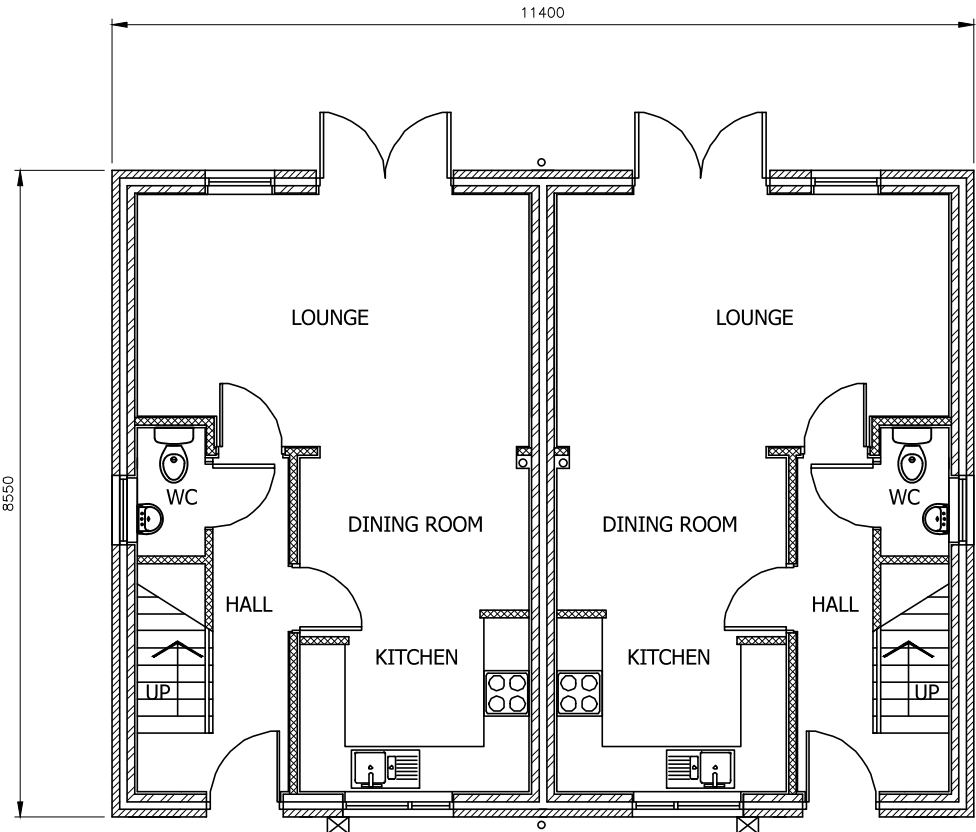

PROPOSED GROUND FLOOR PLAN
SCALE 1:100 AT A3

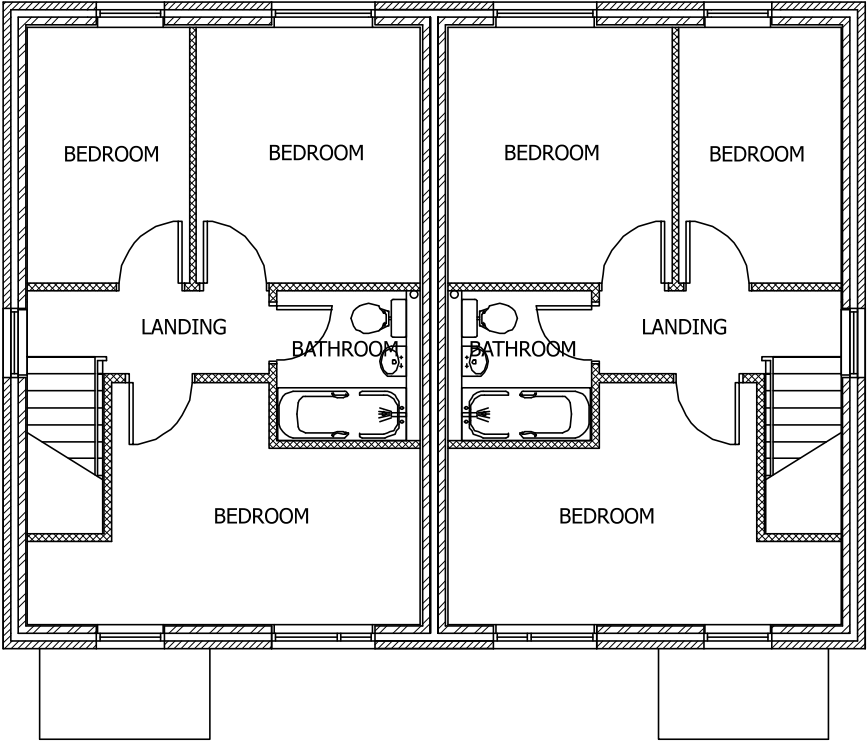

PROPOSED SECOND FLOOR PLAN
SCALE 1:50 AT A3

Rev	Description	By	Chk	App	Date
JRB DESIGNS Ltd 1 Saville Road Cudworth Barnsley S72 8LT Tel: 01226 383542 Fax: 01226 380078 Mob: 07970 541192 Email: john@jrbdesigns.co.uk This drawing is copyright. © jrbdesigns Ltd.					
Client	MR. N ROBINSON				
Drawing Title	PROPOSED PLANS 3 BED SEMI				
Address	21 ST. MARYS ROAD DARFIELD BARNSELEY S73 9LQ				
Project Title:	PROPOSED NEW HOUSING DEVELOPMENT				
Purpose of Issue:	PLANNING				
Drawing Status	FIRST ISSUE				
Scale at A3 AS SHOWN	Drawn By JRB	Date 18/09/2015			
Checked By	Date 18/09/2015	Approved By	Date 18/09/2015	Revision	
Project No. MNR001	Drawing No. 004	Revision -			
APPROVAL ☐ INFORMATION ☐ TENDER ☐ CONTRACT ☐ CONSTRUCTION ☐					